




photo from the machine hall from the year 1932

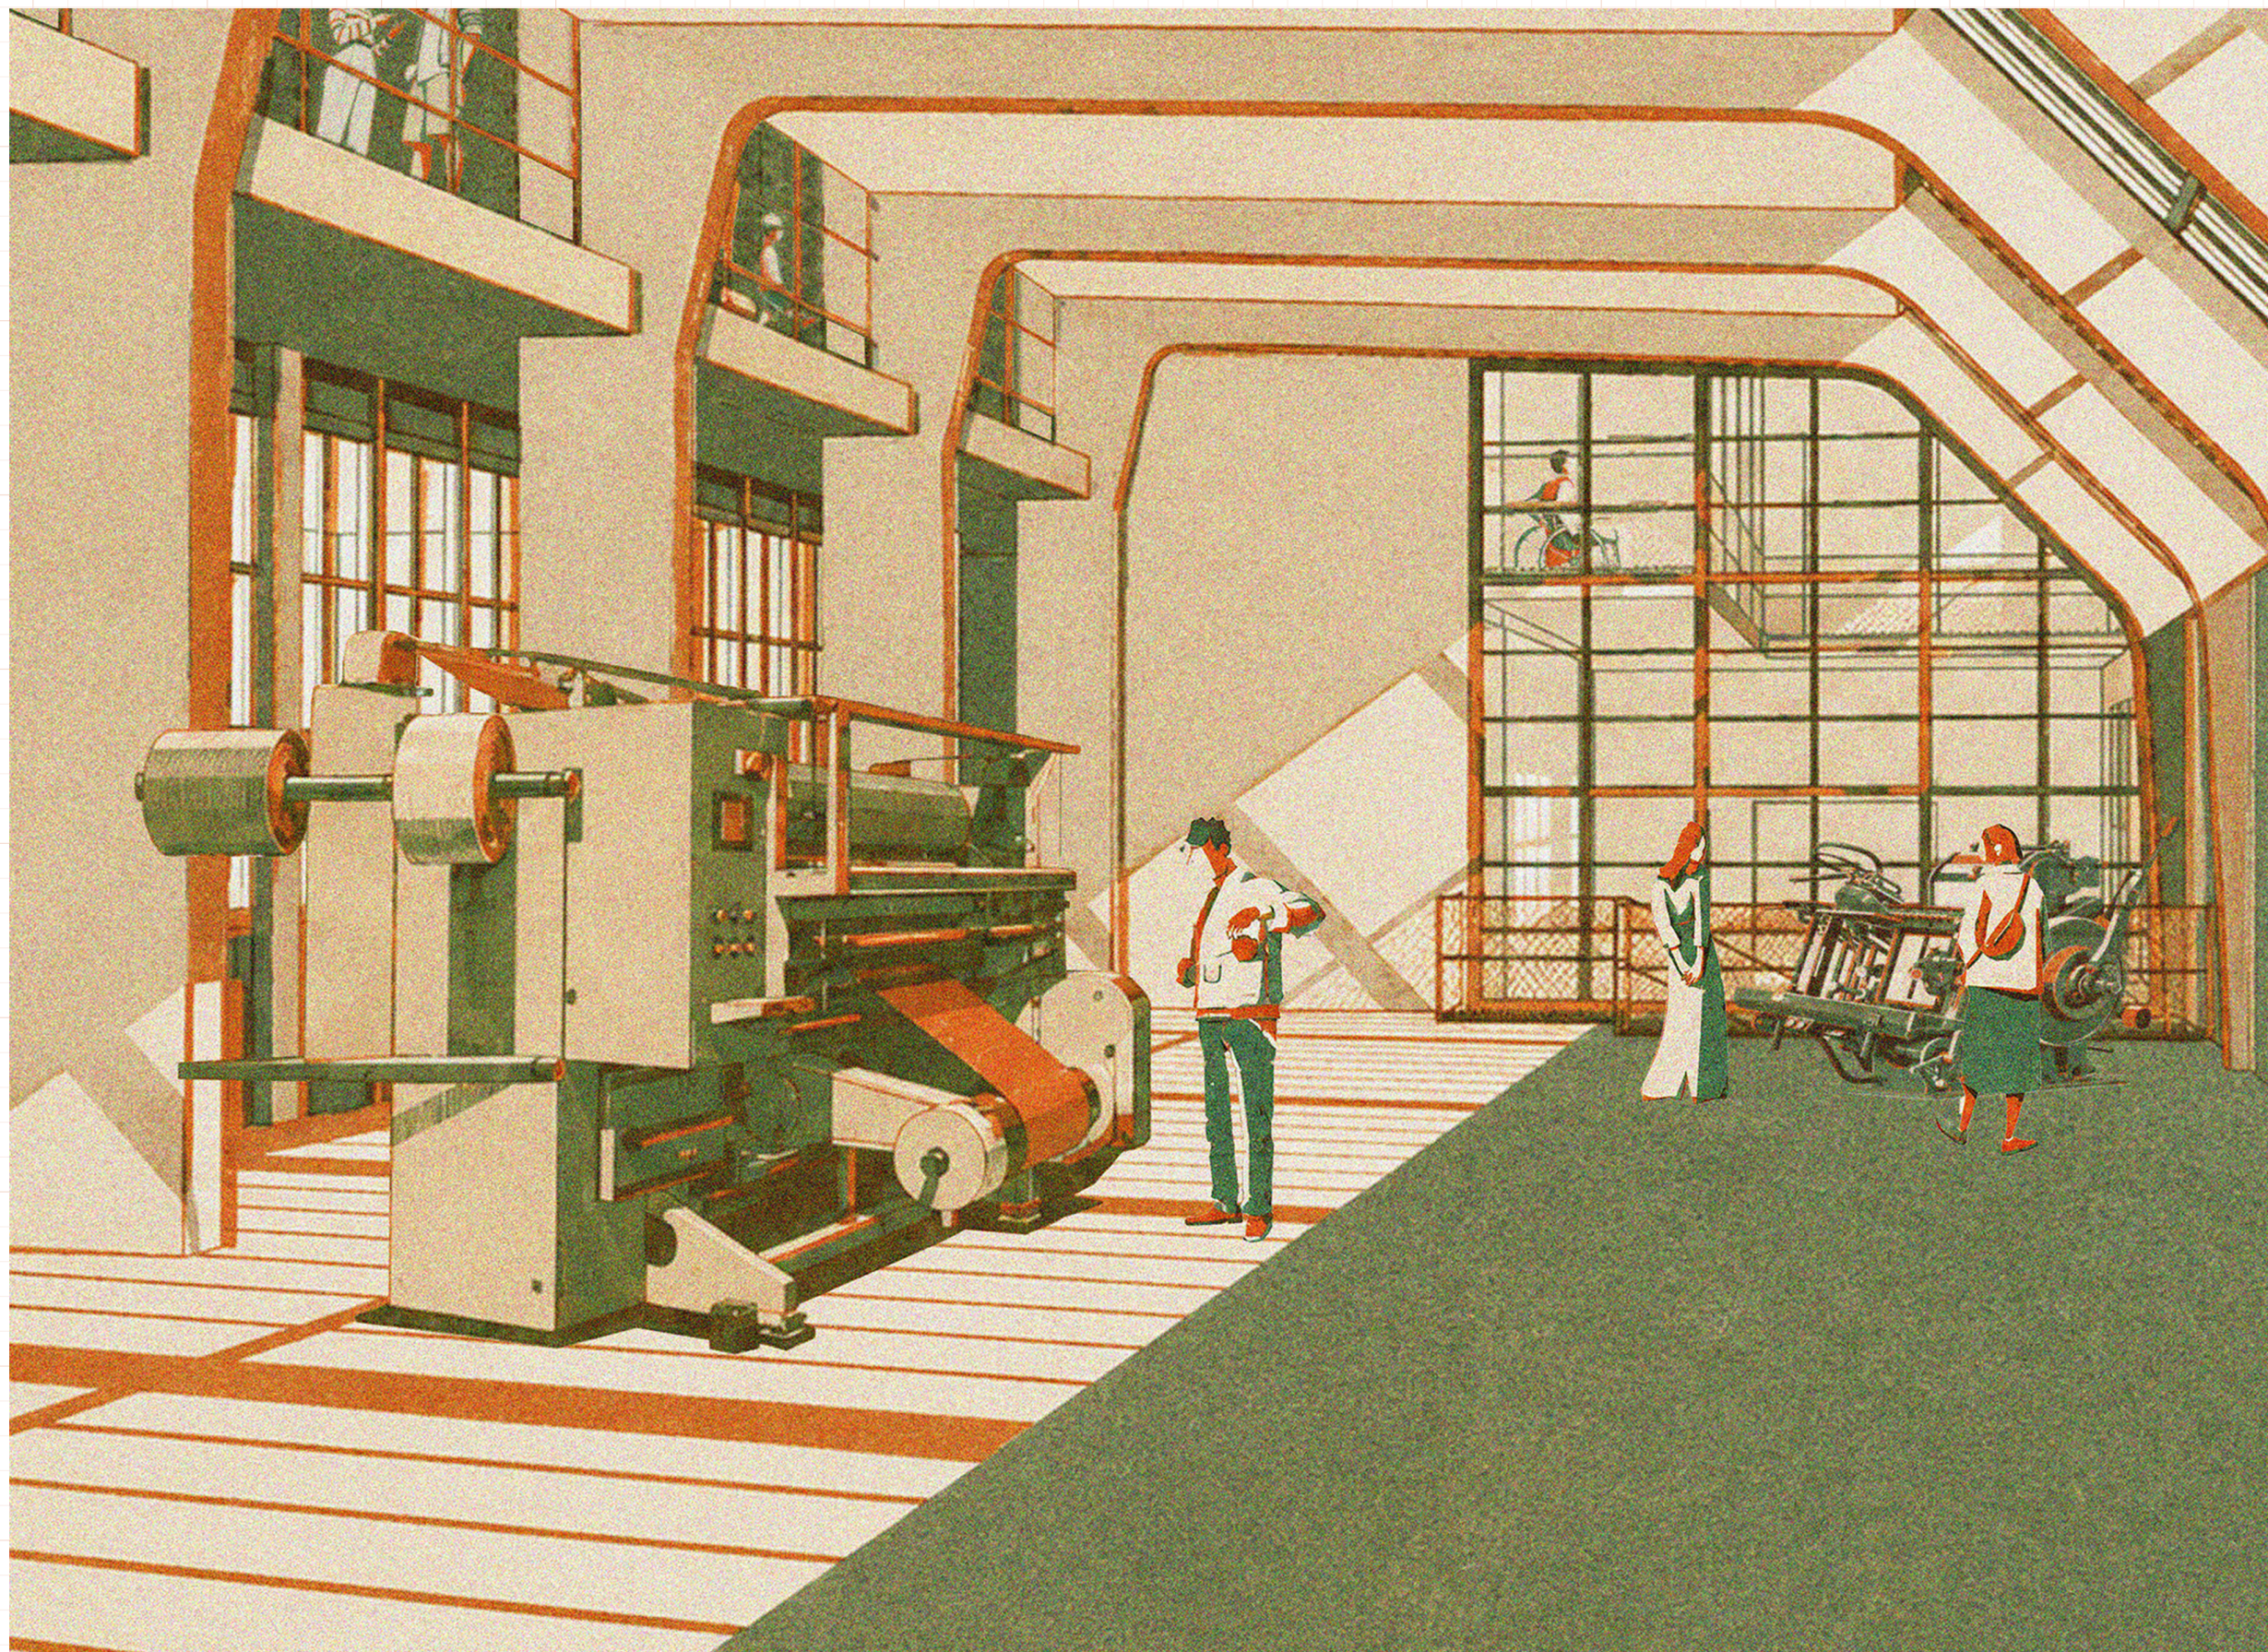


view from the machine hall


Piwnica

The basement


The basement serves as technical, storage and protective back-of-house space. The most important element of this level is the proposed shelter, supplemented by rooms supporting the building's everyday operation.

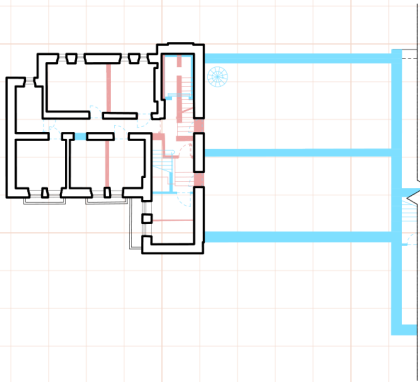



schemat wyburzen Akademik; skala 1:500
demolition scheme – student dormitory, scale 1:500

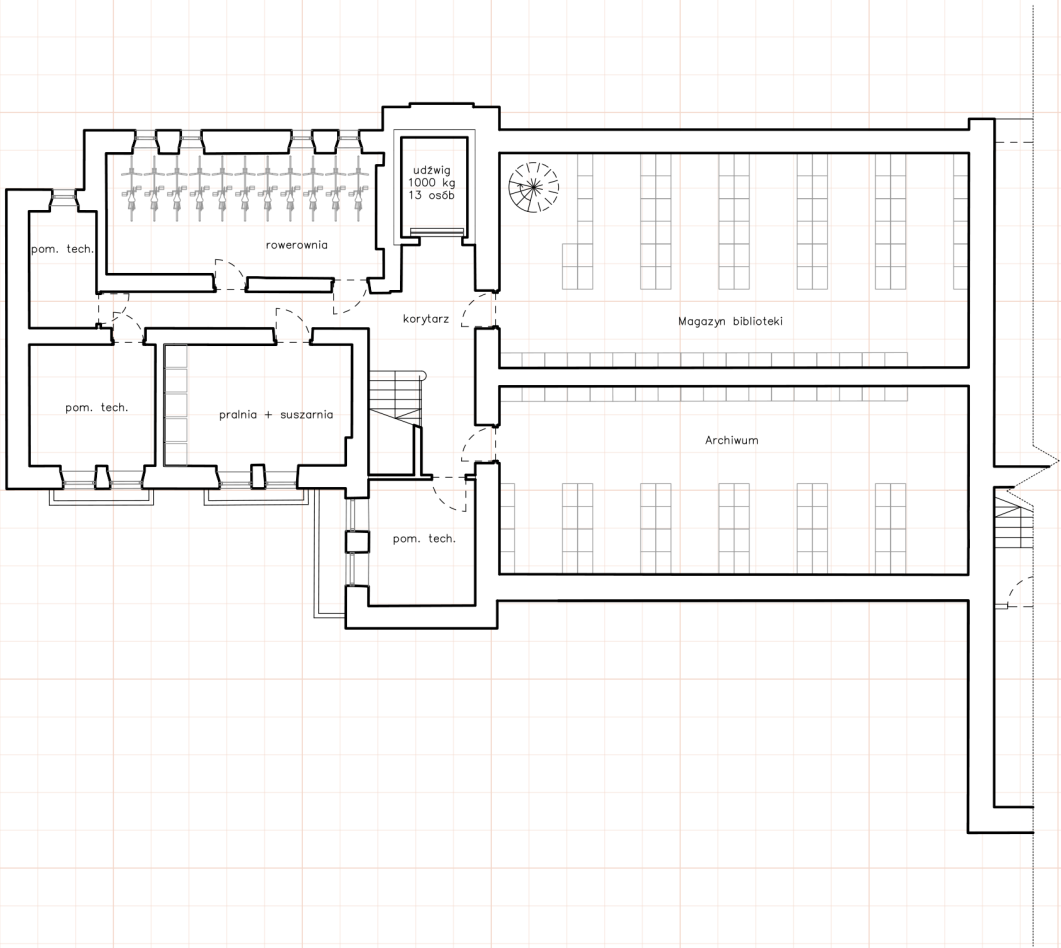

student dormitory basement floor plan, scale 1:200
Rzut Piwnicy Akademika; skala 1:200

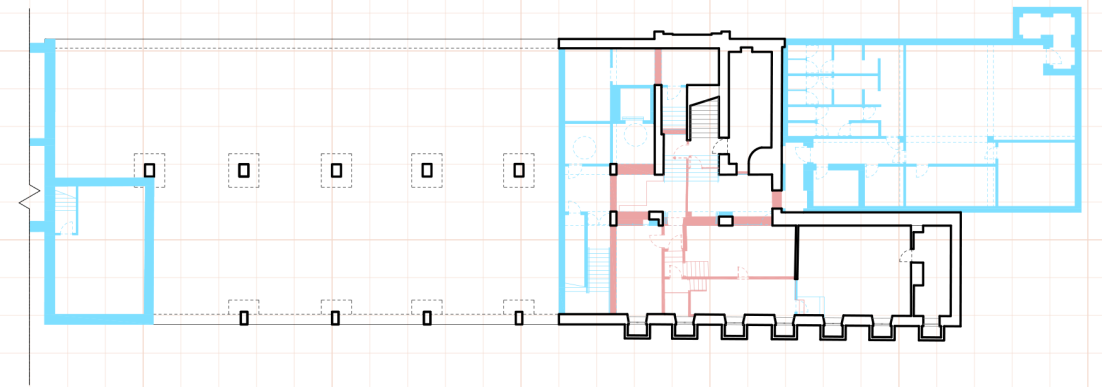

schemat wyburzeń Uczelnia: skala 1:500
demolition scheme – university section, scale 1:500

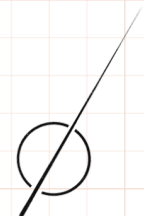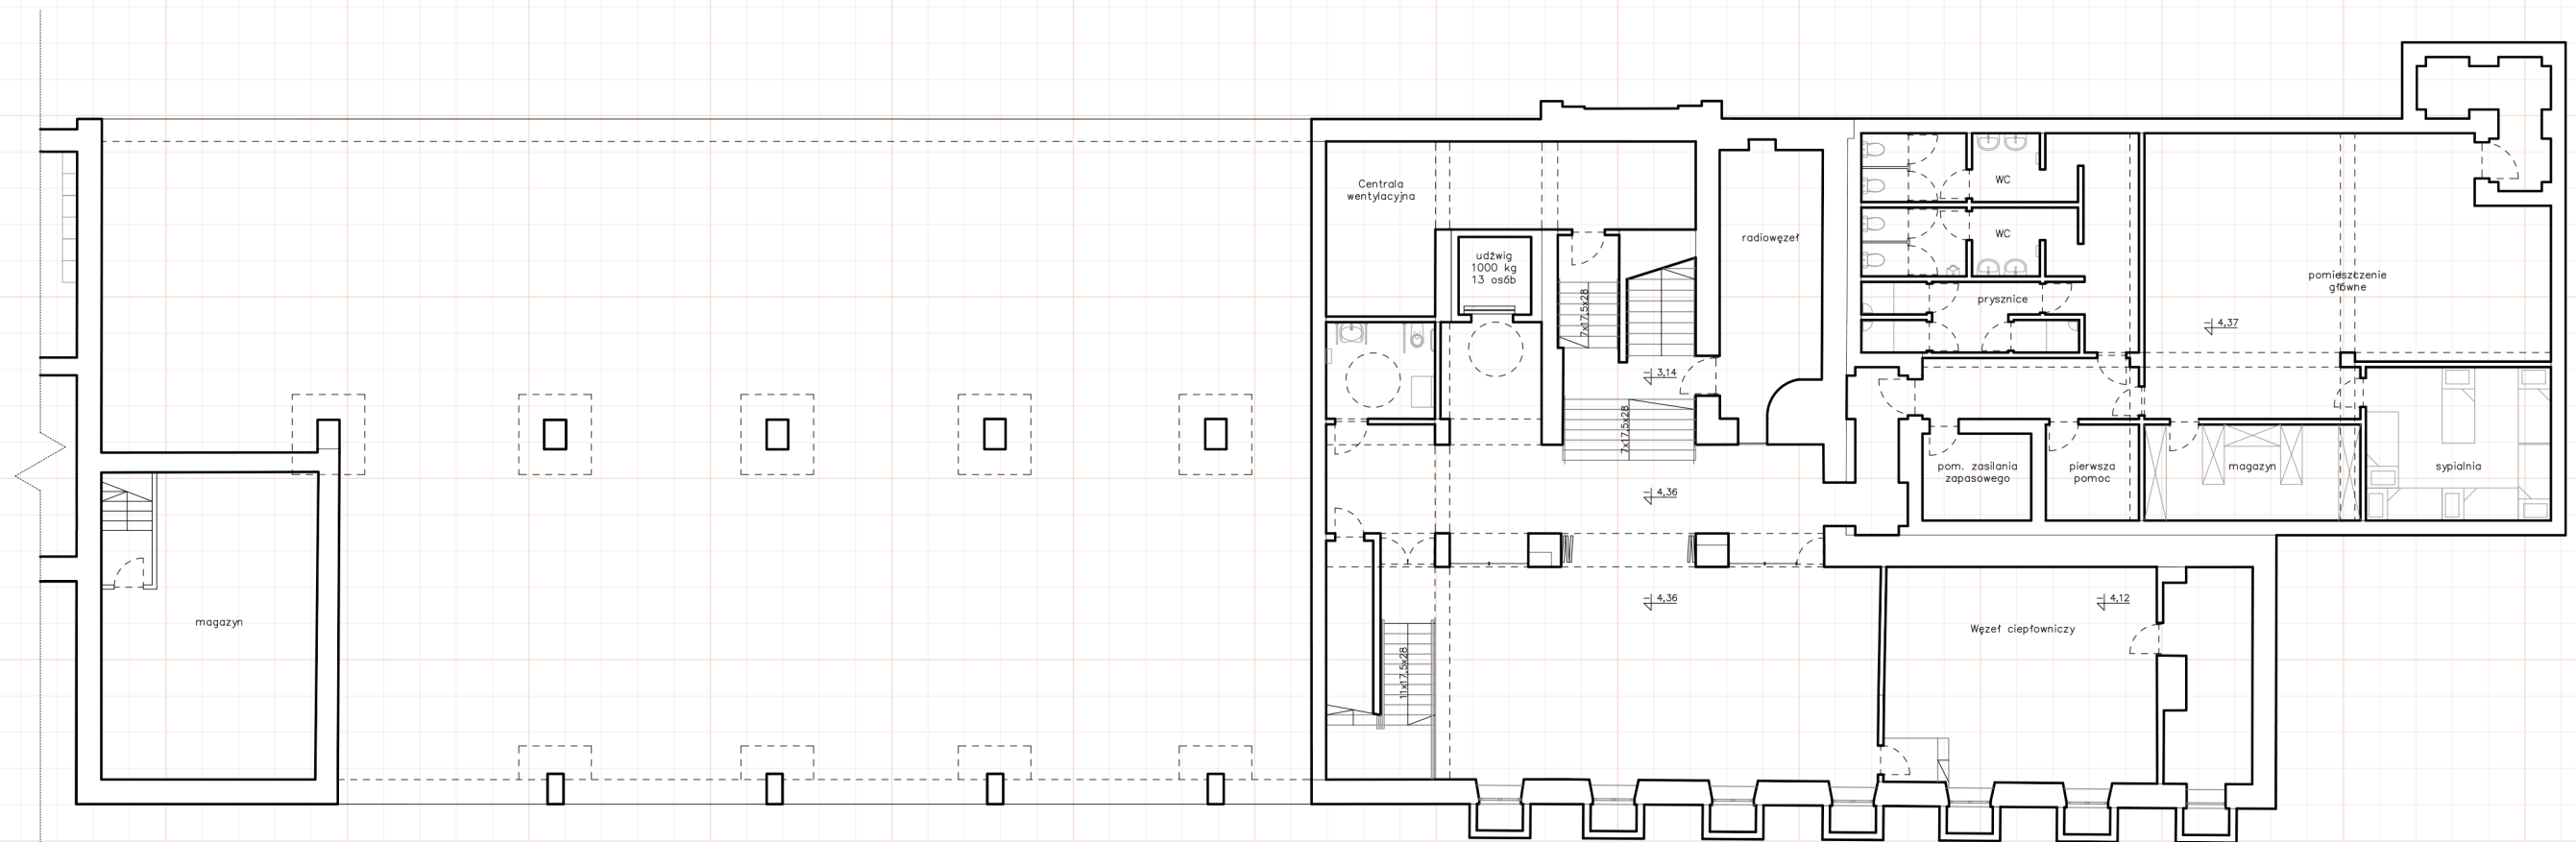


1 5 10 [m]


university section basement plan, scale 1:200
Rzut Piwnicy Uczelni: skala 1:200

The ground floor

The ground floor forms the main, most public level of the building. Its centre is the machine hall, visible through glazing from the entrance hall, with the entire floor organised around this space.

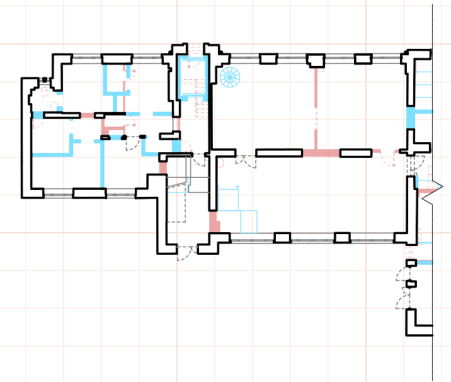


schemat wyburzen Akademik: skala 1:500
demolition scheme – student dormitory, scale 1:500

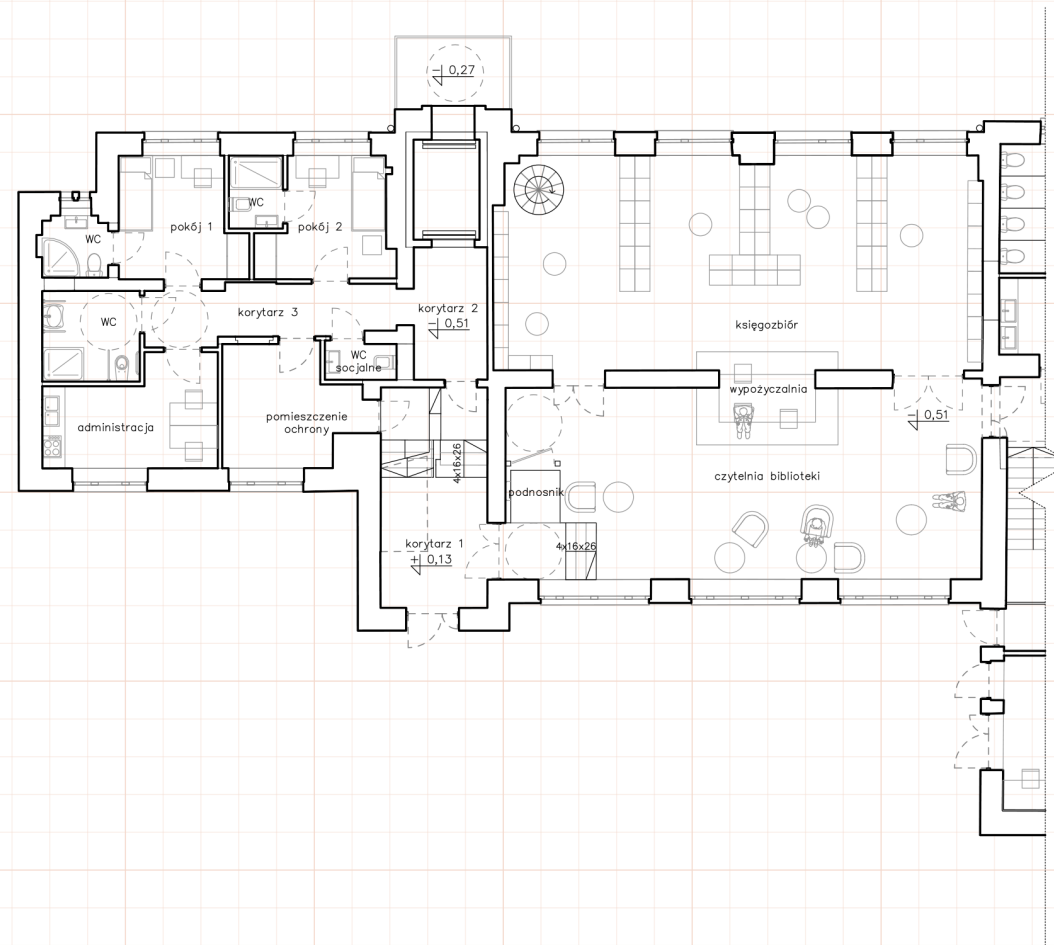


student dormitory ground floor plan, scale 1:200

Rzut Parteru Akademika; skala 1:200

A horizontal line representing a 1D coordinate system. The line has three points marked with vertical ticks. Above the first tick is the number '1', above the second tick is the number '5', and above the third tick is the text '10[m]'. The line is drawn on a grid background.

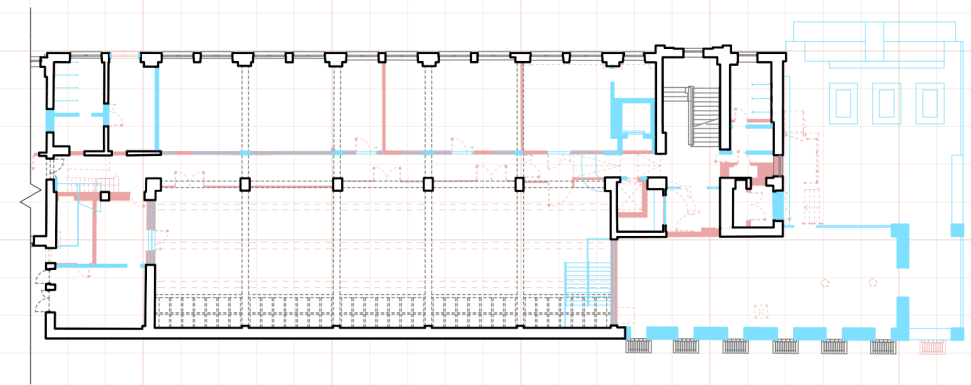

schemat wyburzeń Uczelnią: skala 1:500
demolition scheme – university section, scale 1:500

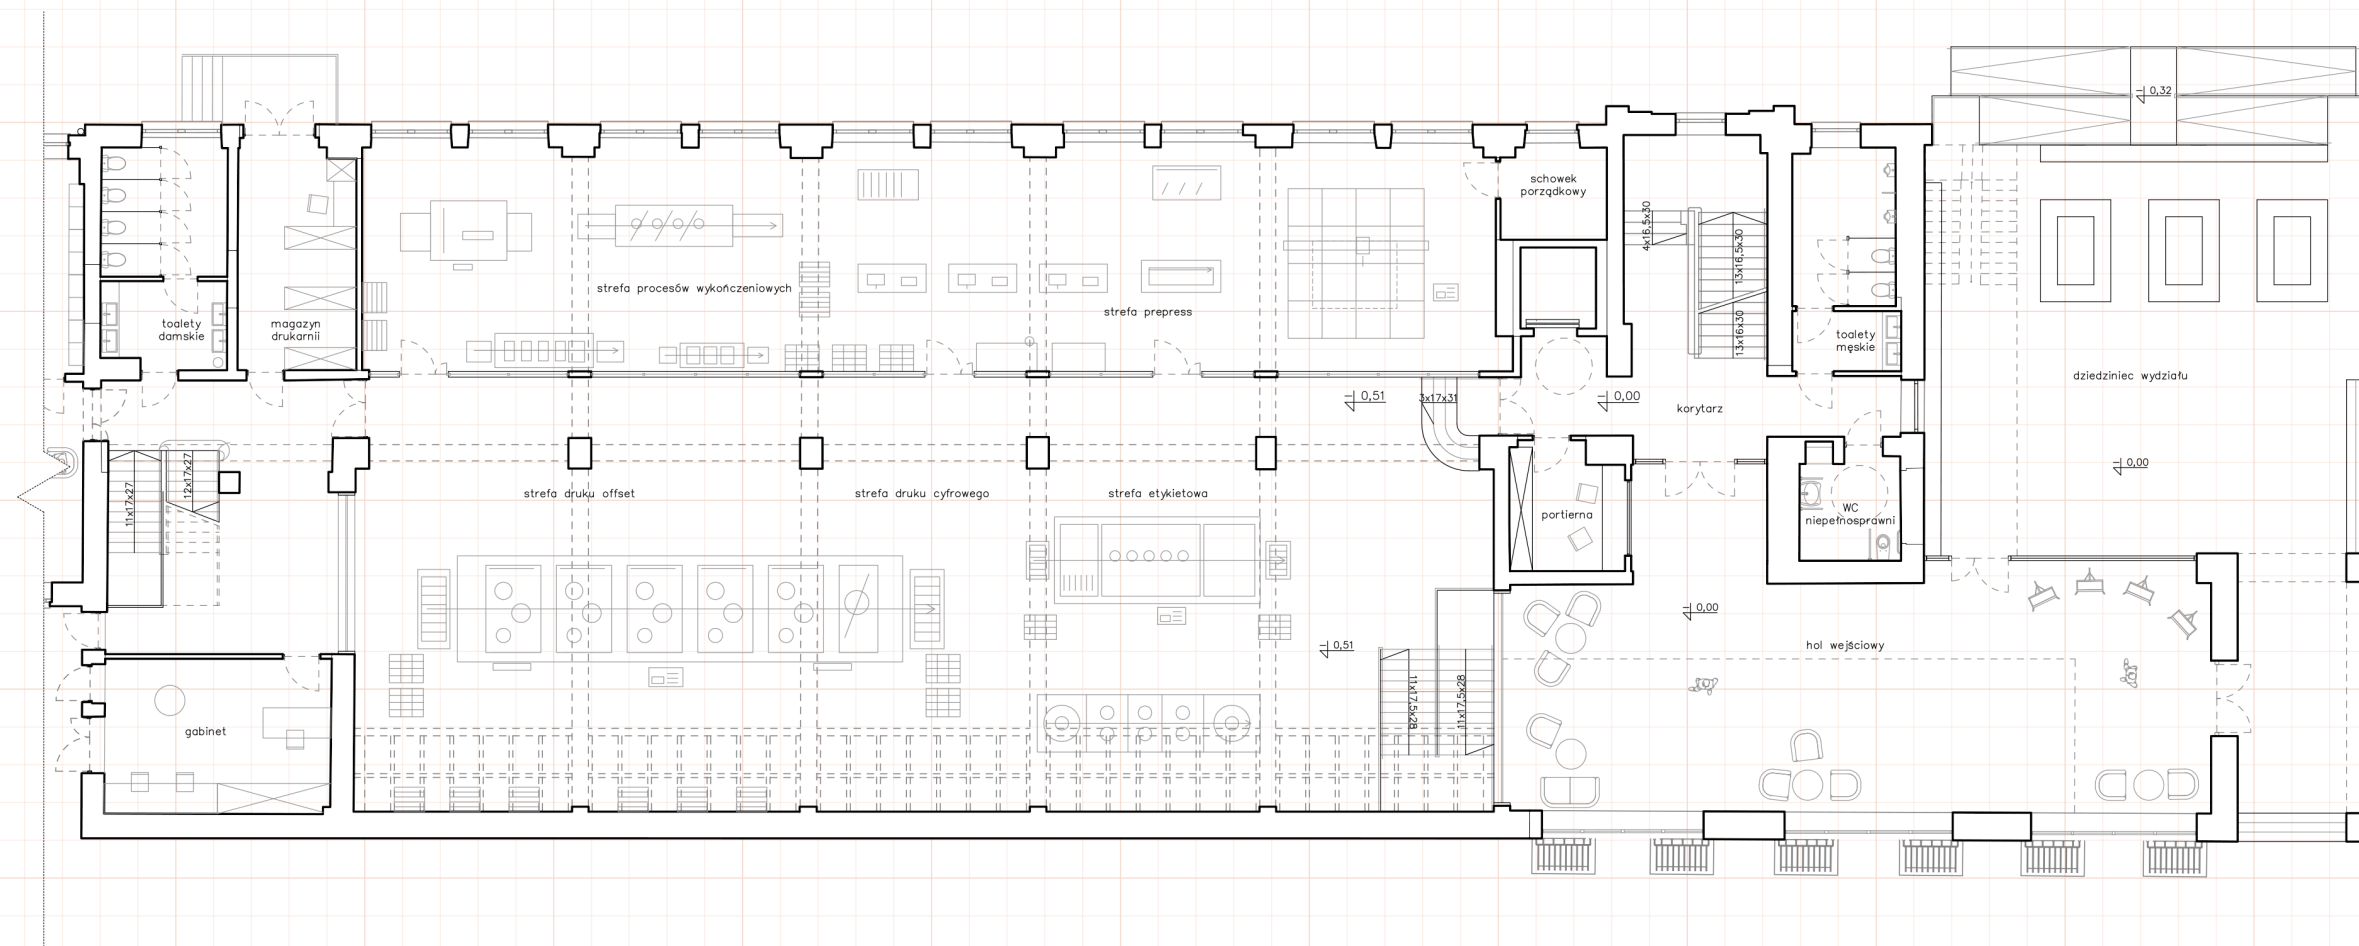


university section ground floor plan, scale 1:200
Rzut Parteru Uczelni: skala 1:200


Pietro 1

The first floor


The first floor combines teaching and collaborative work functions in the university section with the residential function of the student-housing section. This level develops the building's everyday programme, based on learning, work and living.

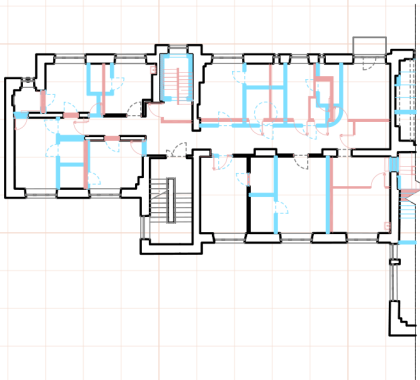


schemat wyburzen Akademik; skala 1:500
demolition scheme – student dormitory, scale 1:500


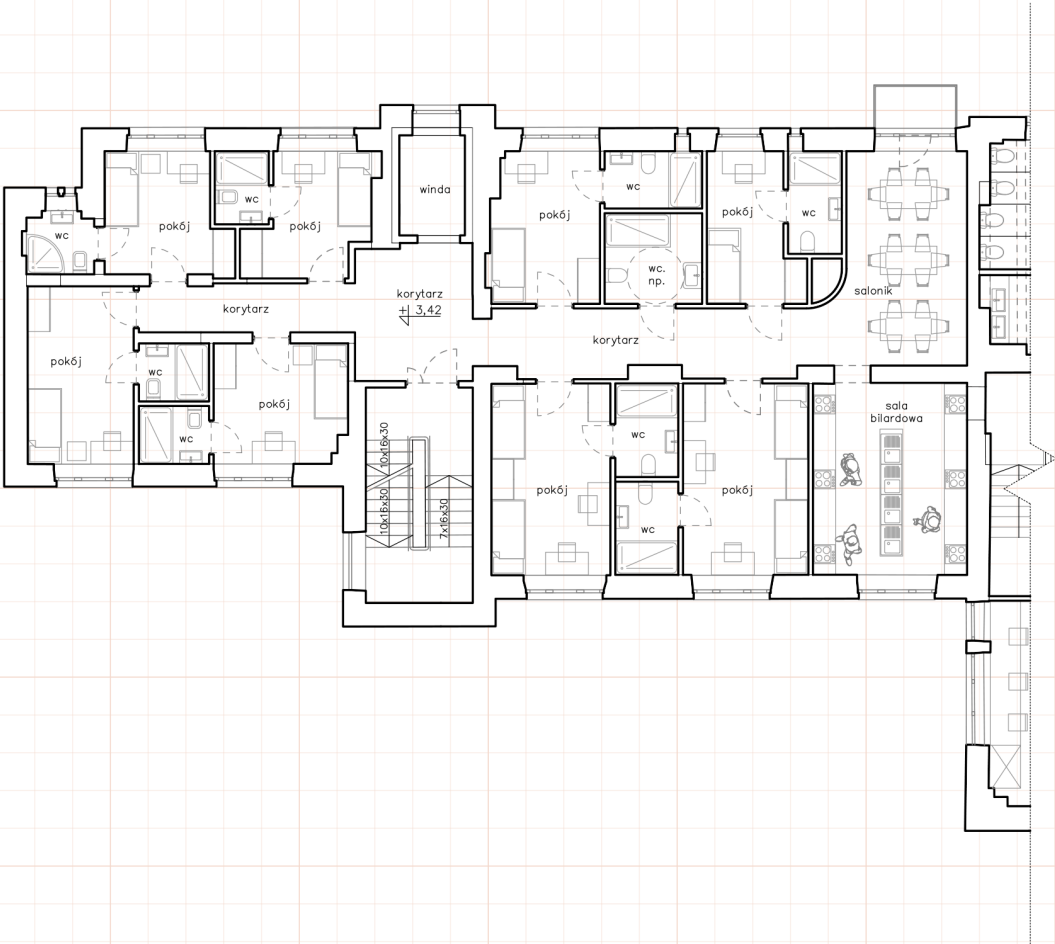


student dormitory first floor plan, scale 1:200
Rzut Parteru Akademika; skala 1:200

 

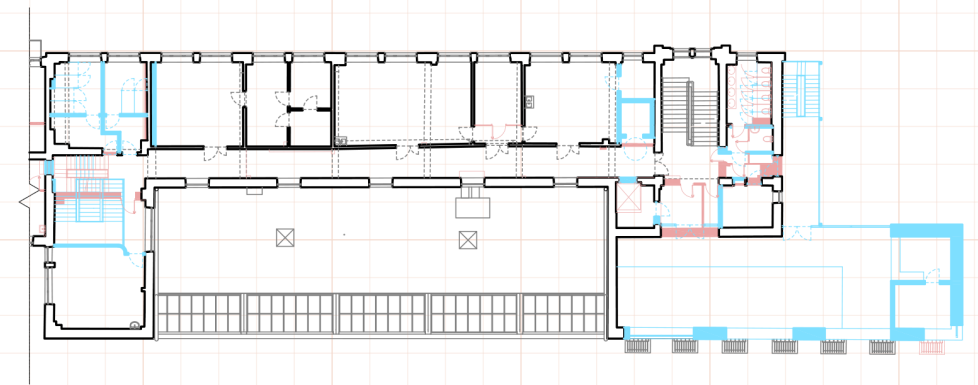

schemat wyburzeń Uczelnia: skala 1:500
demolition scheme – university section, scale 1:500

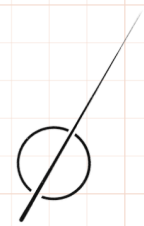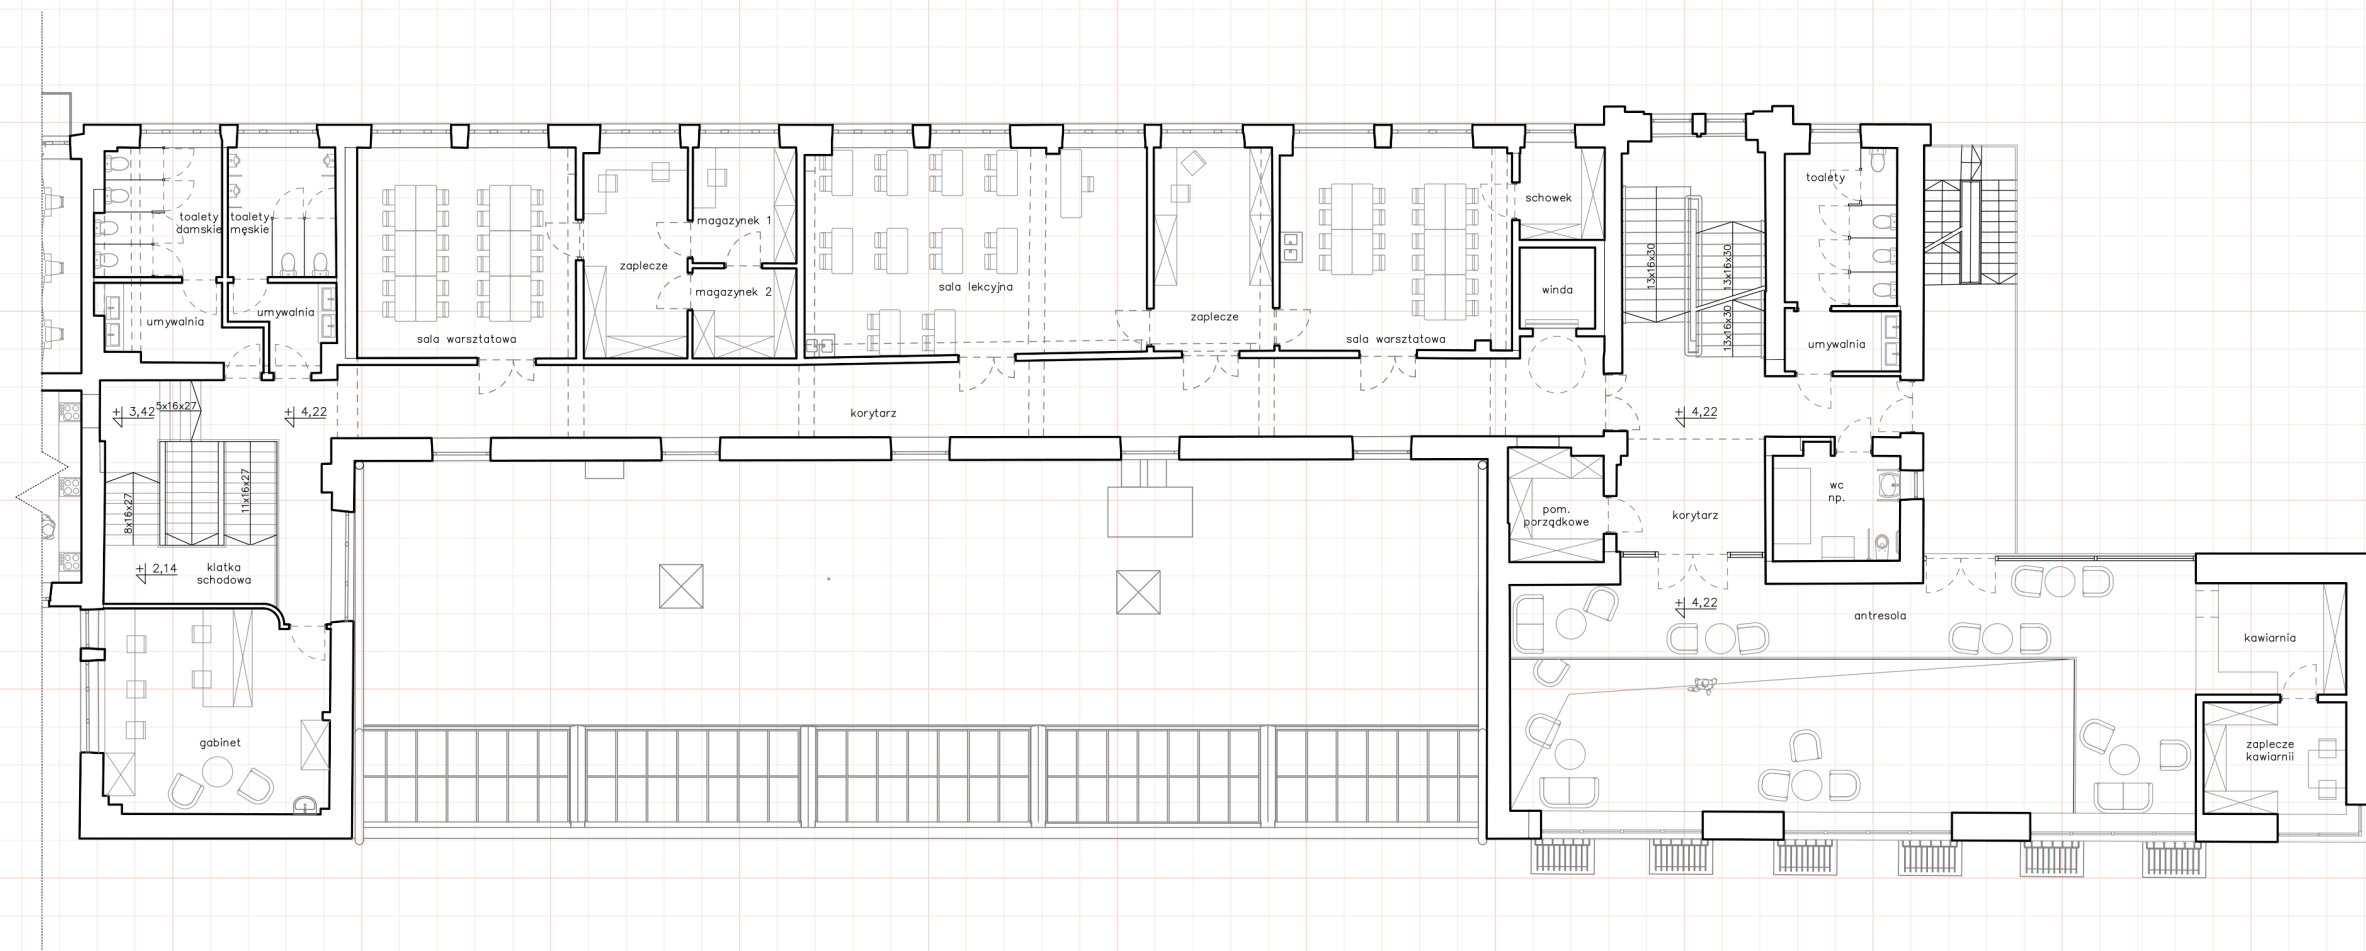


1 5 10 [m]

university section first floor plan, scale 1:200
Rzut Parteru Uczelni: skala 1:200


Pietro 2

The second floor

The second floor continues the building's functional layout, housing studios and classrooms in the university section and rooms in the student-housing section. This level also contains the second connection, apart from the ground floor, between the two parts of the building.

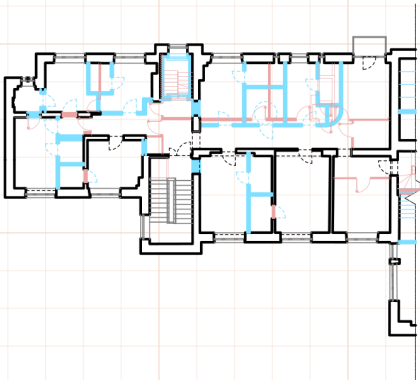


schemat wyburzen Akademik; skala 1:500
demolition scheme – student dormitory, scale 1:500

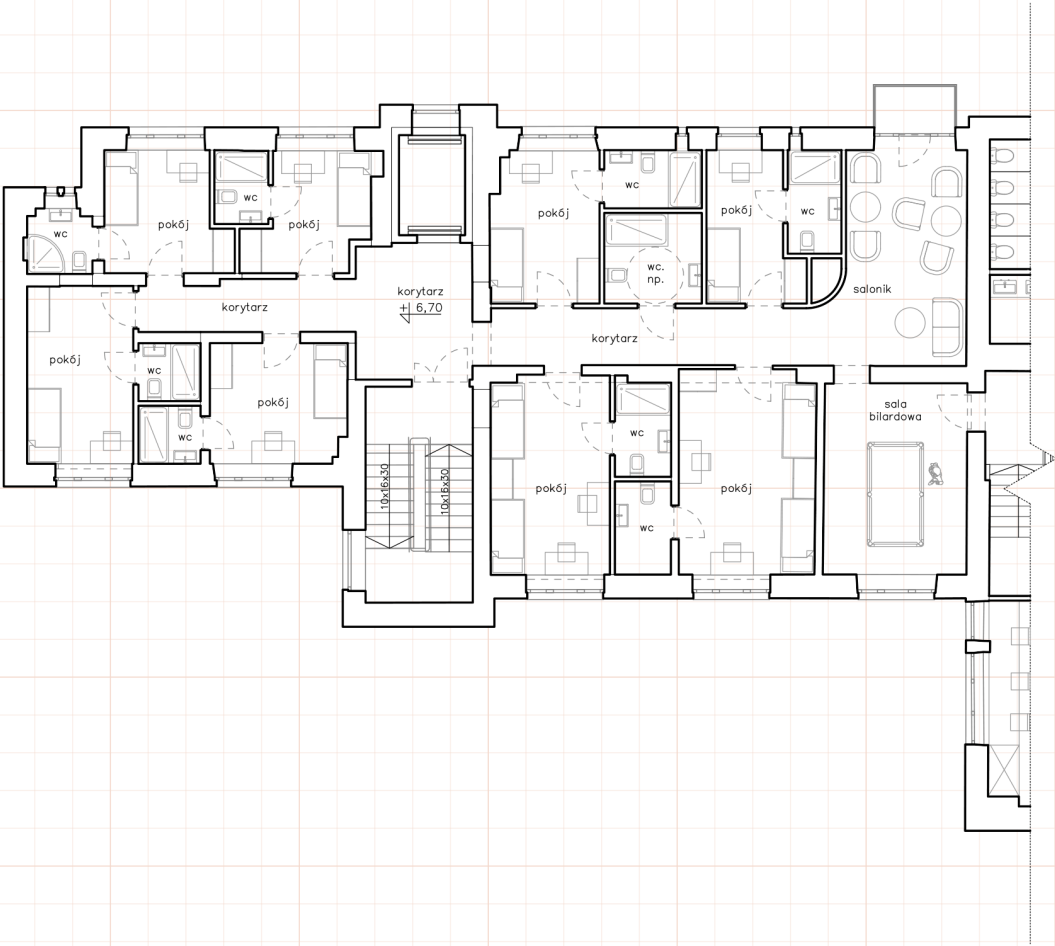



student dormitory second floor plan, scale 1:200
Rzut Parteru Akademika; skala 1:200



1 5 10 [m]

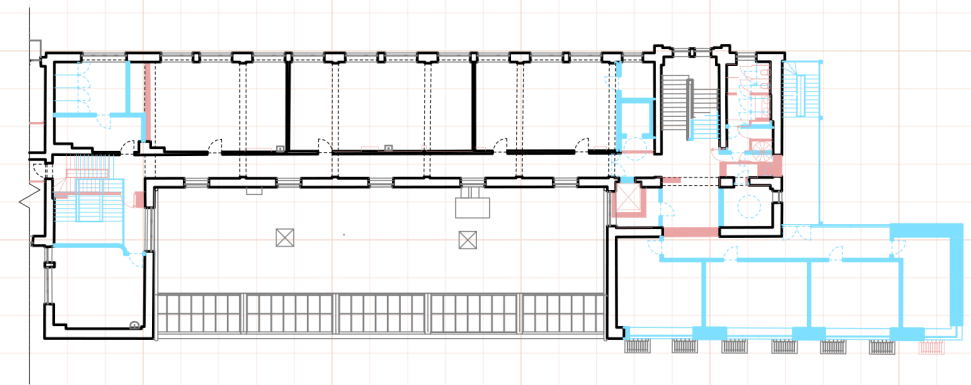

schemat wyburzeń Uczelni: skala 1:500
demolition scheme – university section, scale 1:500

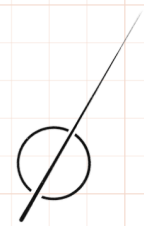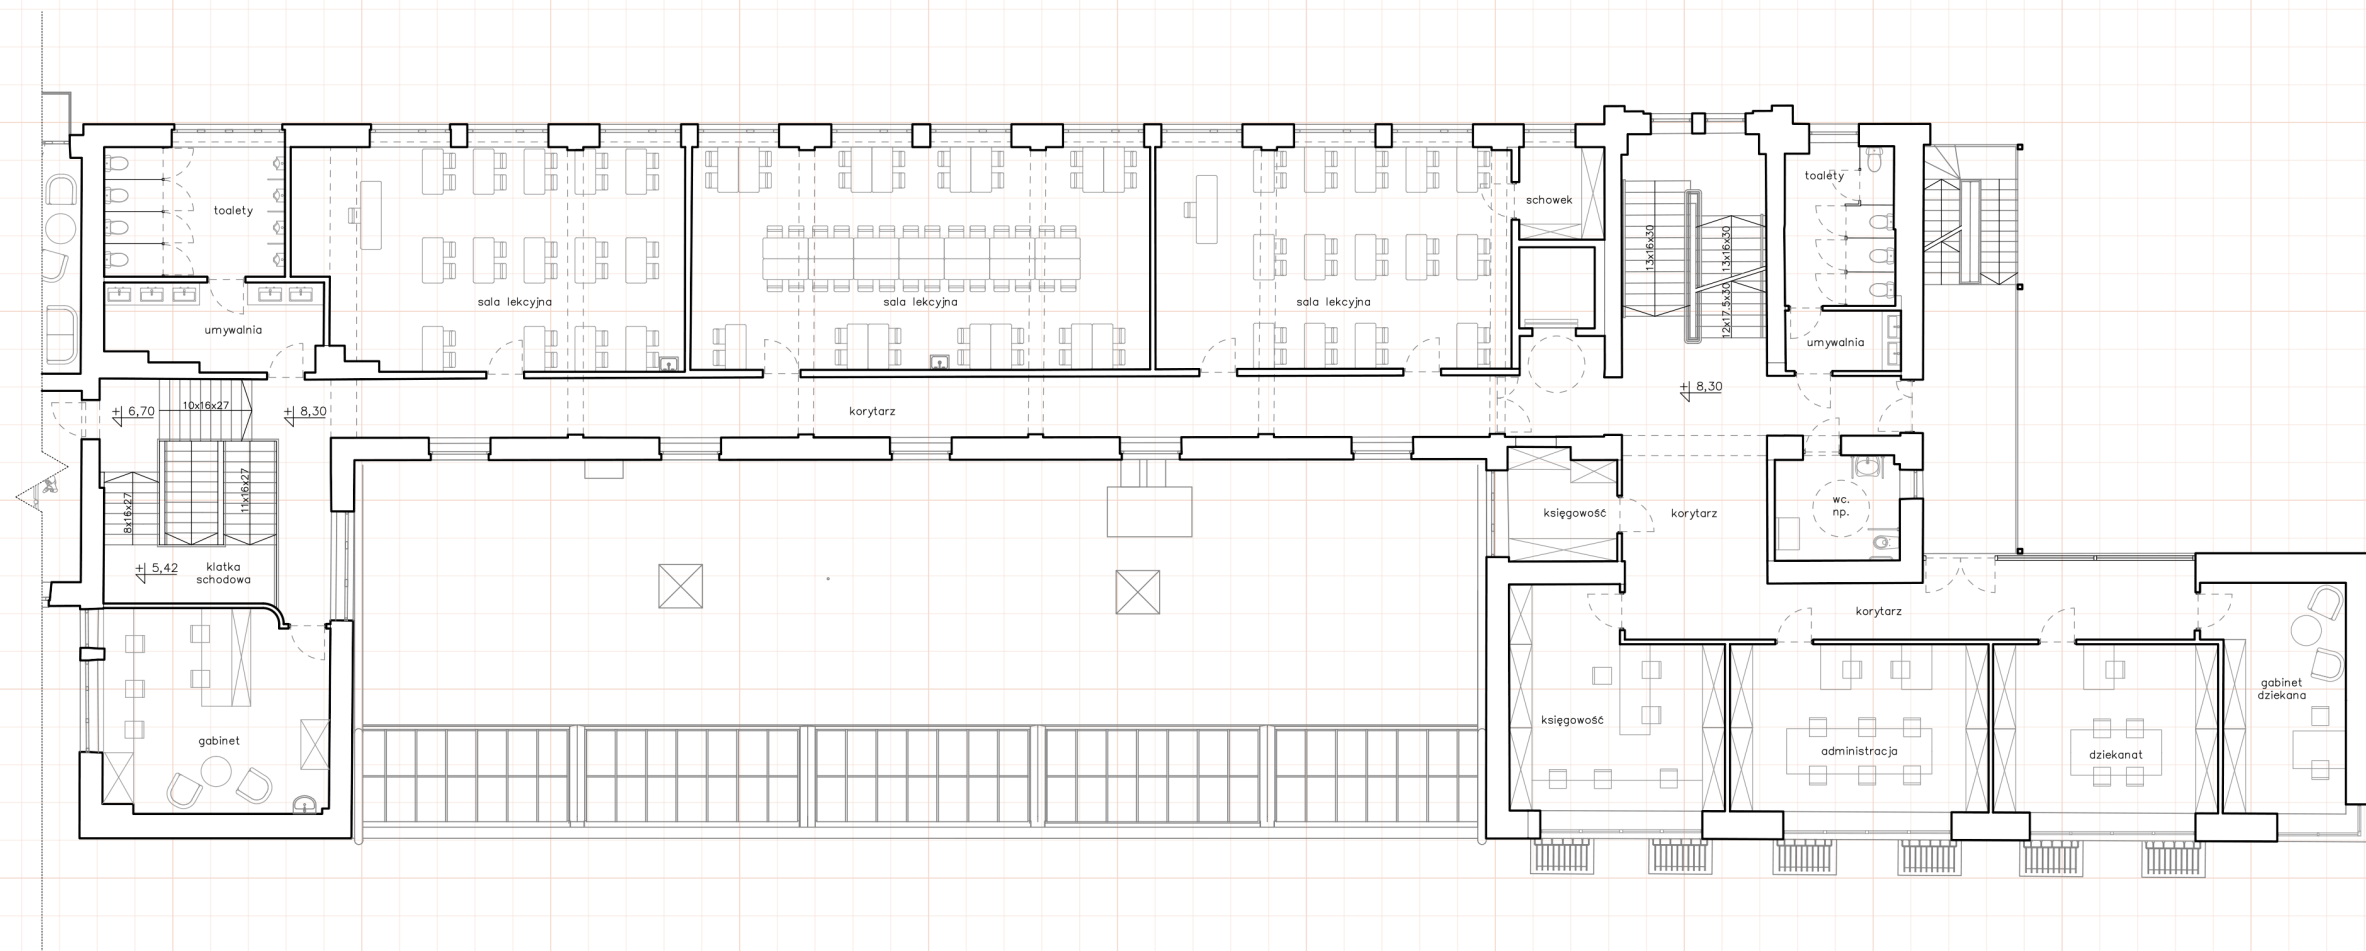


1 5 10[m]
university section second floor plan, scale 1:200
Rzut Parteru Uczelni: skala 1:200


Pietro 3

The third floor

The third floor houses important shared and representative functions. In the university section, there is an auditorium and a terrace overlooking the Old Town and Powiśle.

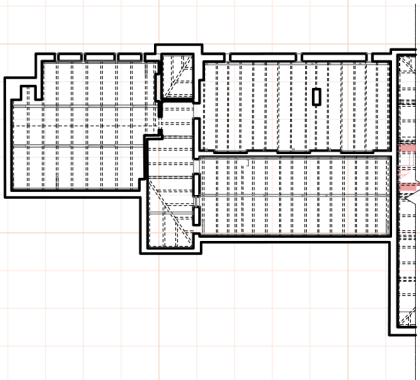


schemat wyburzen Akademi; skala 1:500
demolition scheme – student dormitory, scale 1:500

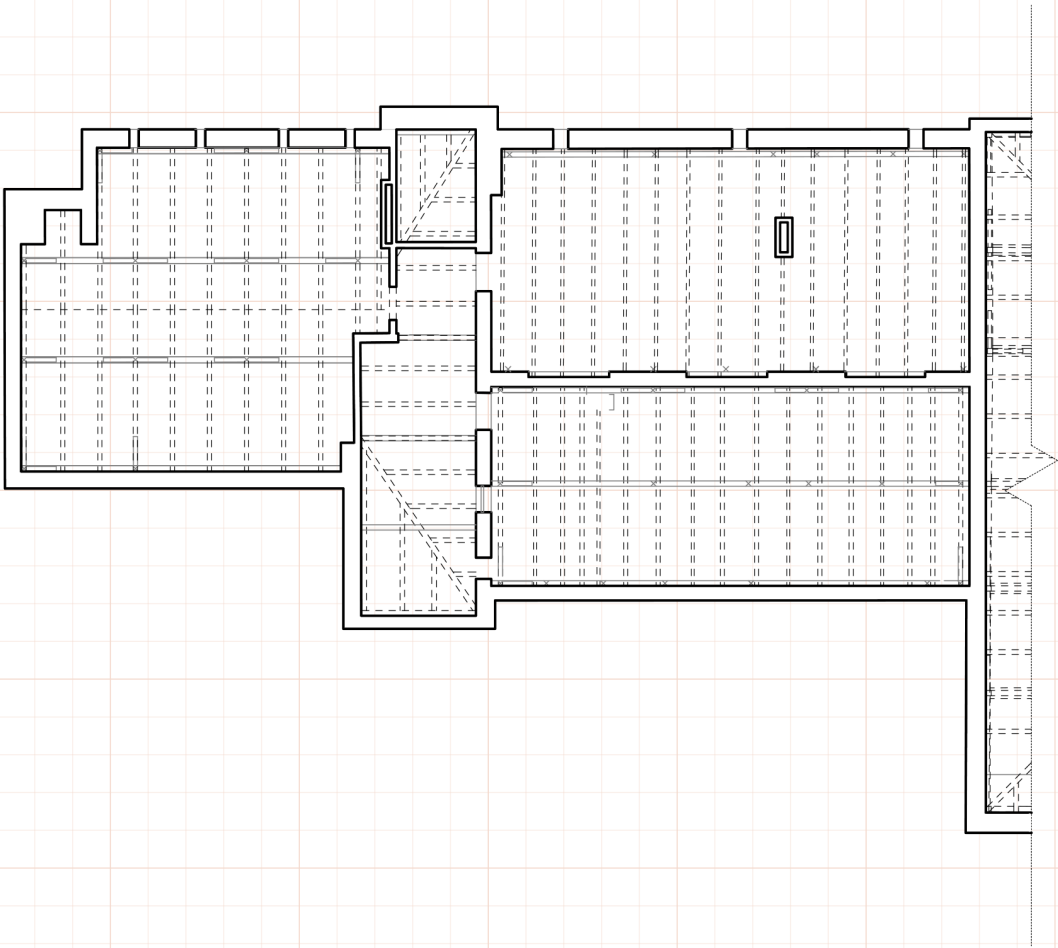


1 5 10[m]

student dormitory third floor plan, scale 1:200
Rzut Parteru Akademika; skala 1:200

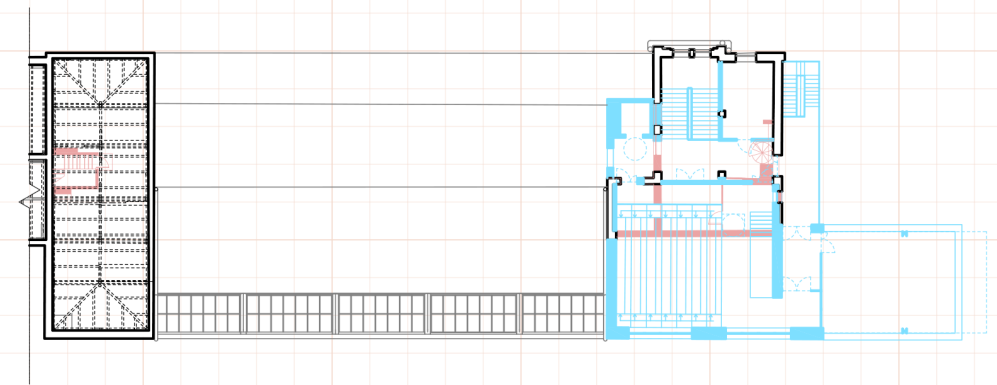

schemat wyburzen Uczelnia: skala 1:500
demolition scheme – university section, scale 1:500

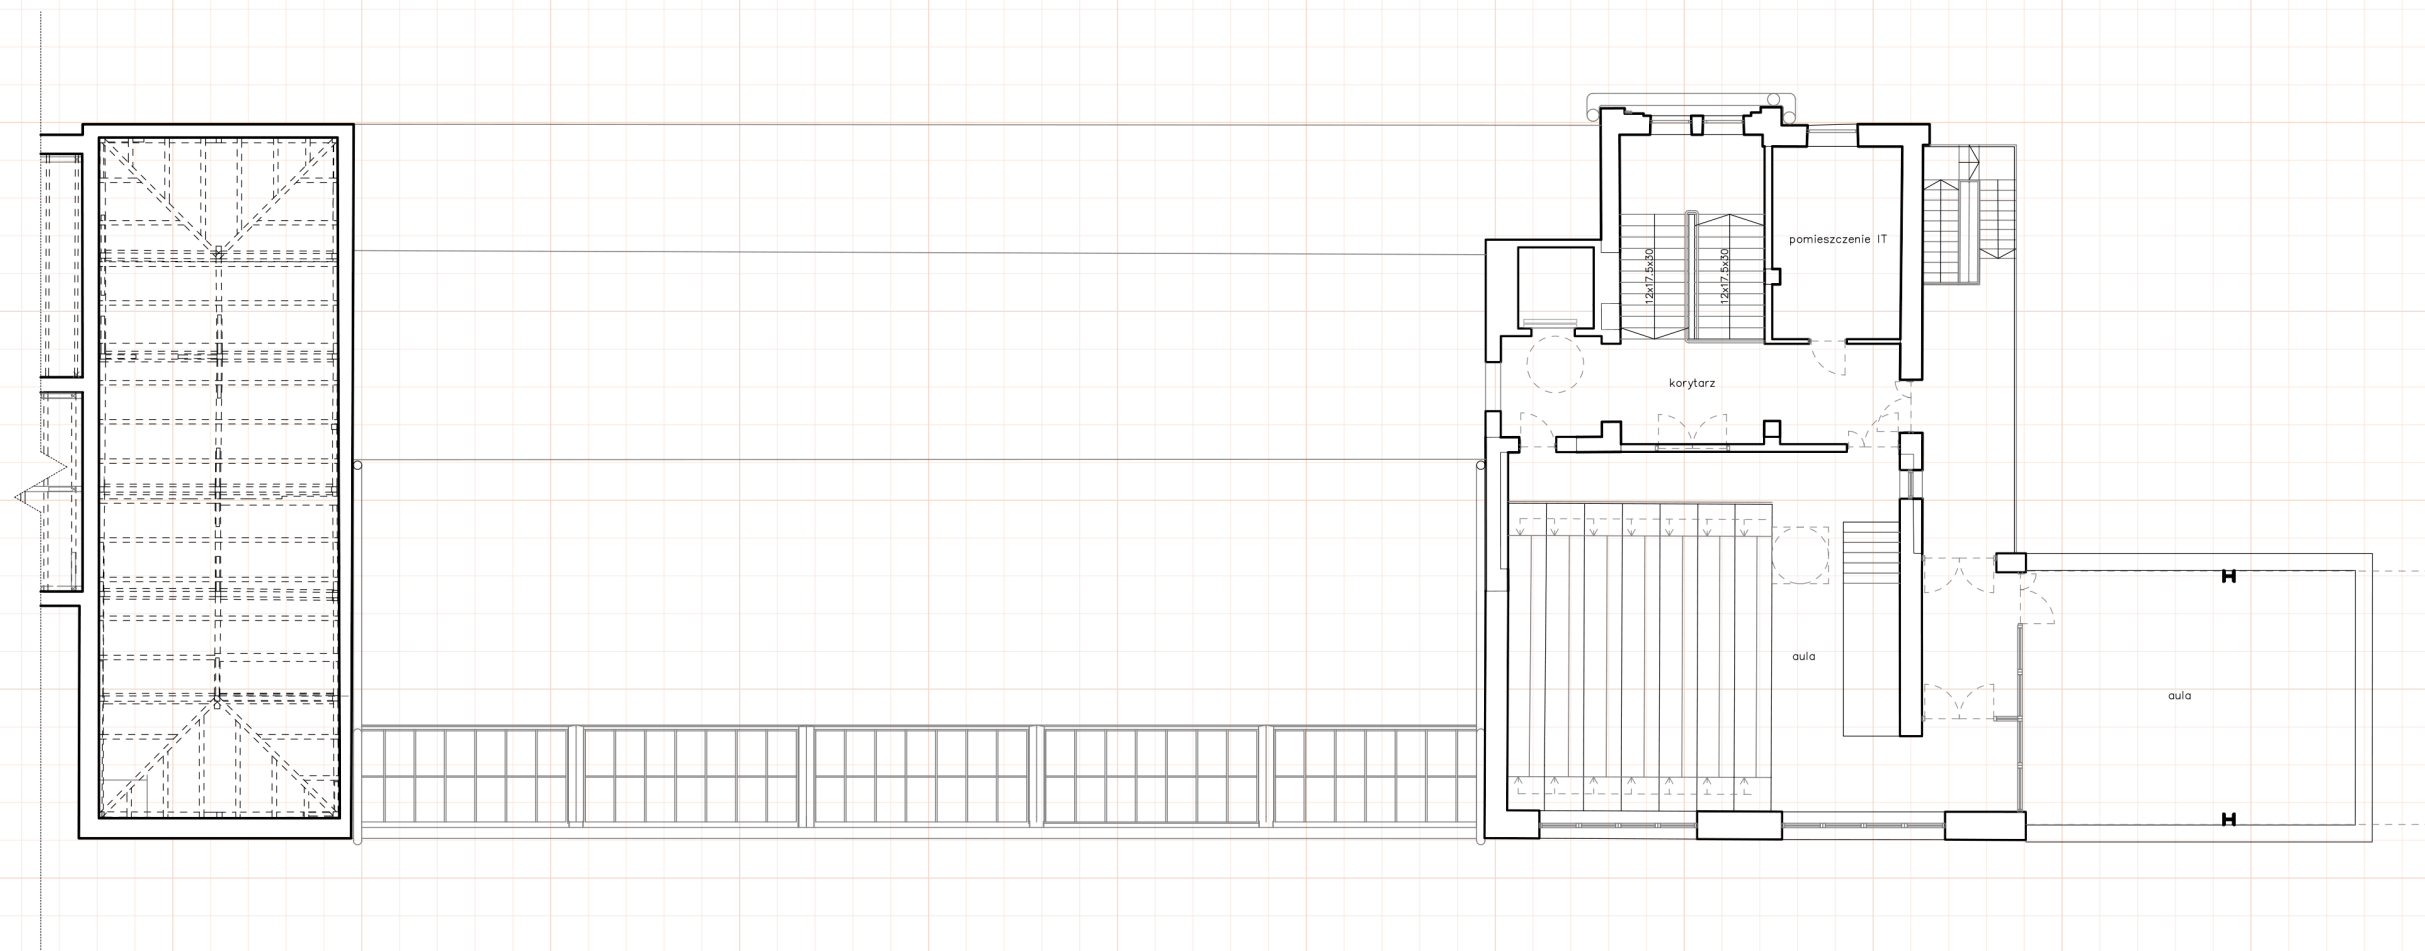

university section third floor plan, scale 1:200
Rzut Parteru Uczelni: skala 1:200

1 5 10 [m]