






FIRST FLOOR PLAN SCALE 1:400

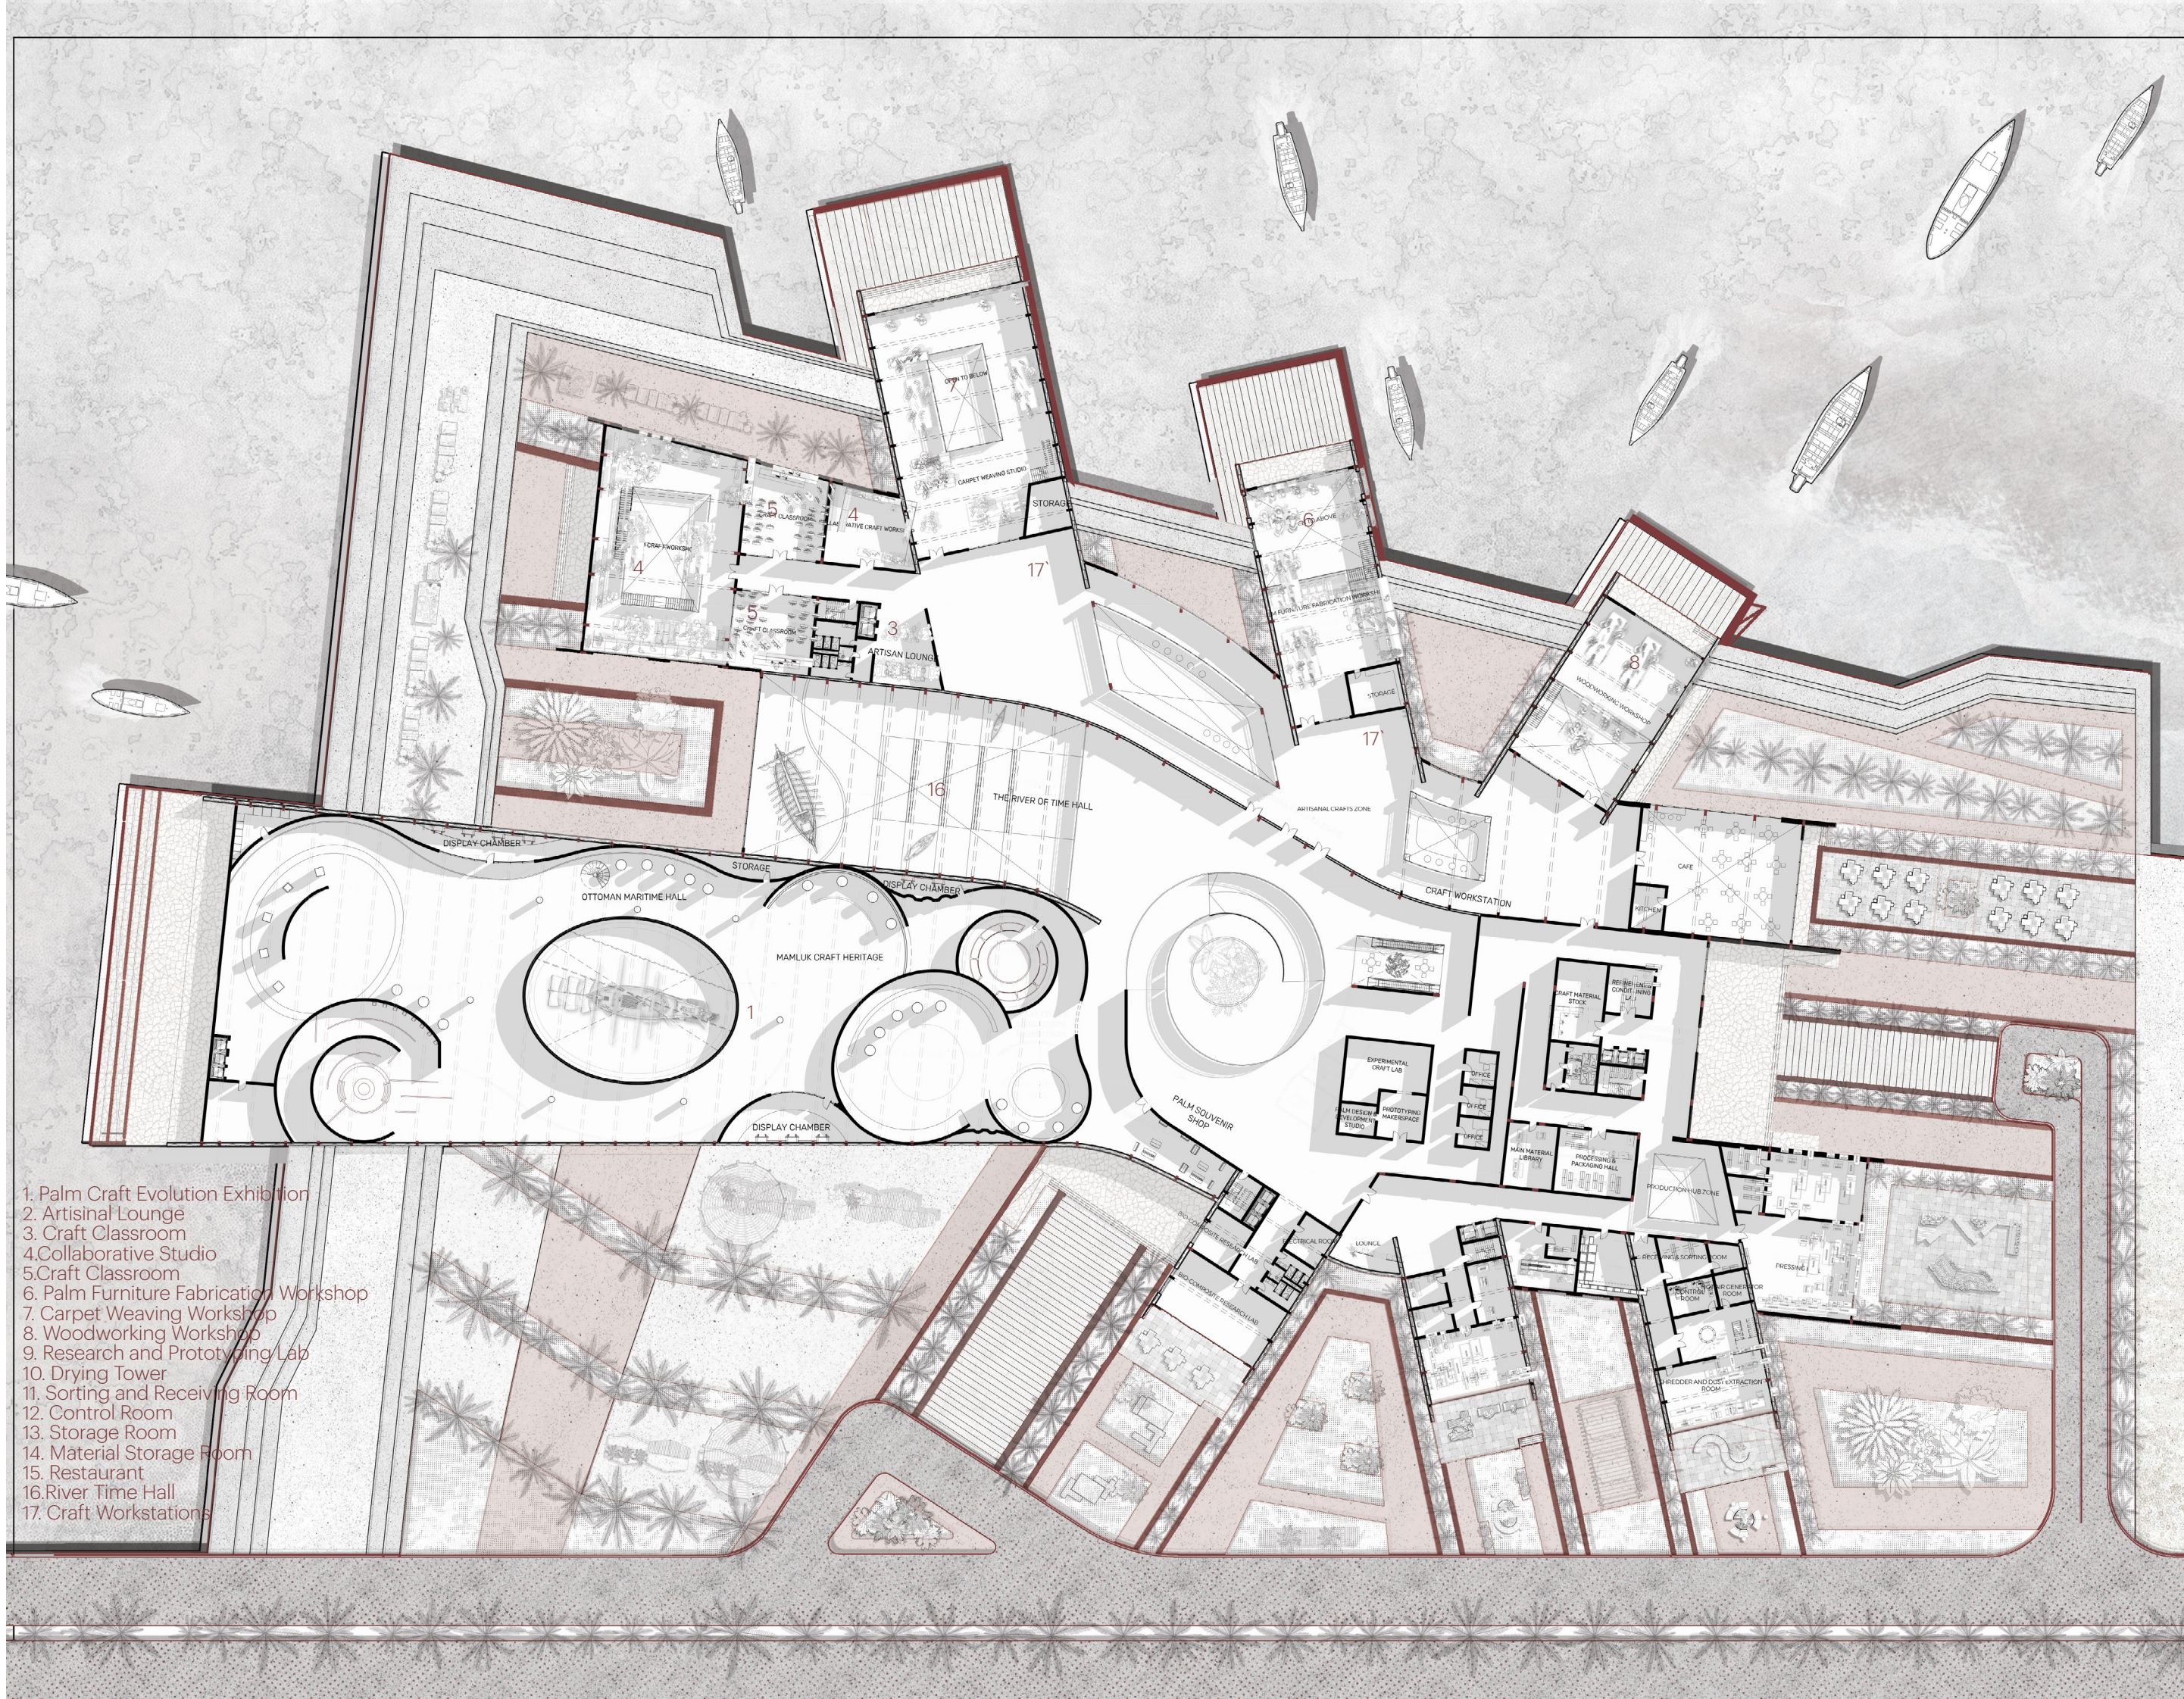

SECOND FLOOR PLAN SCALE 1:400

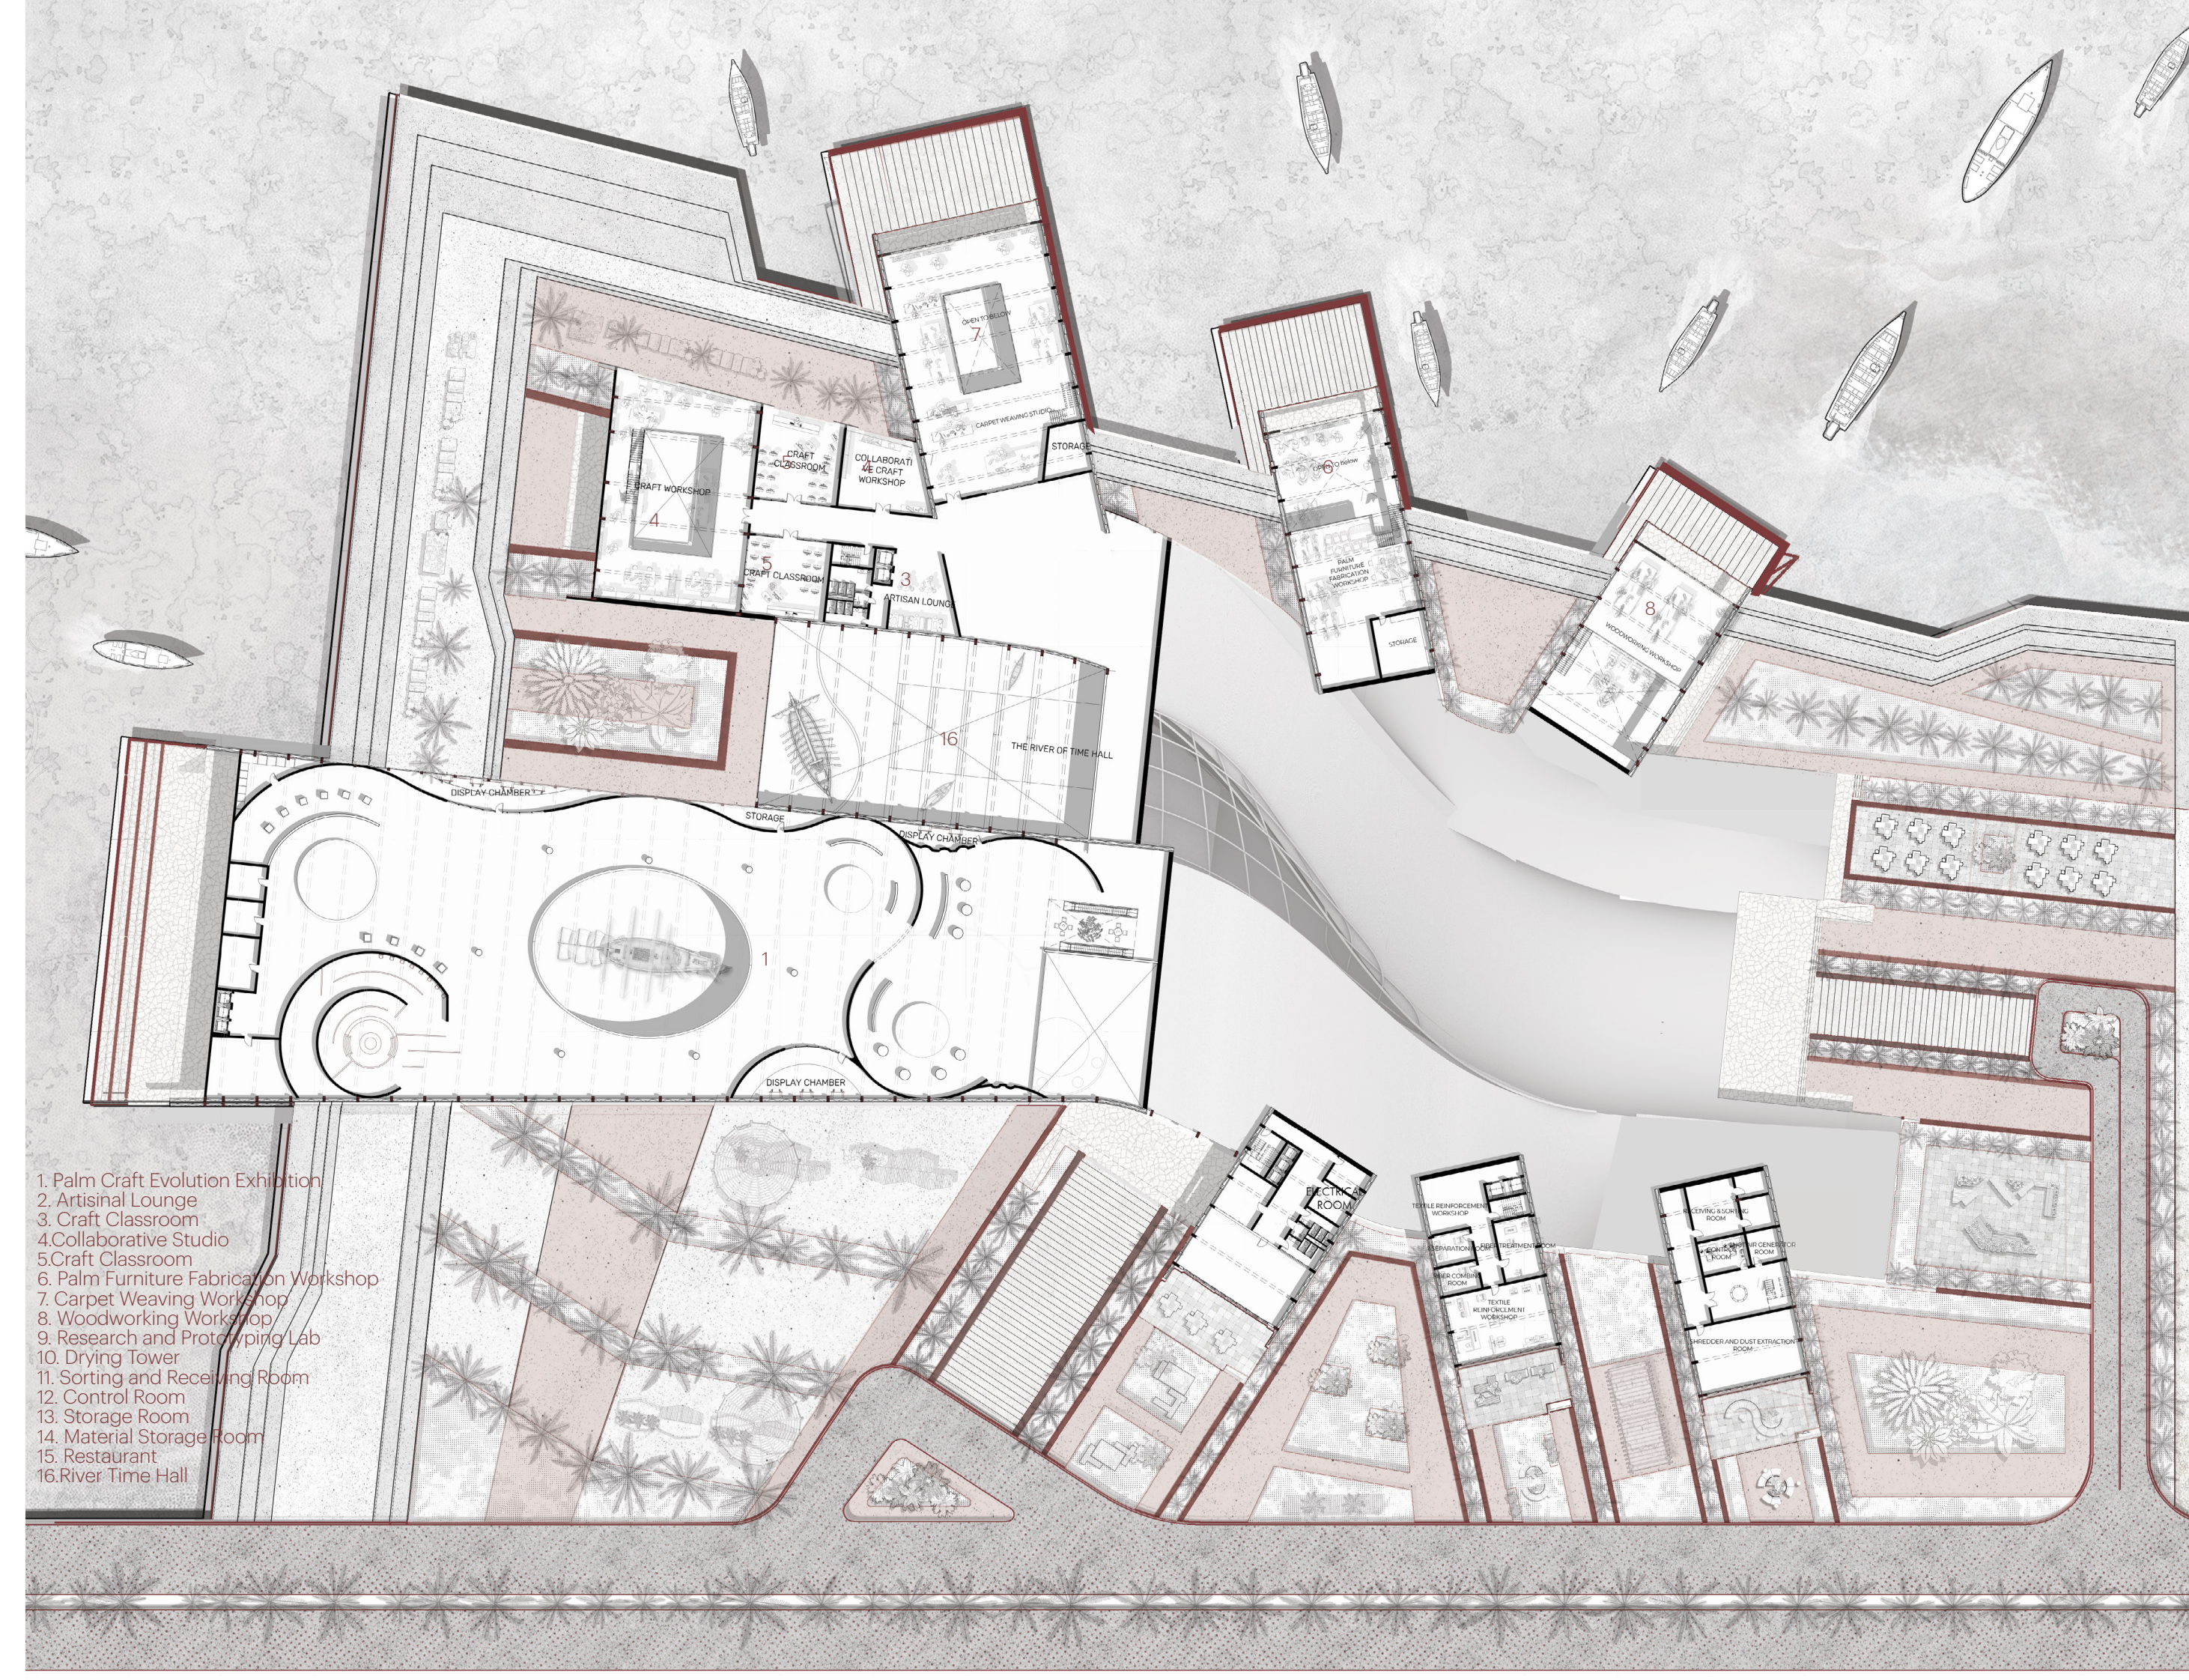


EXTERIOR SHOT

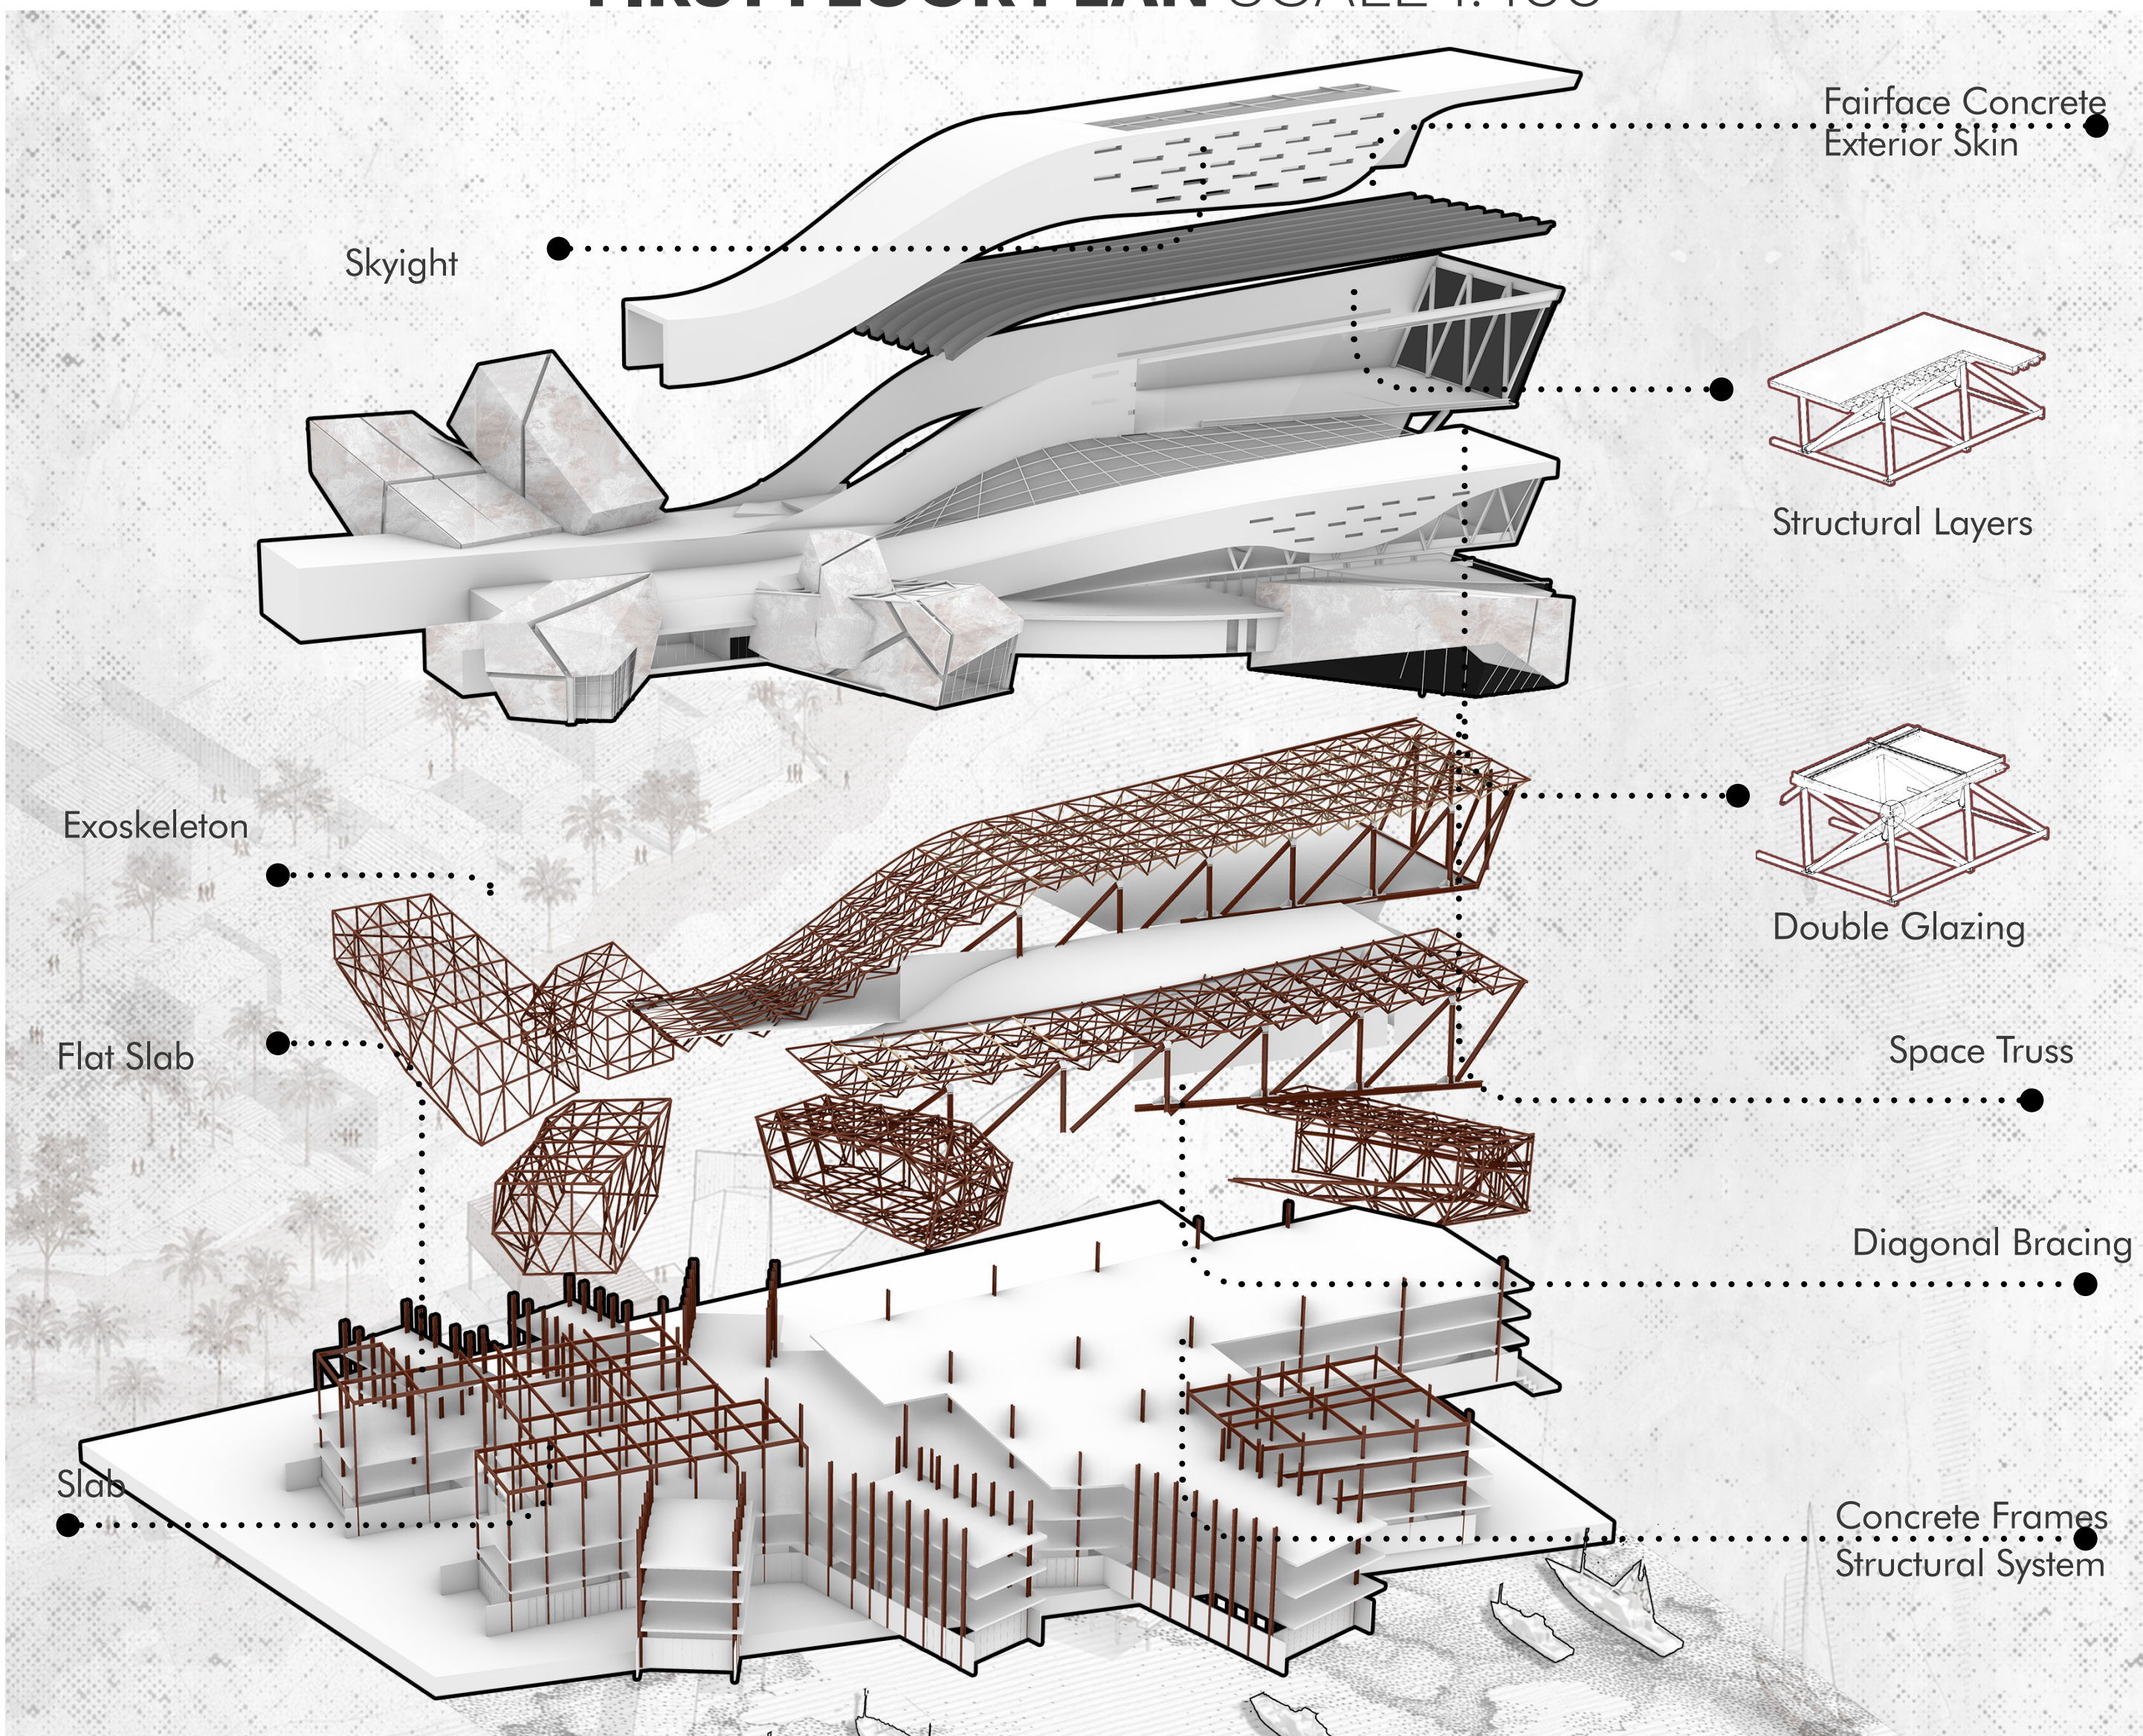


STRUCTURE SYSTEM



USER EXPERIENCE IN THE MUSEUM

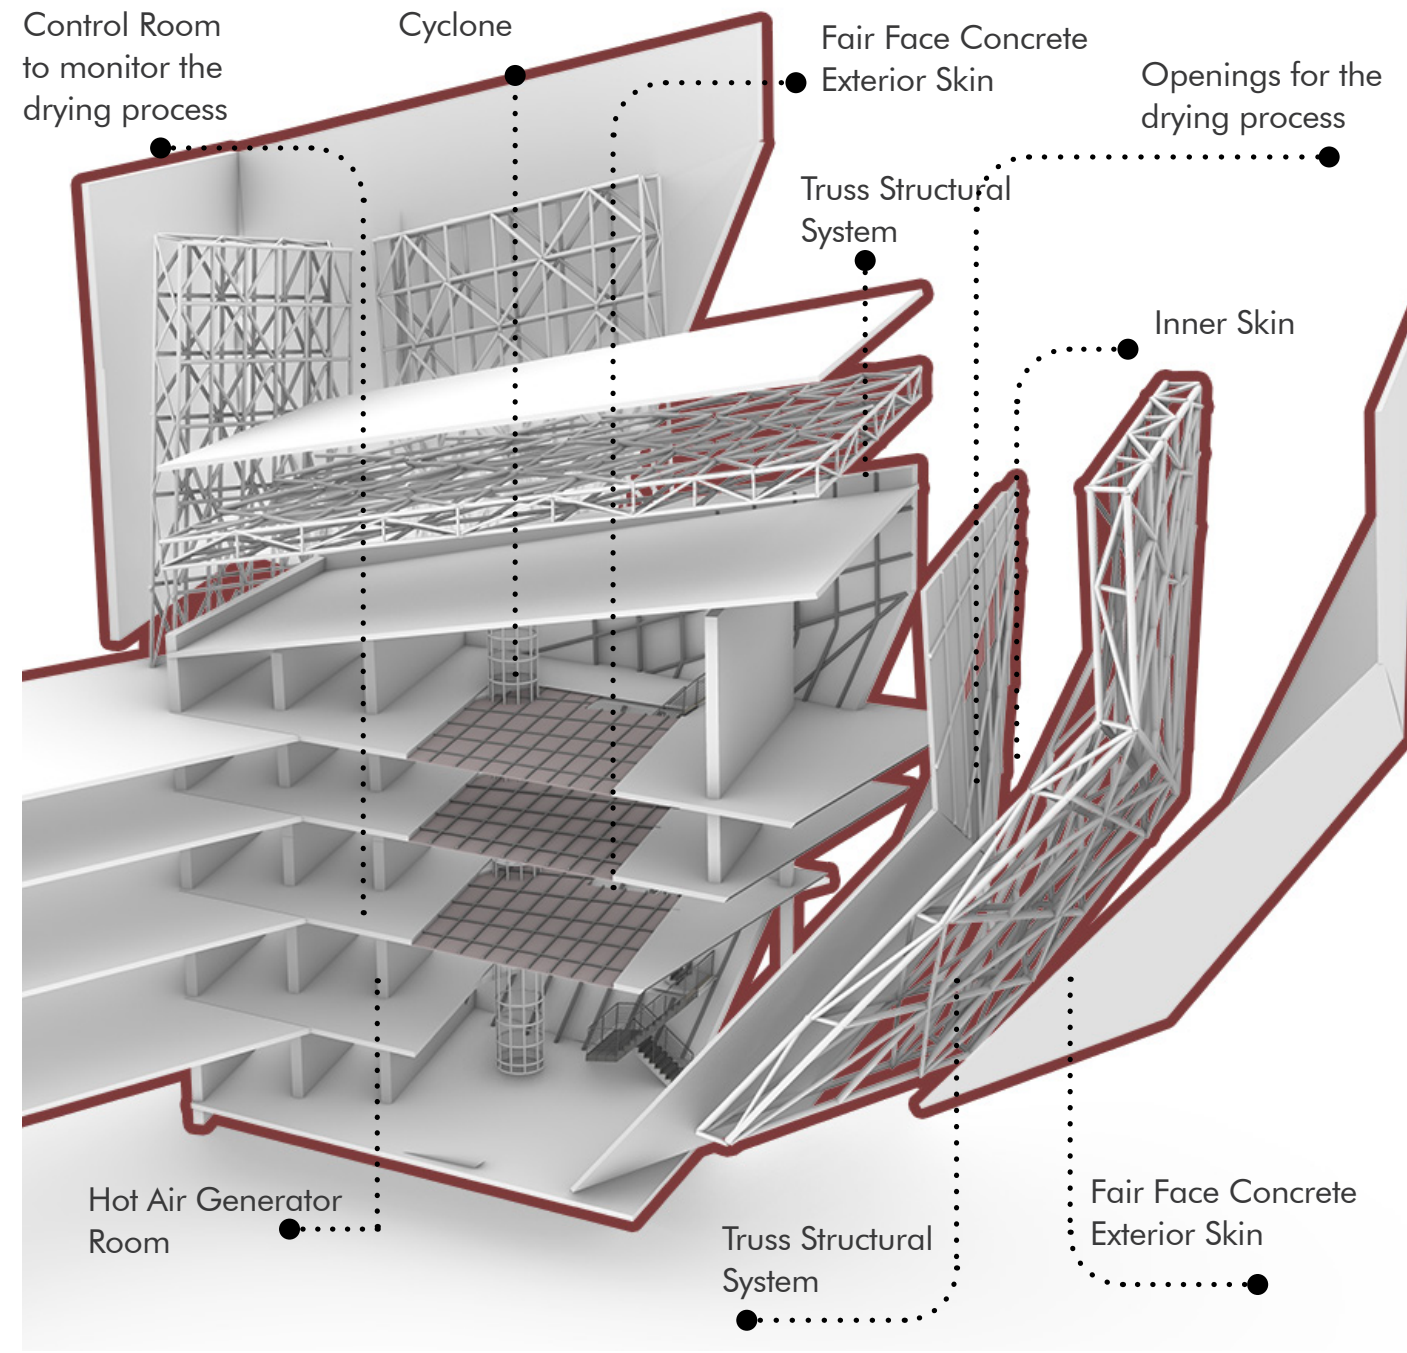

PALM WASTE DRYING STACK

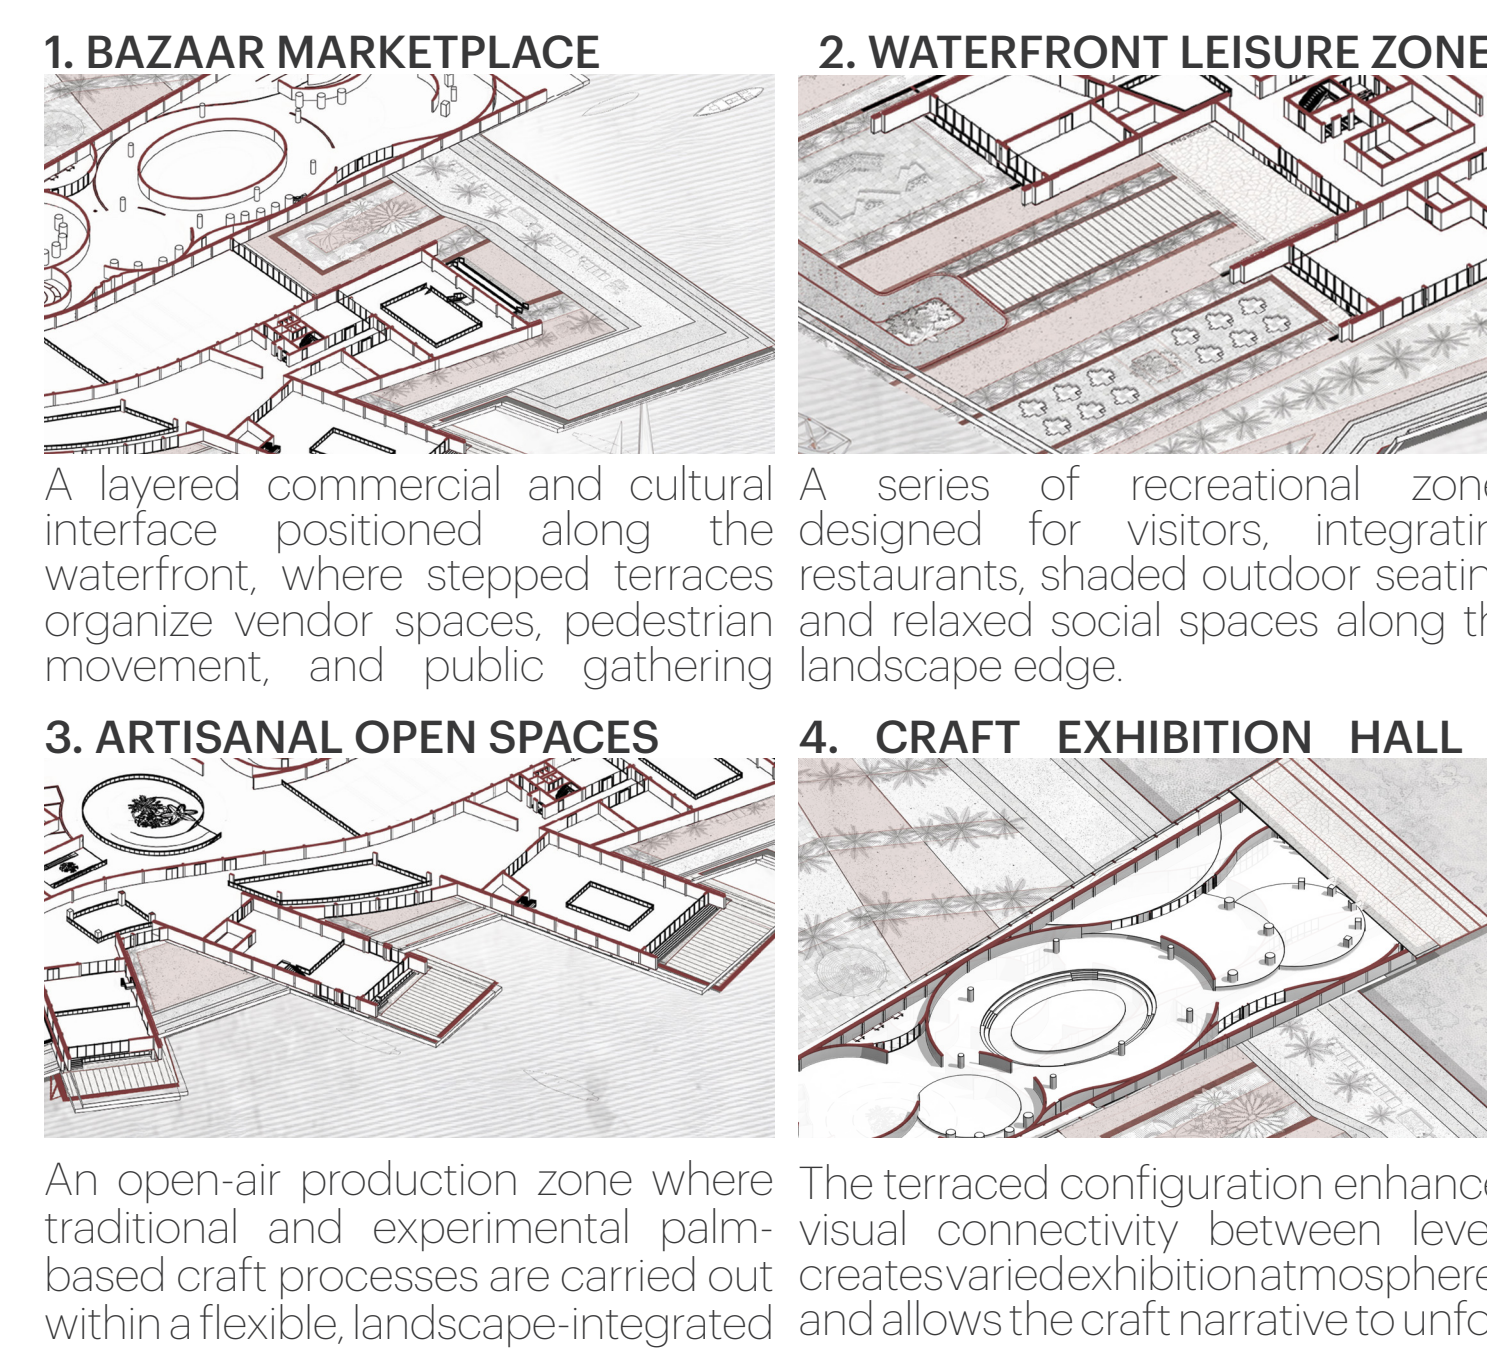


LANDSCAPE SPATIAL EXPERIENCE



INTERIOR SHOT



THE RIVER OF TIME HALL

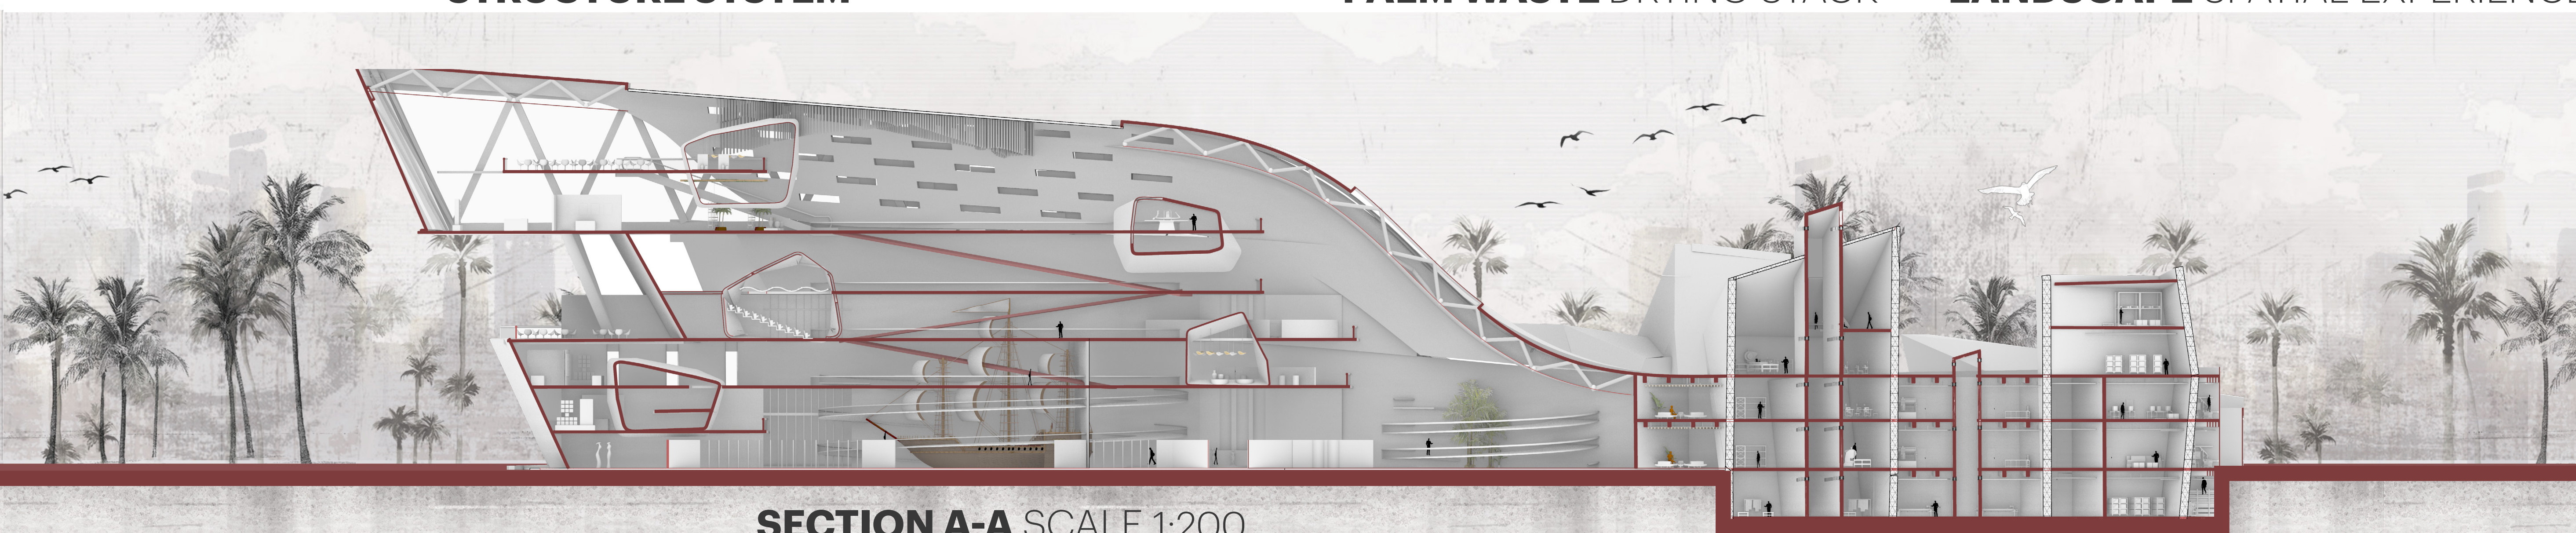

SECTION A-A SCALE 1:200

