MASTER PLAN

SITE PLAN, SCALE1:500

STAGE BUILDING PLAN

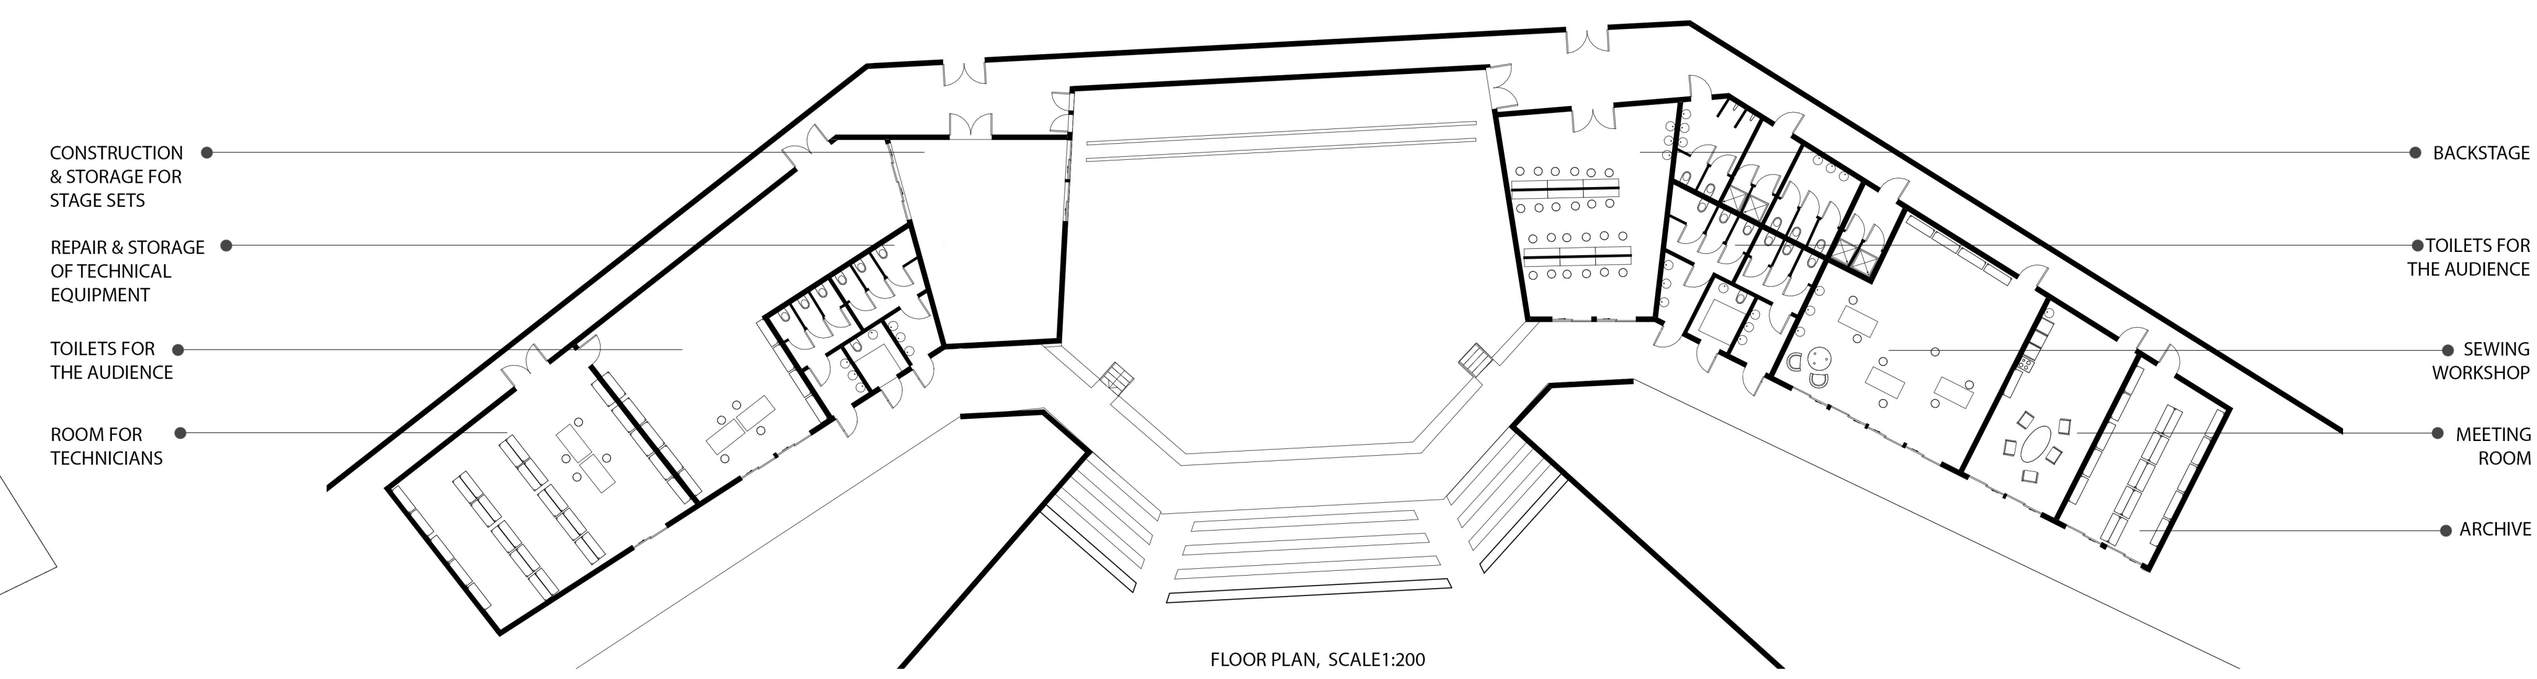

FLOOR PLAN, SCALE1:200