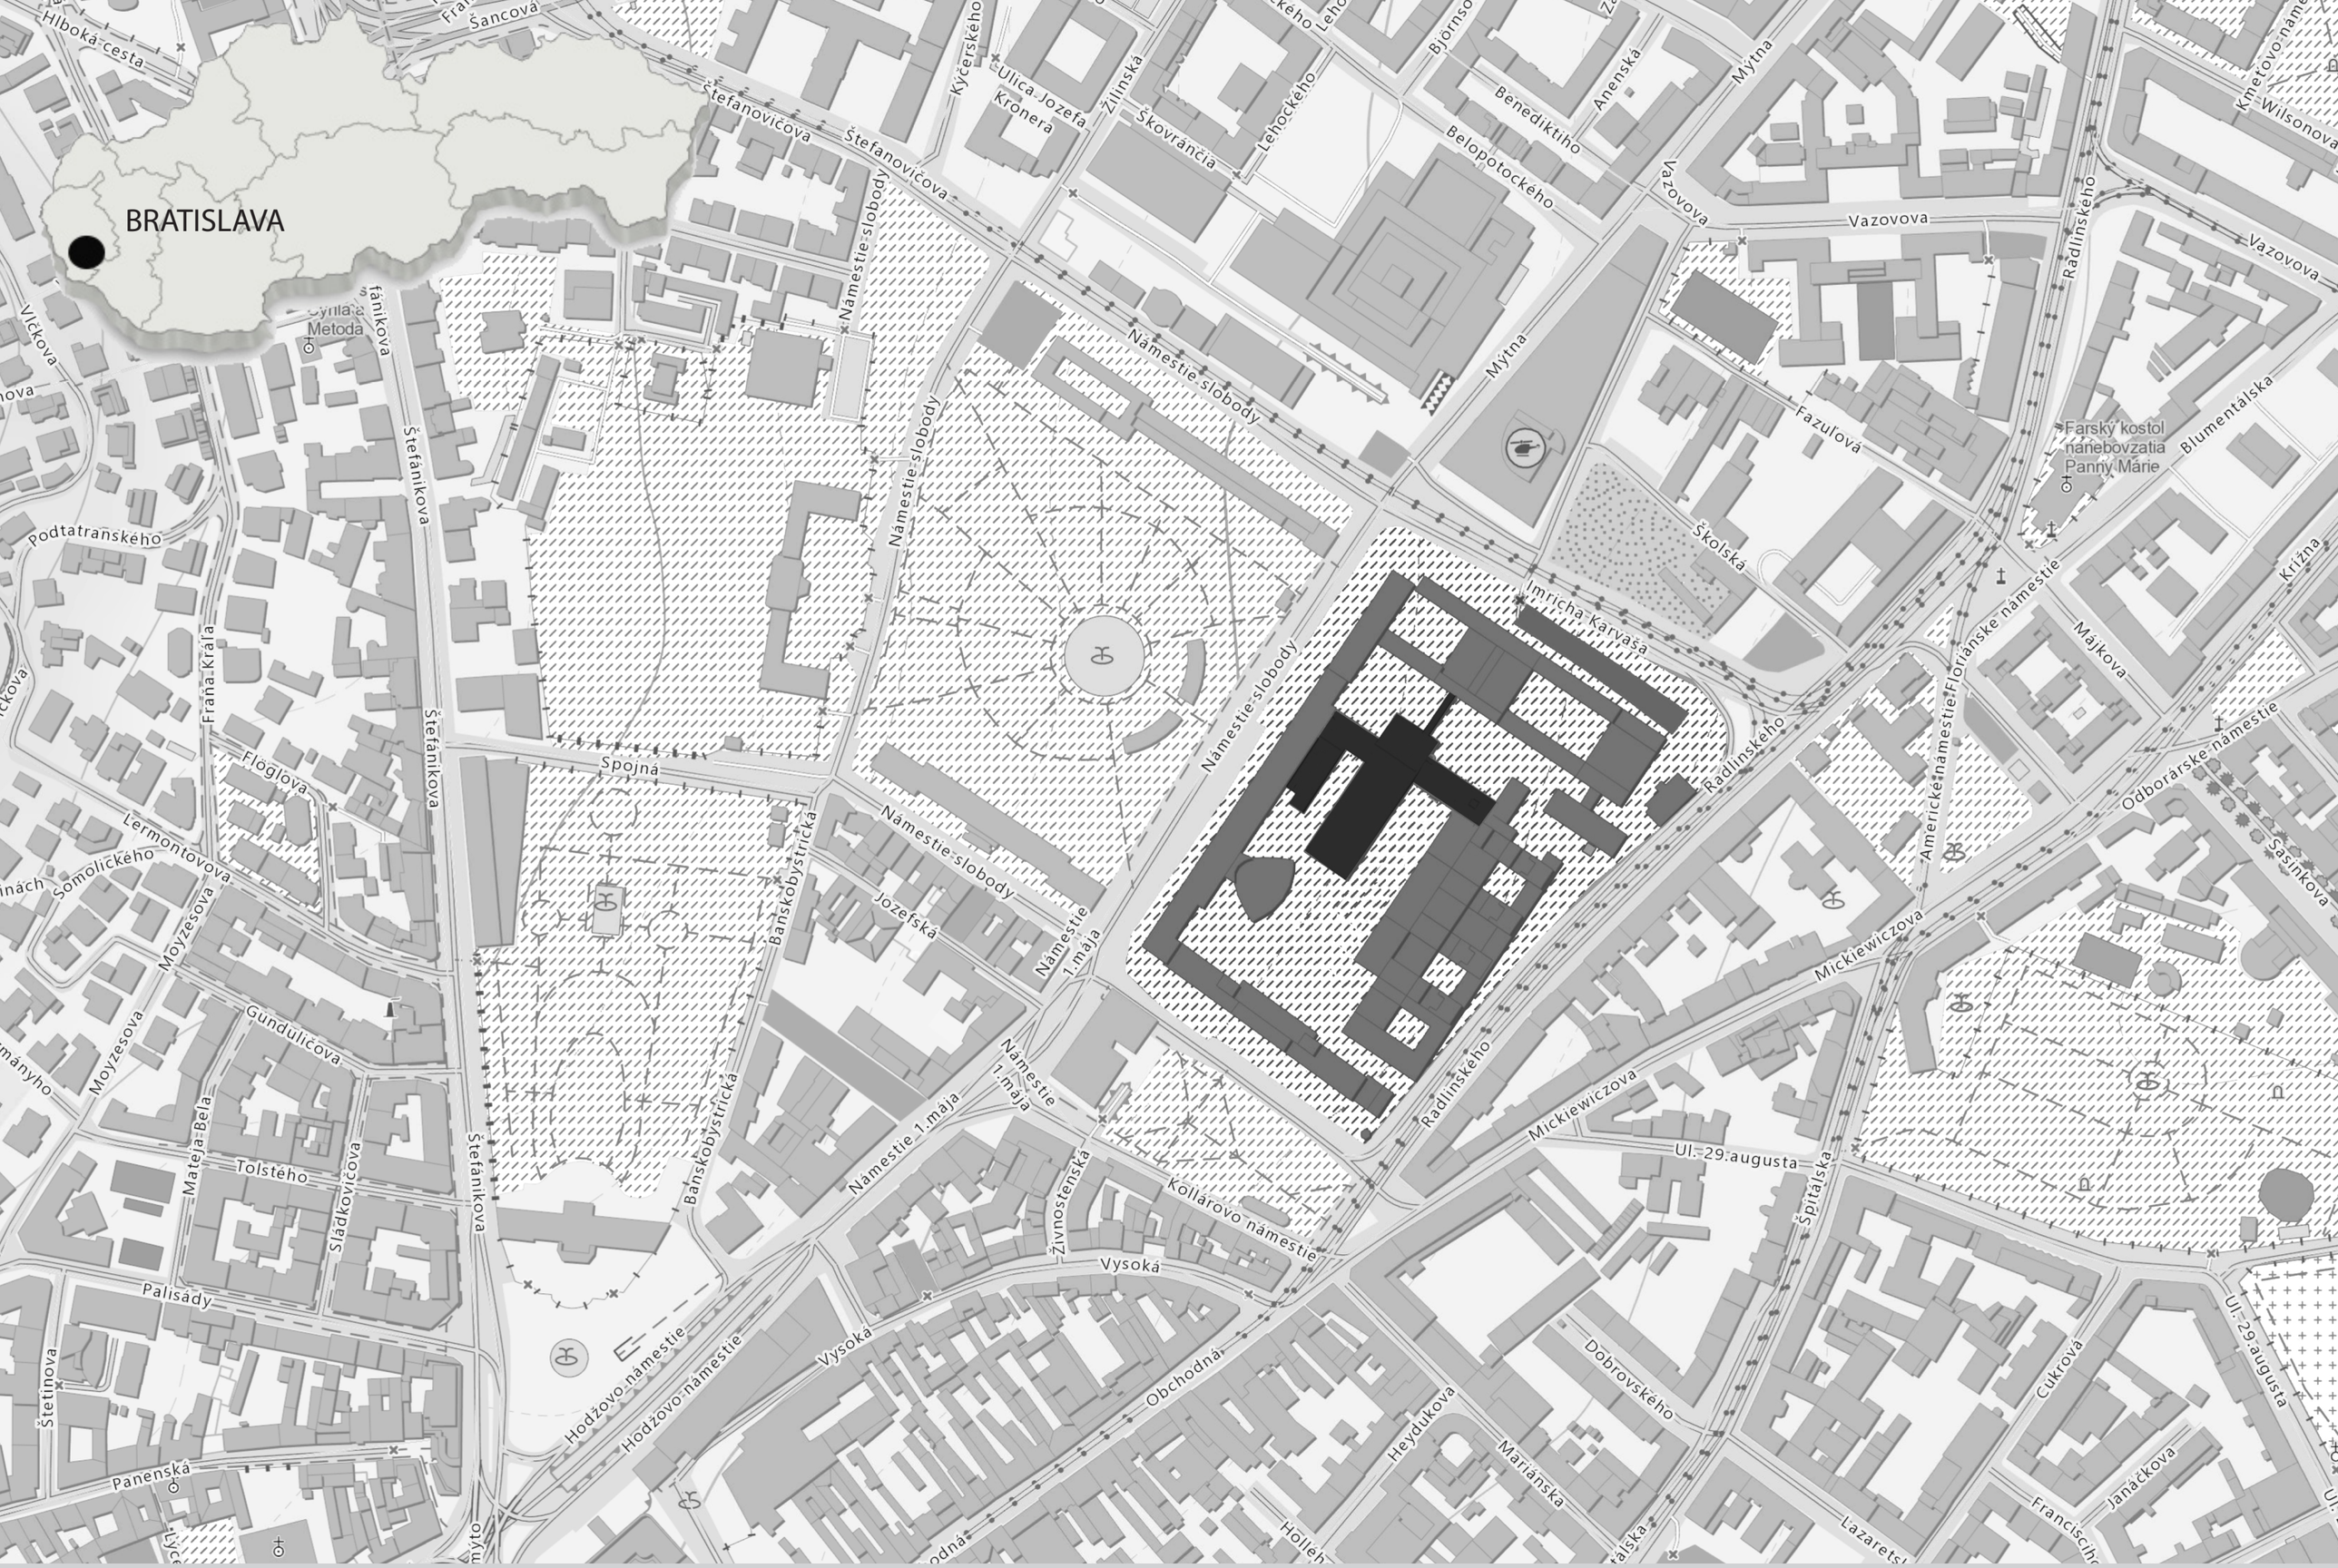

SITUATION - WIDER RELATIONS 1:5000

50m