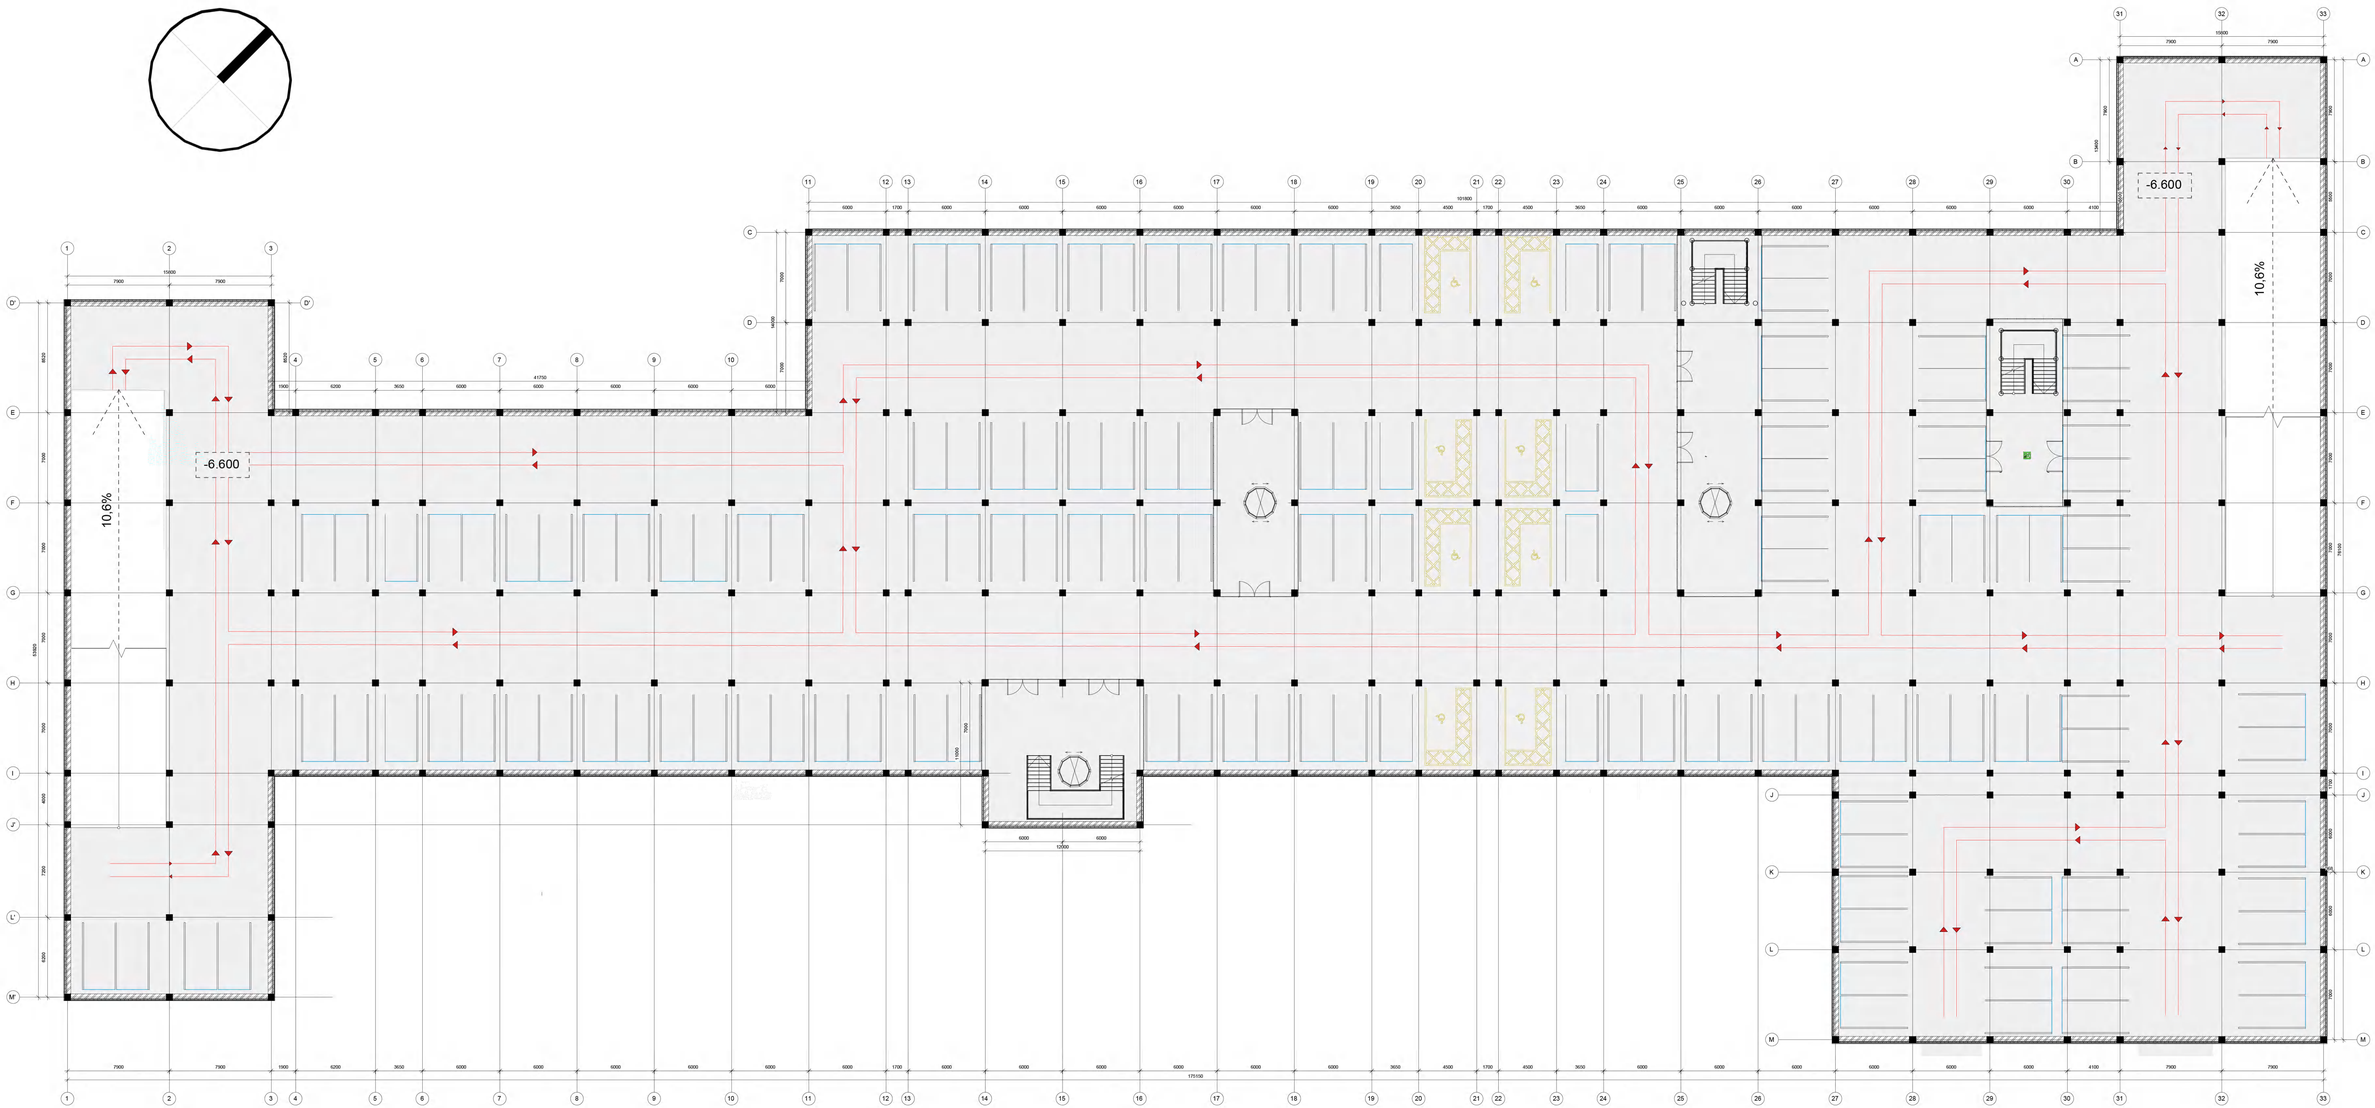

Basement plan 2 at elevation -5.400, scale 1/100

Legend:

Underground garage

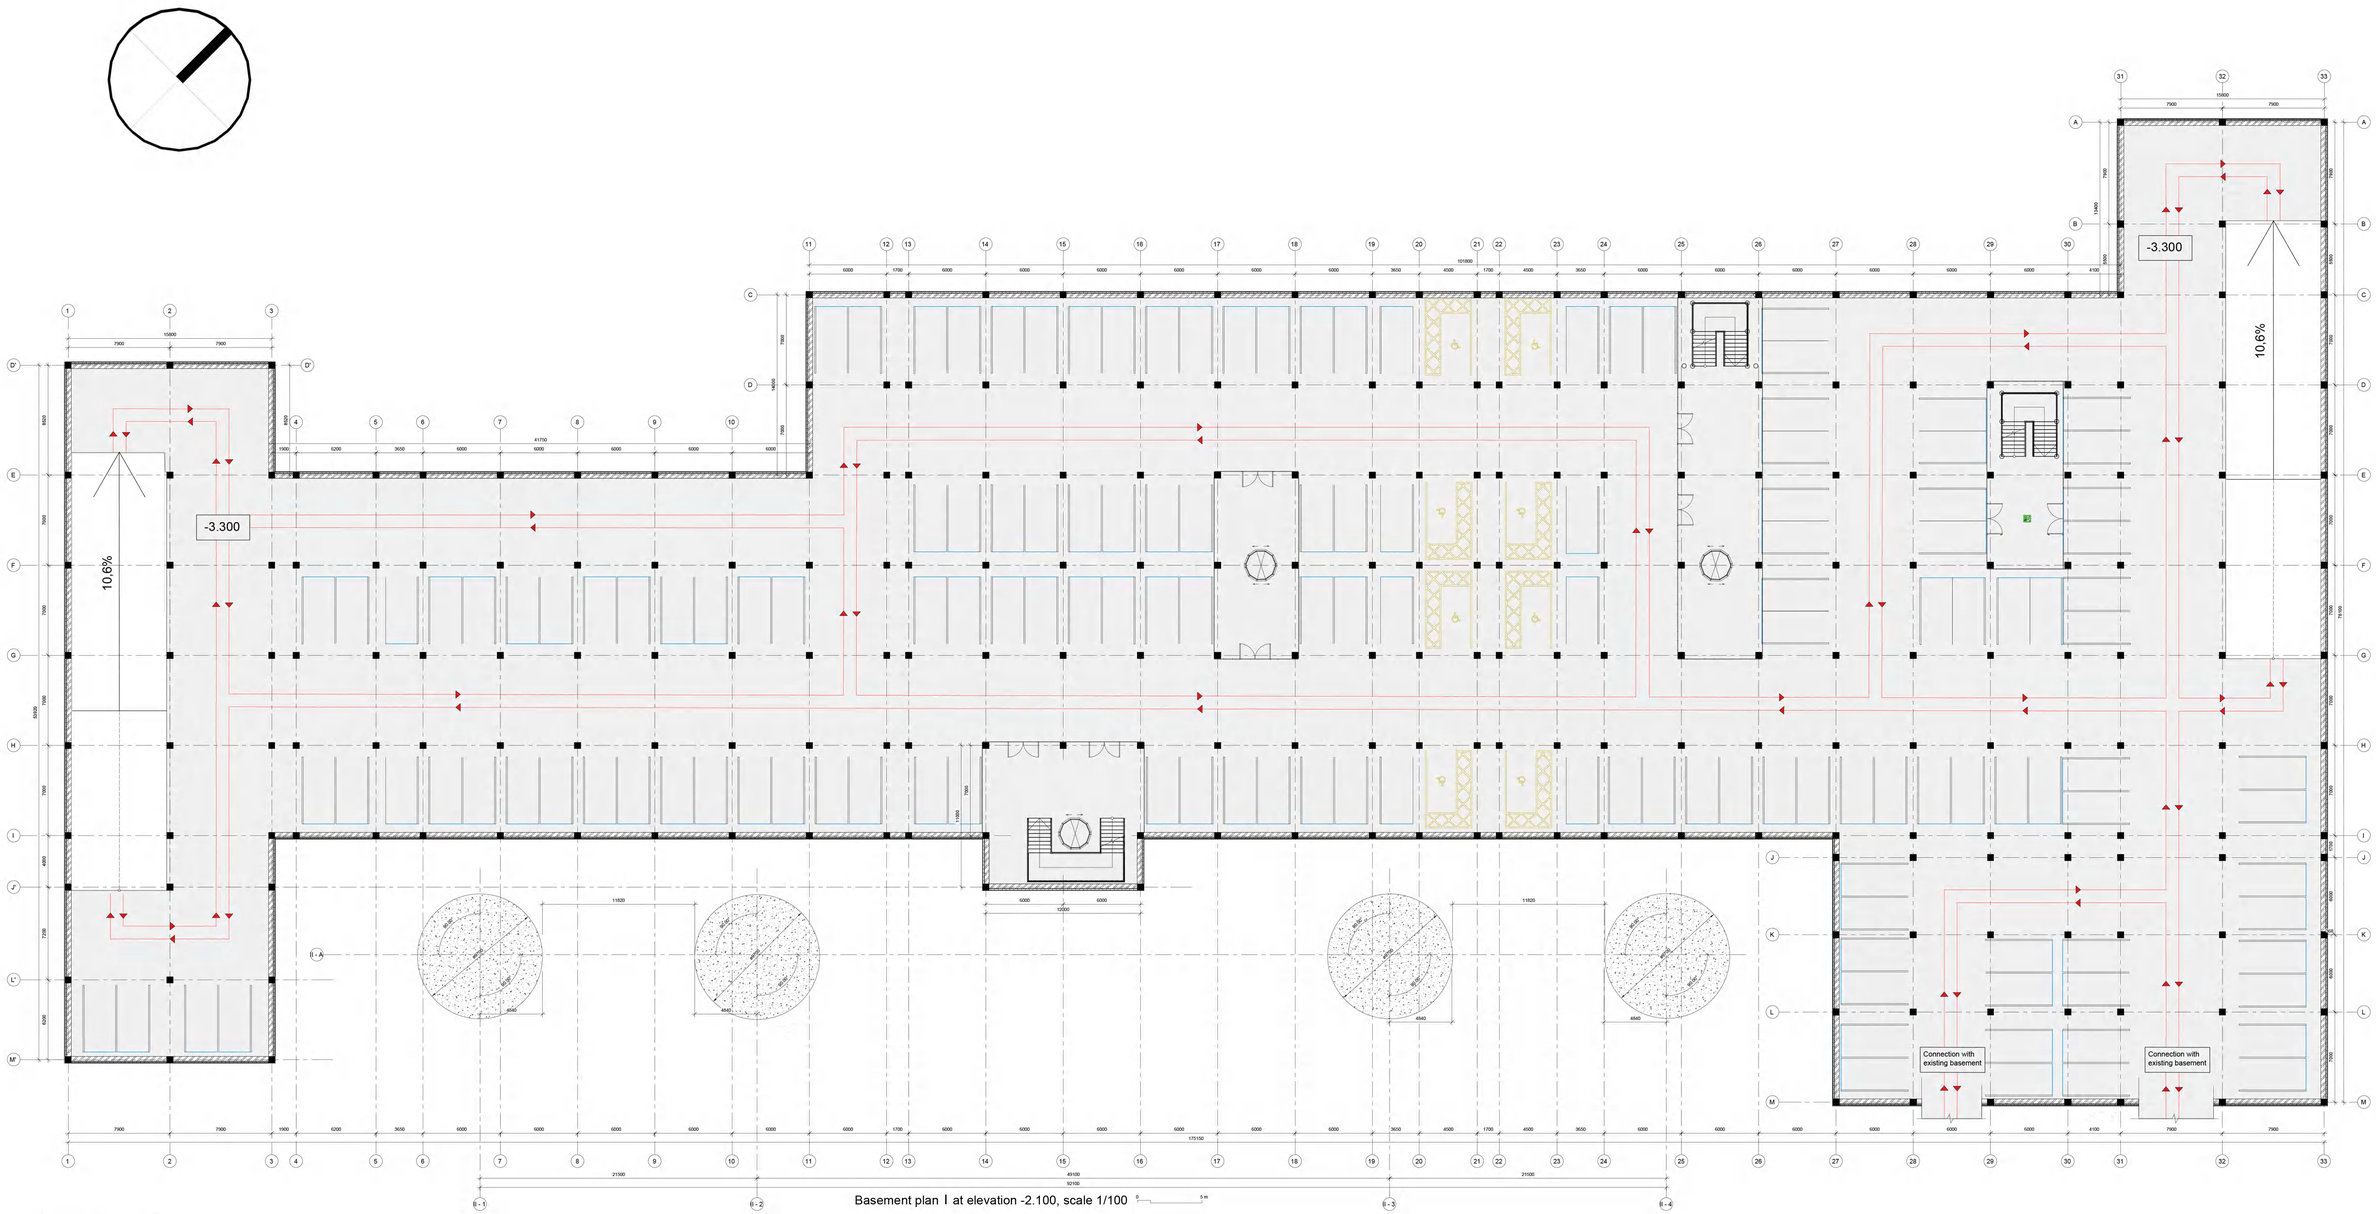

Basement plan I at elevation -2.100, scale 1/100

Legend:

Underground garage

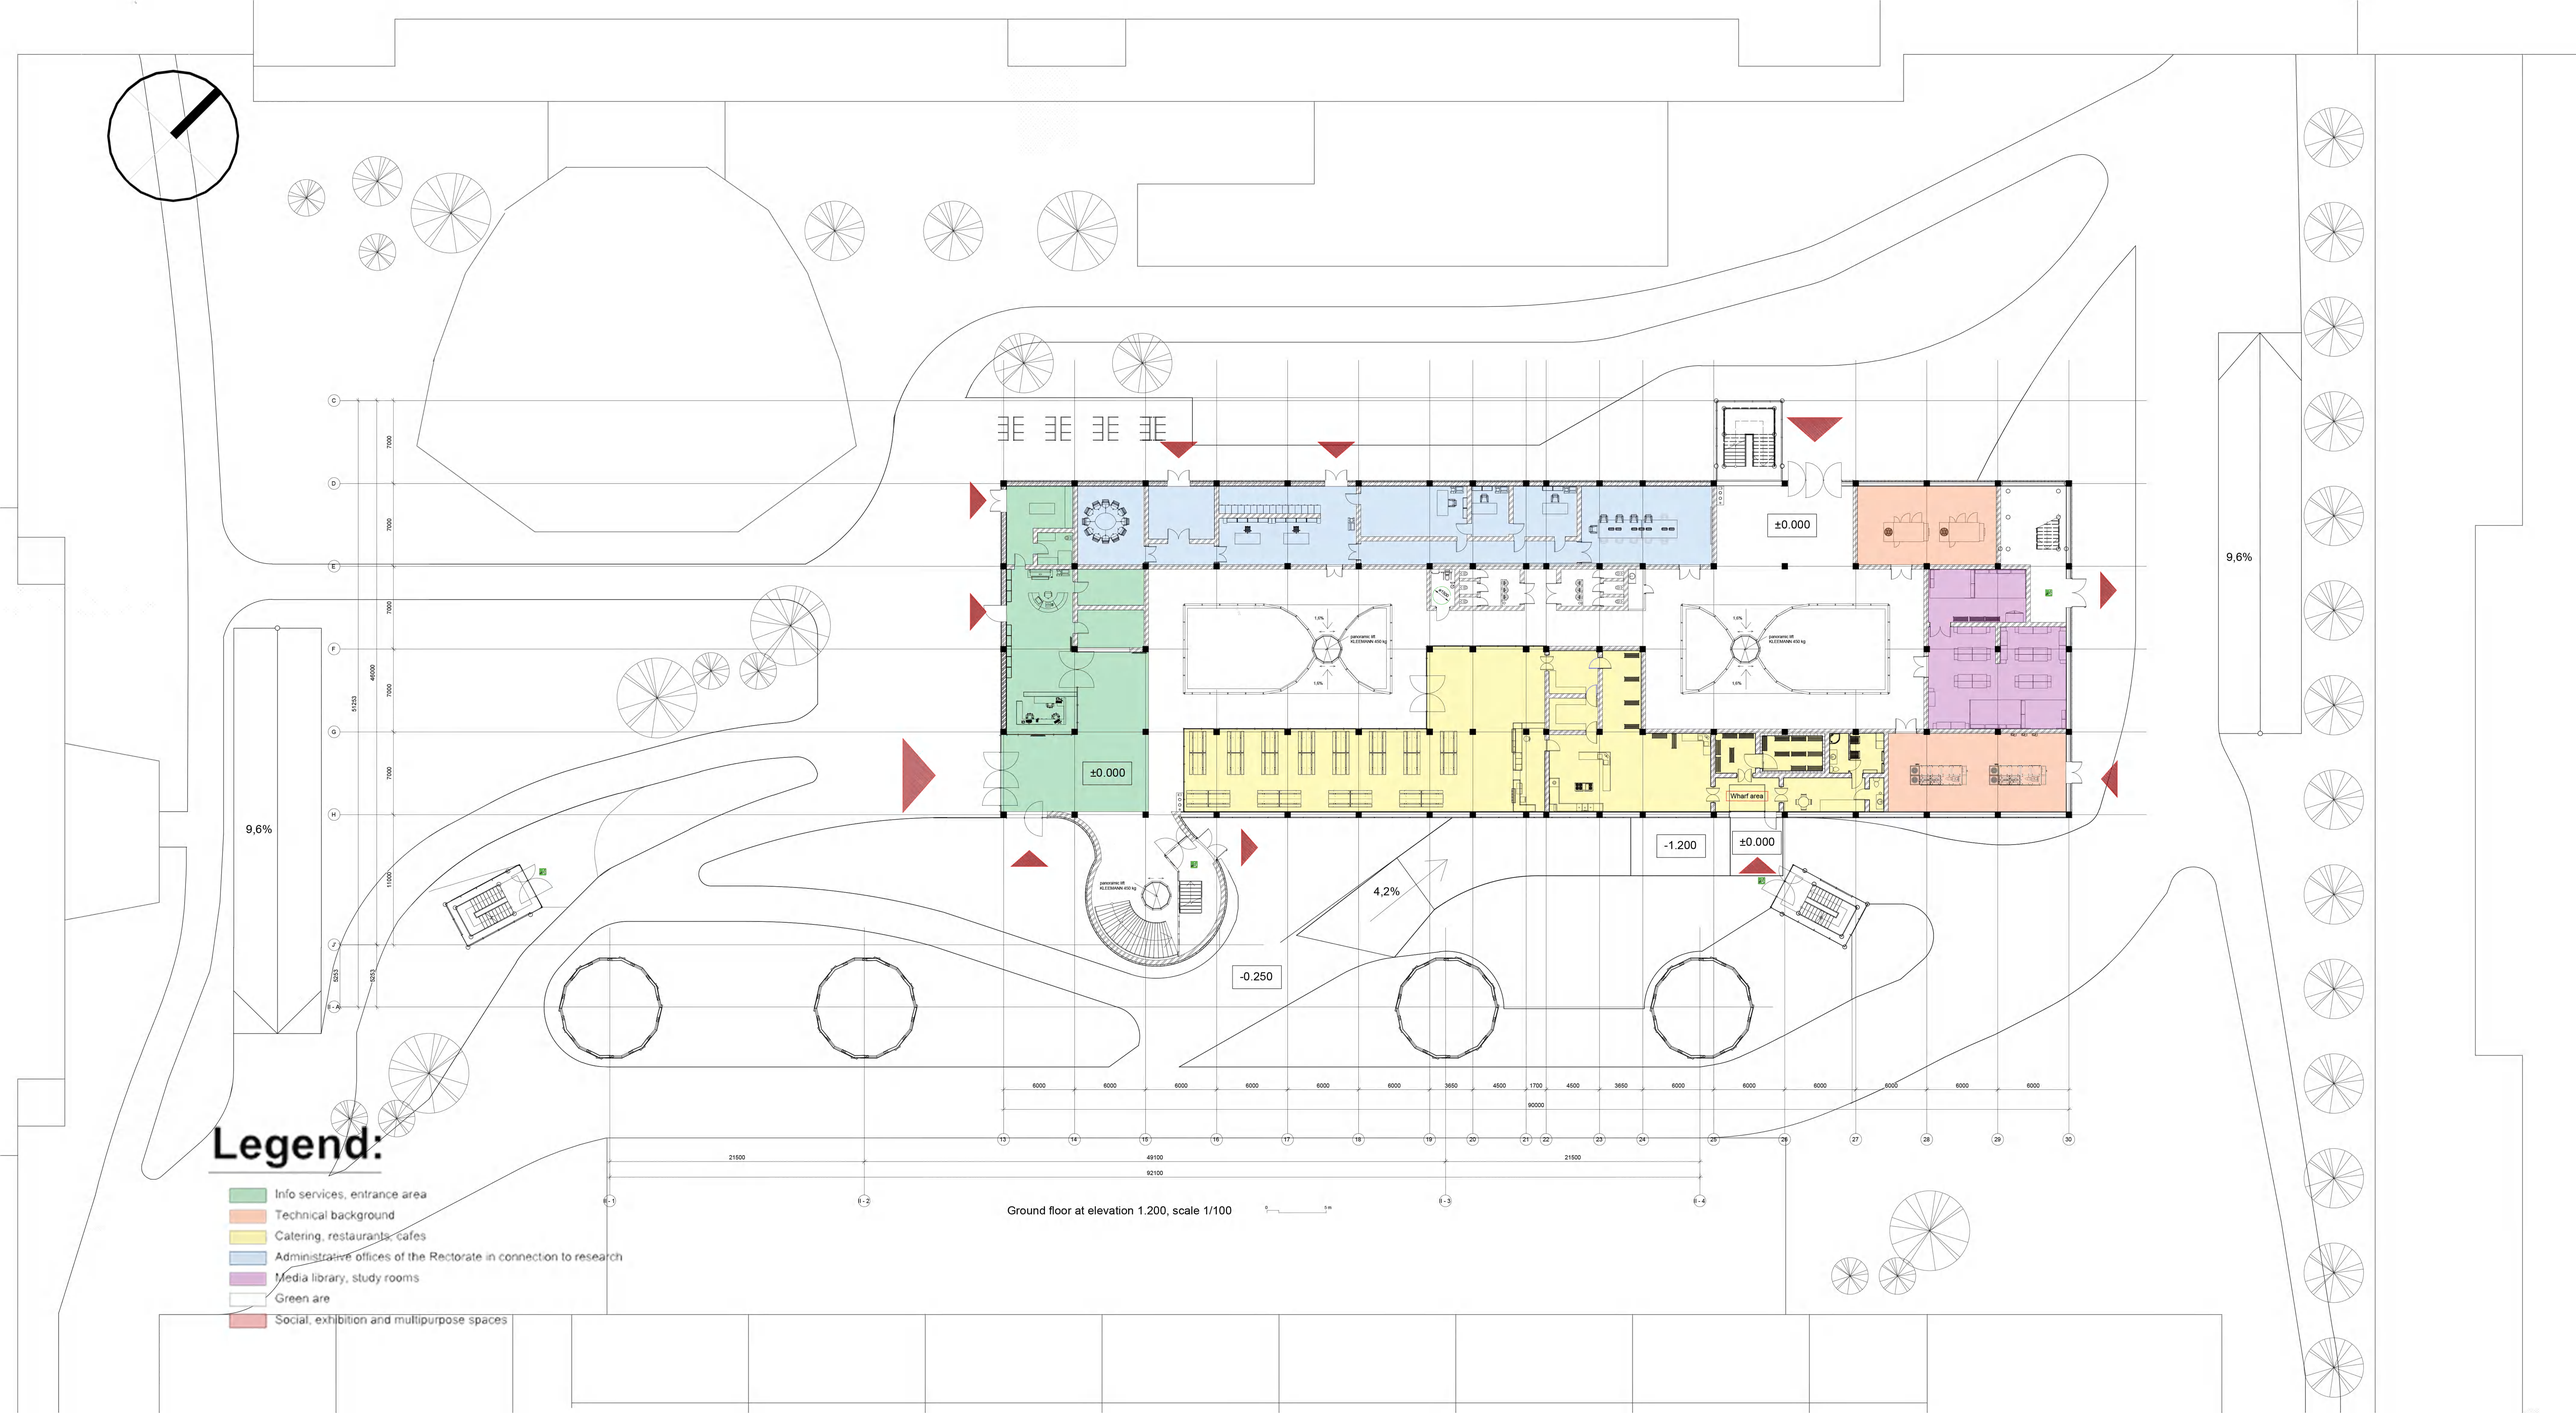

Ground floor at elevation 1.200, scale 1/100

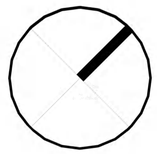

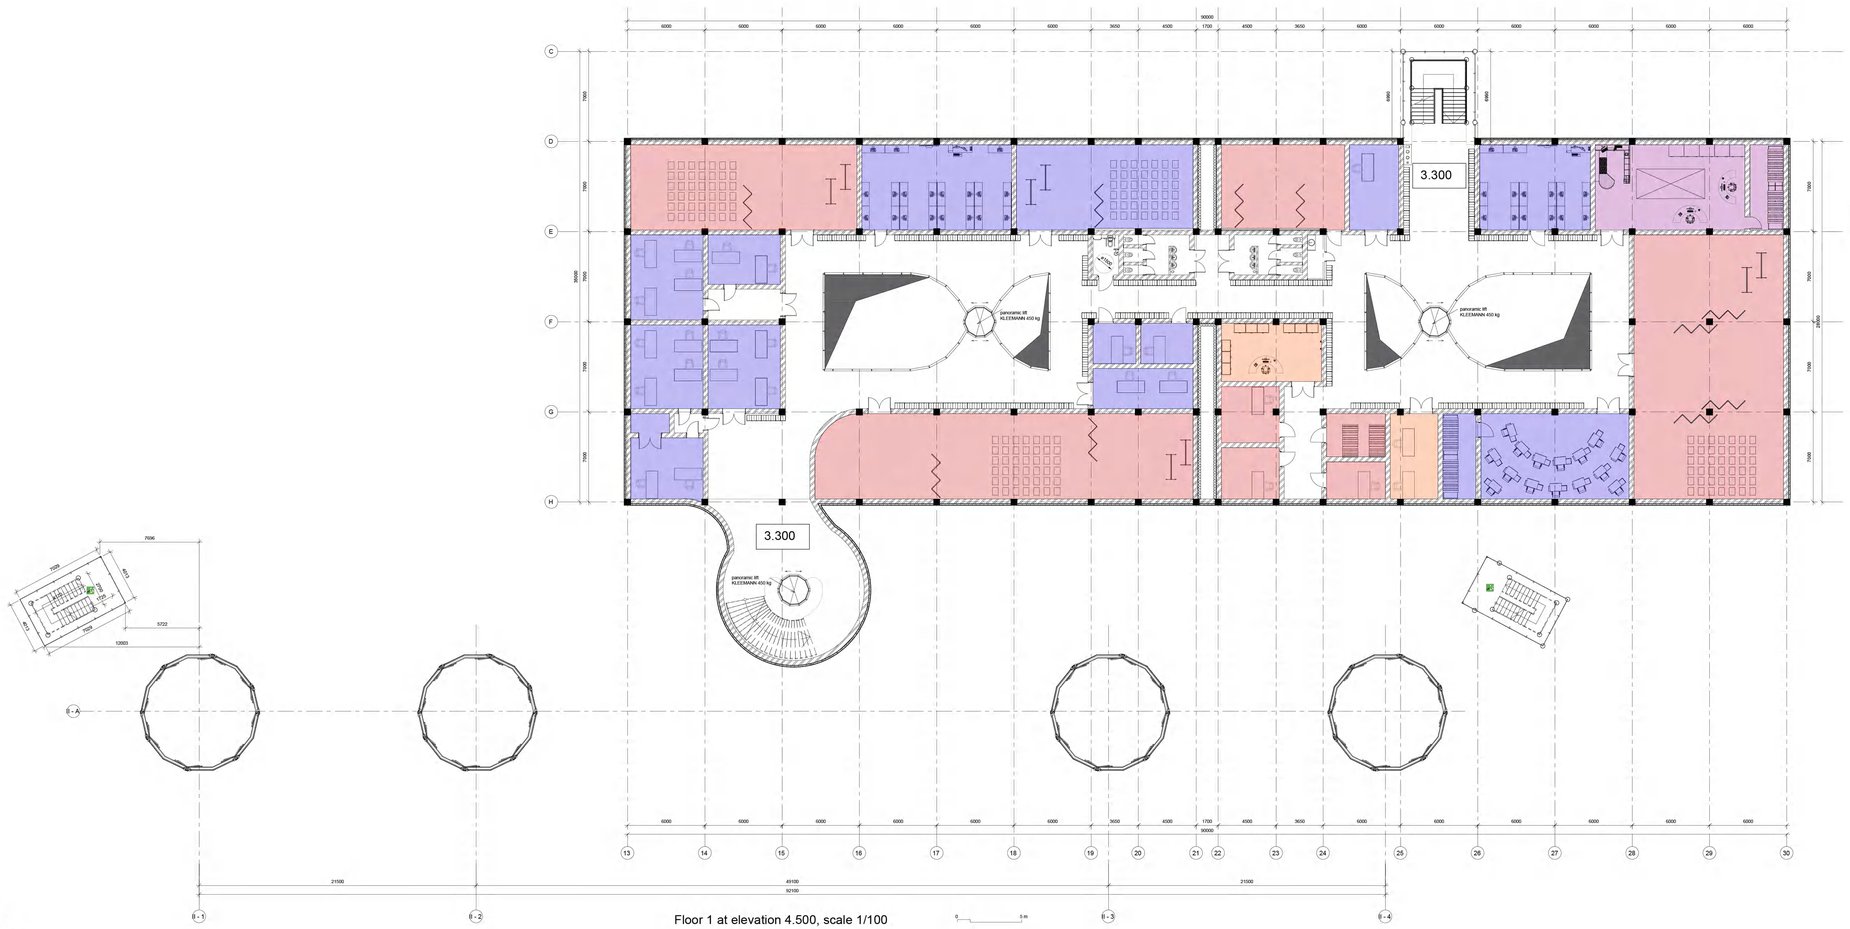

Floor 1 at elevation 4.500, scale 1/100

Legend:

- Technical background
- Media library, study rooms
- Social, exhibition and multipurpose spaces
- Presentation (experiential) center of science and research.
- Fire exit

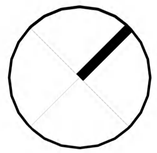

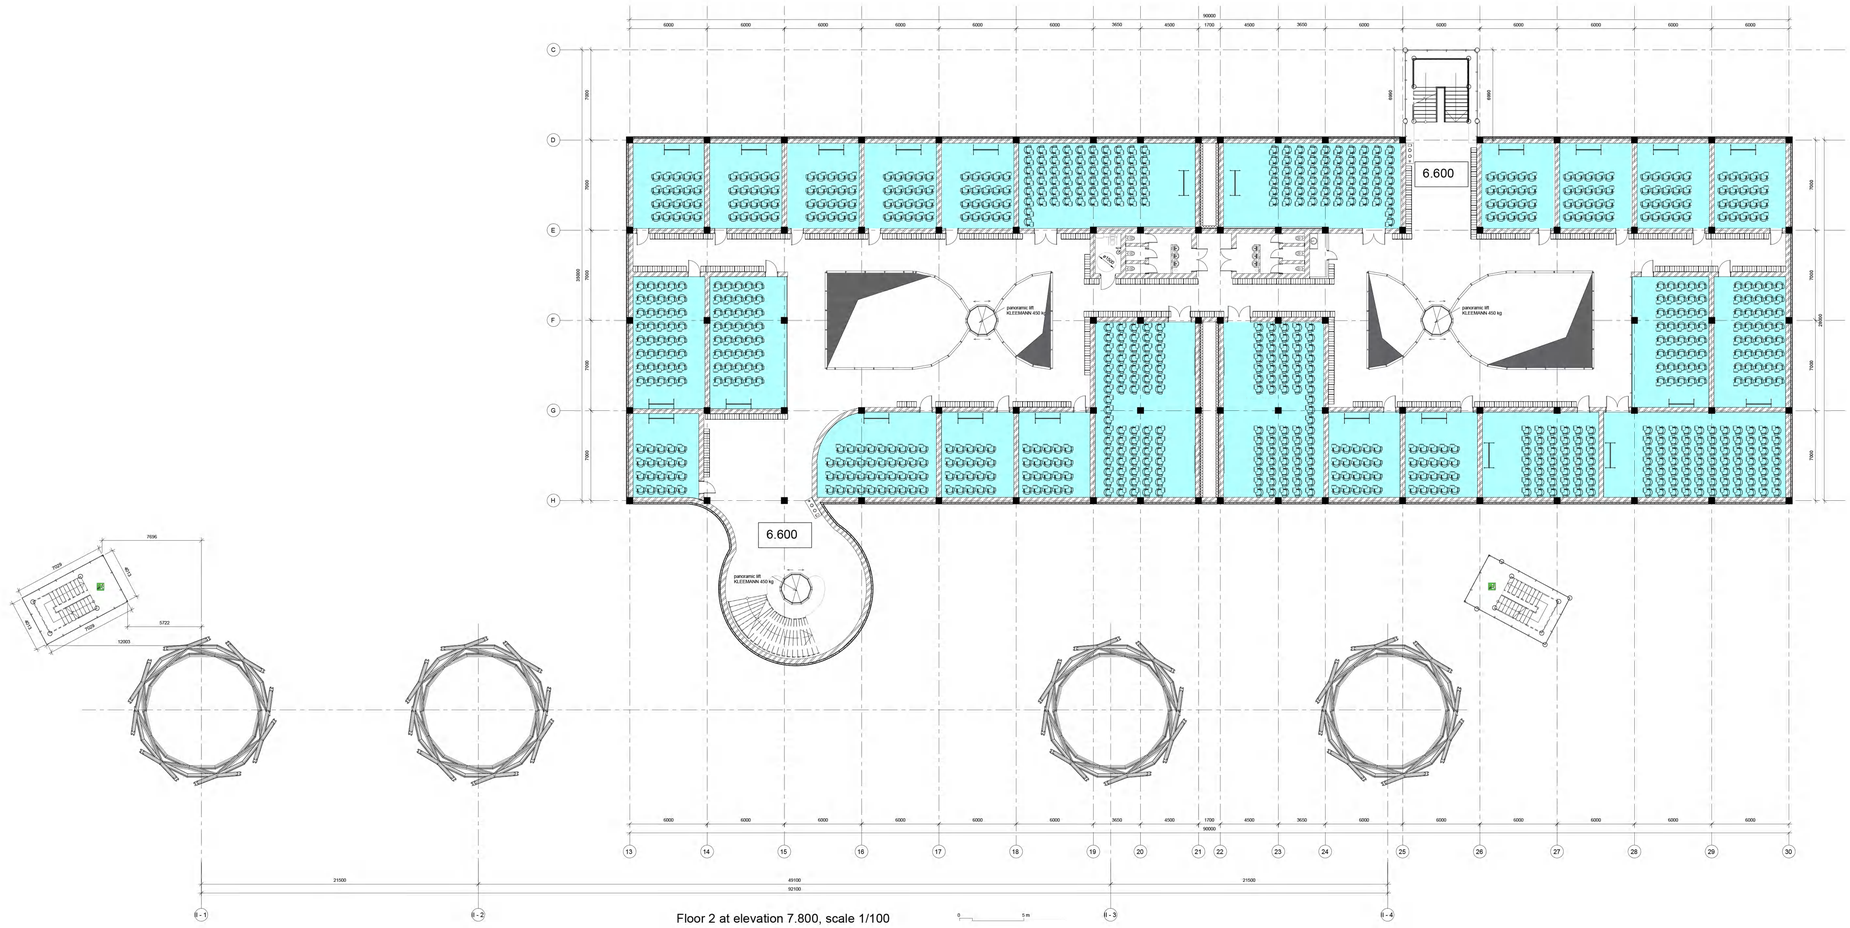

Floor 2 at elevation 7.800, scale 1/100

Legend:

Innovative interdisciplinary research center STU, startup center, cooperation with practice

Fire exit

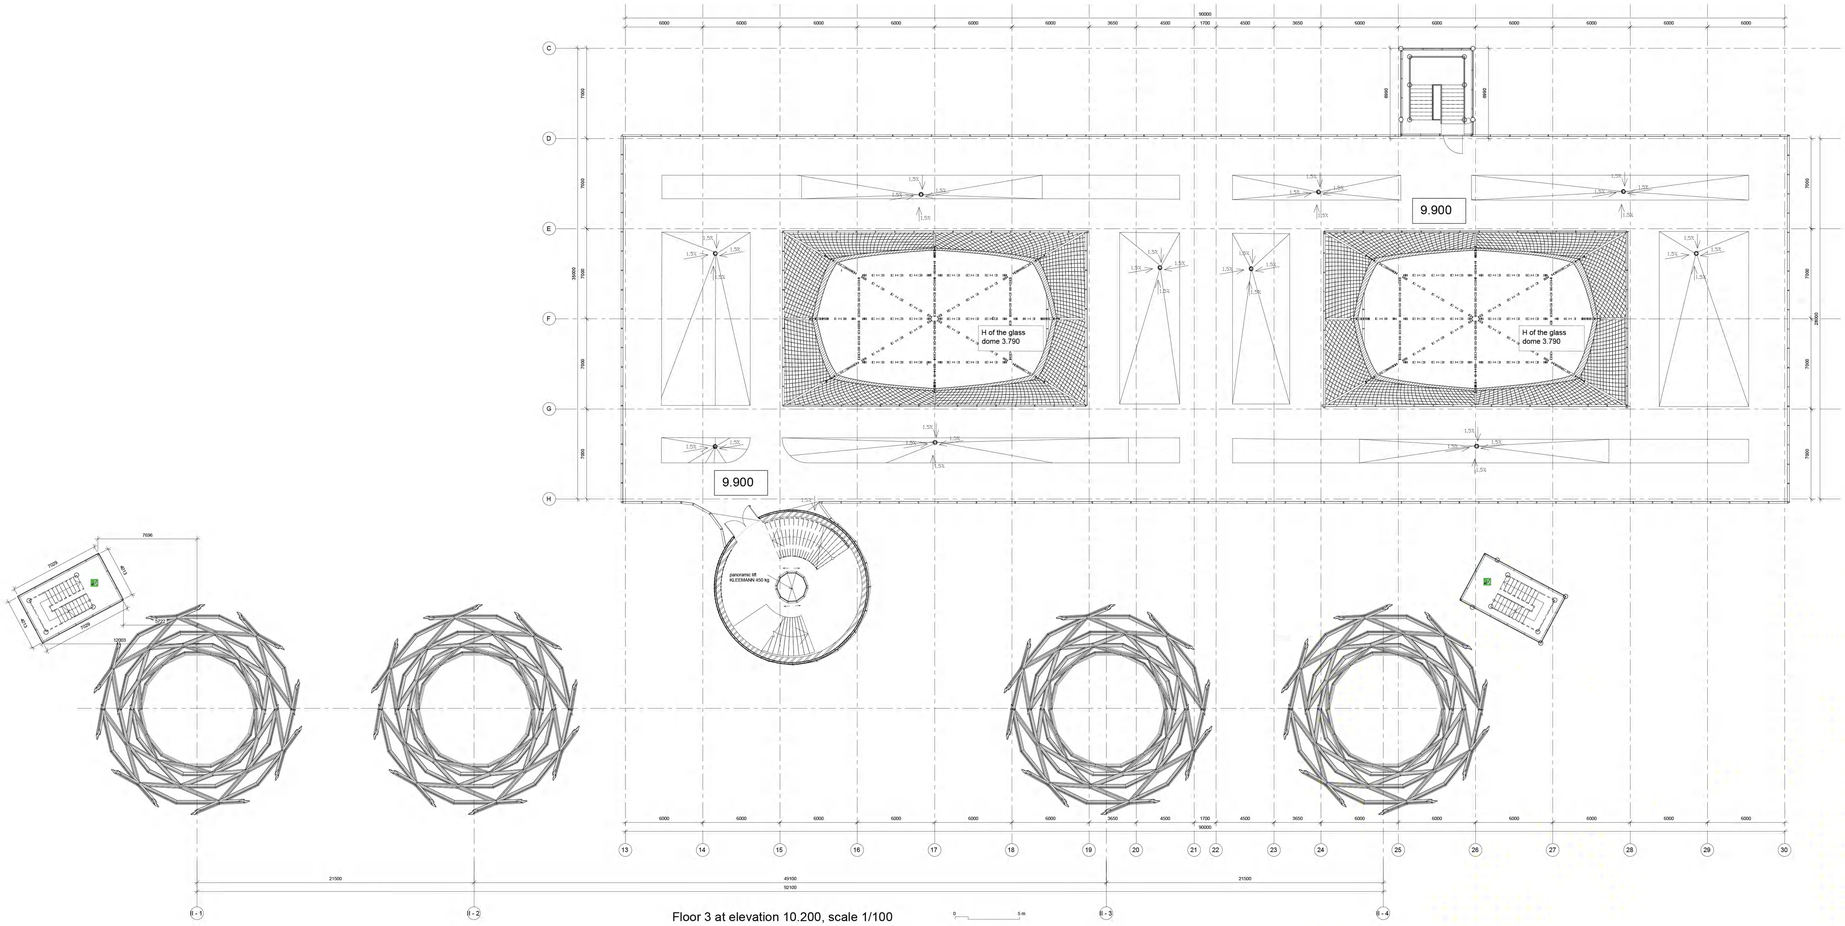

Floor 3 at elevation 10.200, scale 1/100

Legend:

Green are

Fire exit

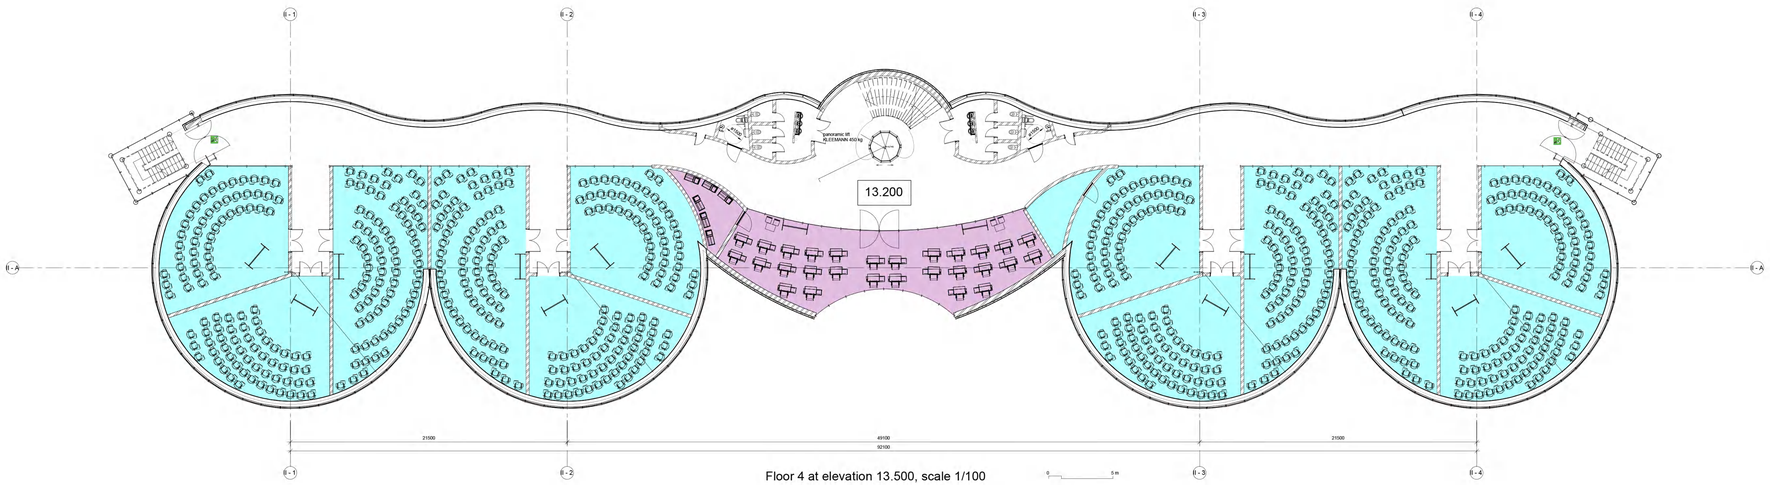

Floor 4 at elevation 13.500, scale 1/100

Legend:

- Media library, study rooms
- Innovative interdisciplinary research center STU, startup center, cooperation with practice
- Fire exit

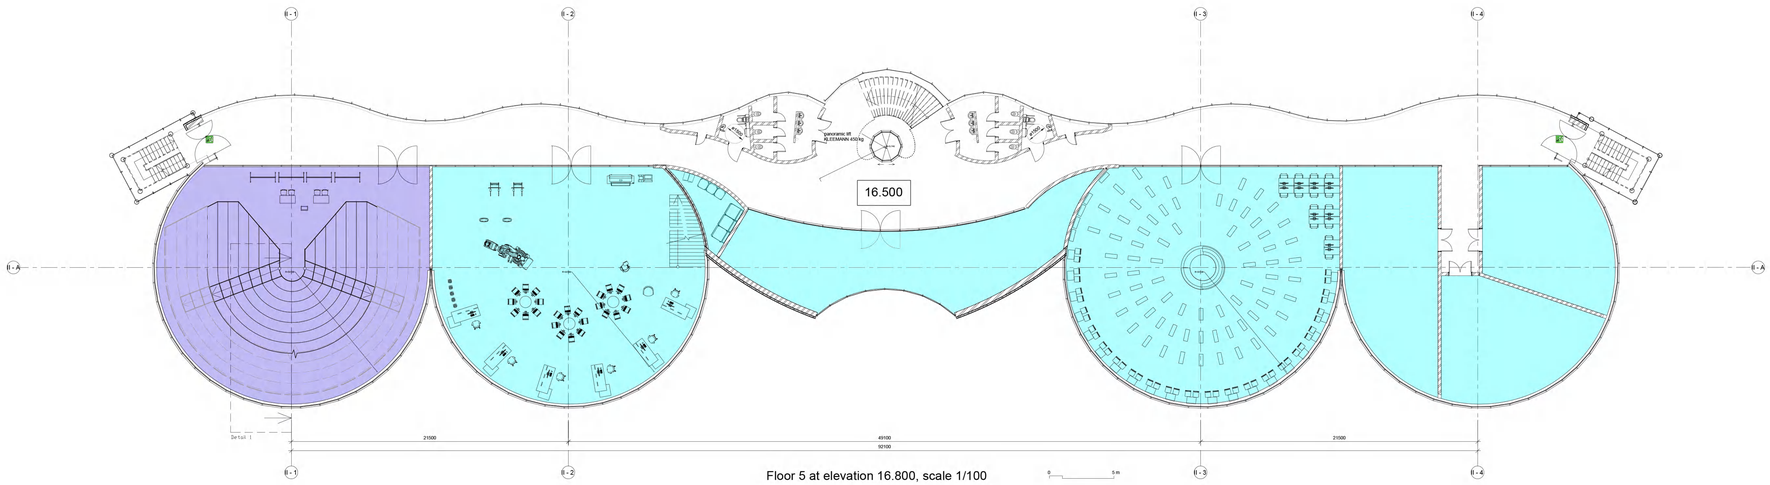

Floor 5 at elevation 16.800, scale 1/100

Legend:

- Presentation (experiential) center of science and research.
- Innovative interdisciplinary research center STU, startup center, cooperation with practice
- Fire exit

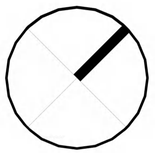

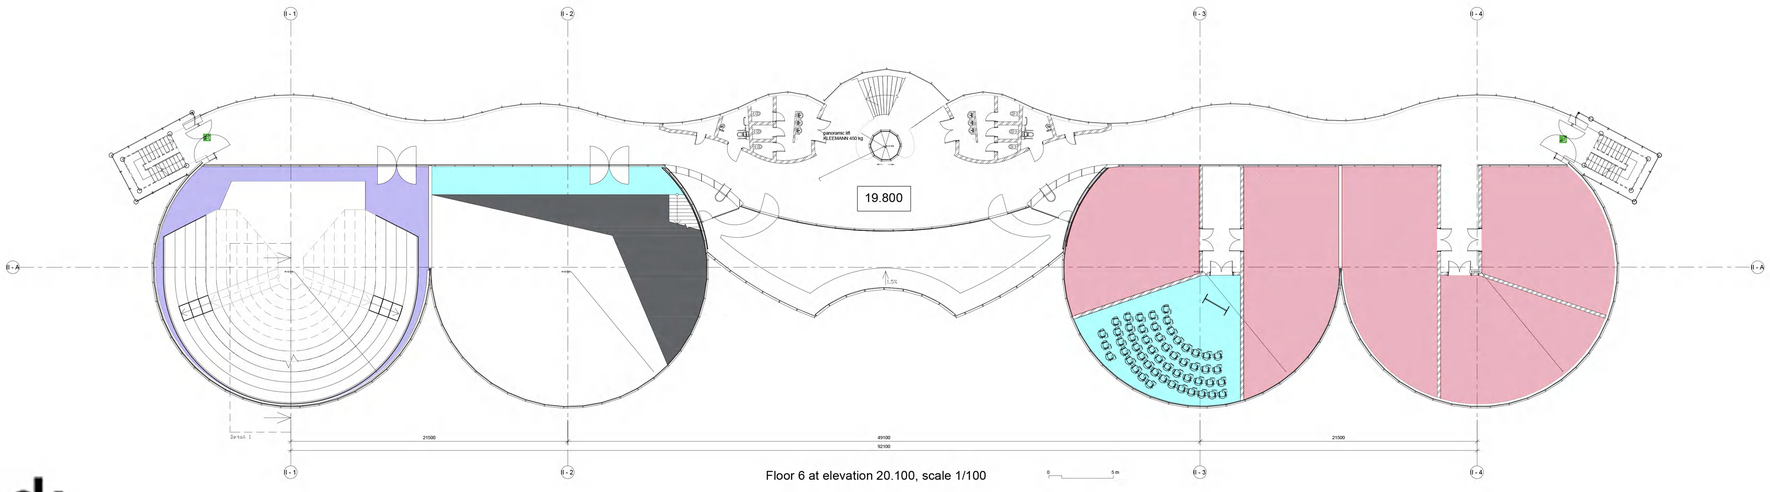

Floor 6 at elevation 20.100, scale 1/100

Legend:

- Social, exhibition and multipurpose spaces
- Presentation (experiential) center of science and research.
- Innovative interdisciplinary research center STU, startup center, cooperation with practice
- Fire exit

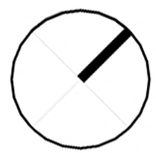

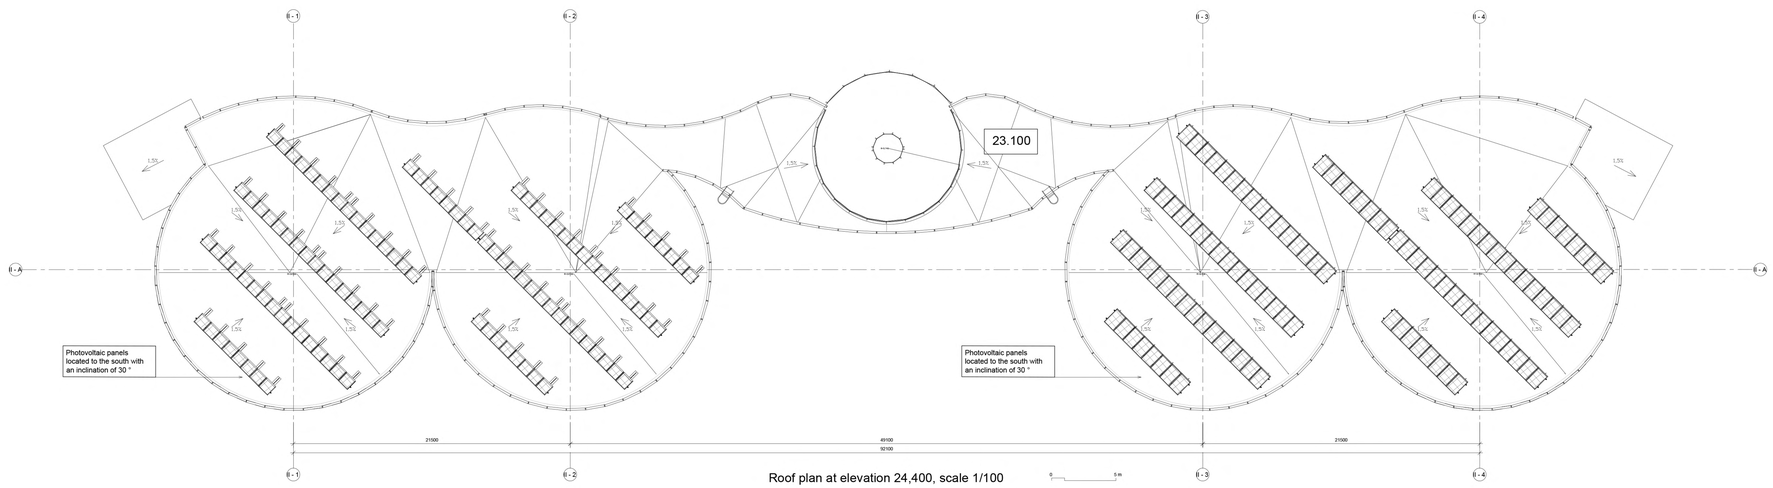

Roof plan at elevation 24,400, scale 1/100

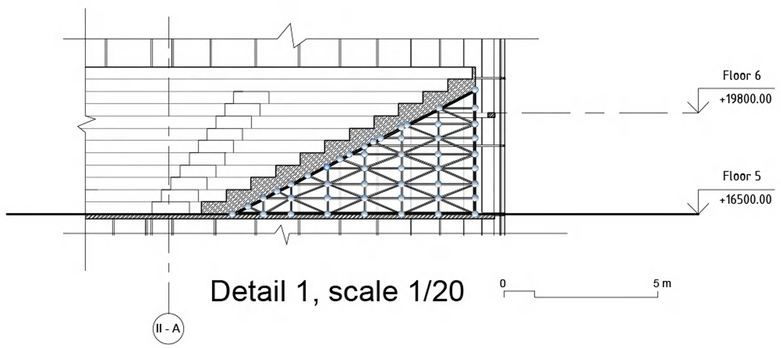

Detail 1, scale 1/20 0 5 m

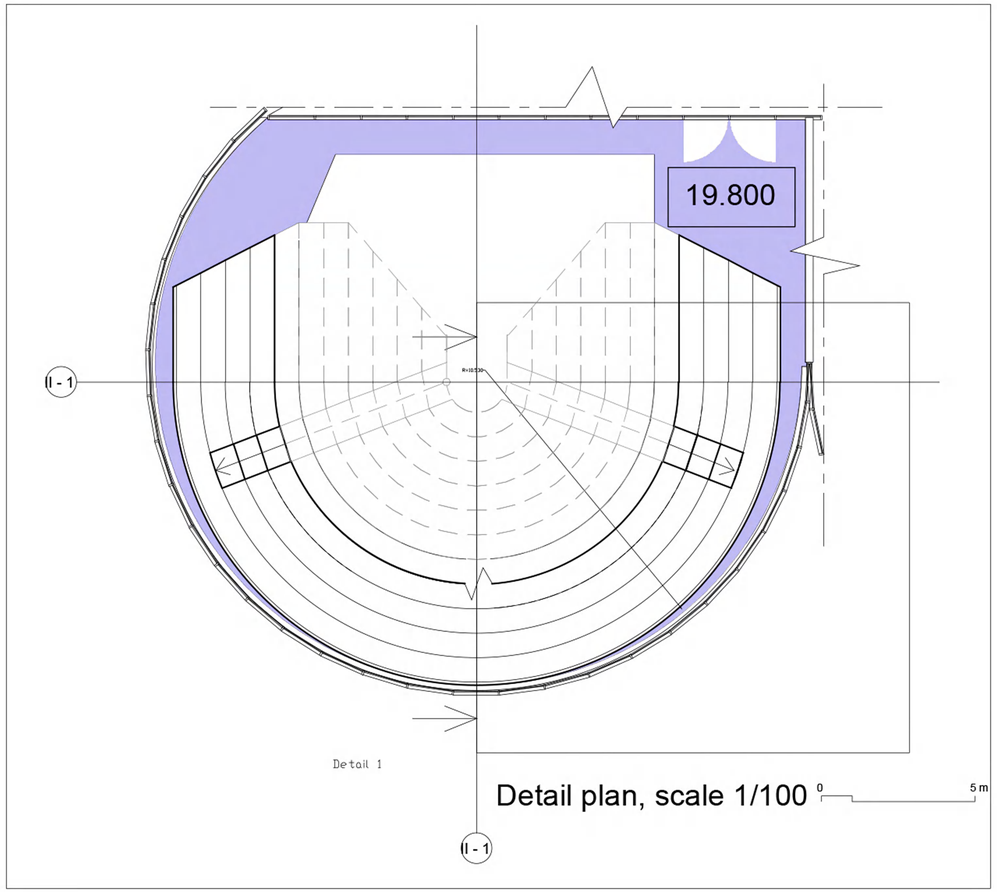

Detail plan, scale 1/100 0 5 m