2ND FLOOR
PLAN 1:200

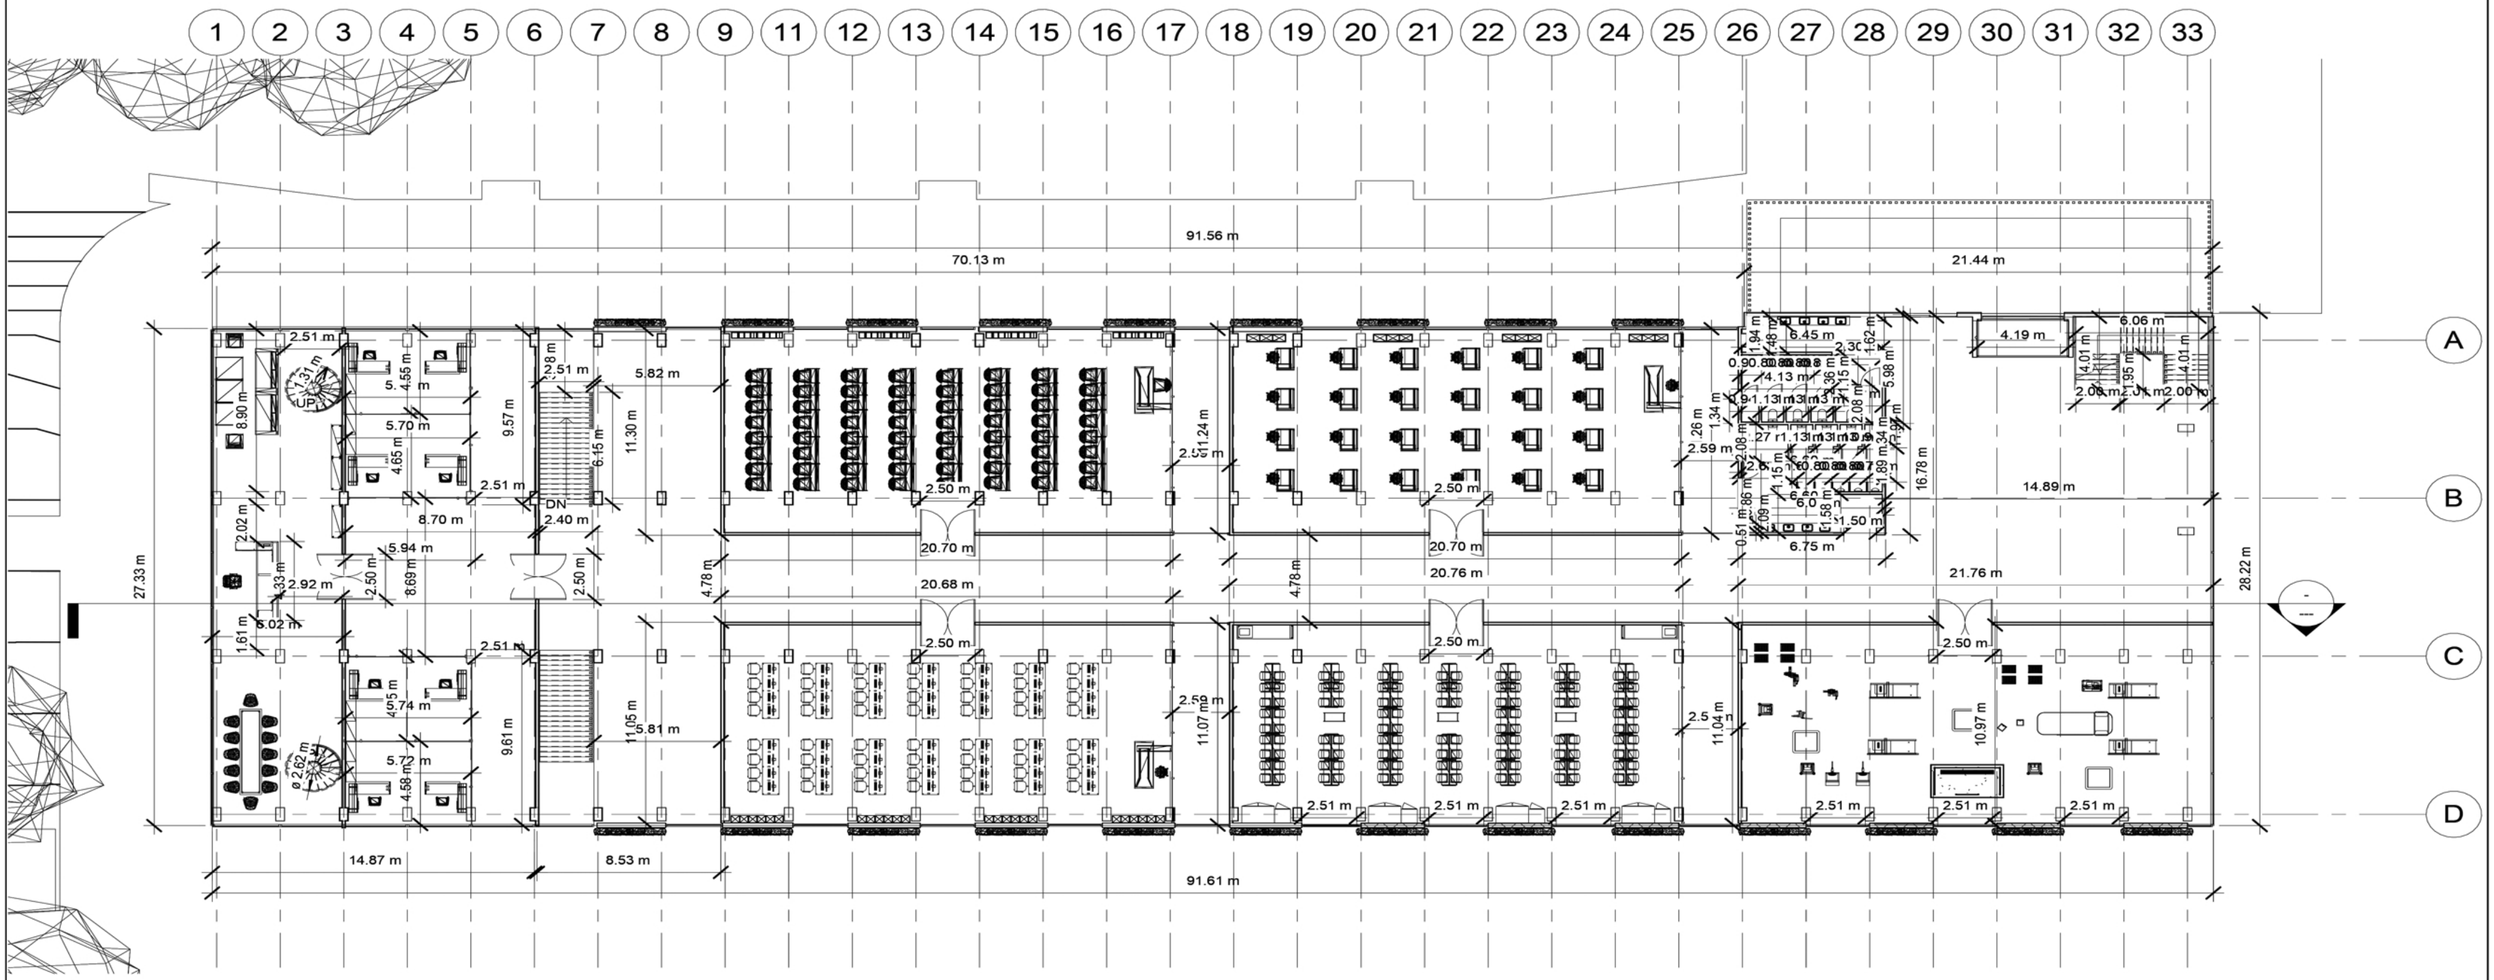

INSPIRELI AWARDS 2ND FLOOR PLAN 1:200 INTERWINED WITH THE ANATURE EFE ISILAR 14.07.2021