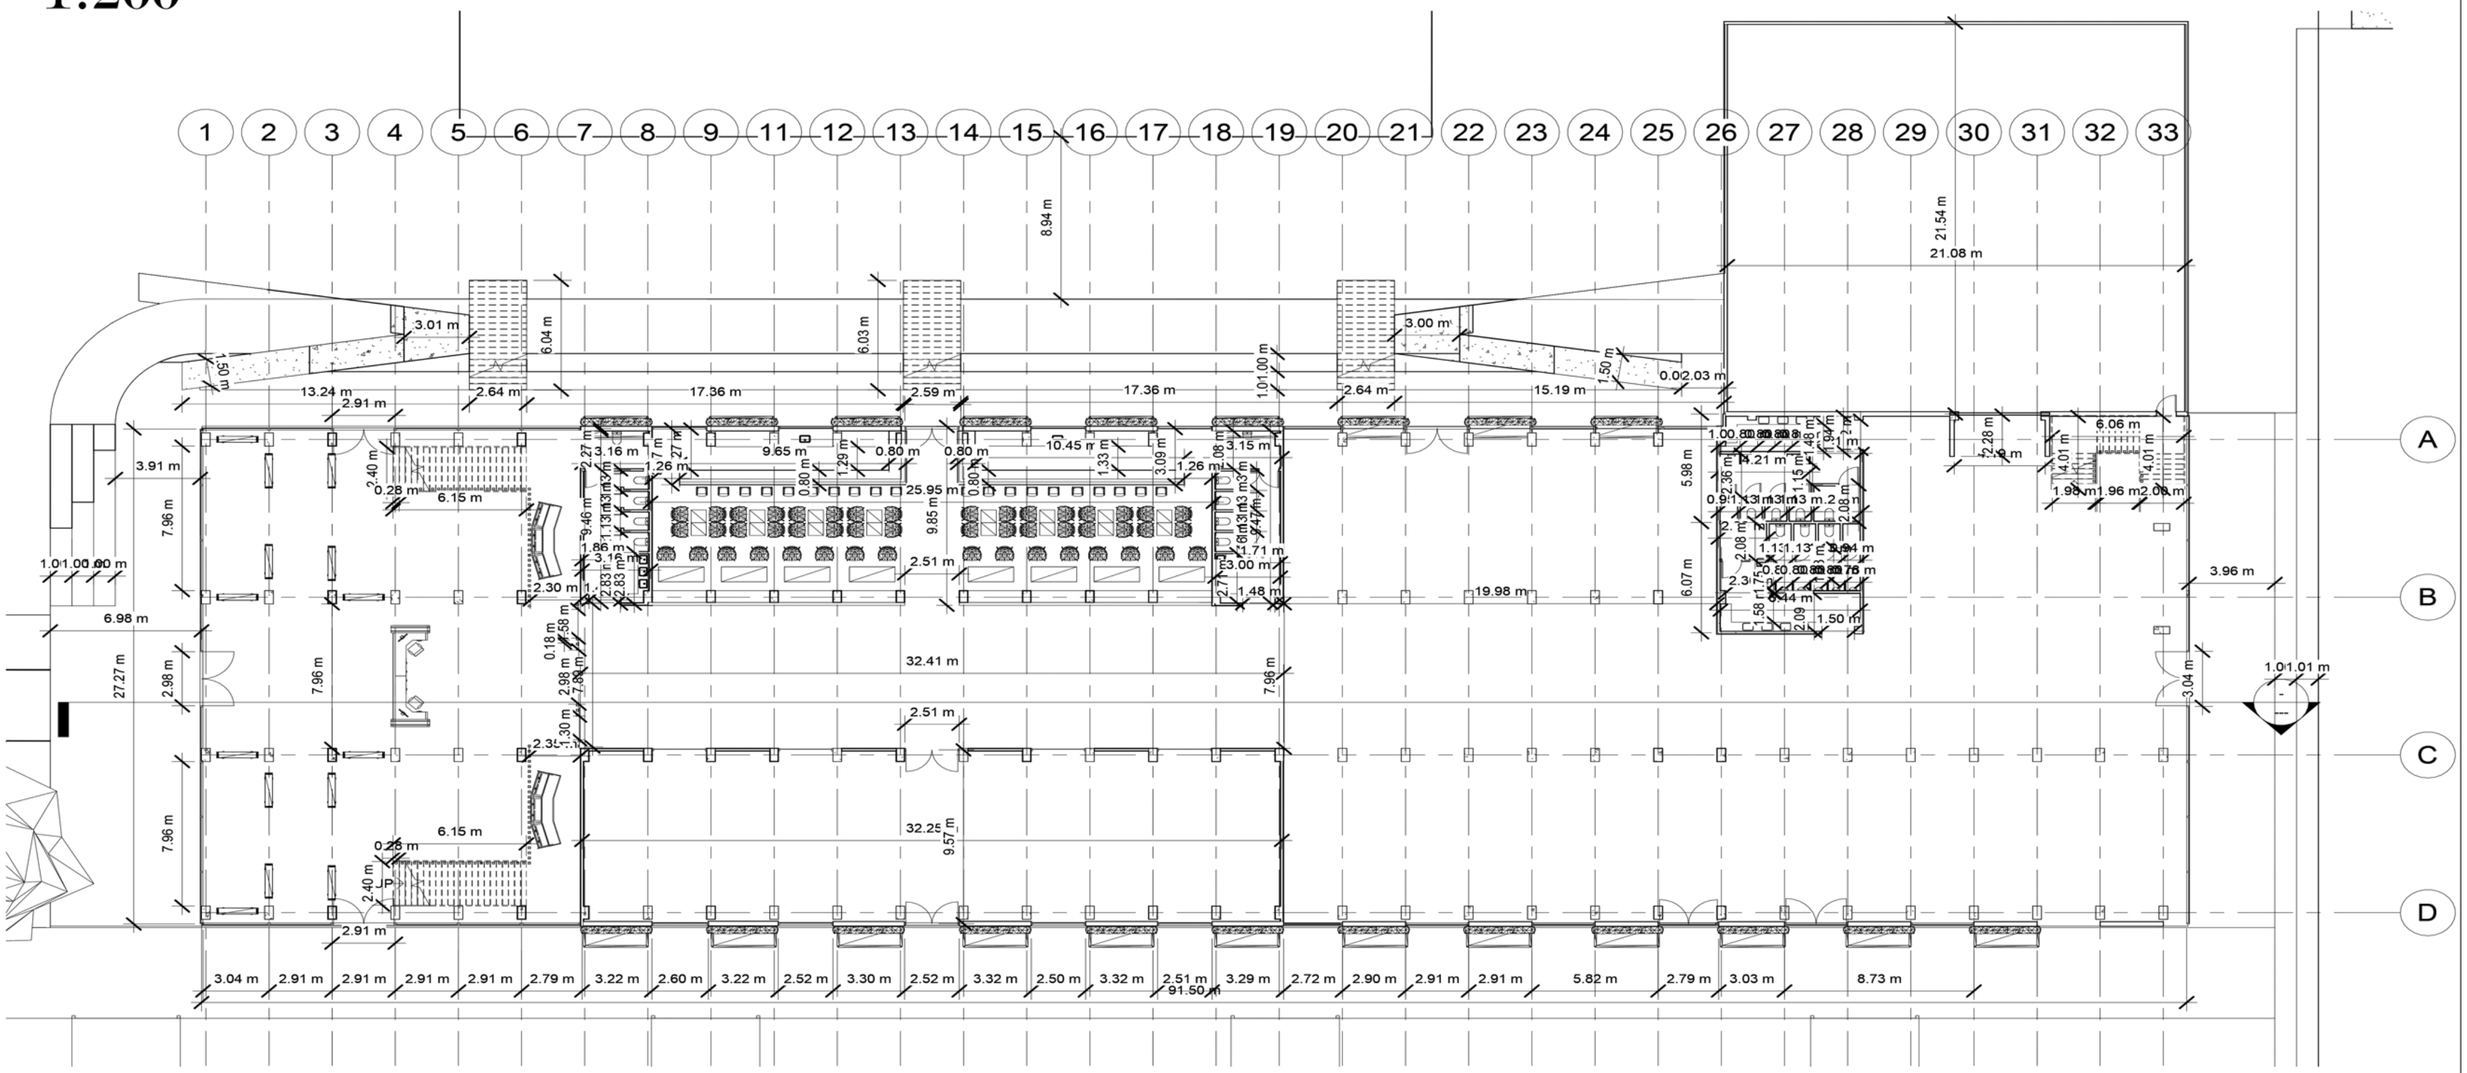GROUND PLAN
1:200