

PORTFOLIO
AR 801
DESIGN
BARN1AR17001
ADITYA SINGH BHADORIA

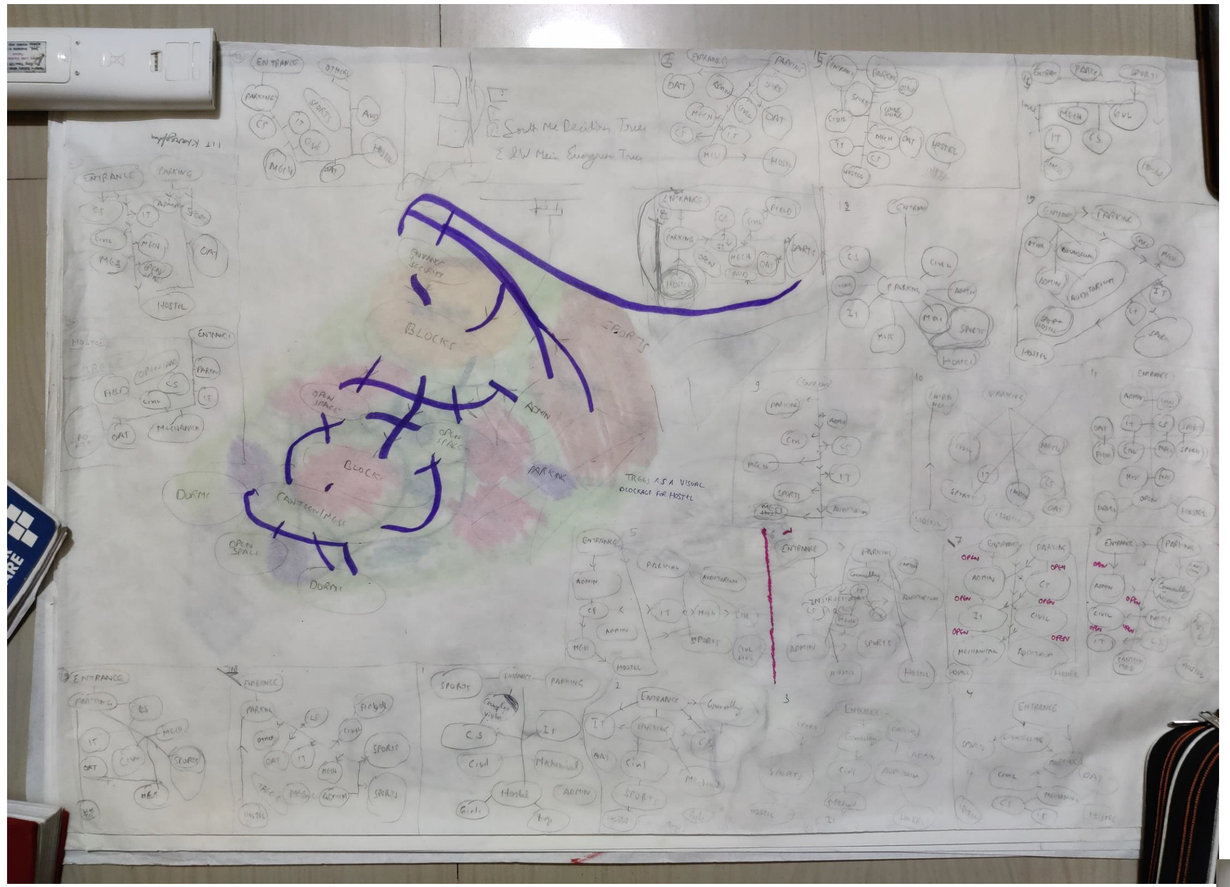


DIFFERENT PERMUTATIONS AND COMBINATION OF BUBBLE DIAGRAMS FOR CREATING SPINE

SKETCHING A ROUGH LAYOUT

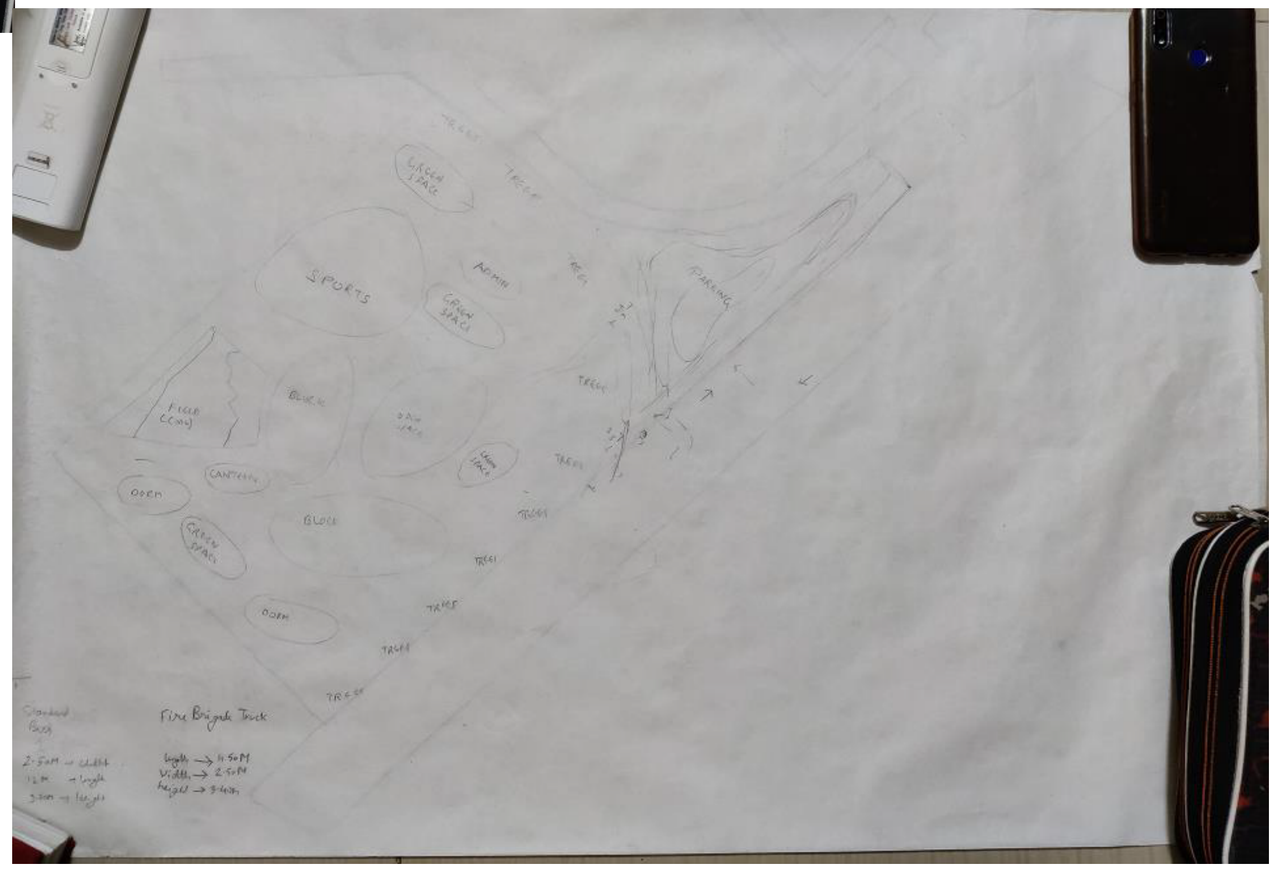



CONSIDERING DIFFERENT CONNECTIONS

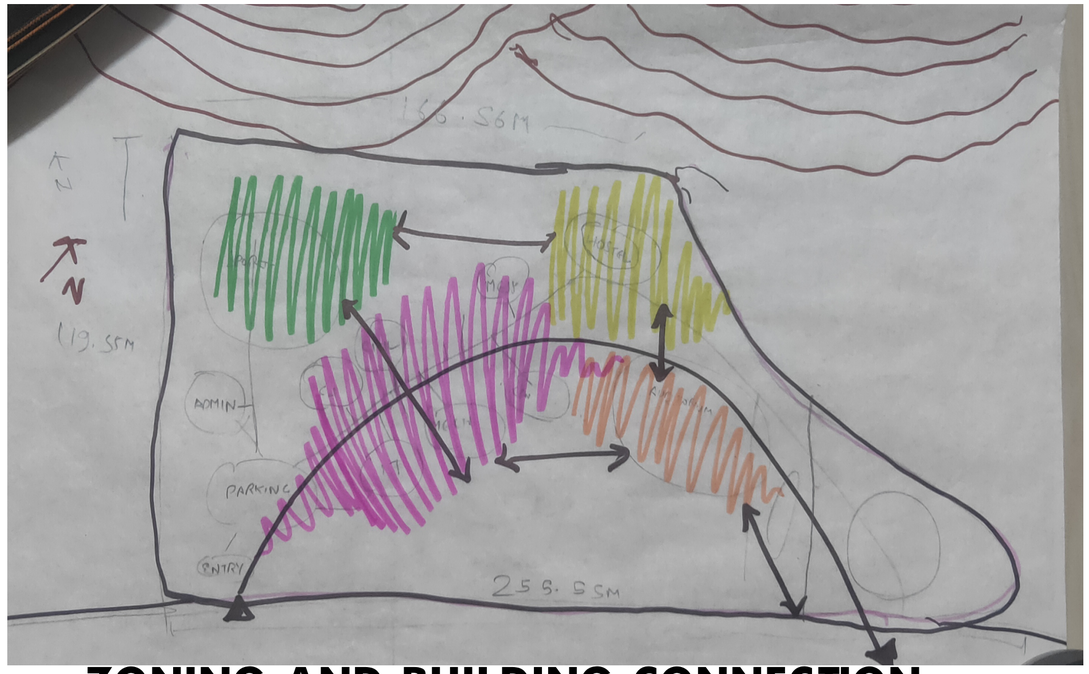

ZONING AND BUILDING CONNECTION



FINALIZING CONNECTIONS AND CENTRAL SPINE




PLACING BLOCKS AND BUILDING CONNECTION



DIFFERENT BLOCK PLACEMENT

FINALIZING THE PLACEMENT OF BLOCKS AND CENTRAL SPINE WHILE CONSIDERING CLIMATIC FACTORS(SUN PATH,WIND AND RAIN)




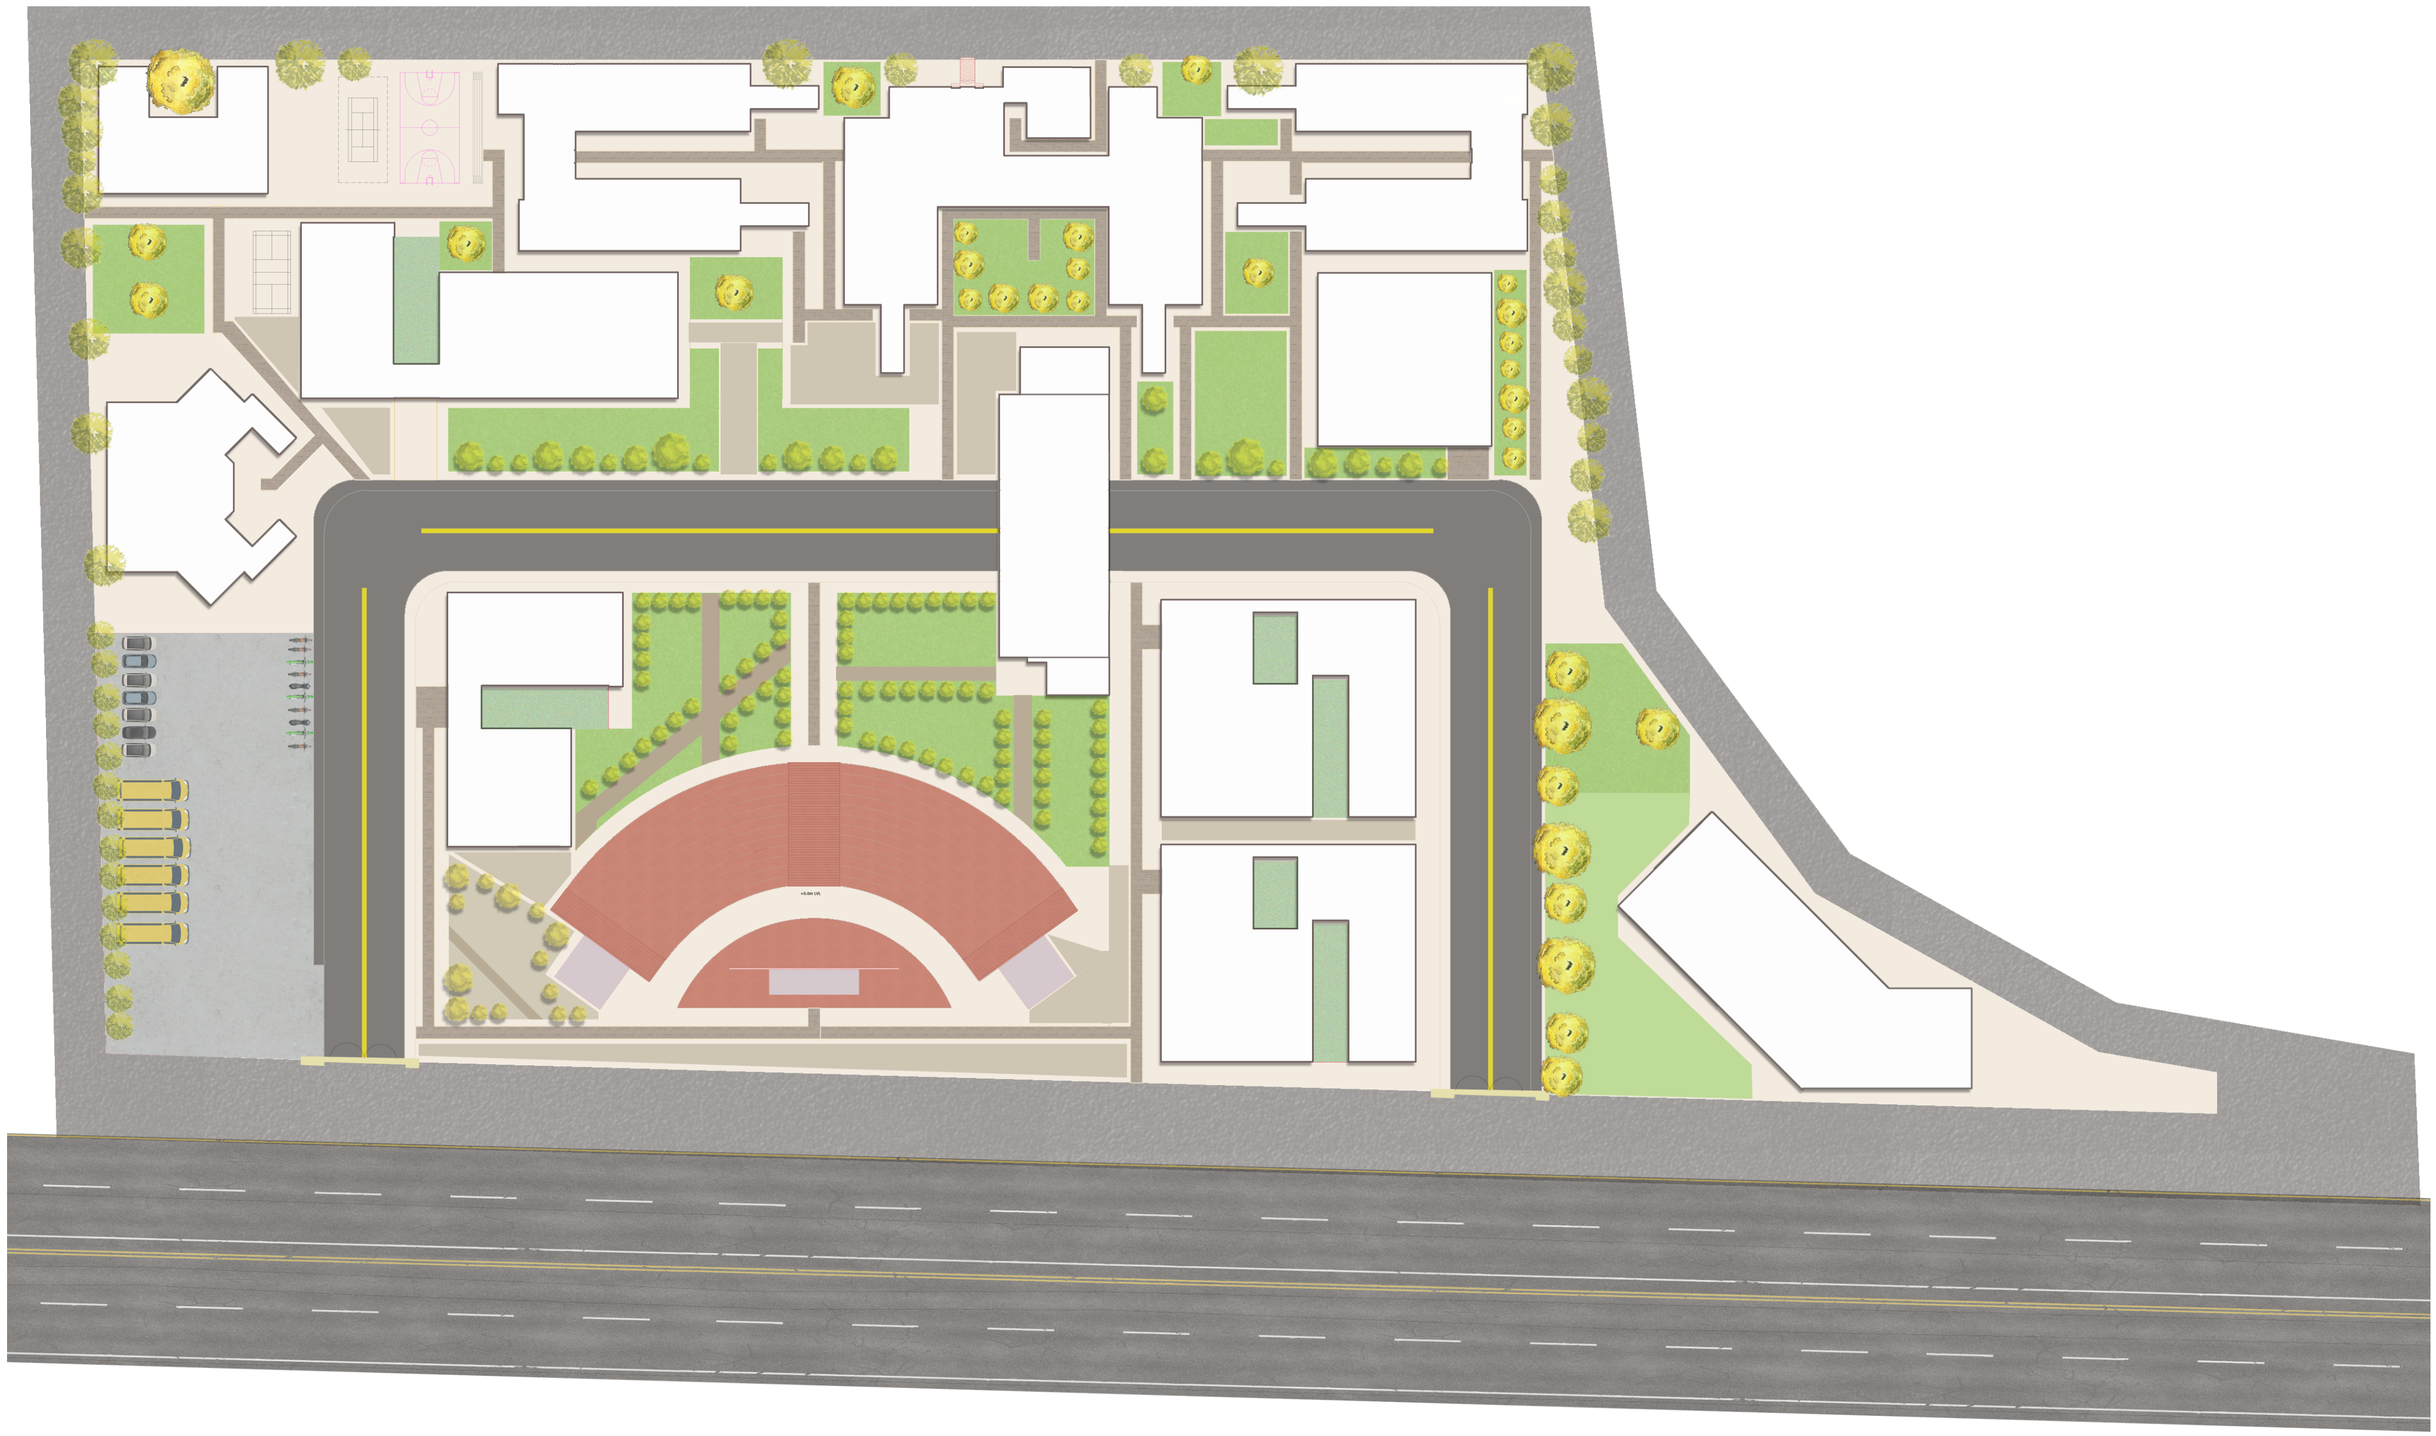


SITEPLAN


N

SCALE
1:500

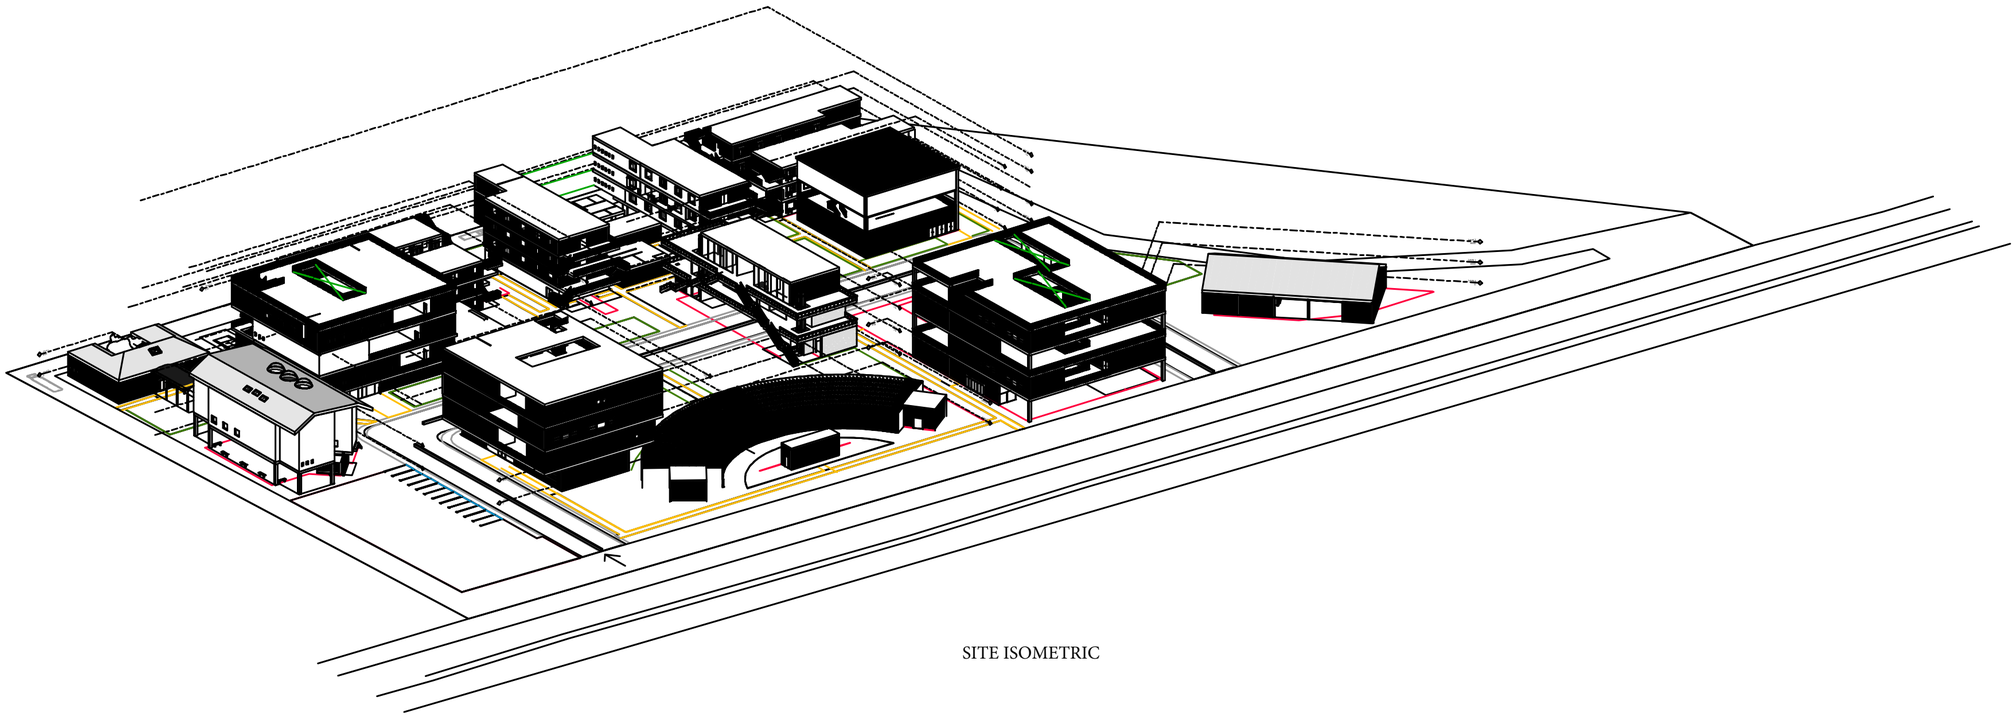

SITE ISOMETRIC

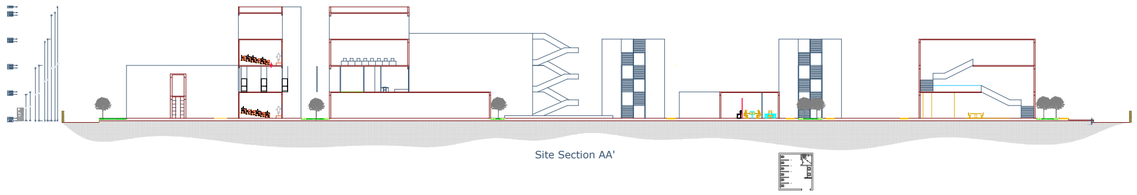

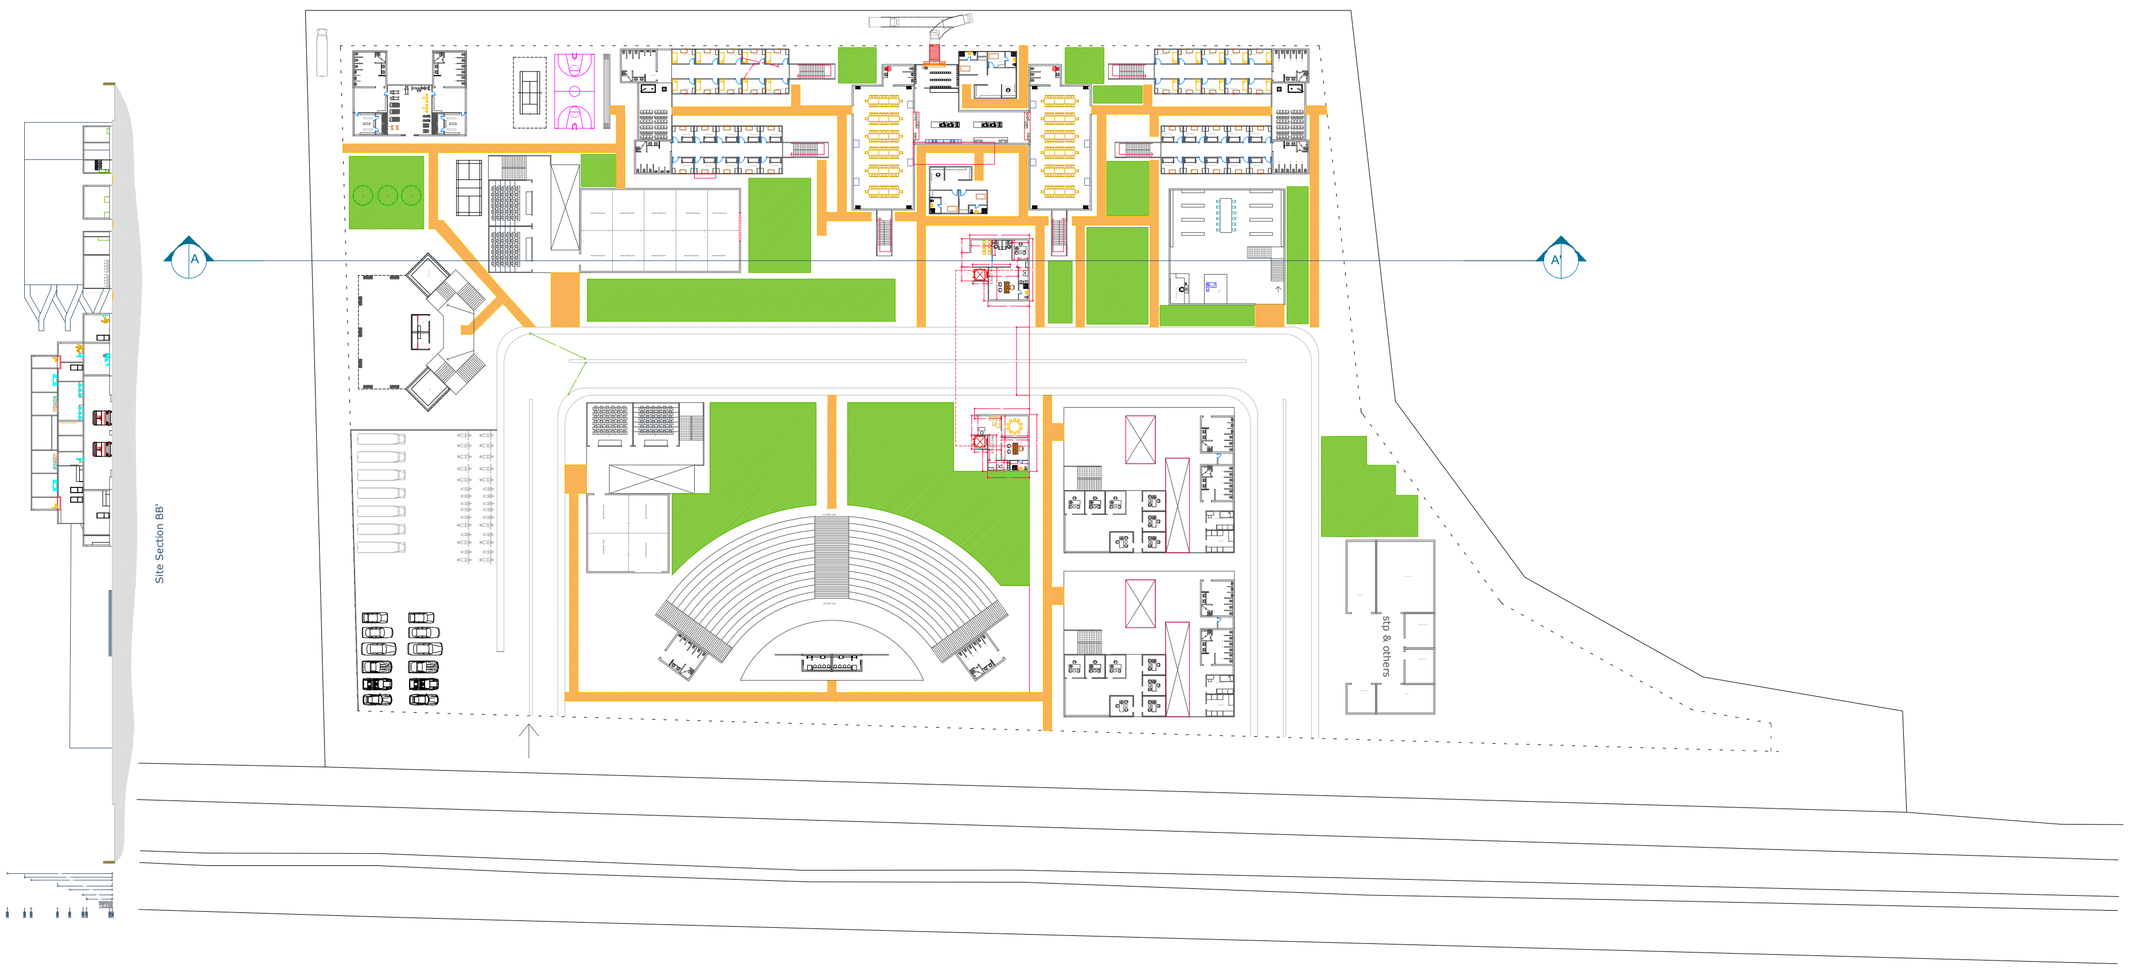


SITEPLAN WITH SITE SECTION


N

SCALE
1:500


ACCOUNTS AND COUNSELLING

1:100

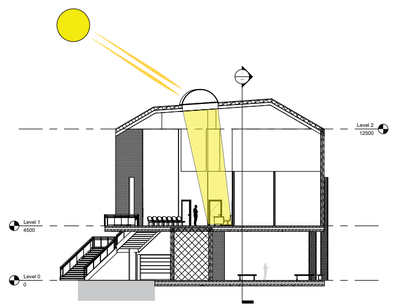


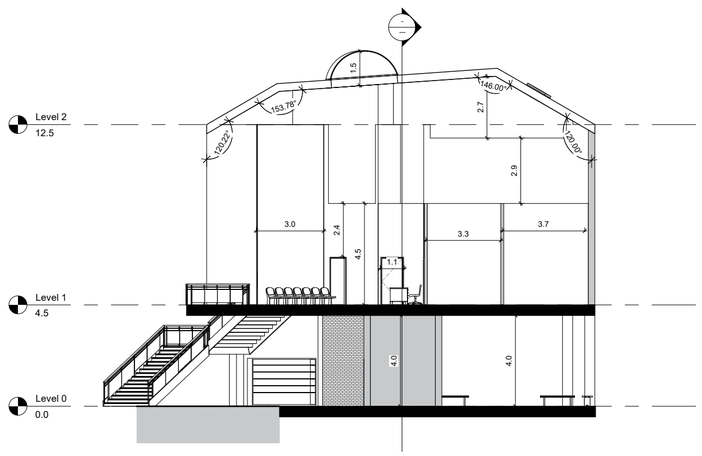


accounts and counselling - Section - Section 1

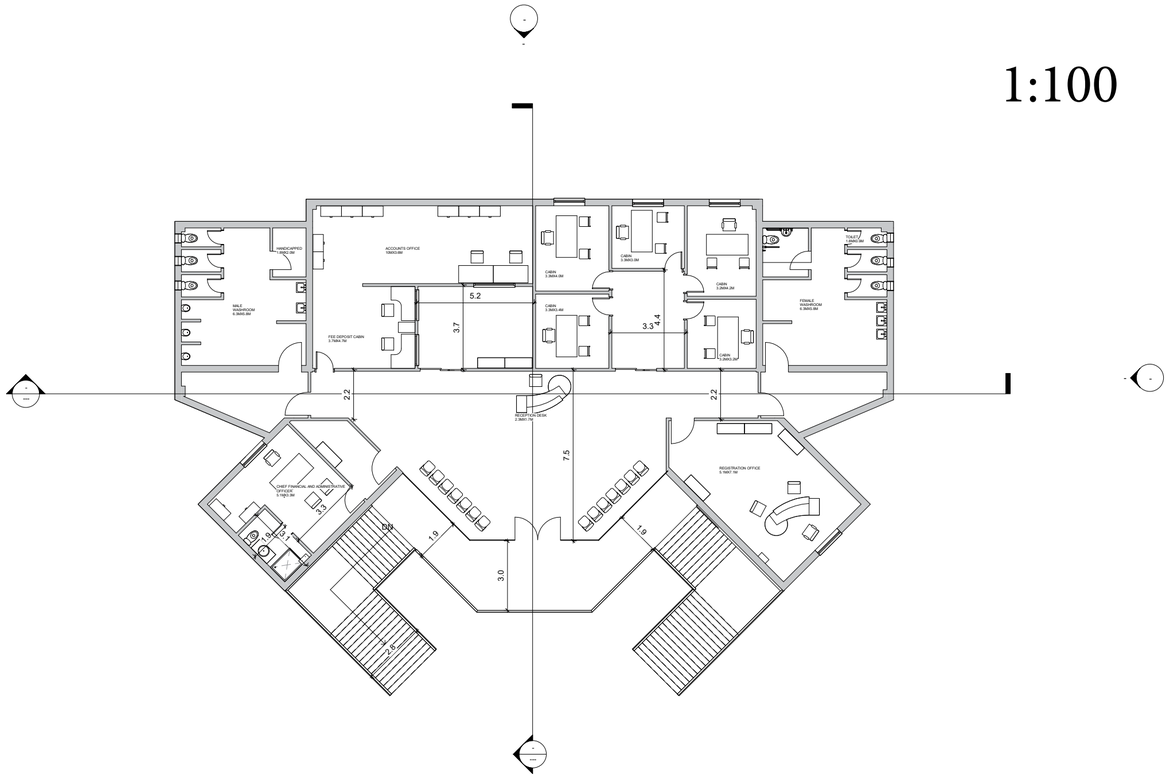


accounts and counselling - Floor Plan - Level 1

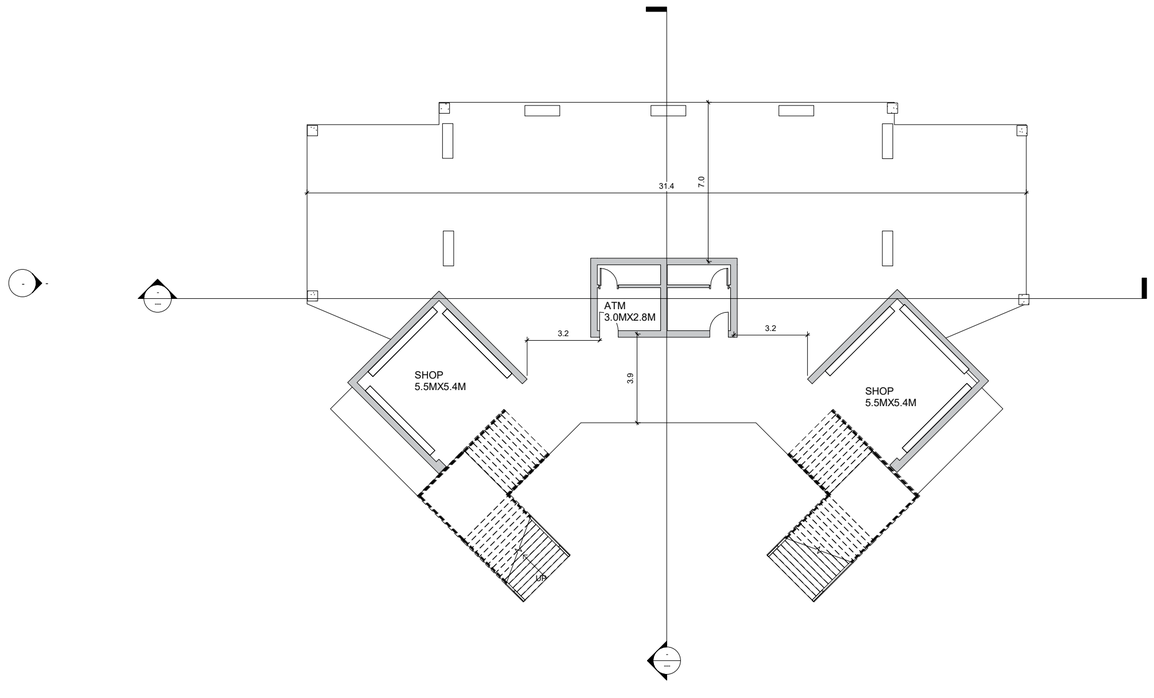


accounts and counselling - Floor Plan - Level 0

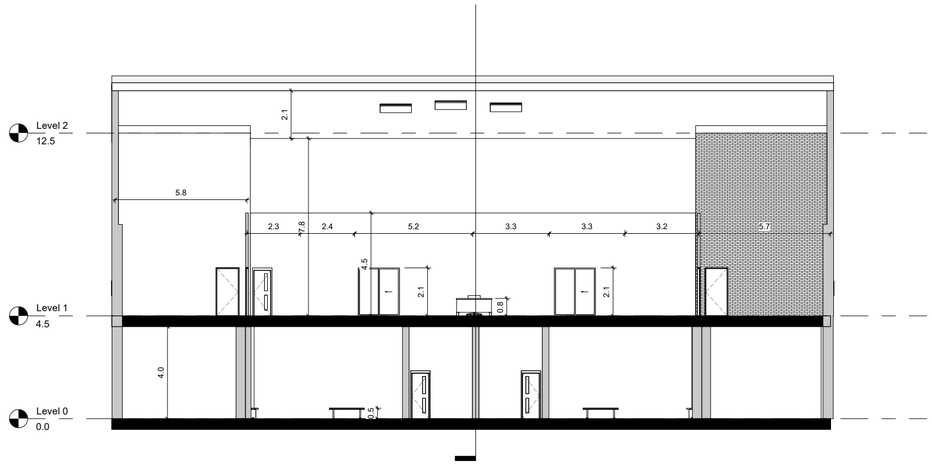


accounts and counselling - Section - Section 2

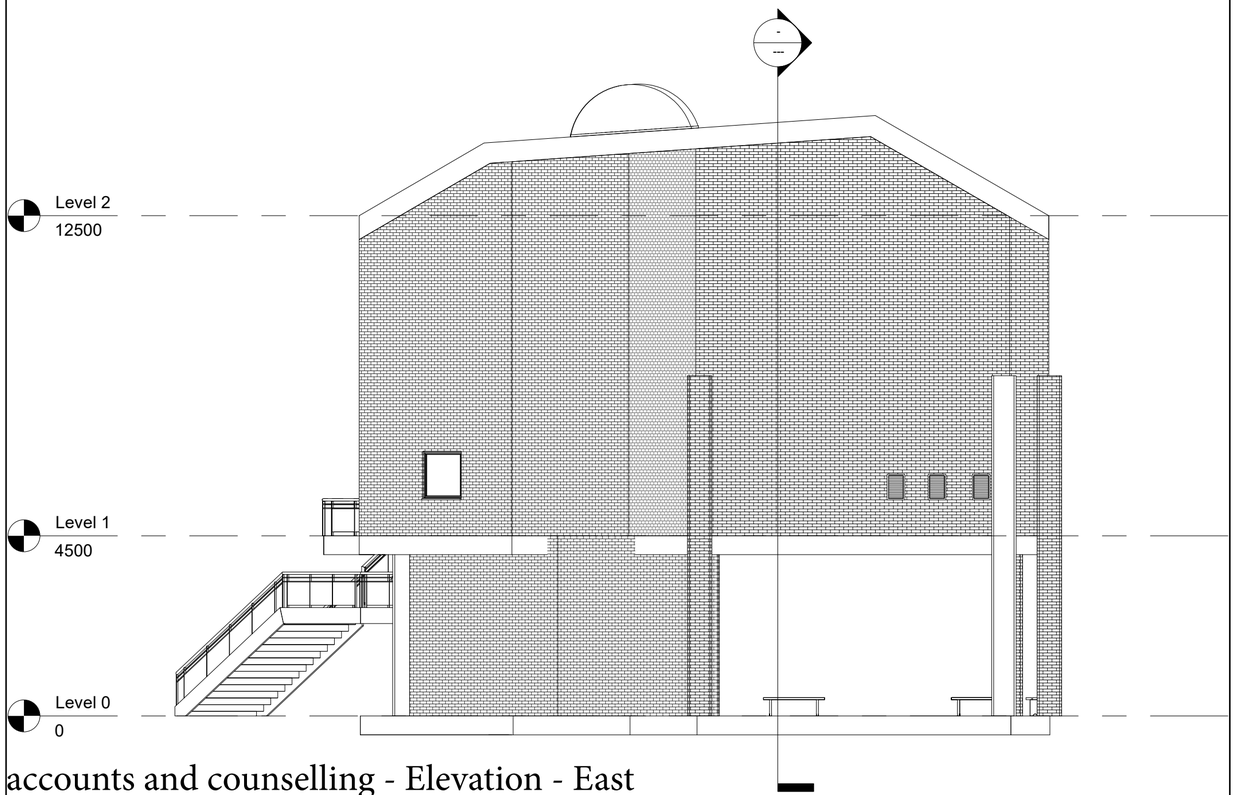


accounts and counselling - Elevation - East

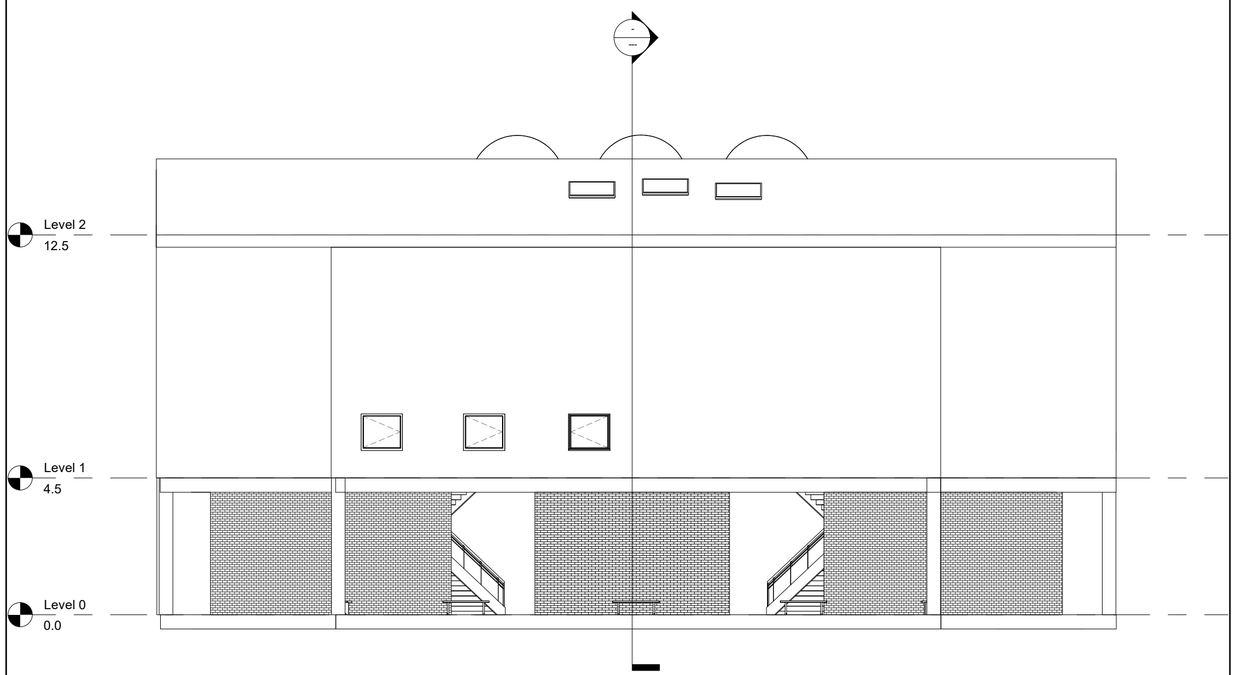

accounts and counselling - Elevation - North

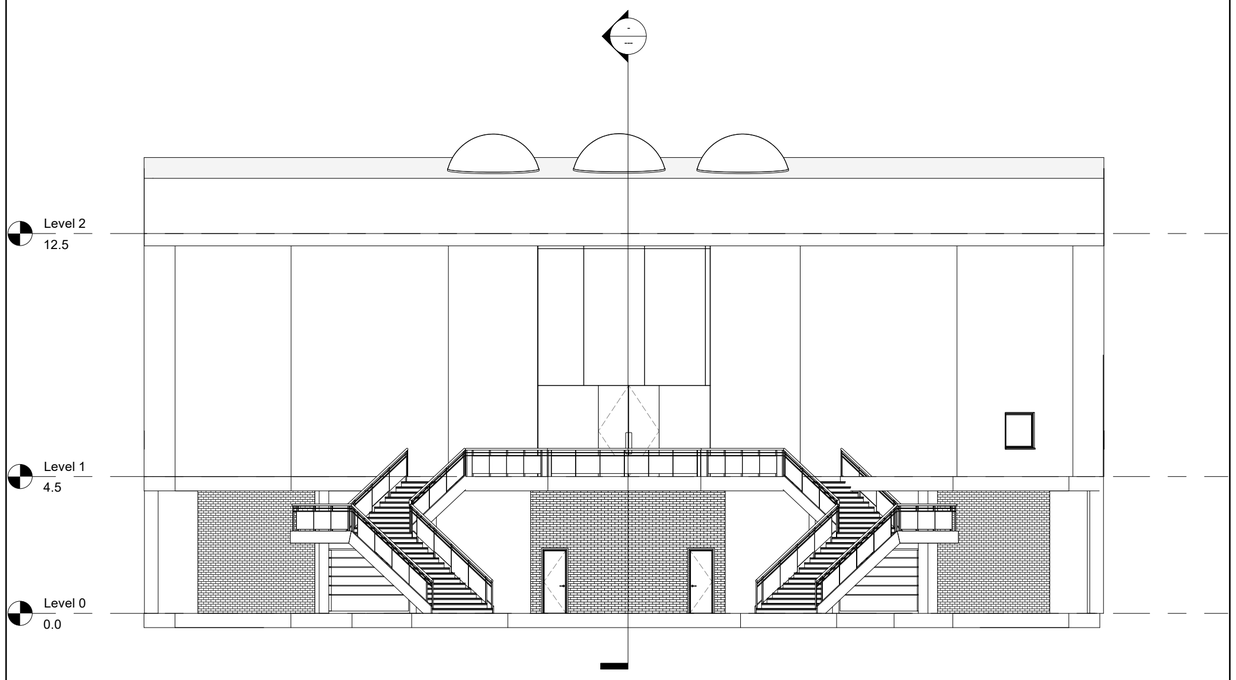


accounts and counselling - Elevation - South

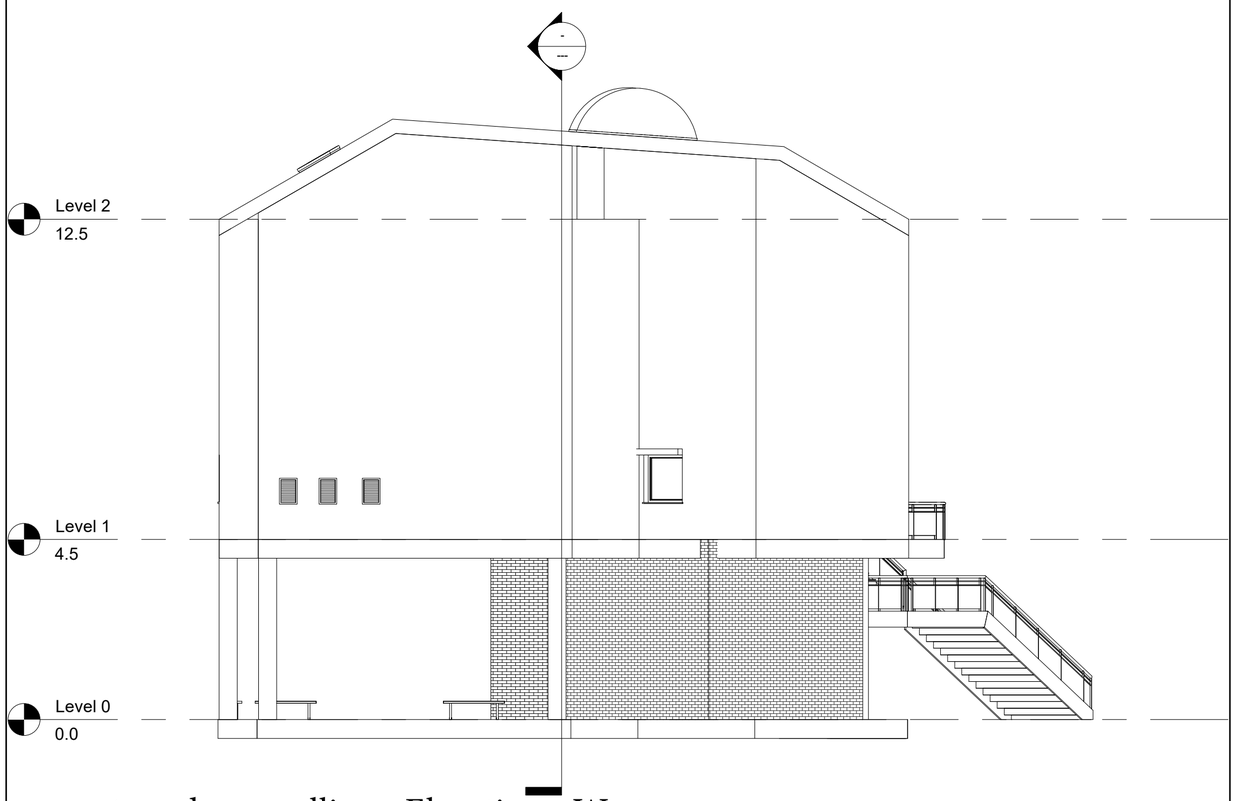


accounts and counselling - Elevation - West

ADMINISTRATION


1:100

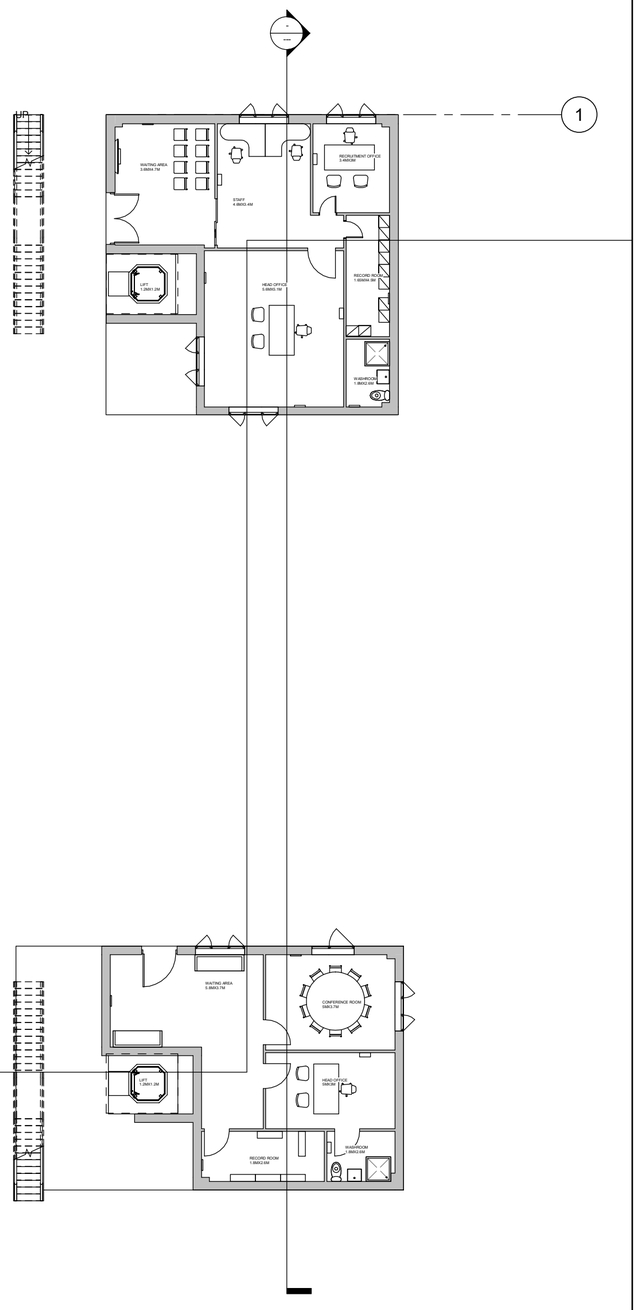


admin block - Floor Plan - Level 0

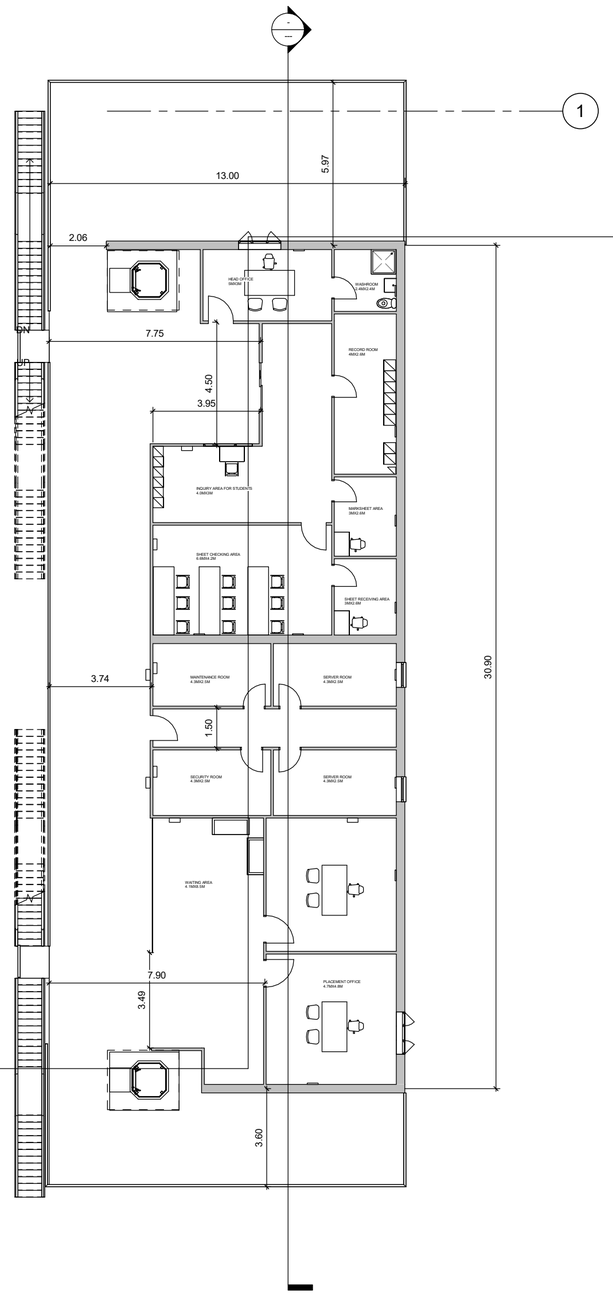


admin block - Floor Plan - Level 1

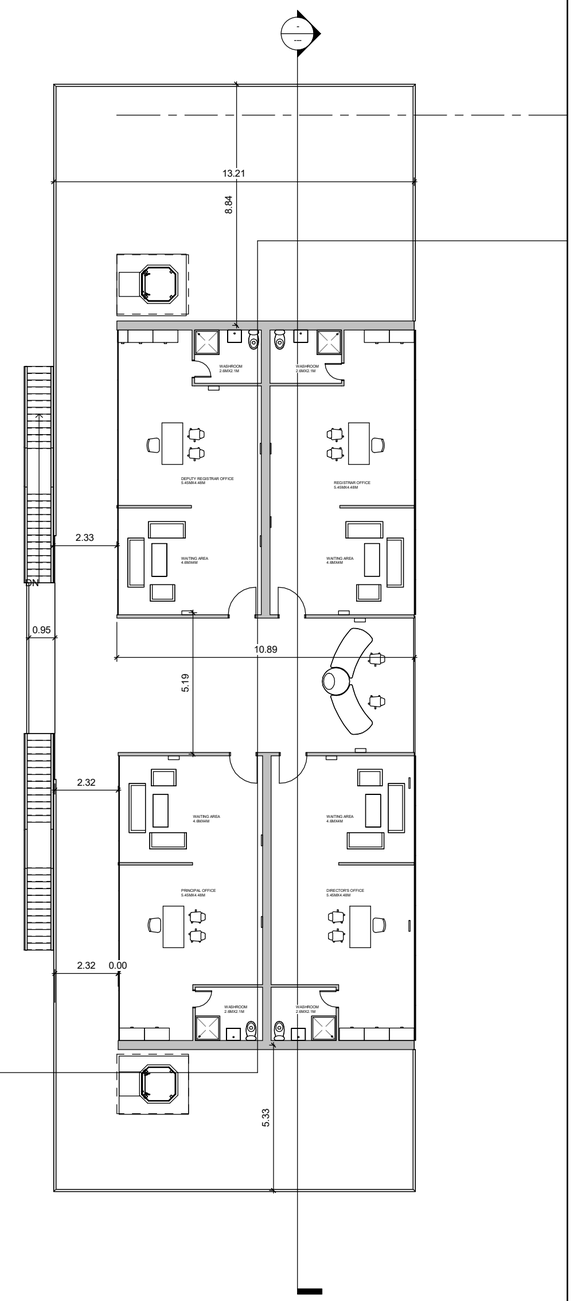


admin block - Floor Plan - Level 2

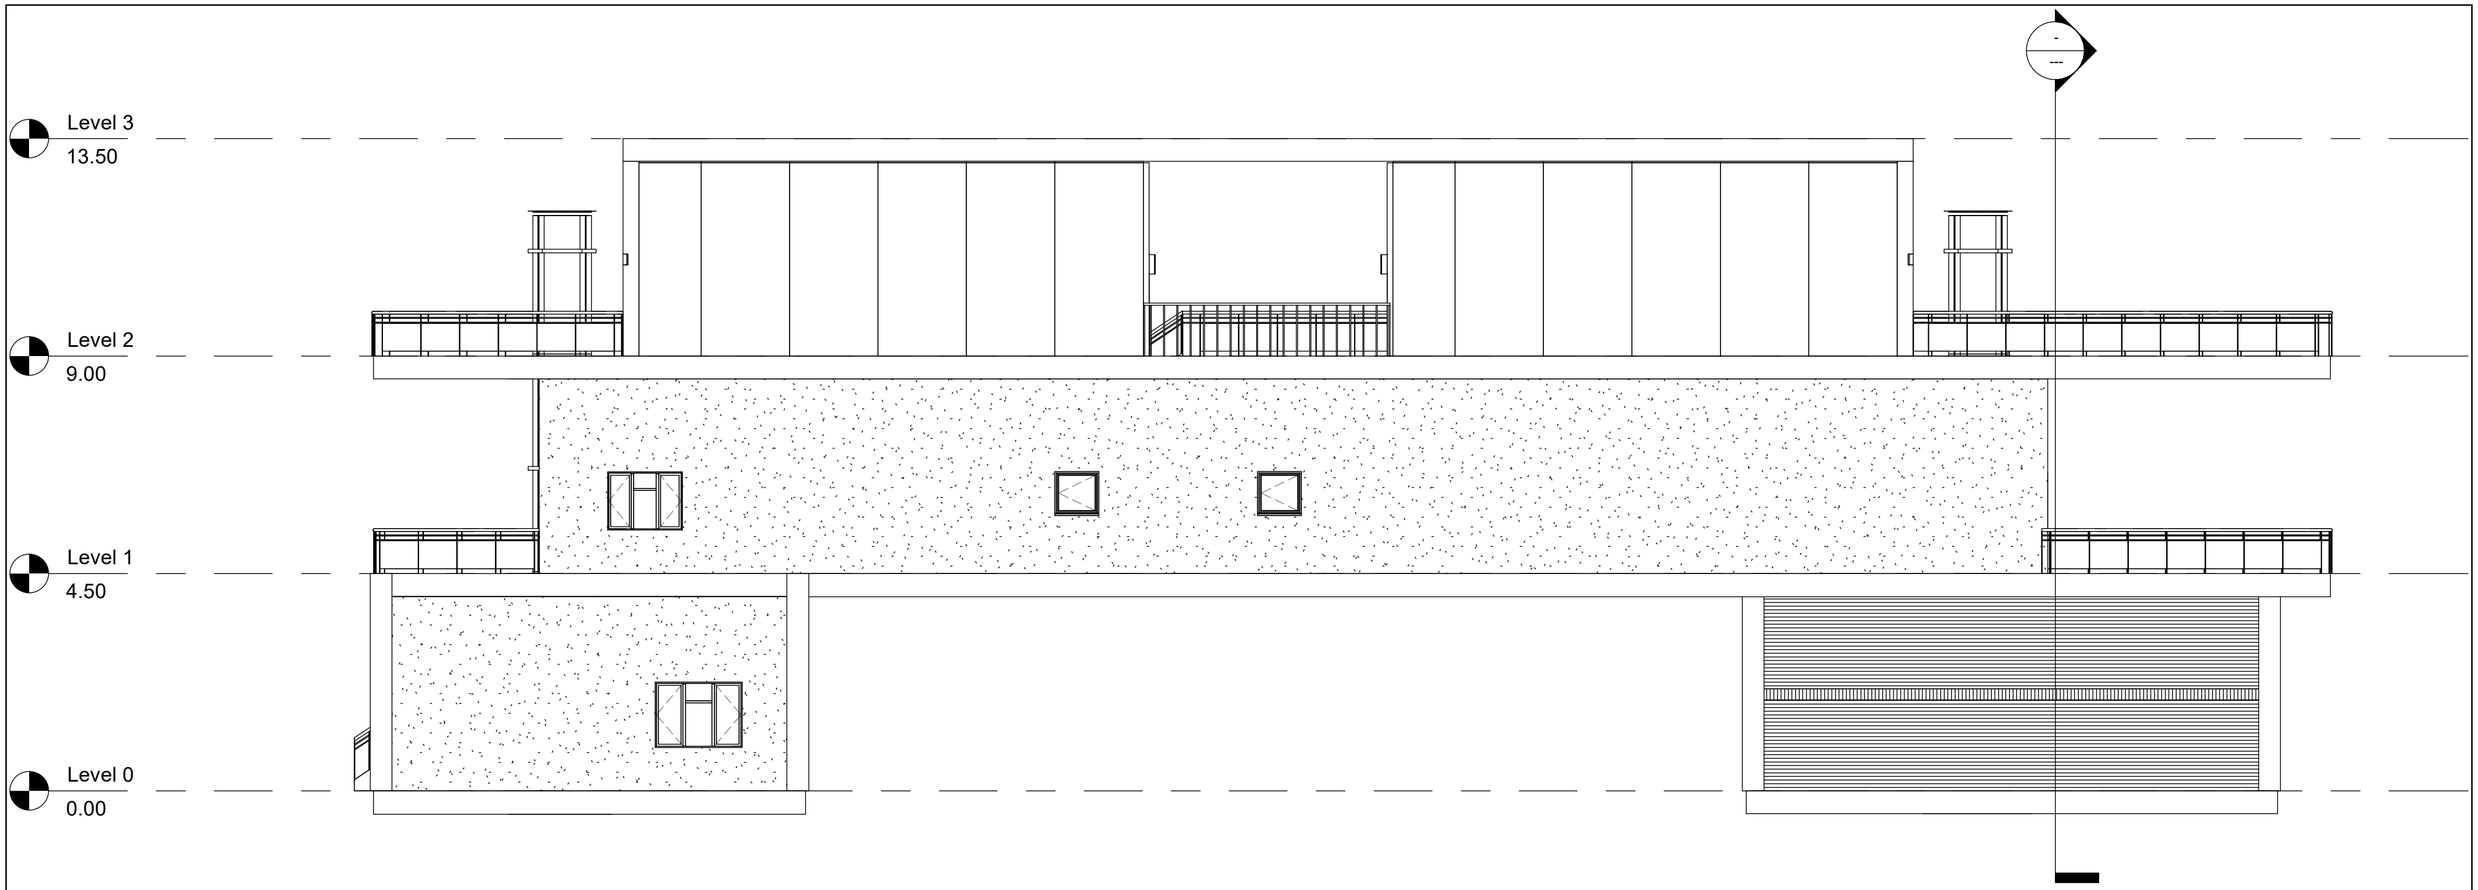


admin block - Elevation - East

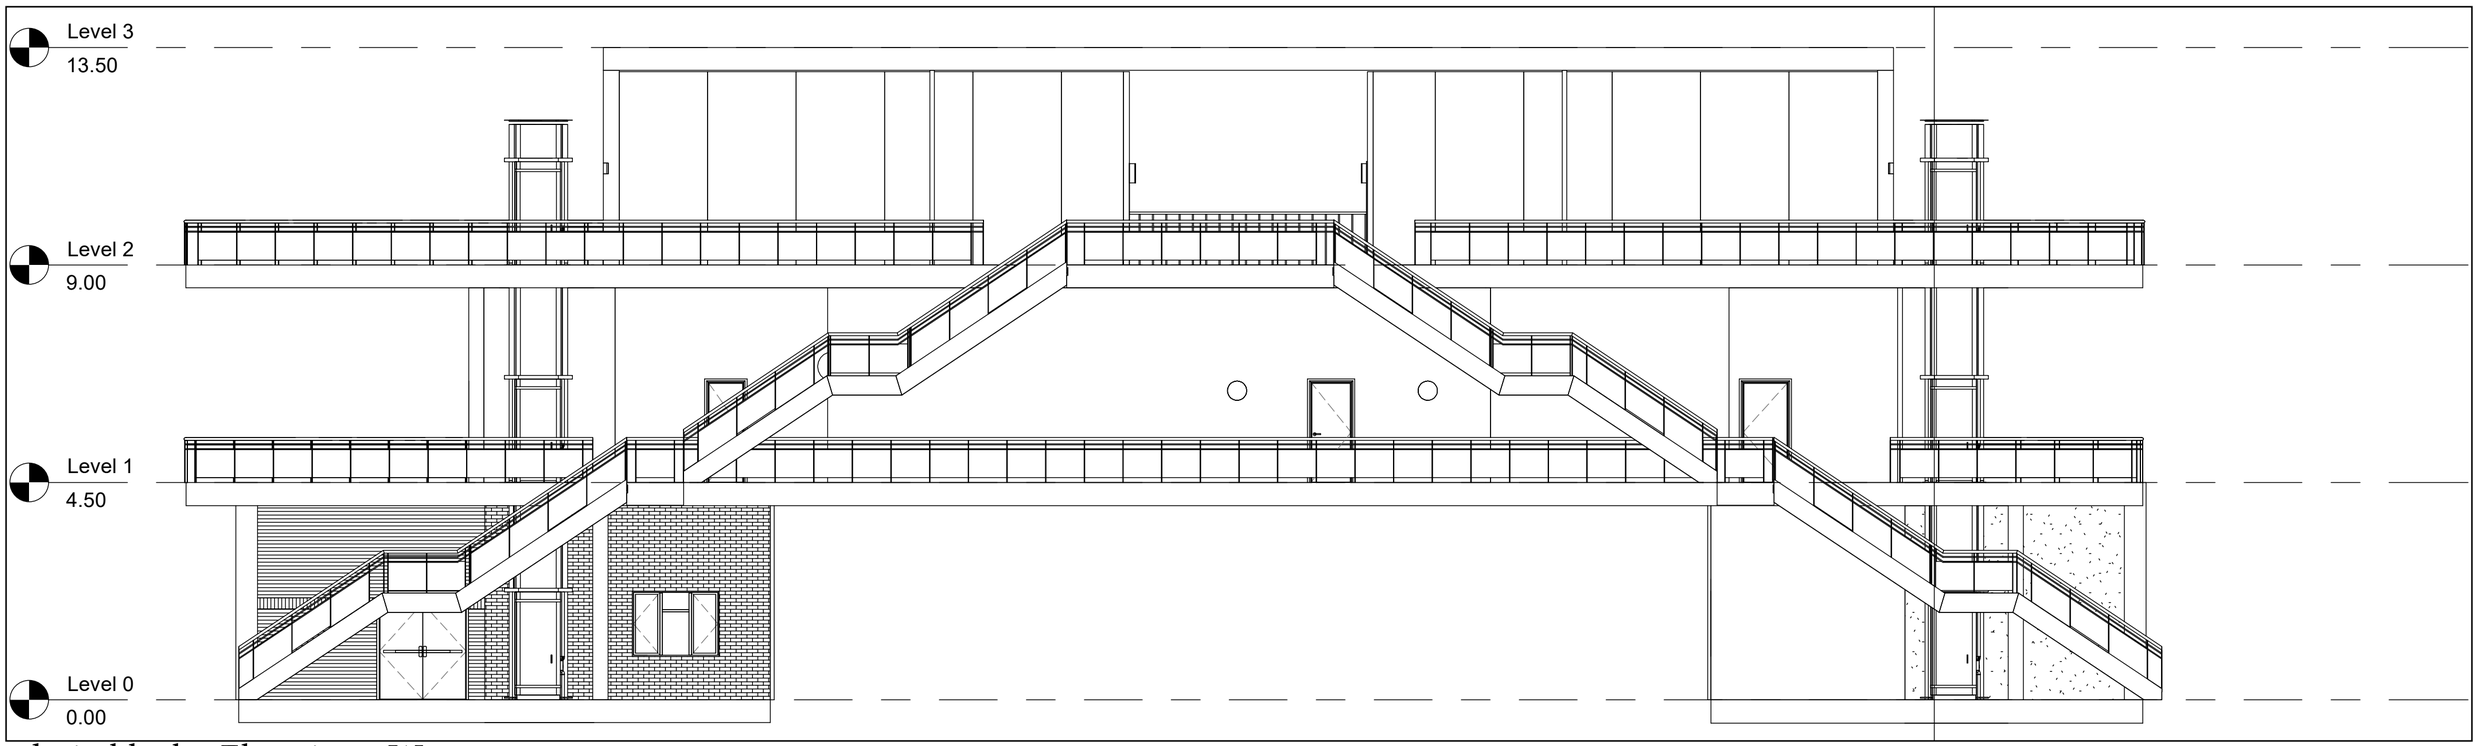

admin block - Elevation - West

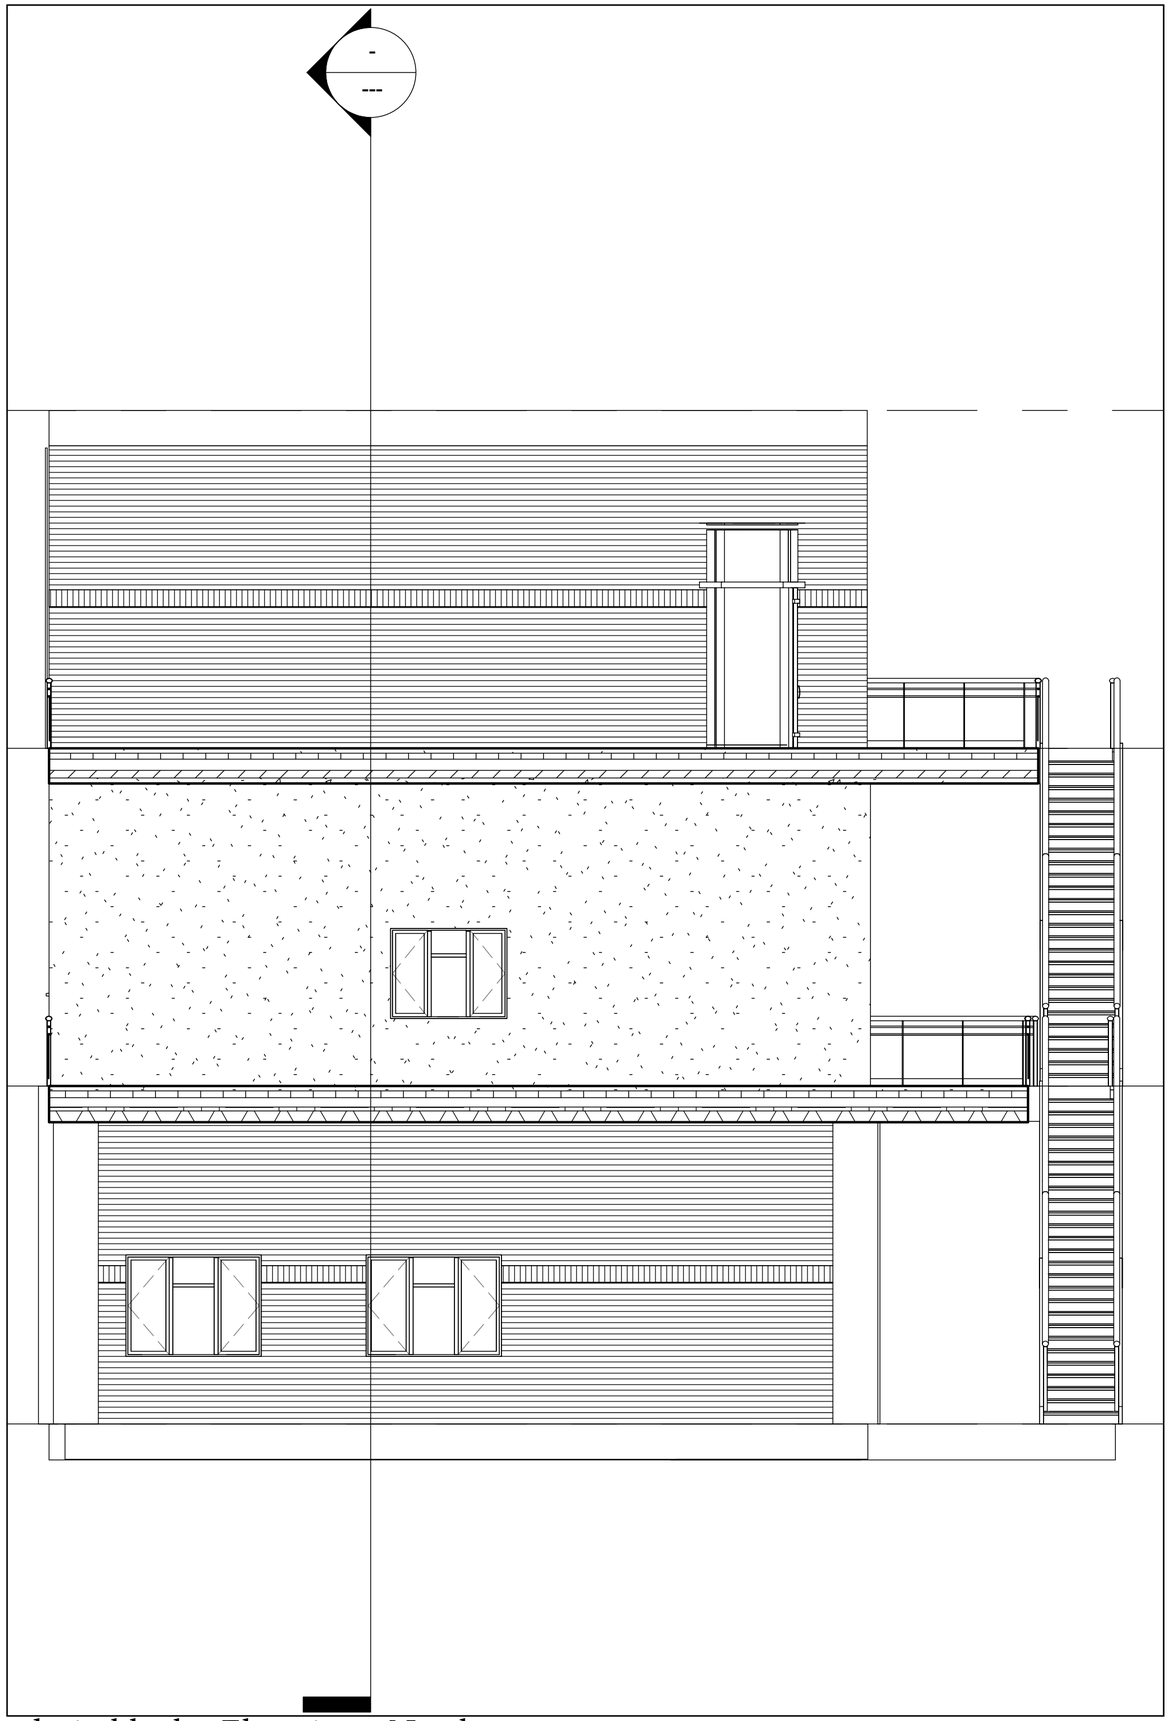


admin block - Elevation - North

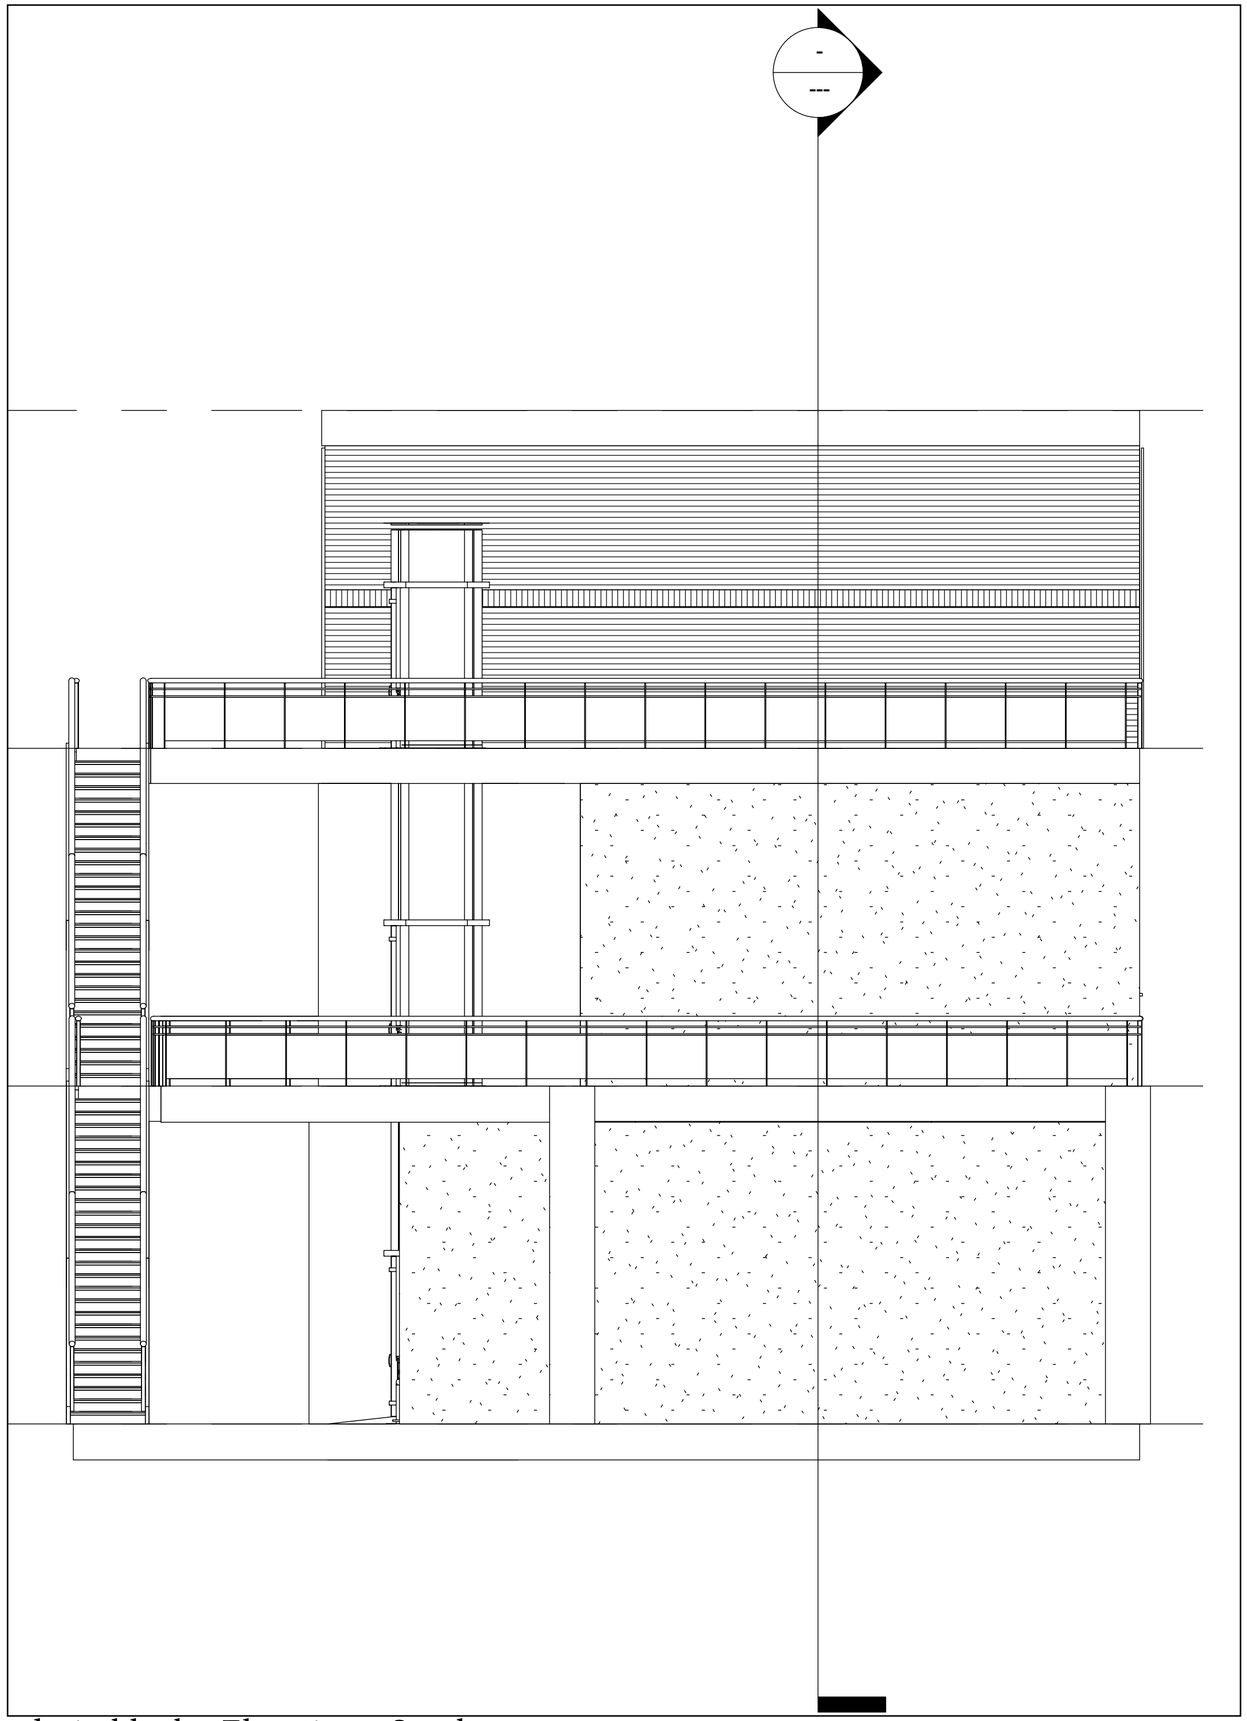


admin block - Elevation - South

AUDITORIUM


1:100

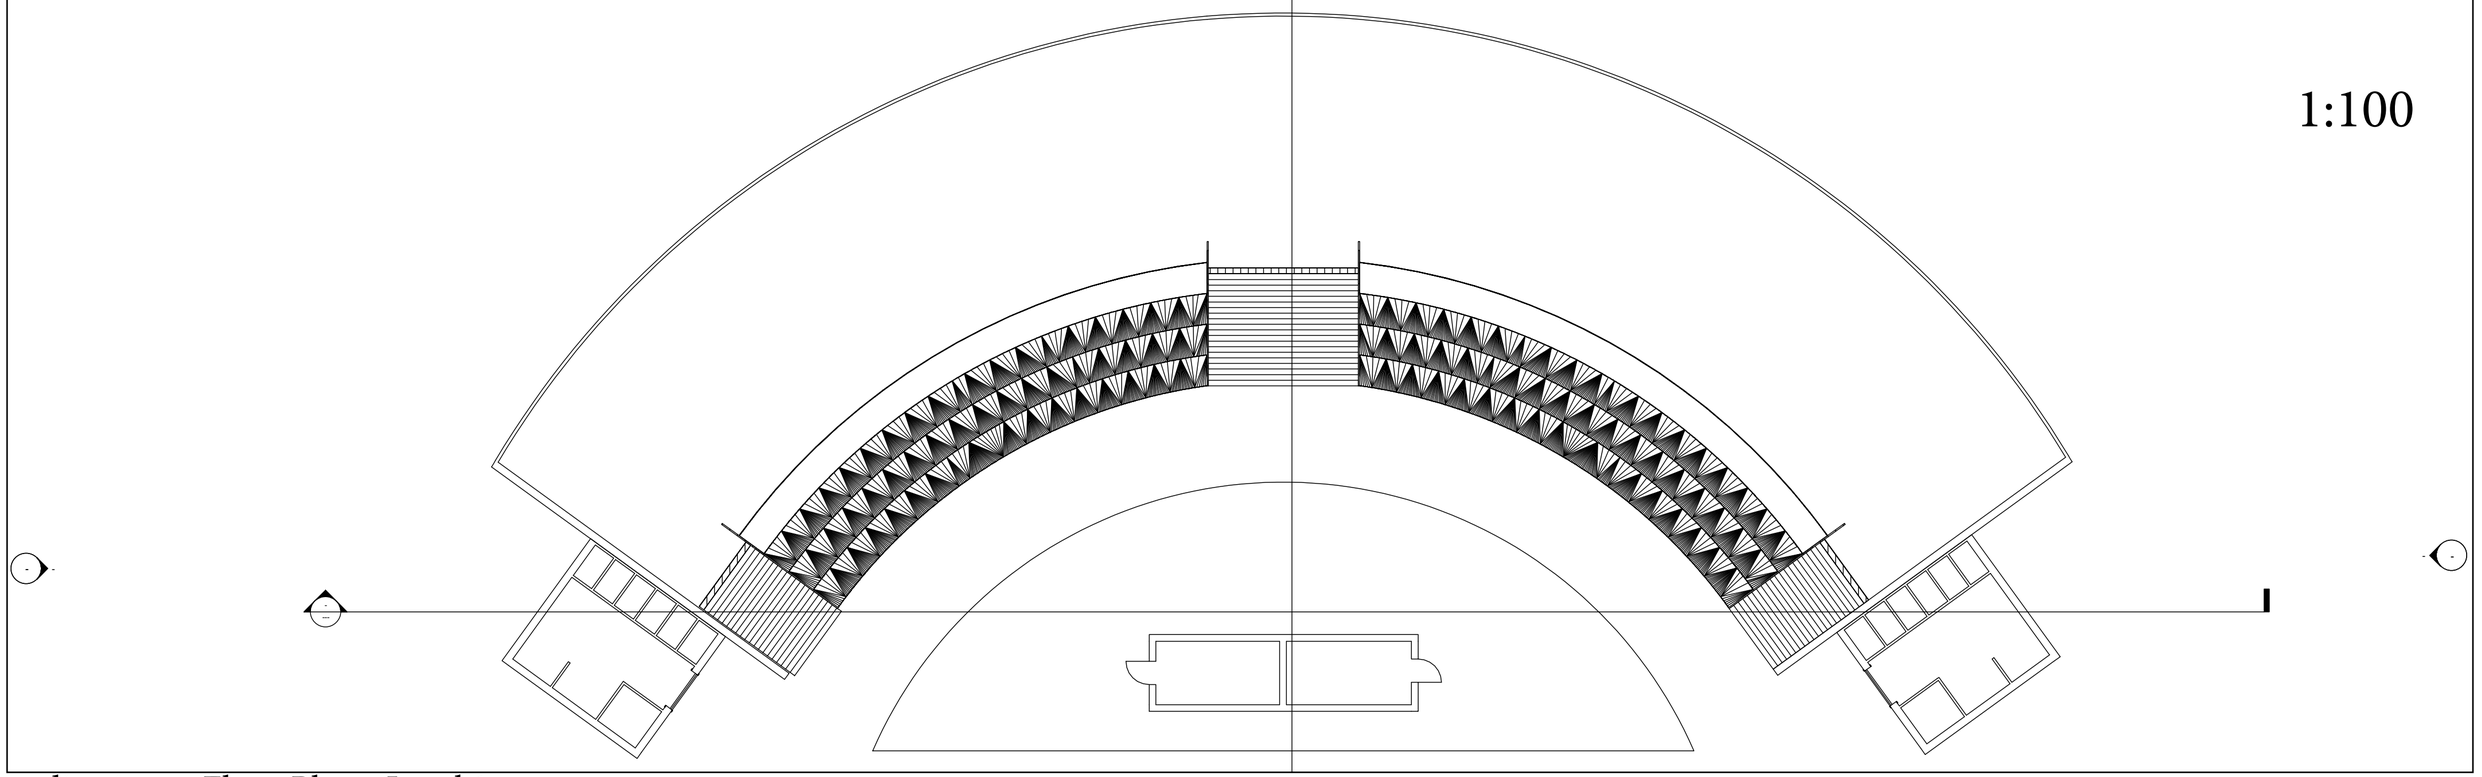


auditorium - Floor Plan - Level 1

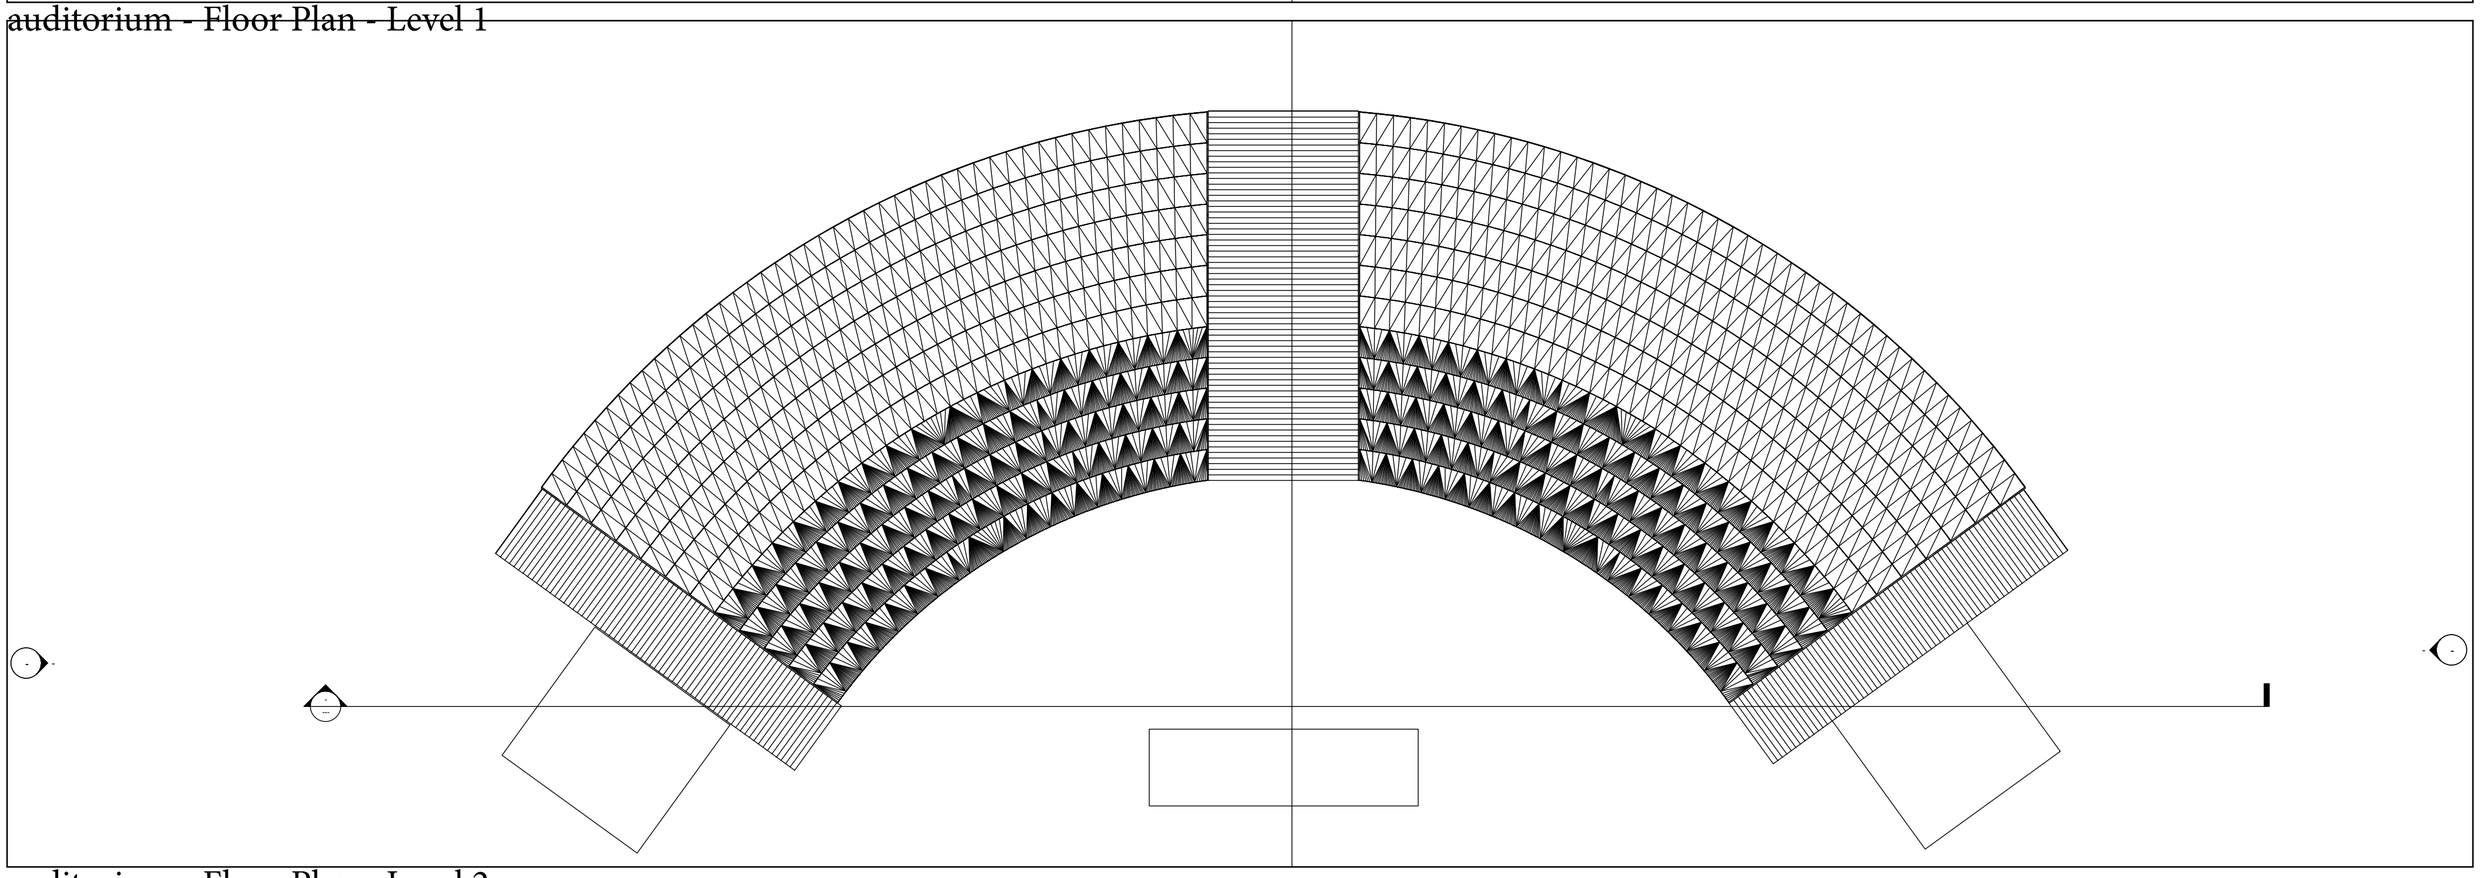


auditorium - Floor Plan - Level 2

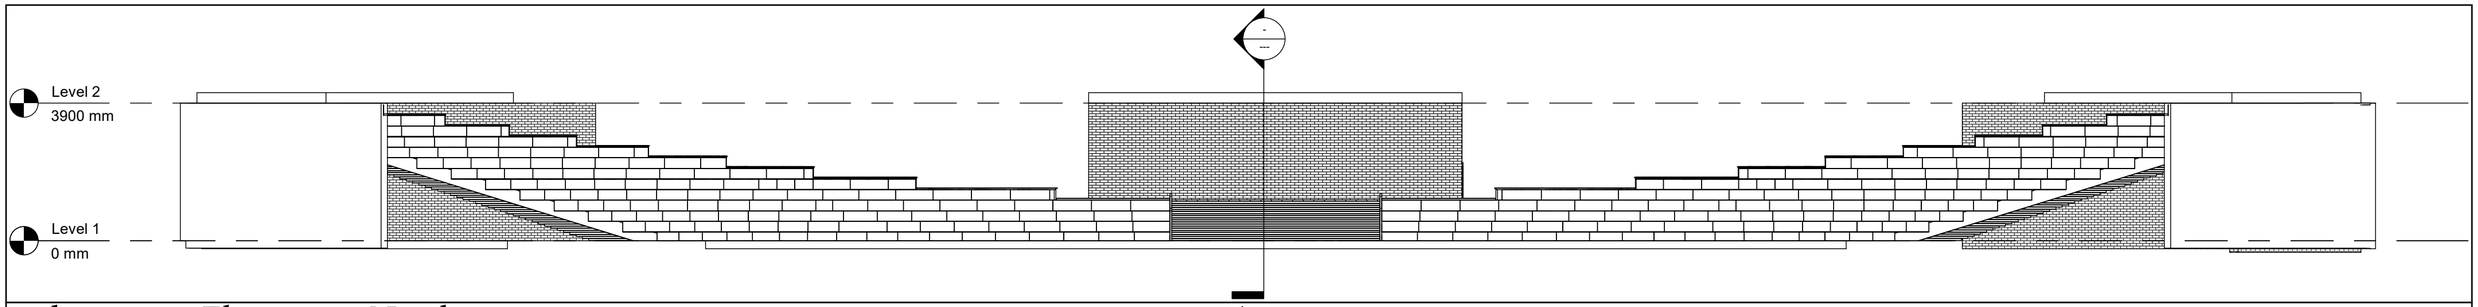


auditorium - Elevation - North

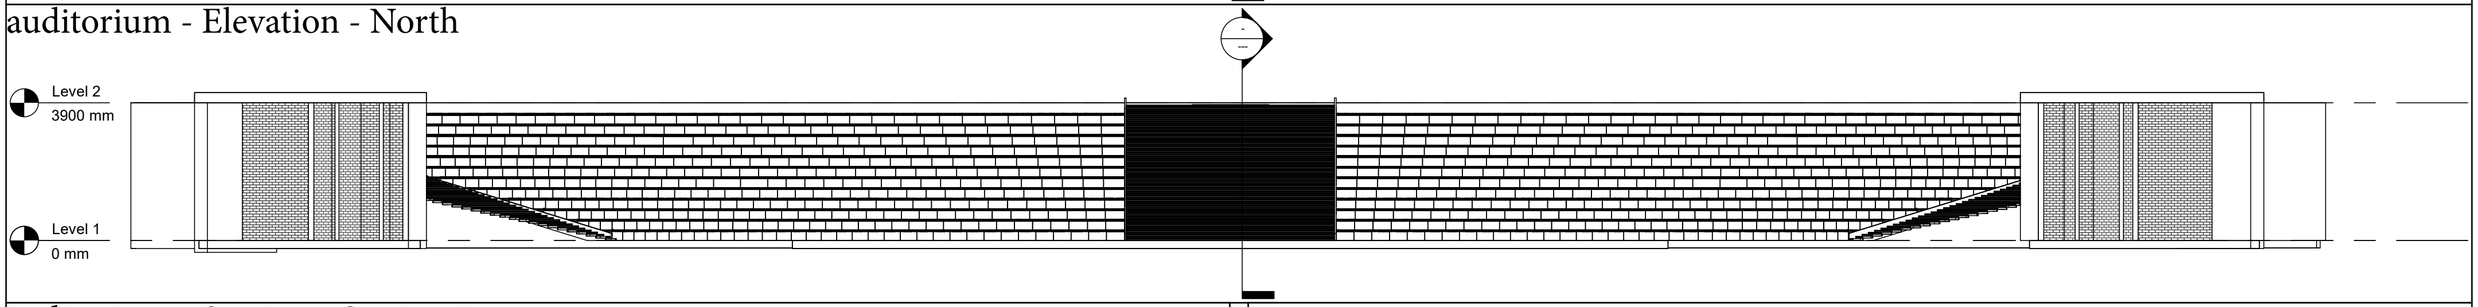


auditorium - Section - Section 2

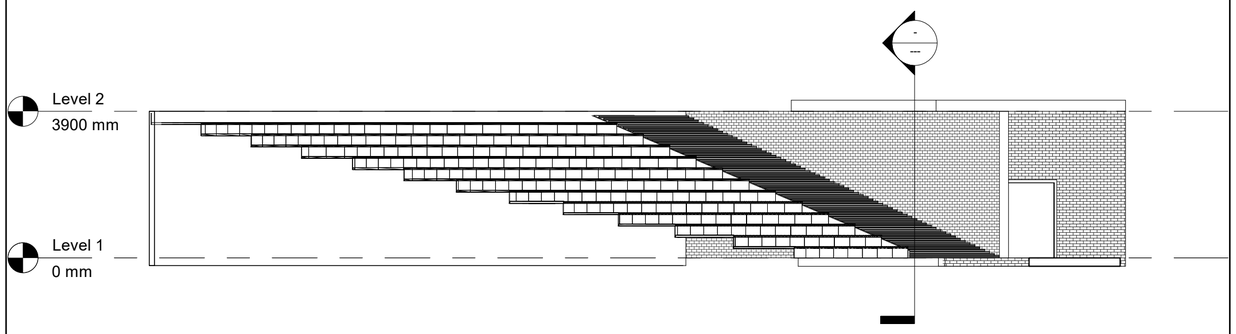


auditorium - Elevation - West

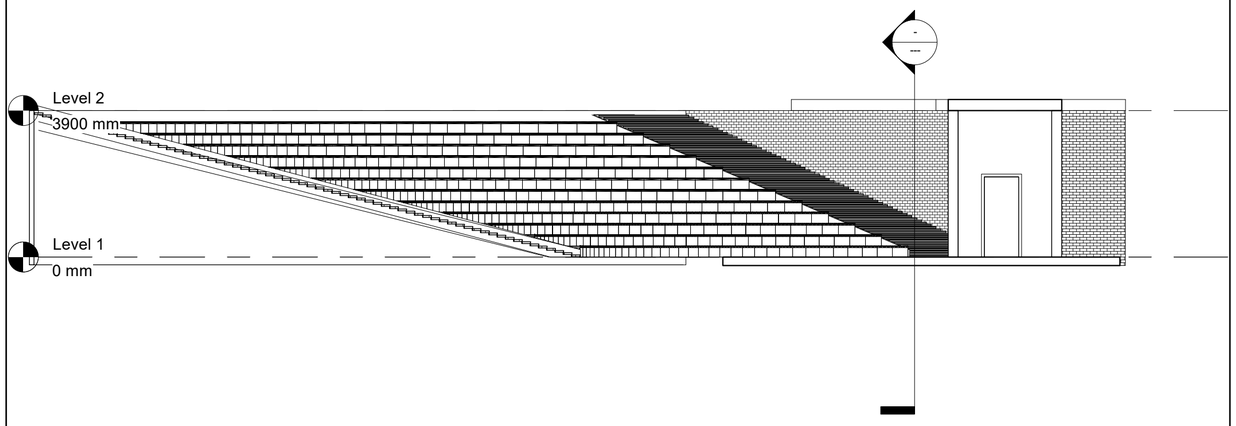


auditorium - Section - Section 1

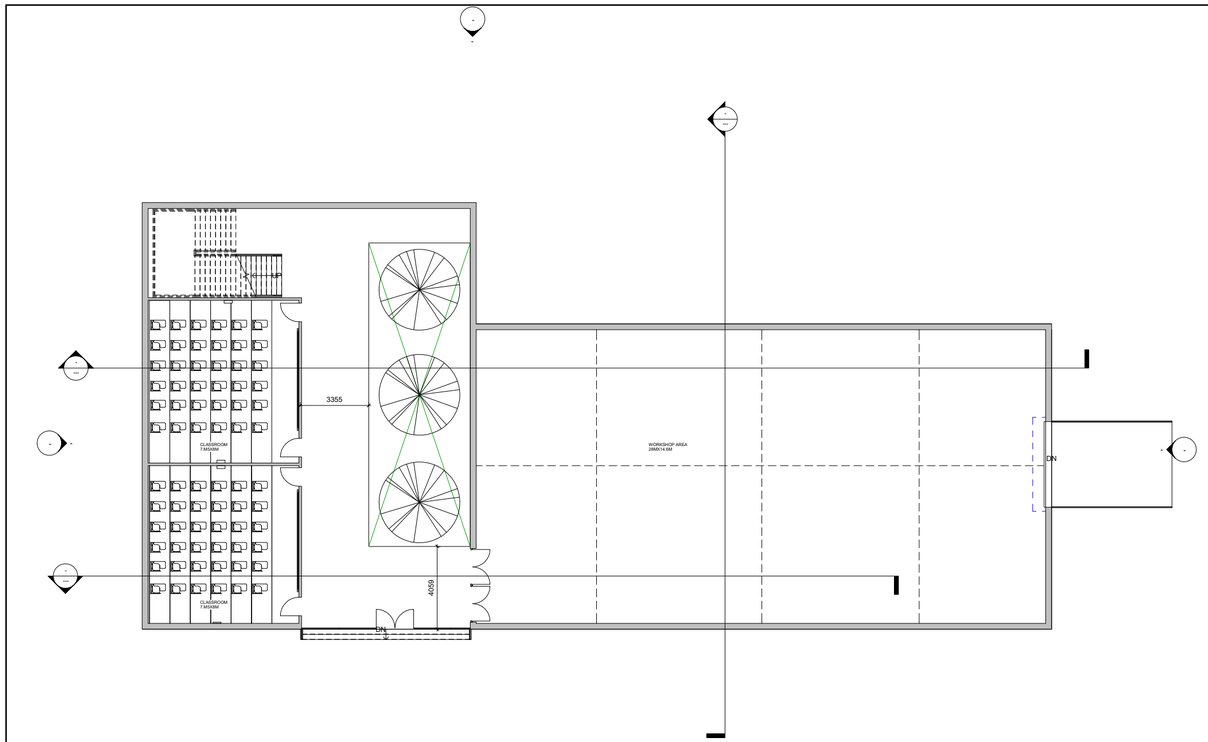


civil - Floor Plan - Level 0

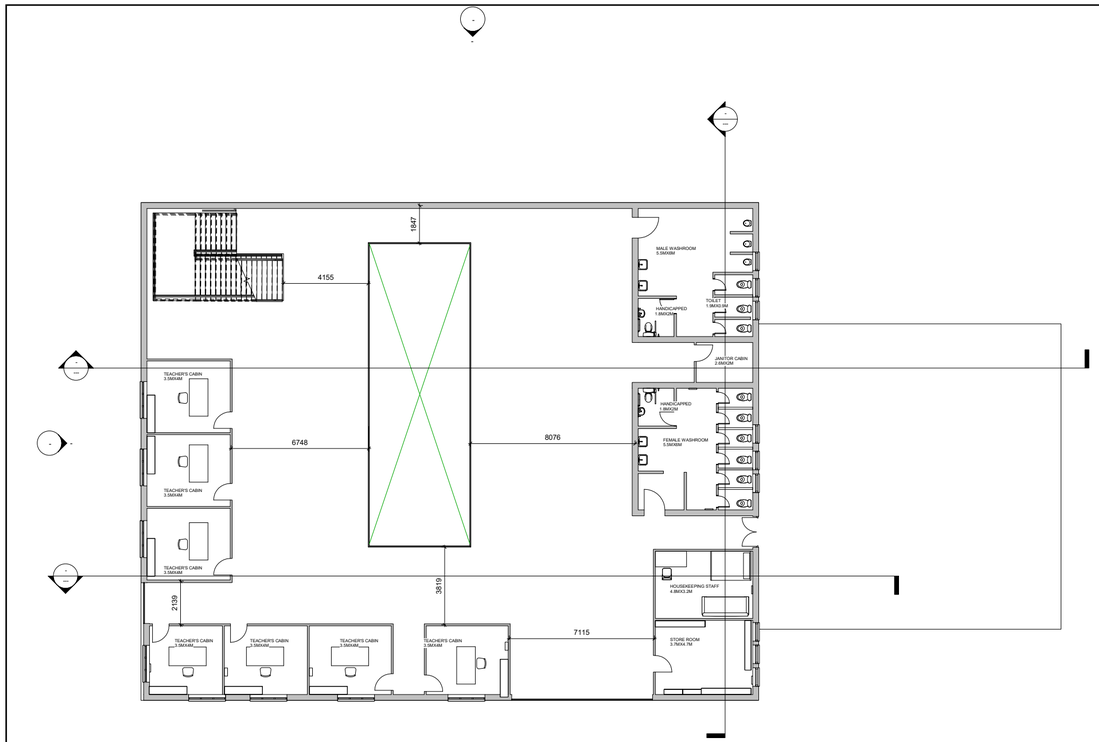


civil - Floor Plan - Level 1

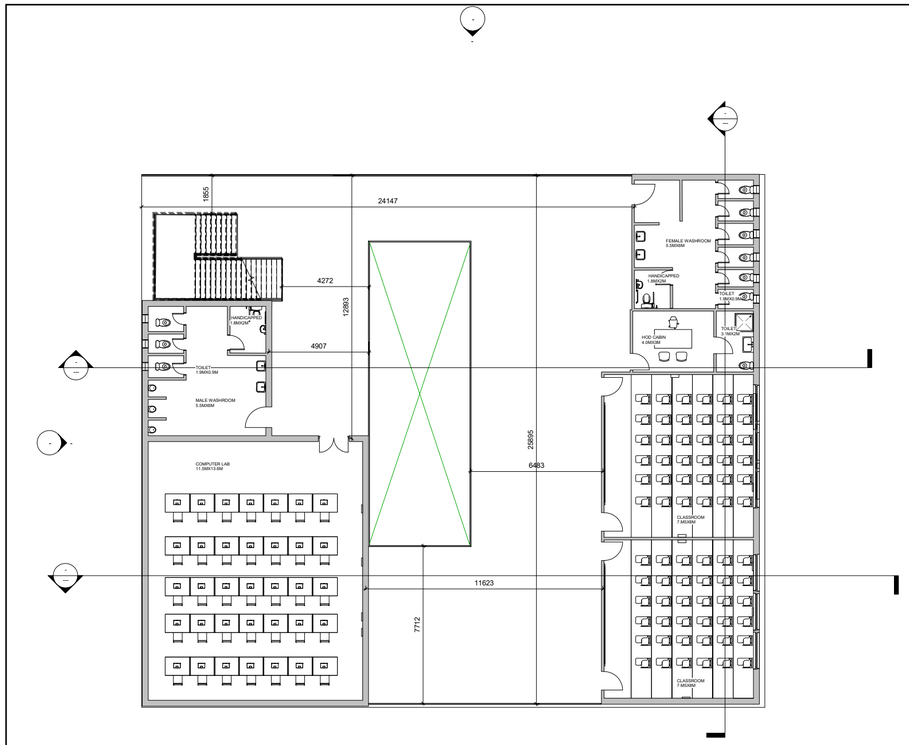


civil - Floor Plan - Level 2.

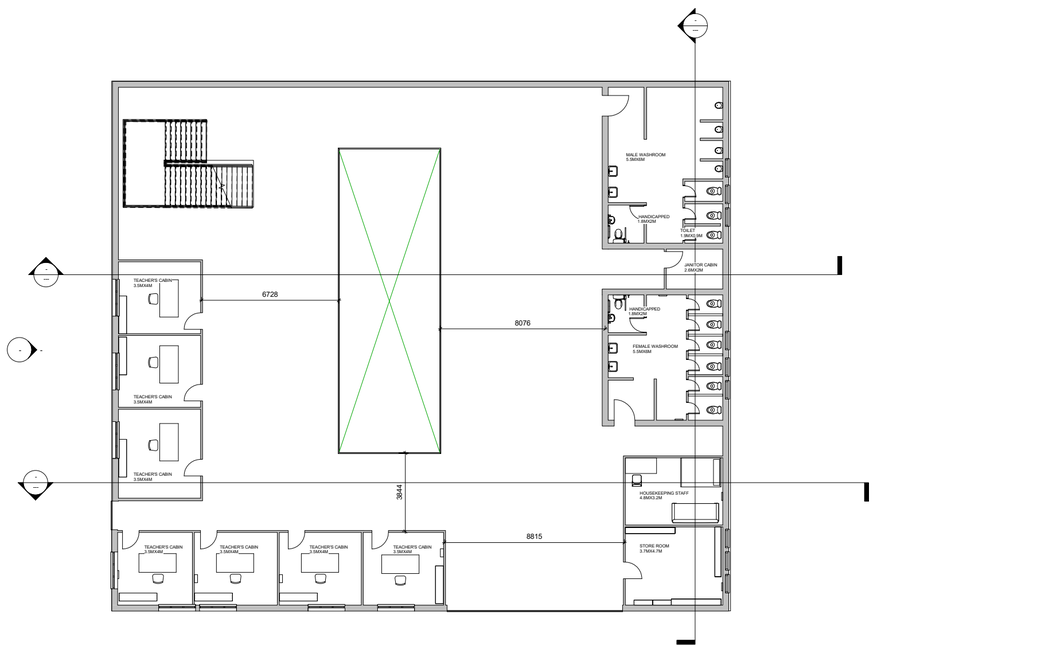


civil - Floor Plan - Level 3

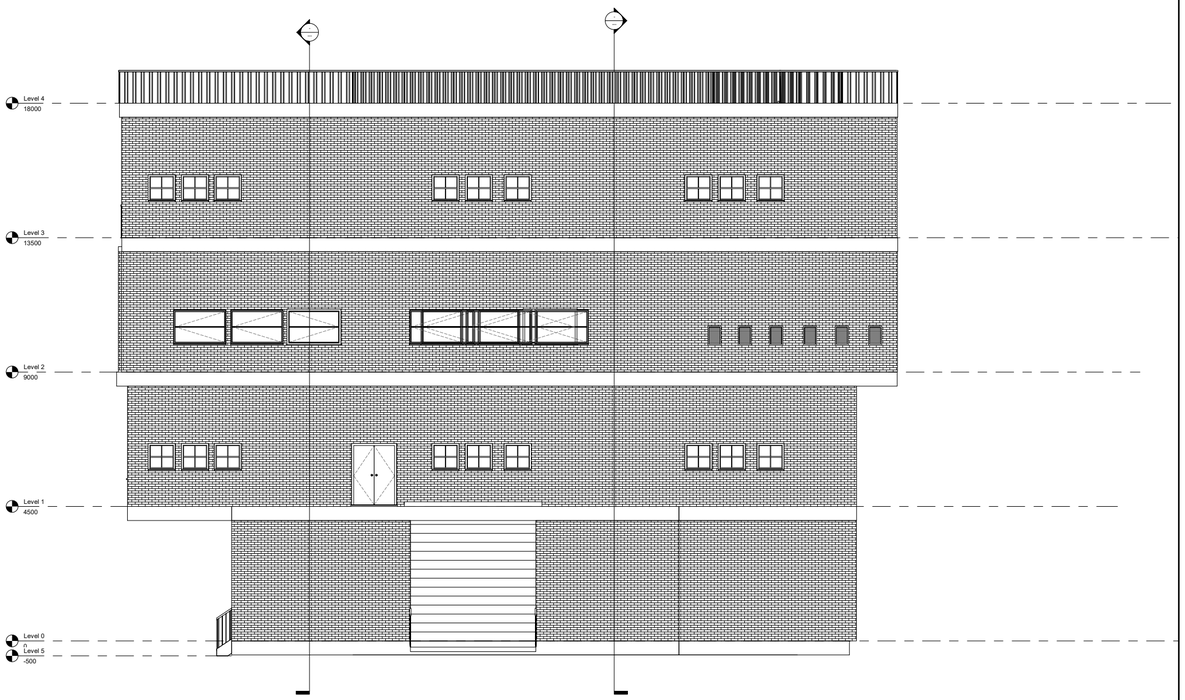


civil - Elevation - East

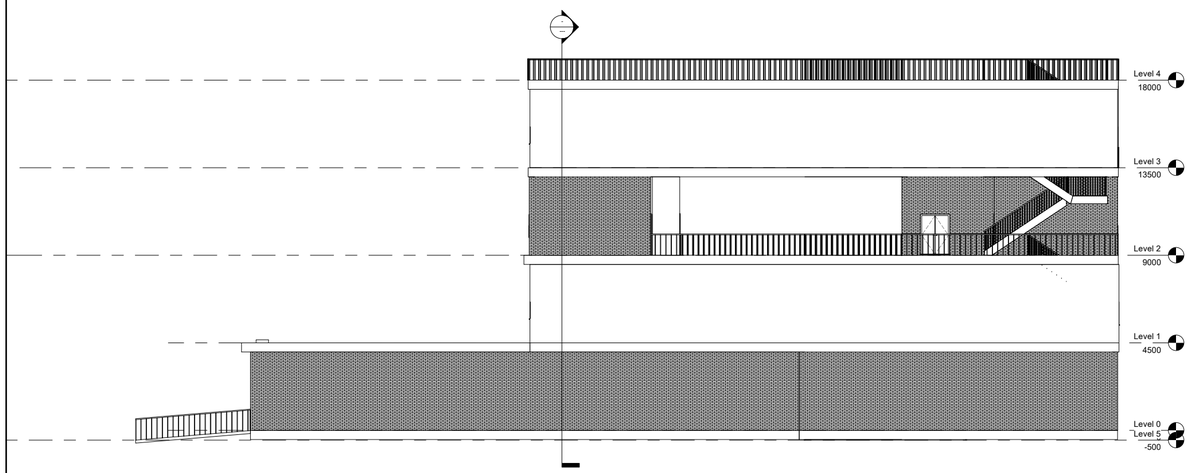


civil - Elevation - North

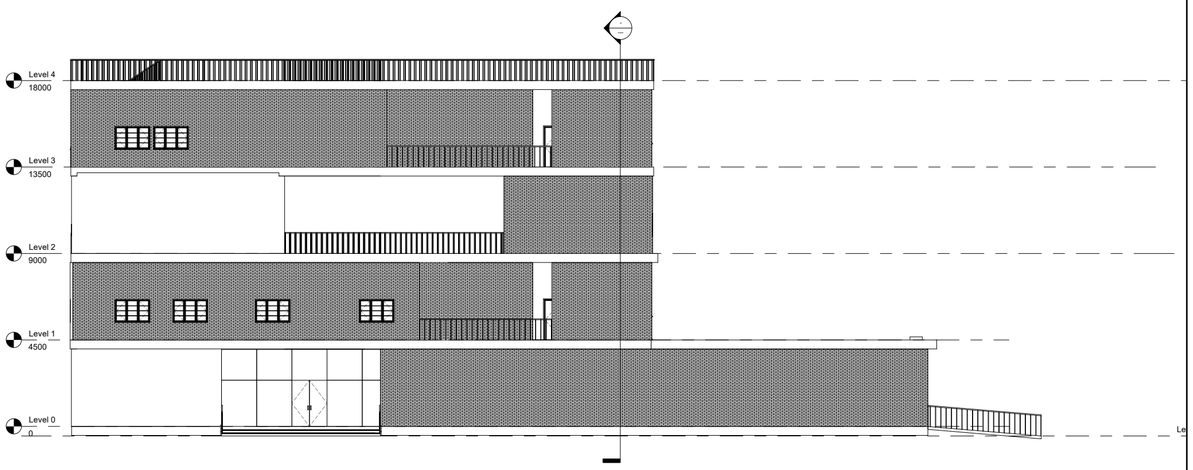


civil - Elevation - South

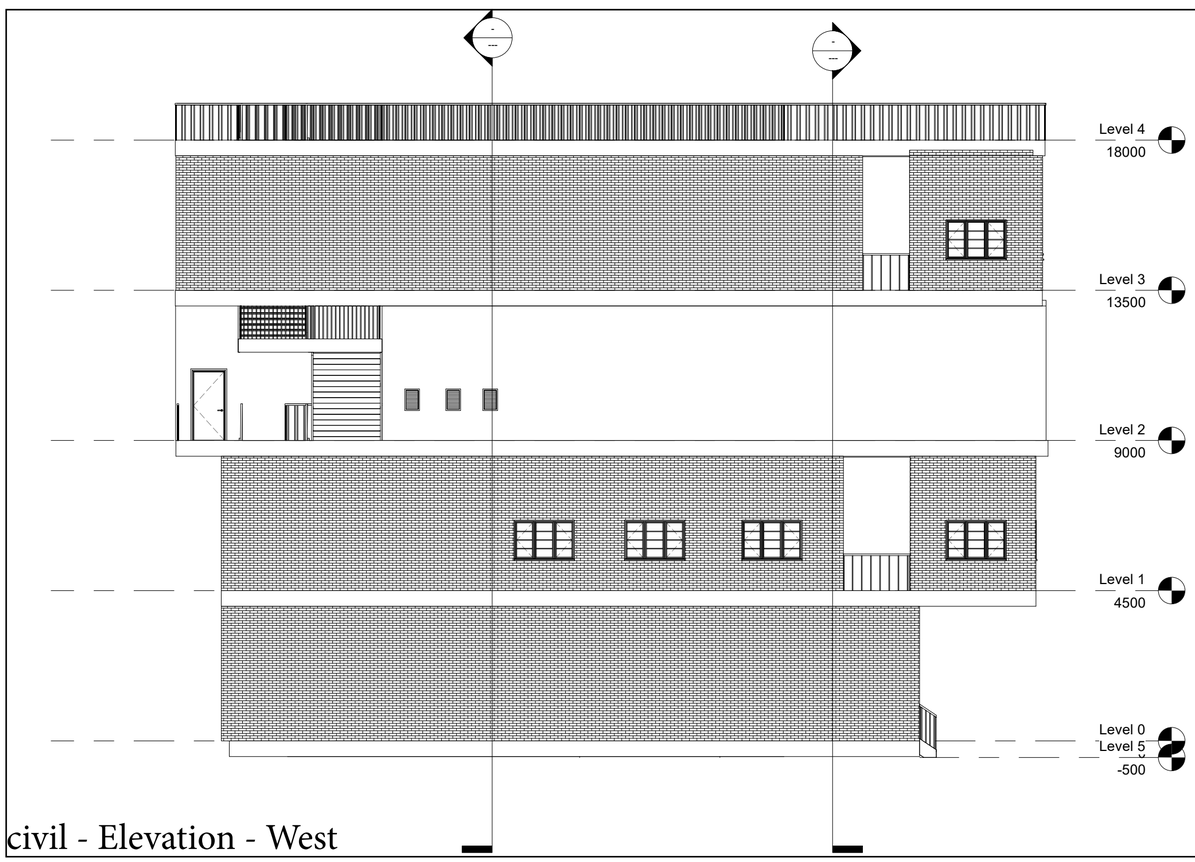


civil - Elevation - West

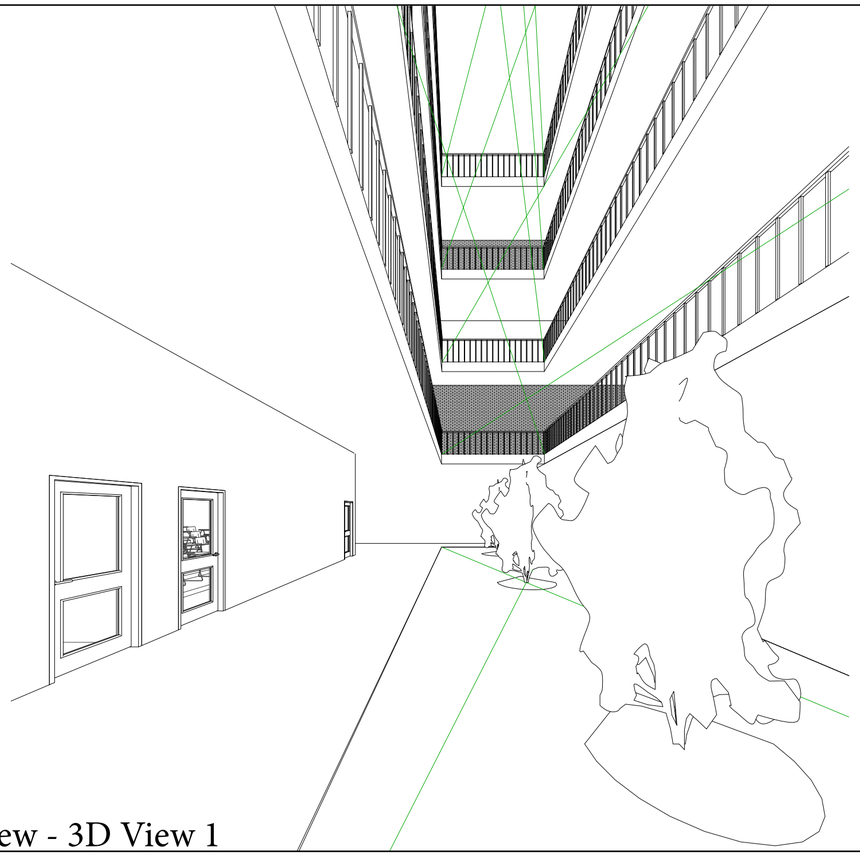


civil - 3D View - 3D View 1

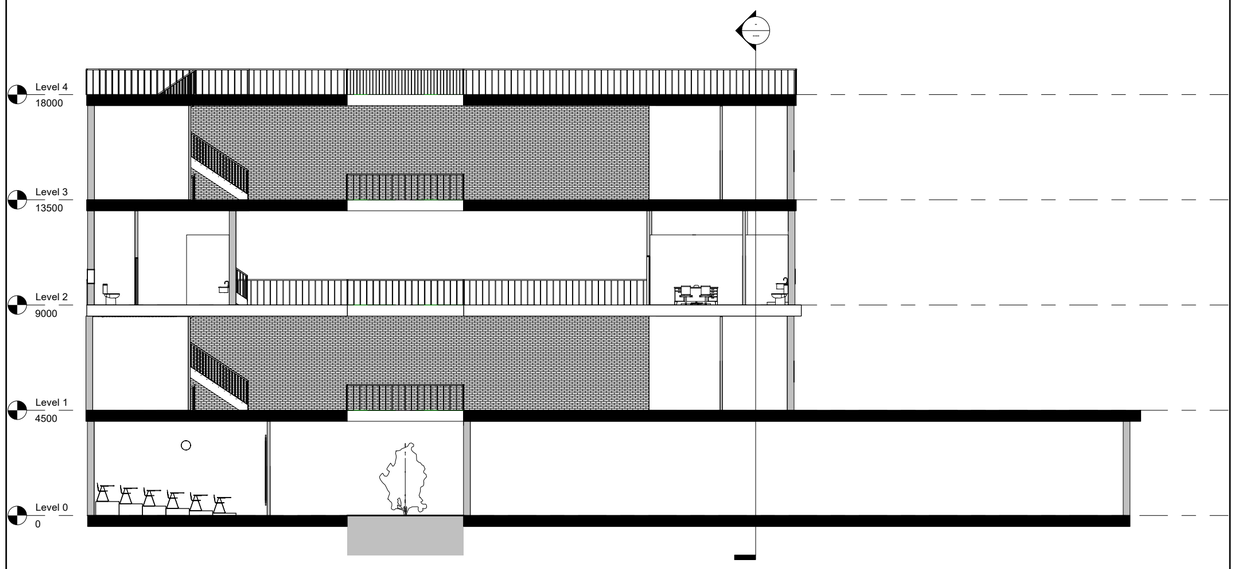

civil - Section - Section 1

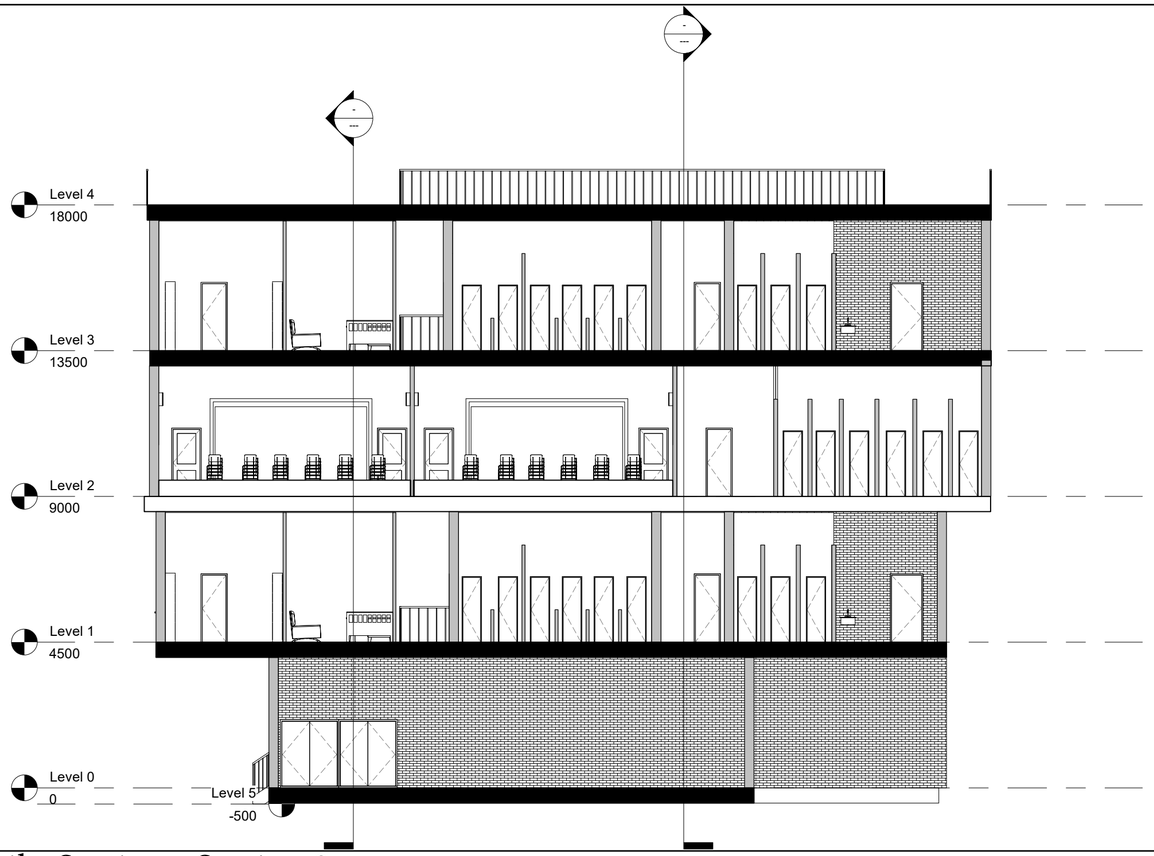


civil - Section - Section 2

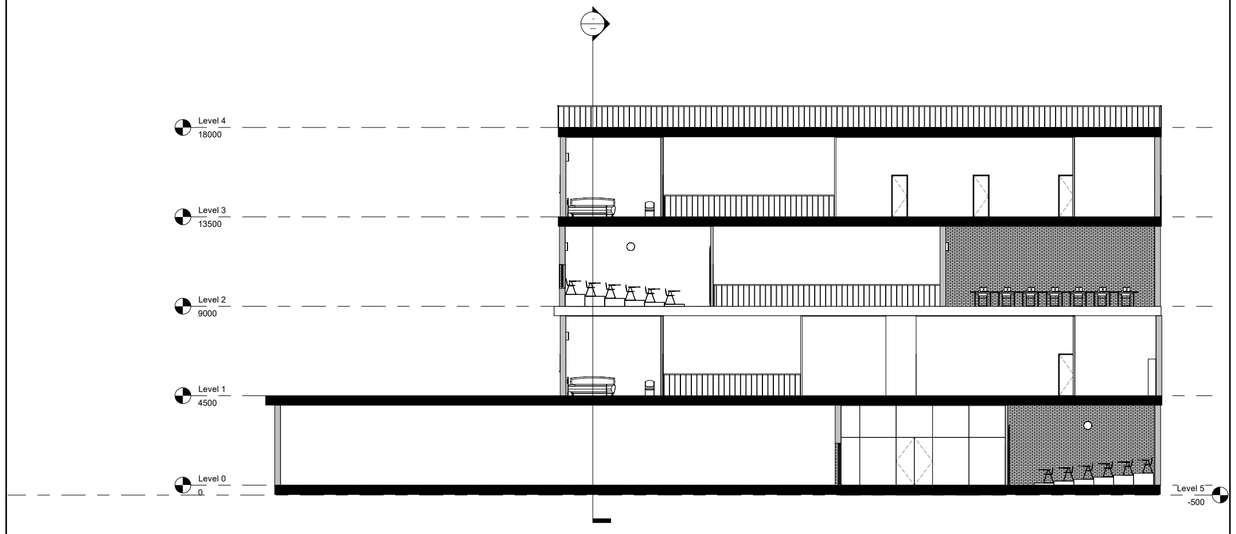


civil - Section - Section 3

MECHANICAL


1:100

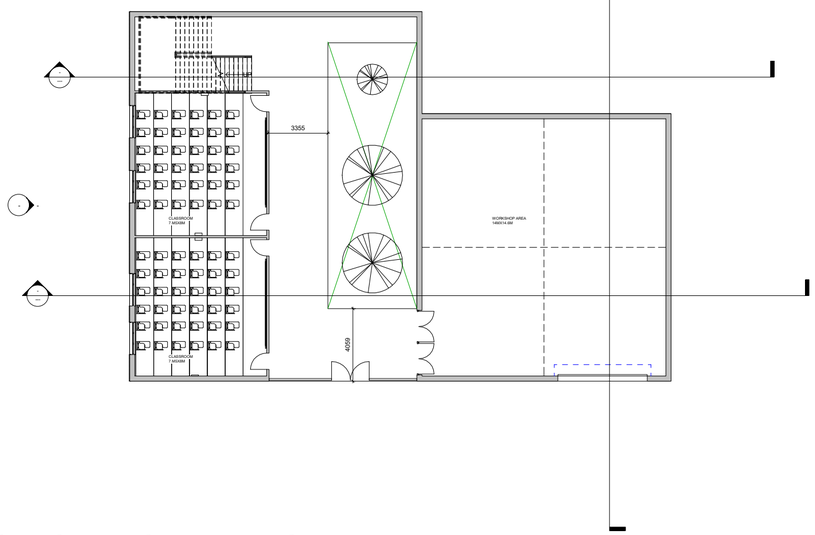


mechanical - Floor Plan - Level 0

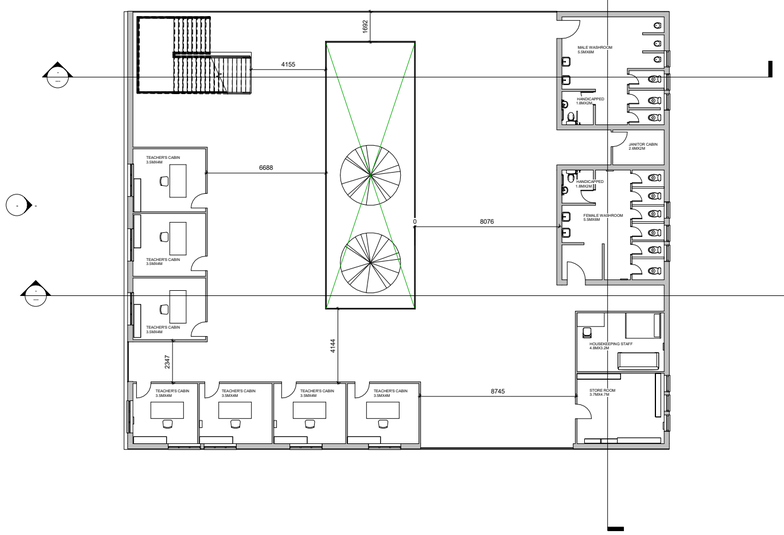


mechanical - Floor Plan - Level 1.pdf

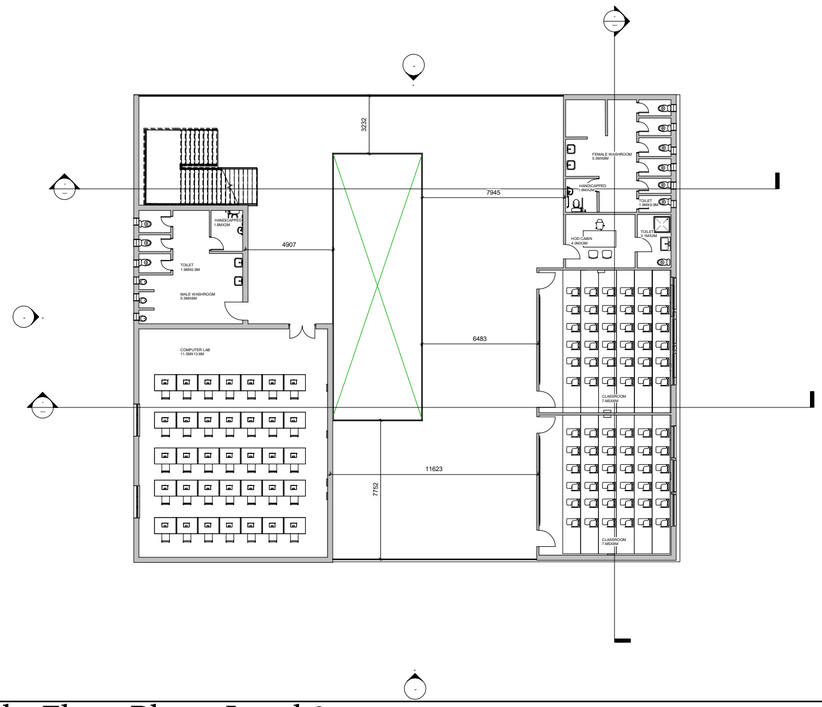


mechanical - Floor Plan - Level 2

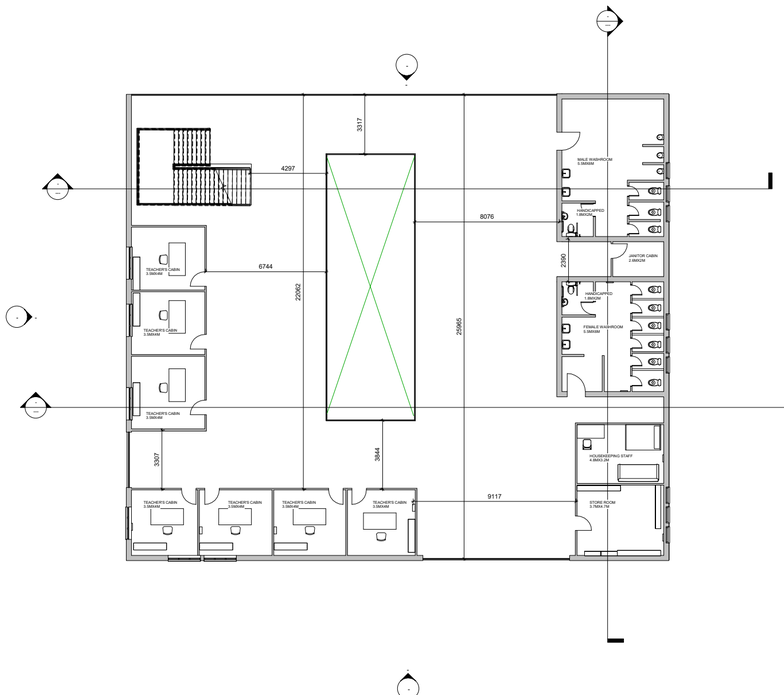


mechanical - Floor Plan - Level 3

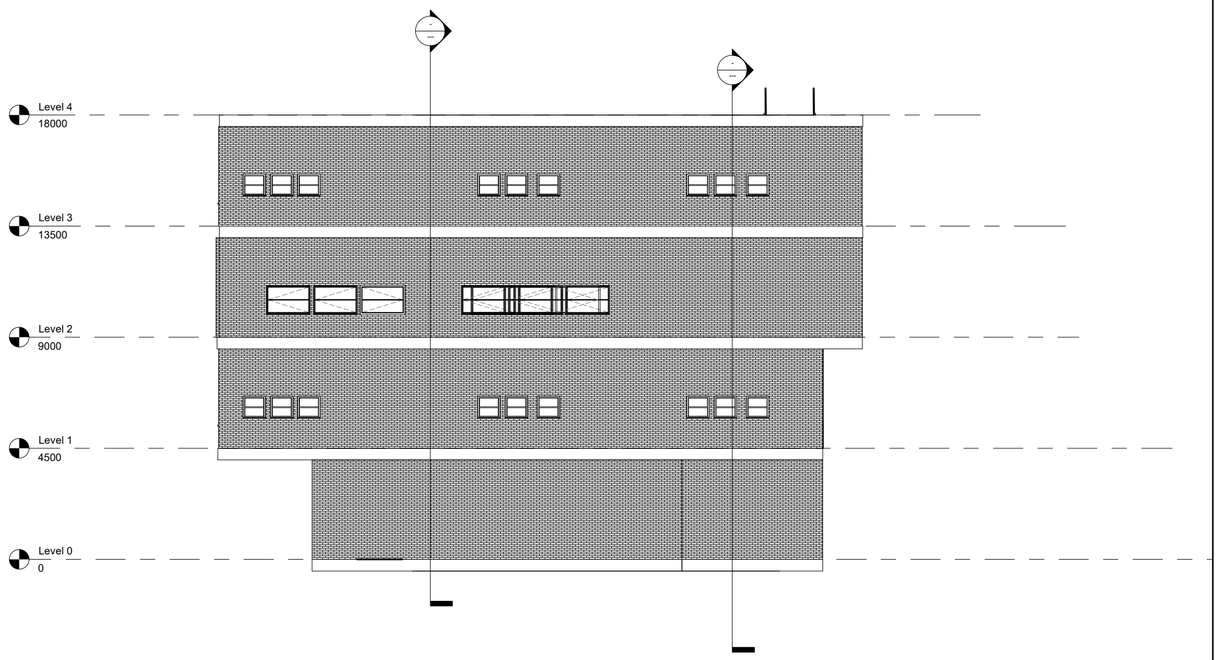


mechanical - Elevation - East

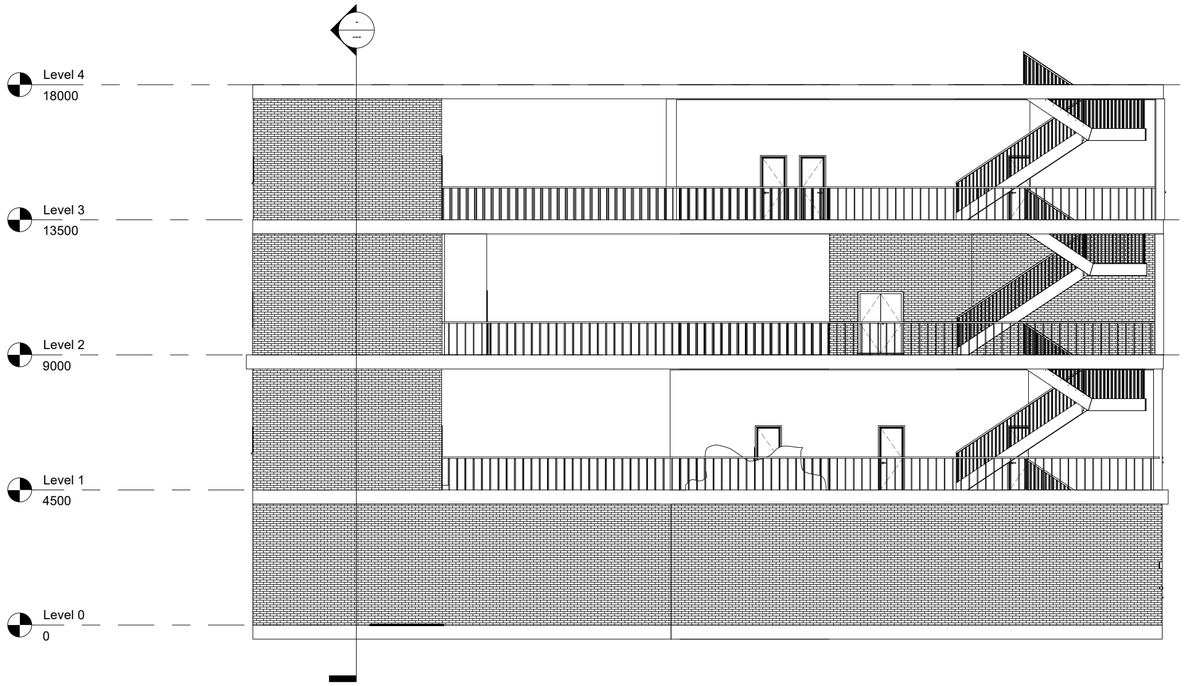


mechanical - Elevation - North

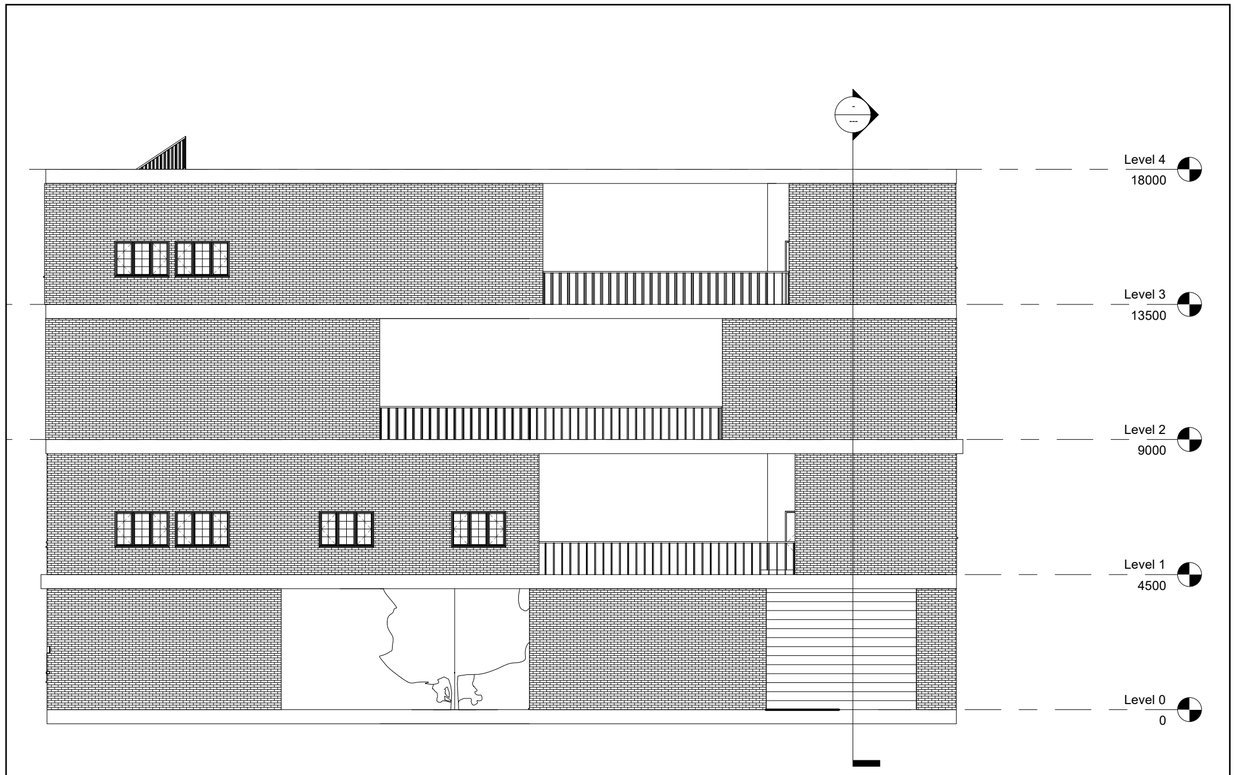


mechanical - Elevation - South

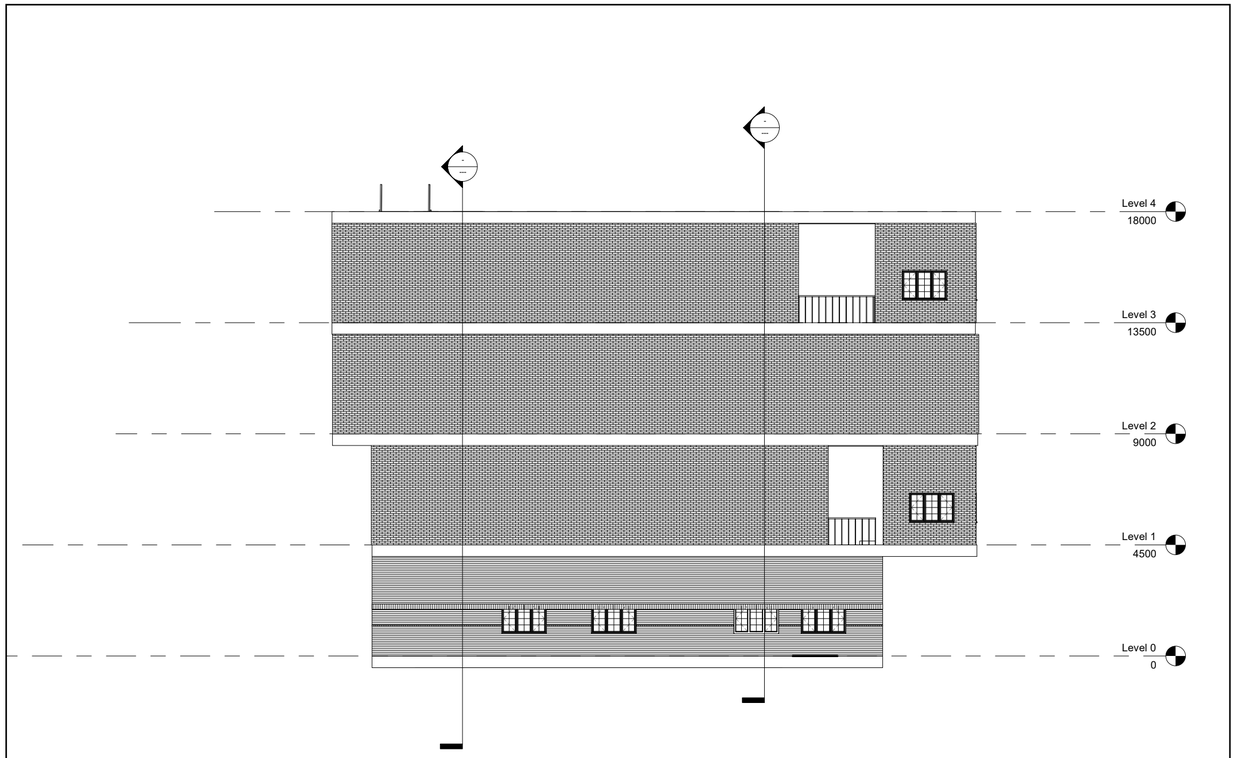


mechanical - Elevation - West

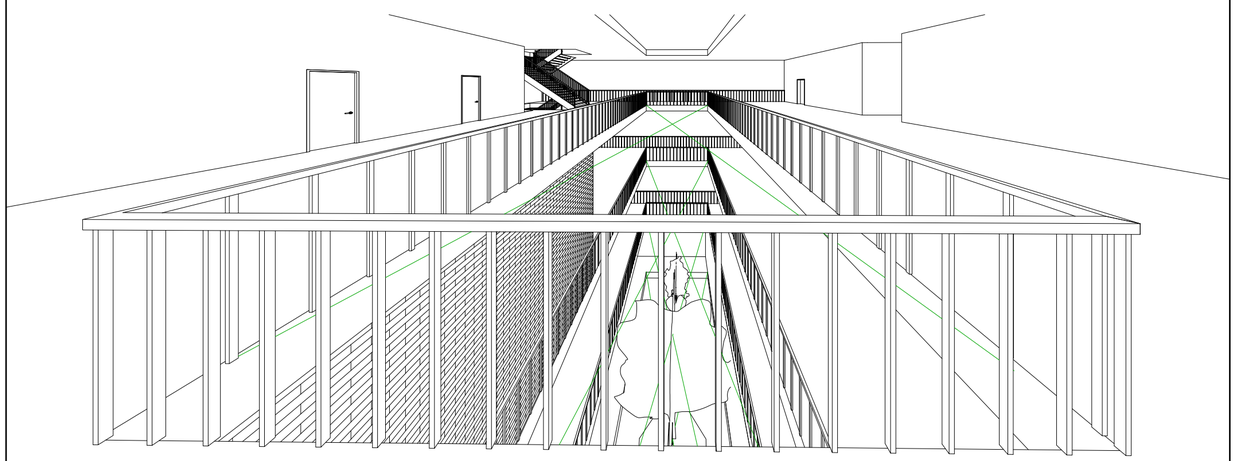


mechanical - 3D Interior View

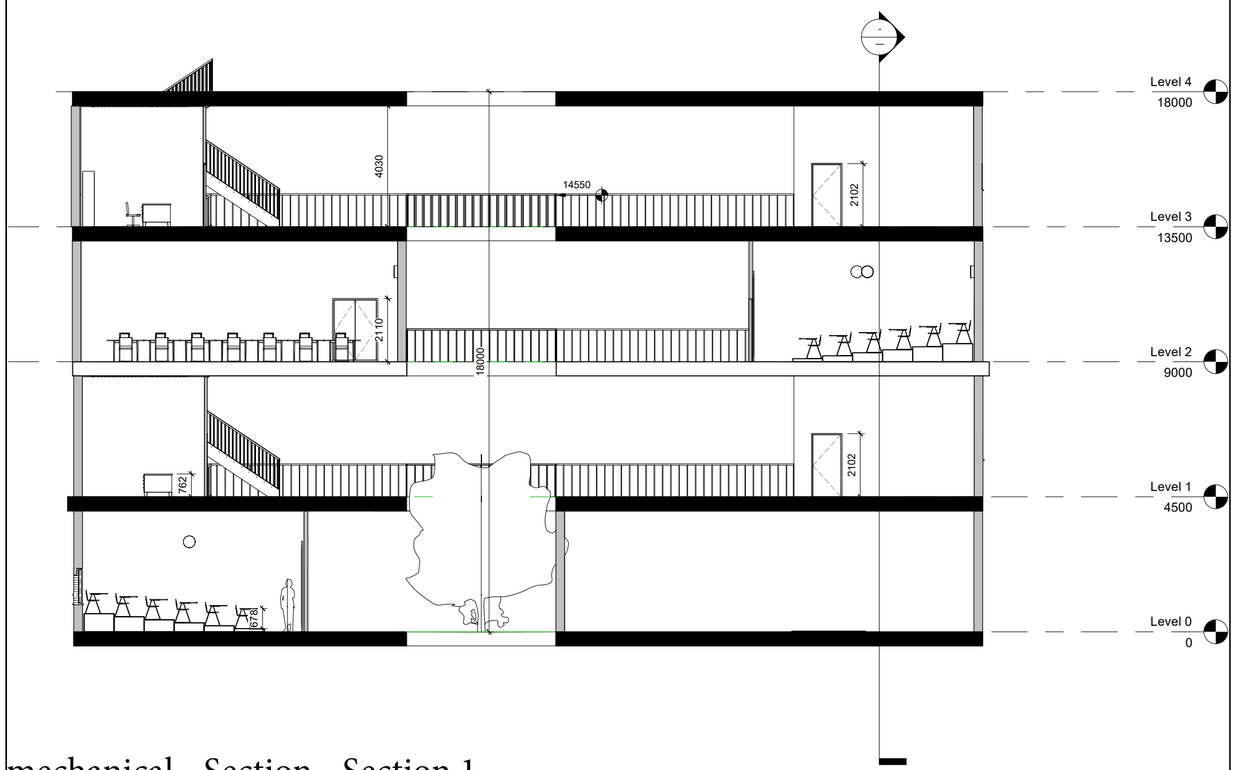

mechanical - Section - Section 1

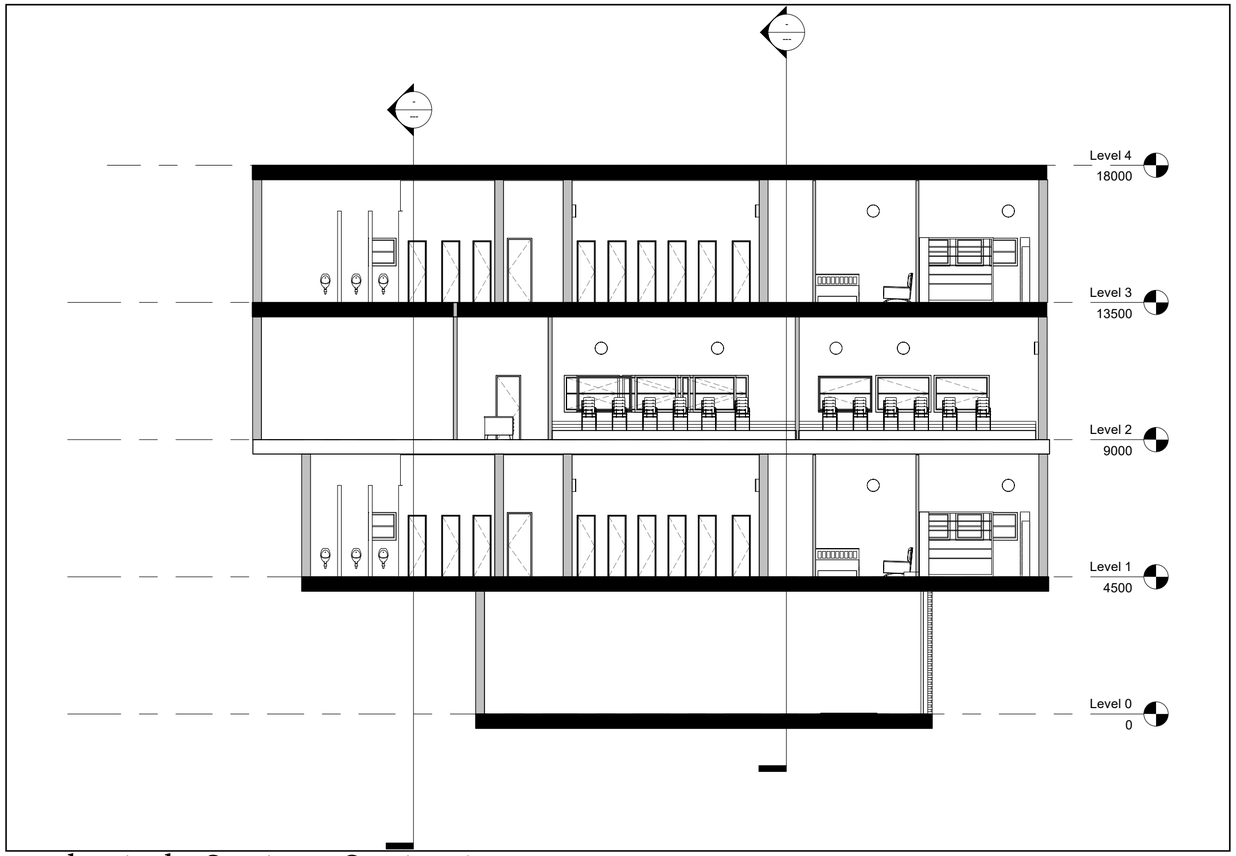


mechanical - Section - Section 2

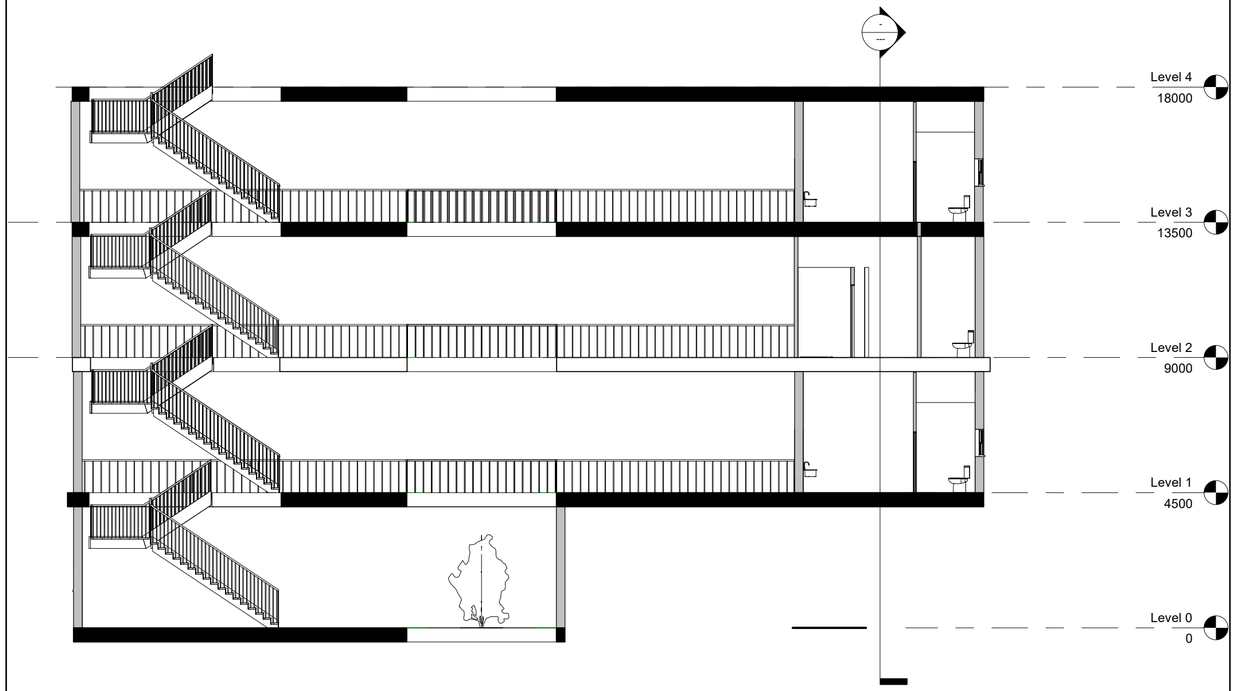


mechanical - Section - Section 3

INFORMATION TECHNOLOGY


1:100

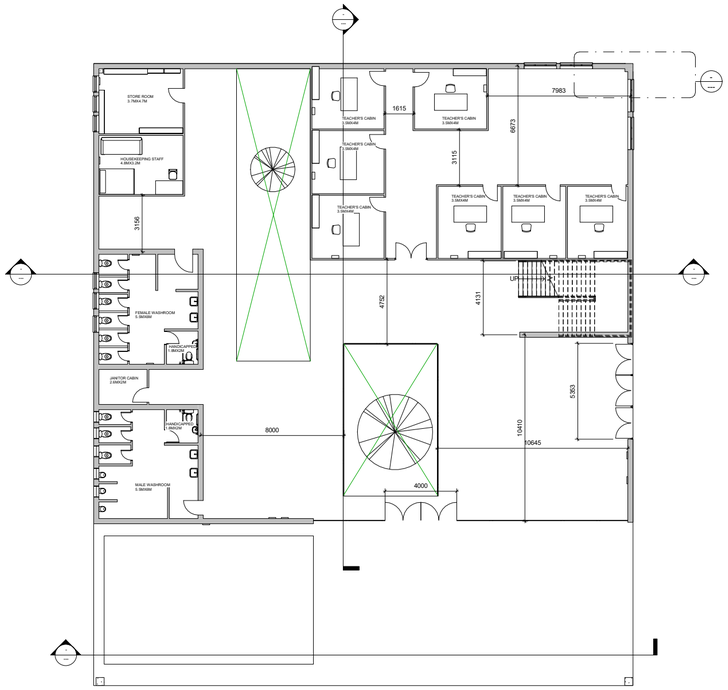


it & cs - Floor Plan - Level 0

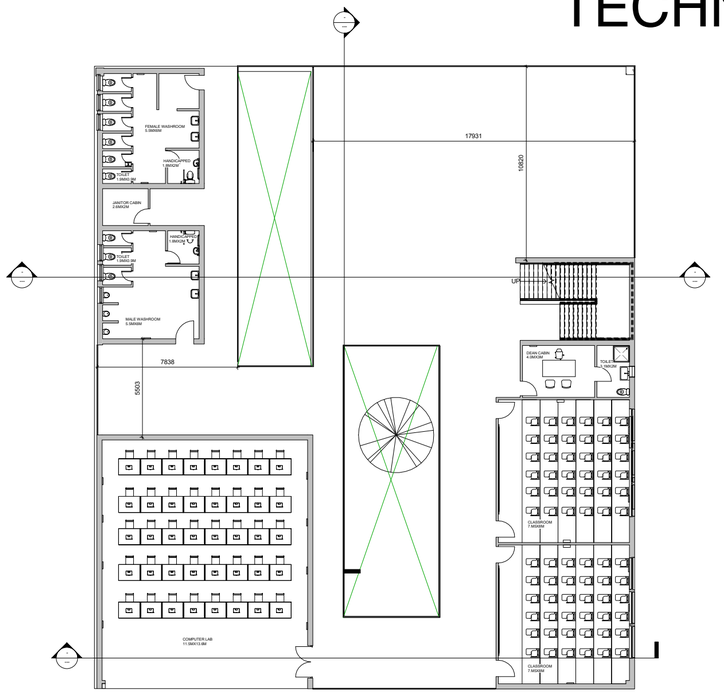


it & cs - Floor Plan - Level 1

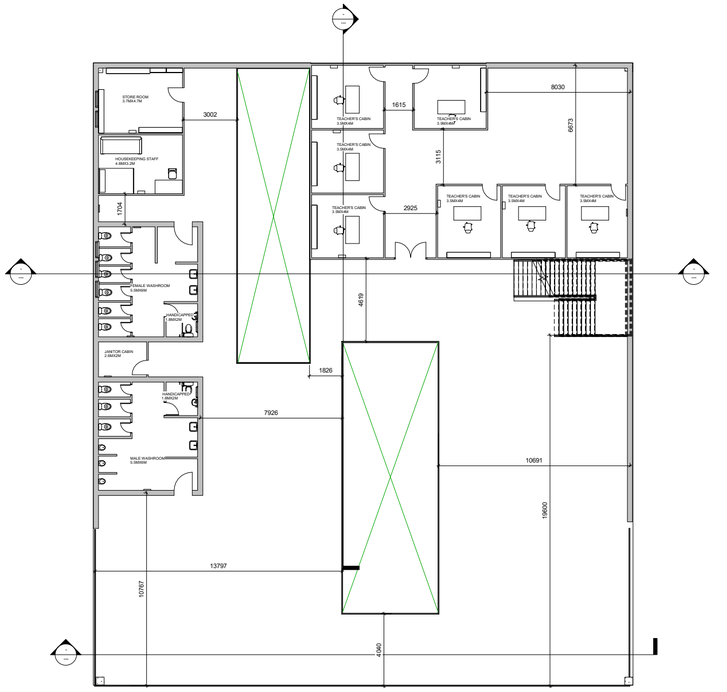


it & cs - Floor Plan - Level 2

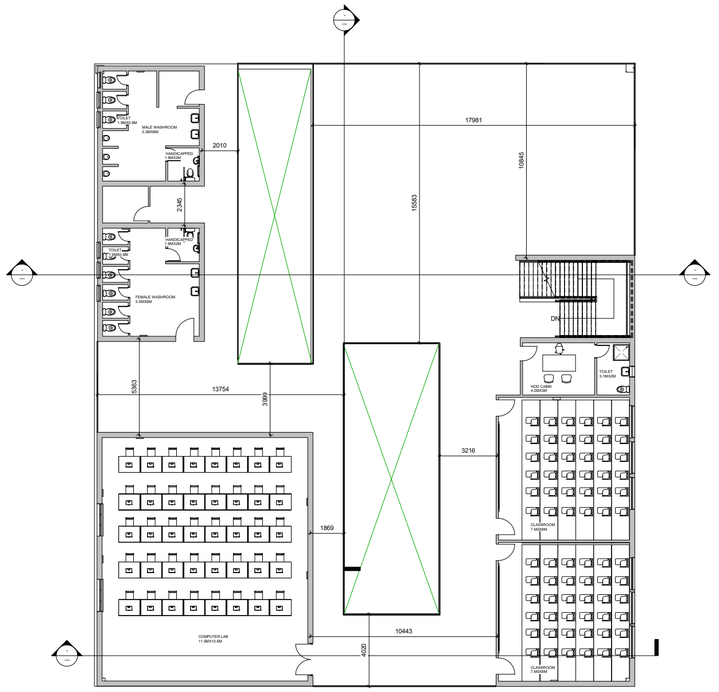


it & cs - Floor Plan - Level 3

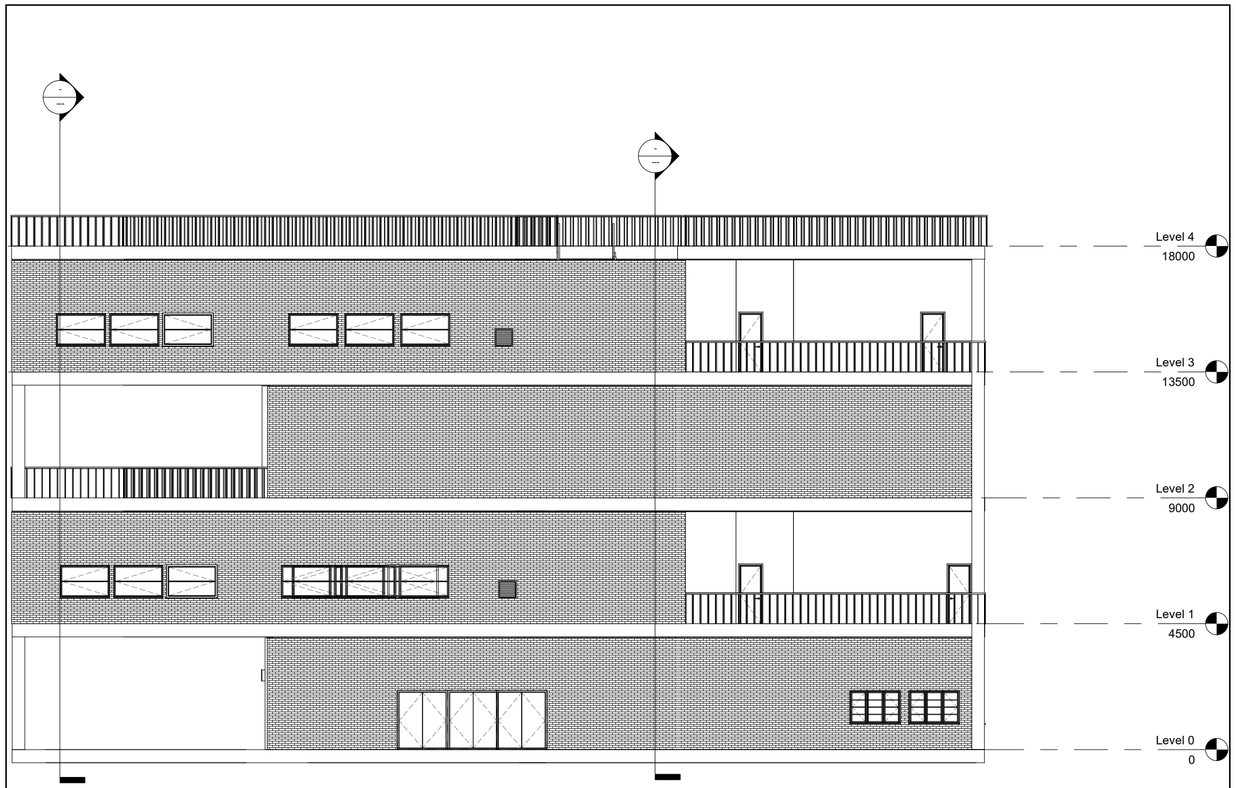


it & cs - Elevation - East

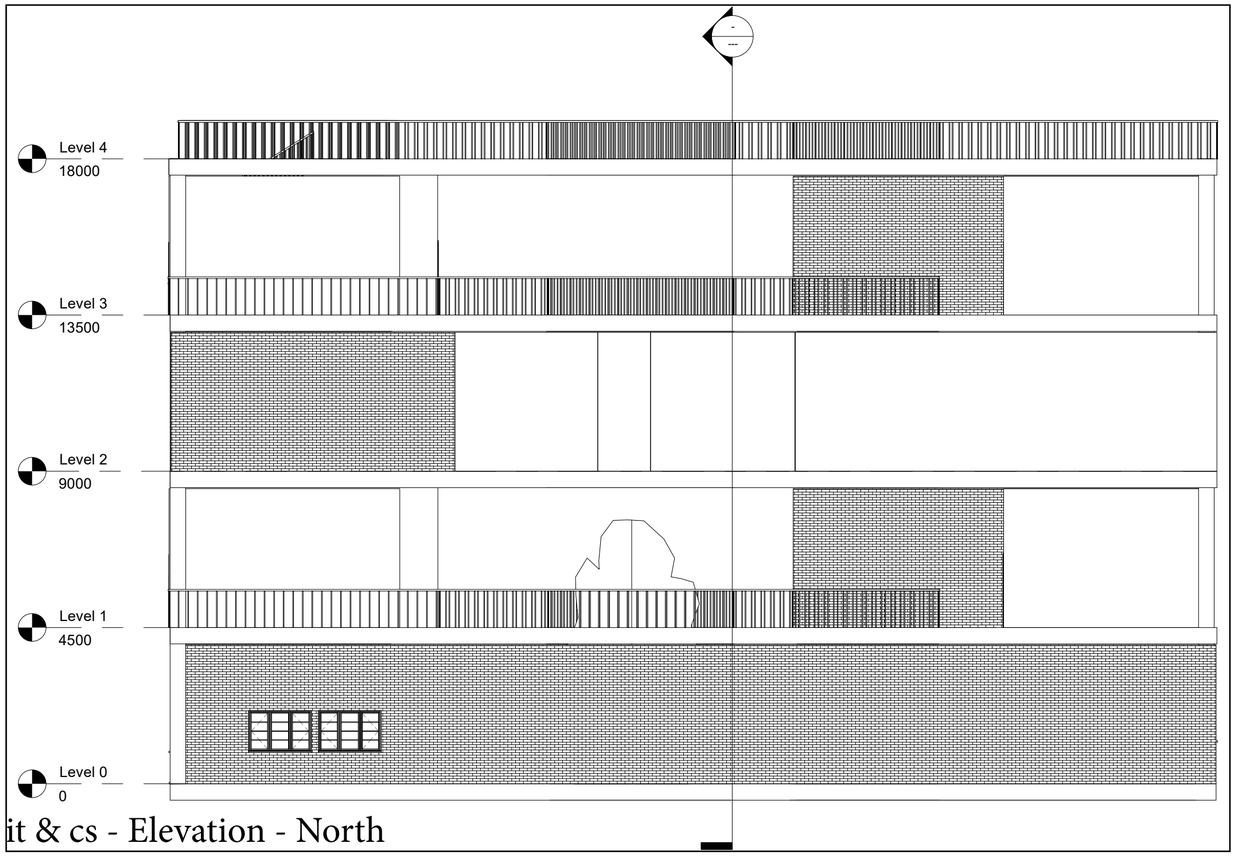


it & cs - Elevation - North

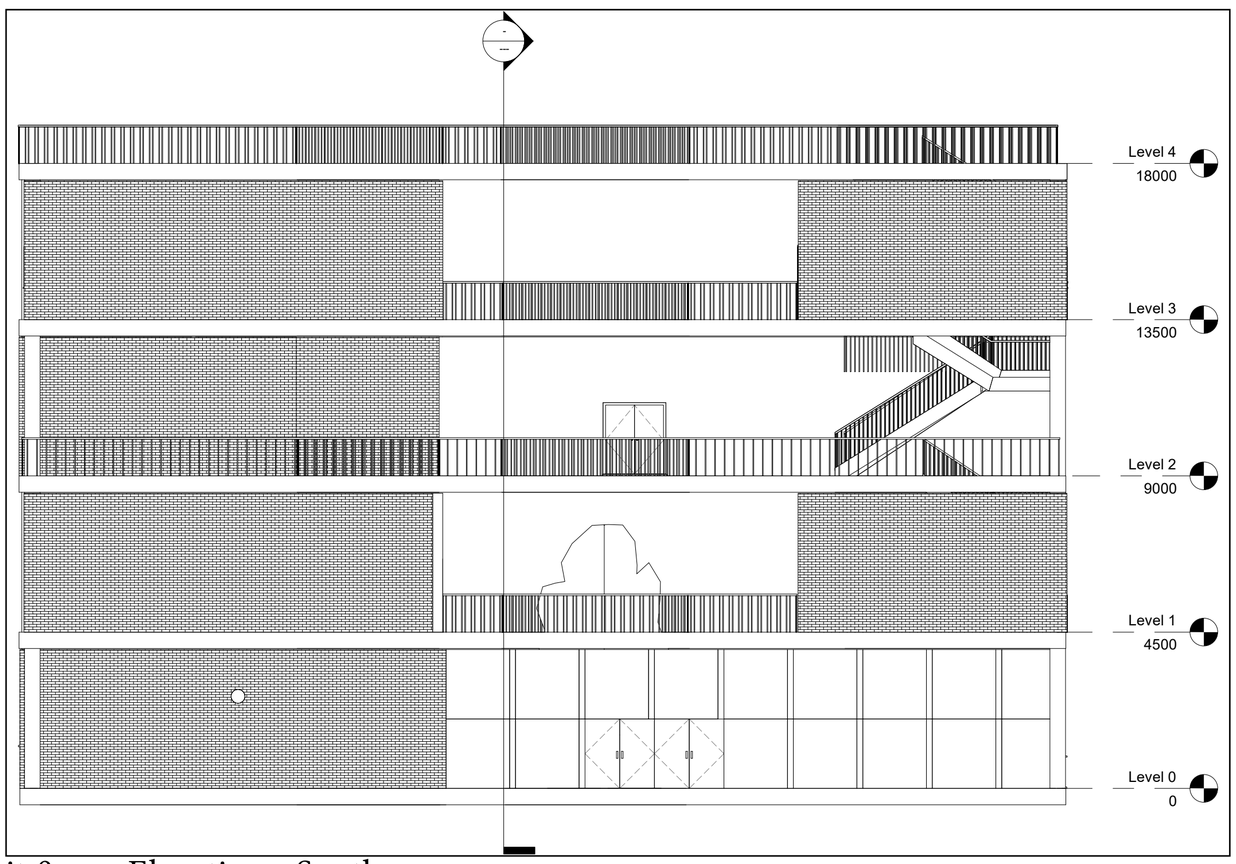


it & cs - Elevation - South

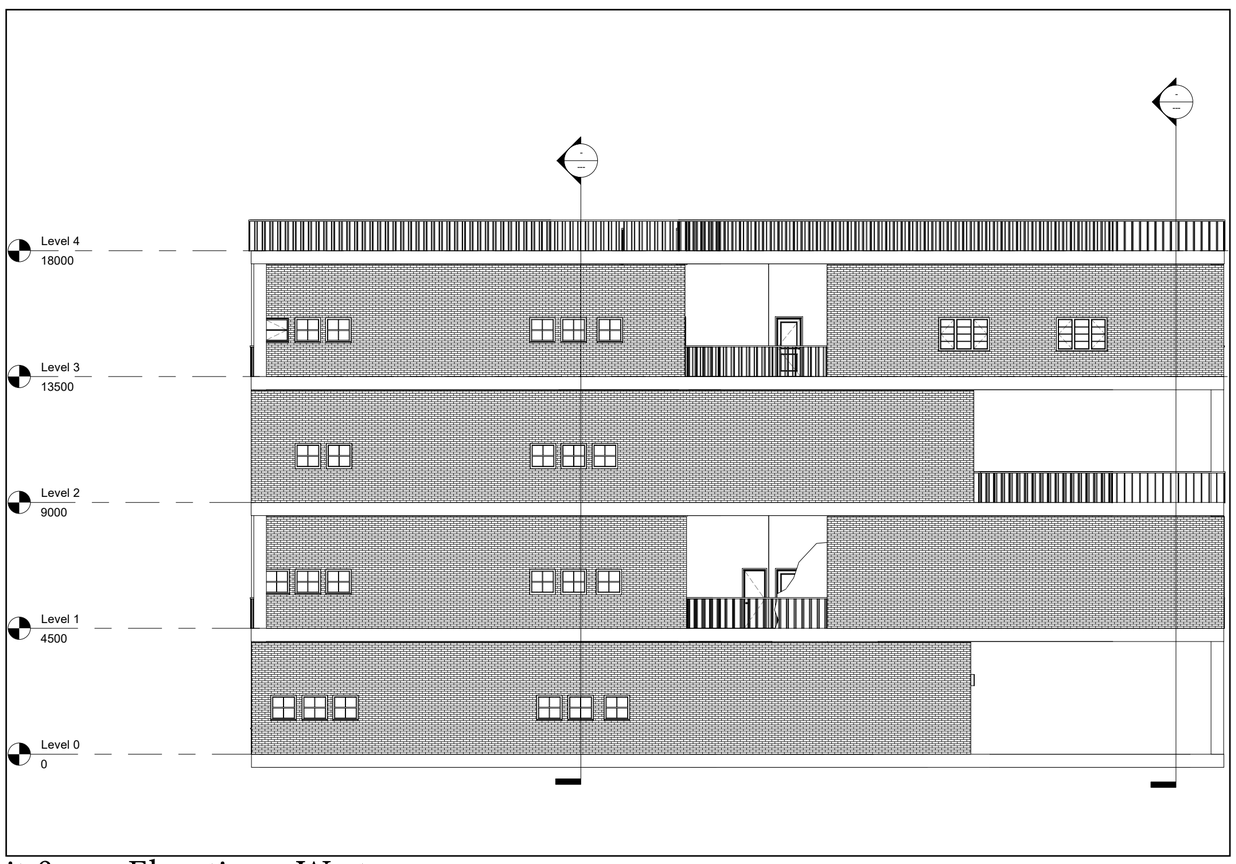


it & cs - Elevation - West

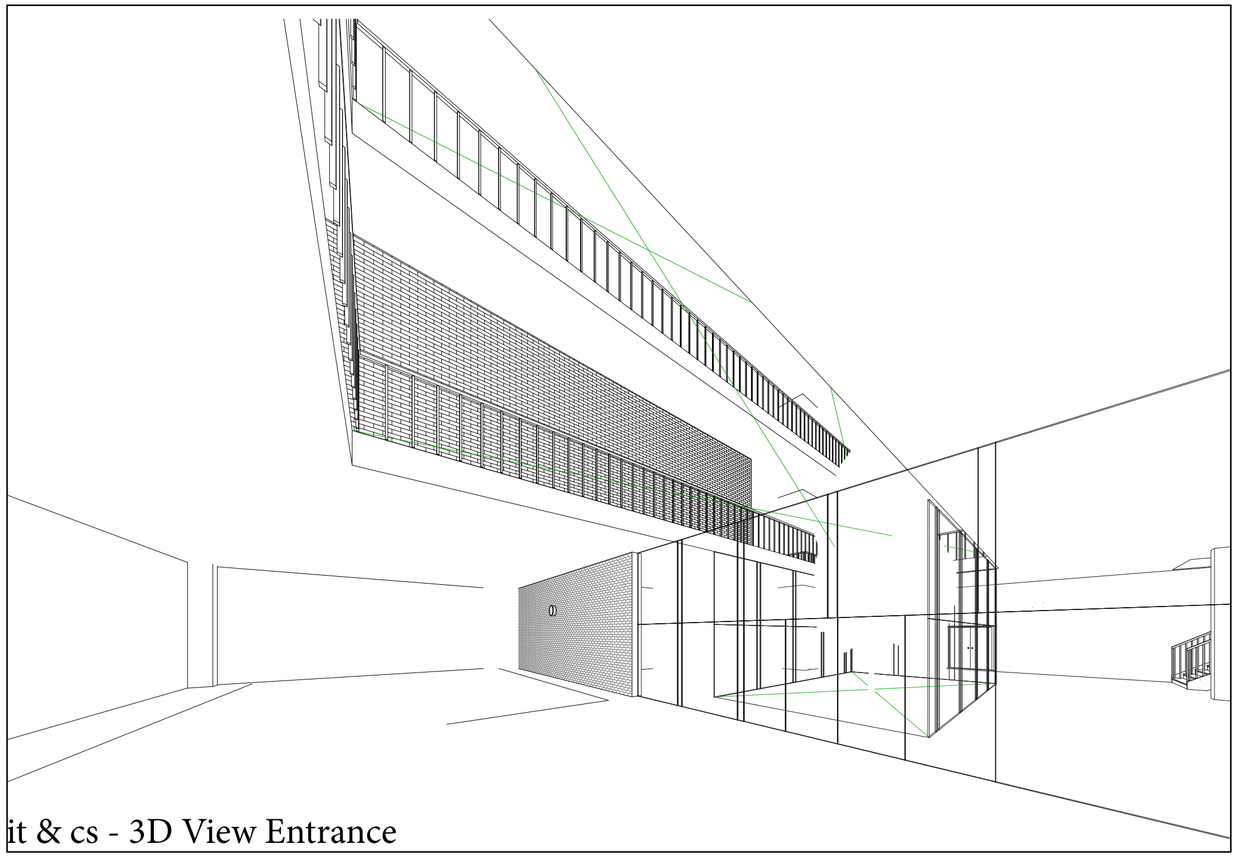


it & cs - 3D View Entrance

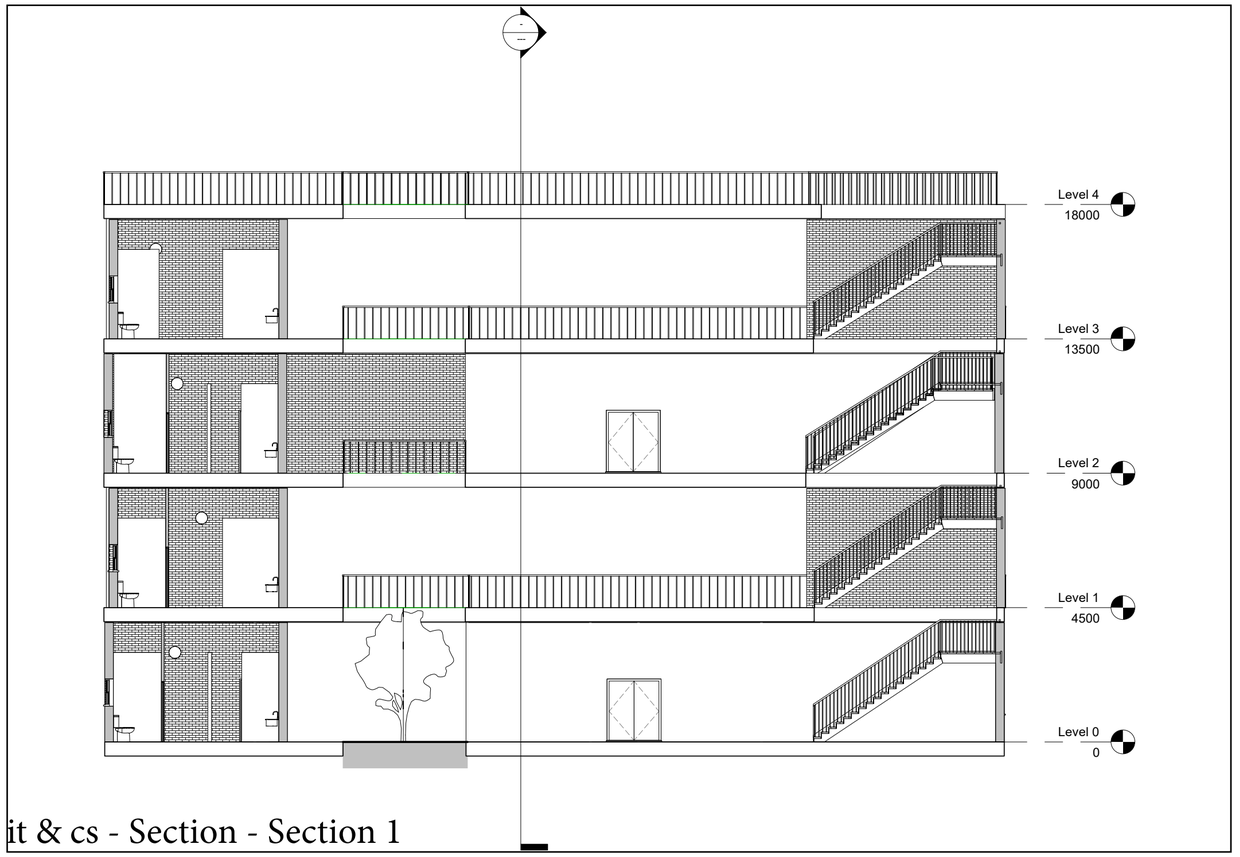

it & cs - Section - Section 1

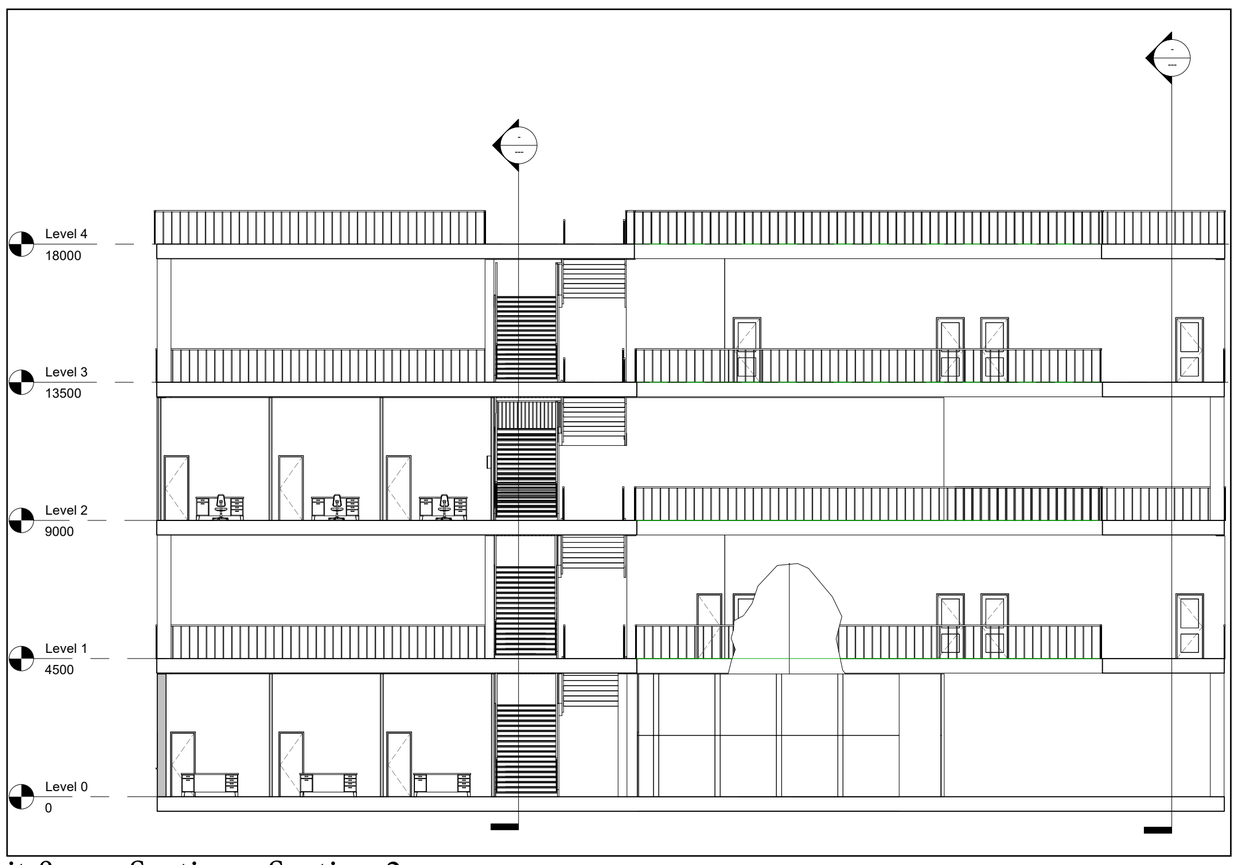


it & cs - Section - Section 2

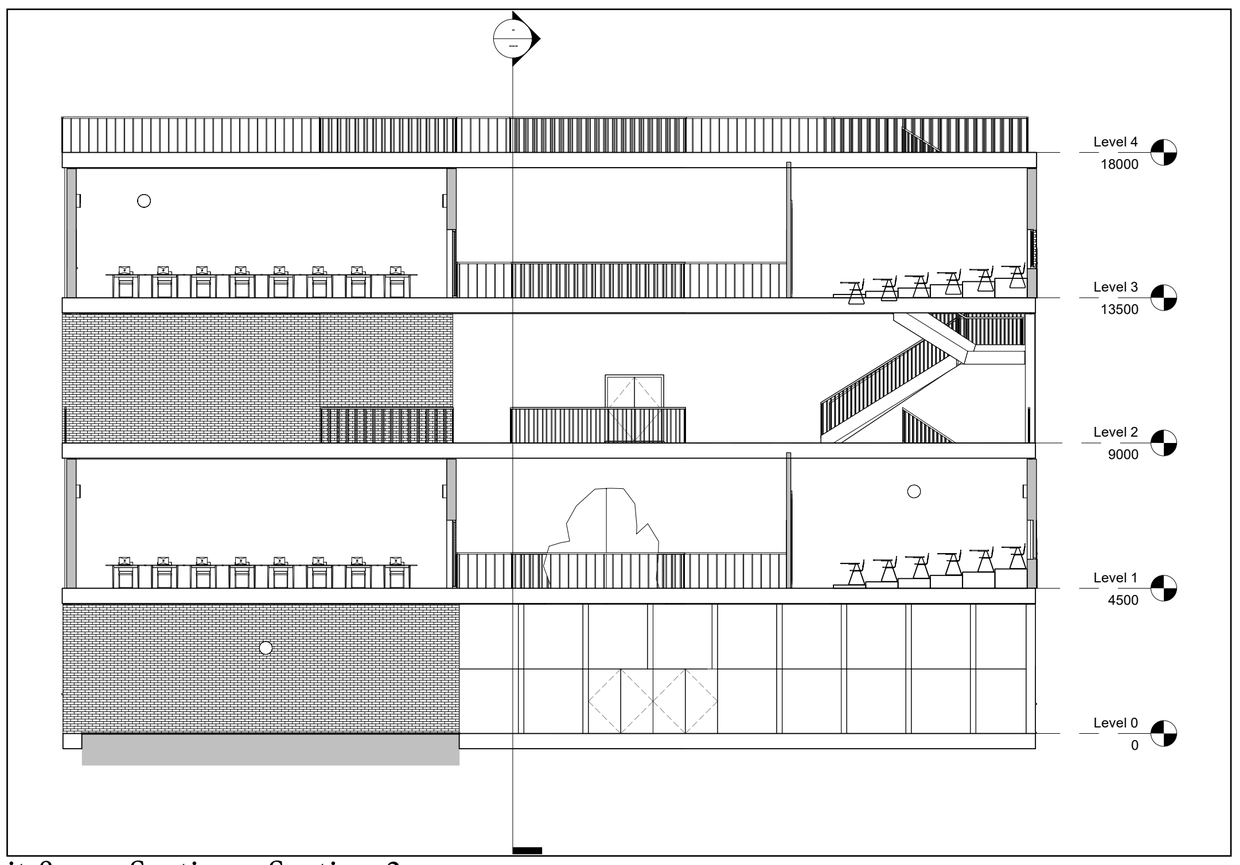


it & cs - Section - Section 3

COMPUTER SCIENCE


1:100

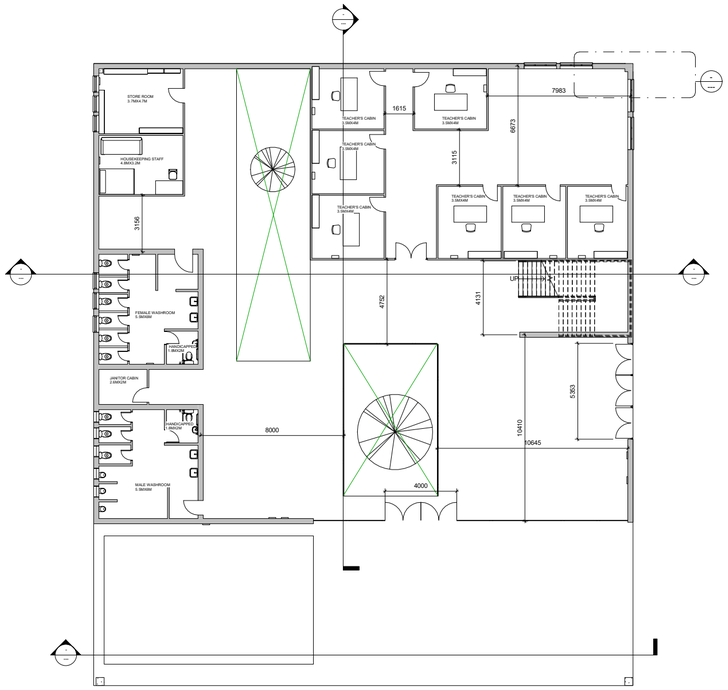


it & cs - Floor Plan - Level 0

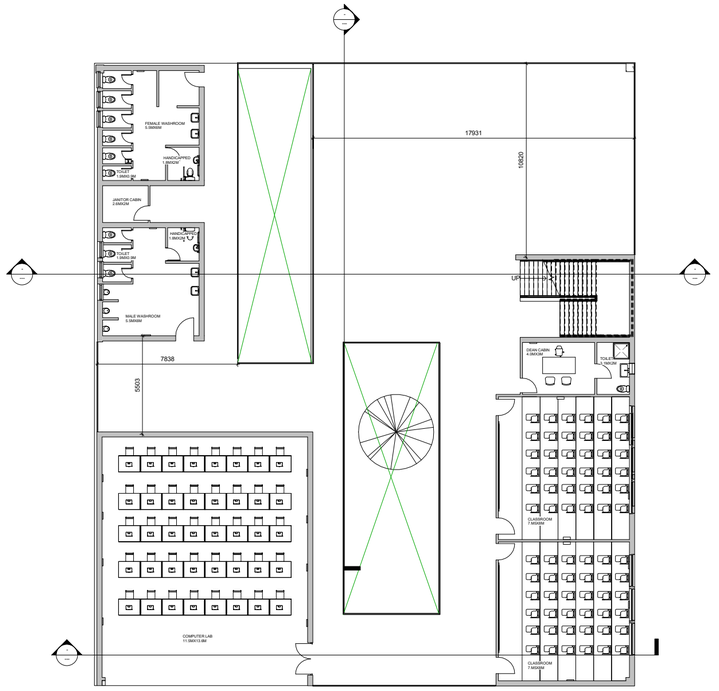


it & cs - Floor Plan - Level 1

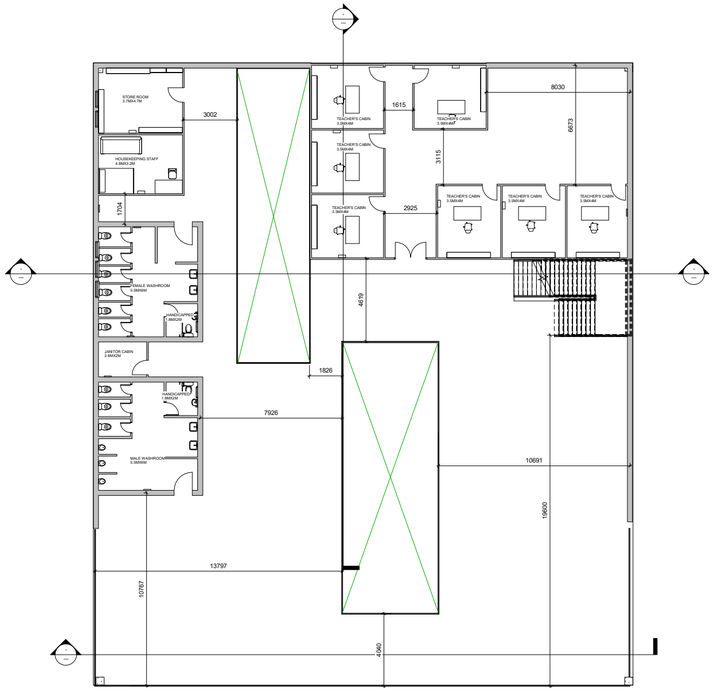


it & cs - Floor Plan - Level 2

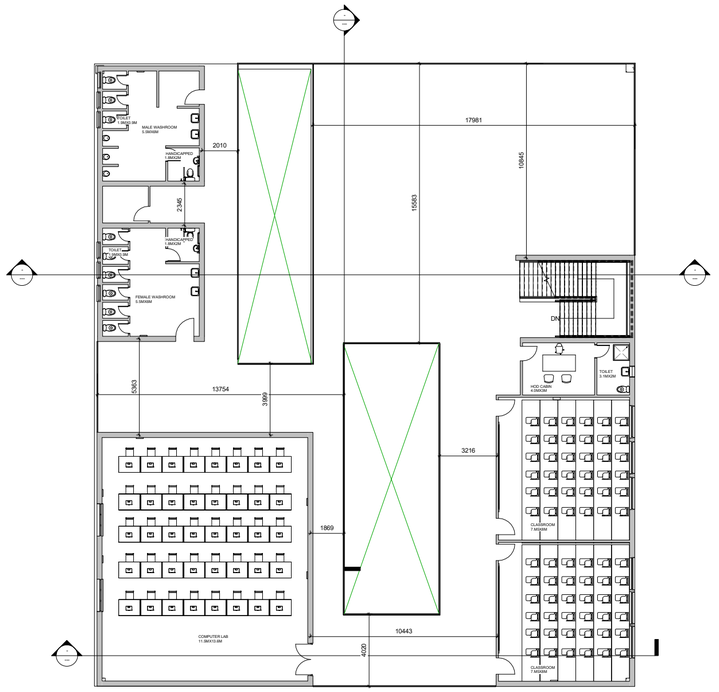


it & cs - Floor Plan - Level 3

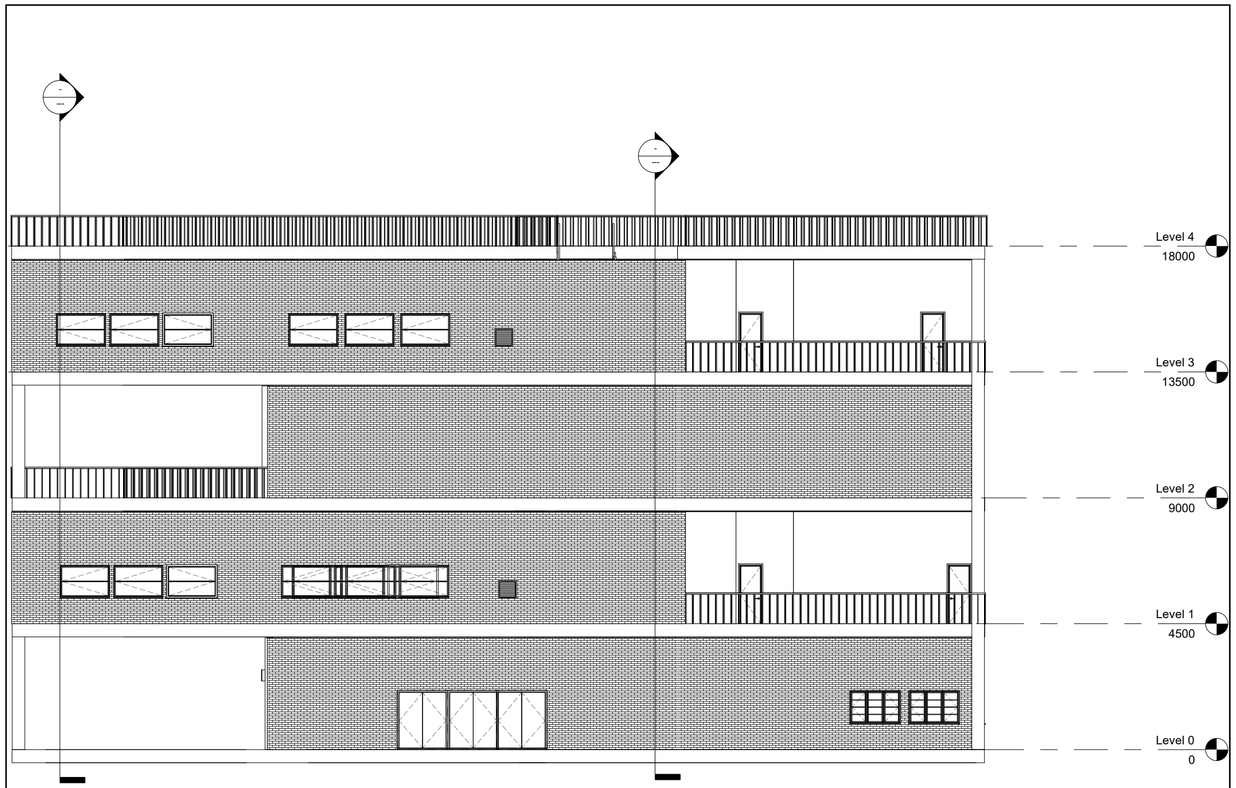


it & cs - Elevation - East

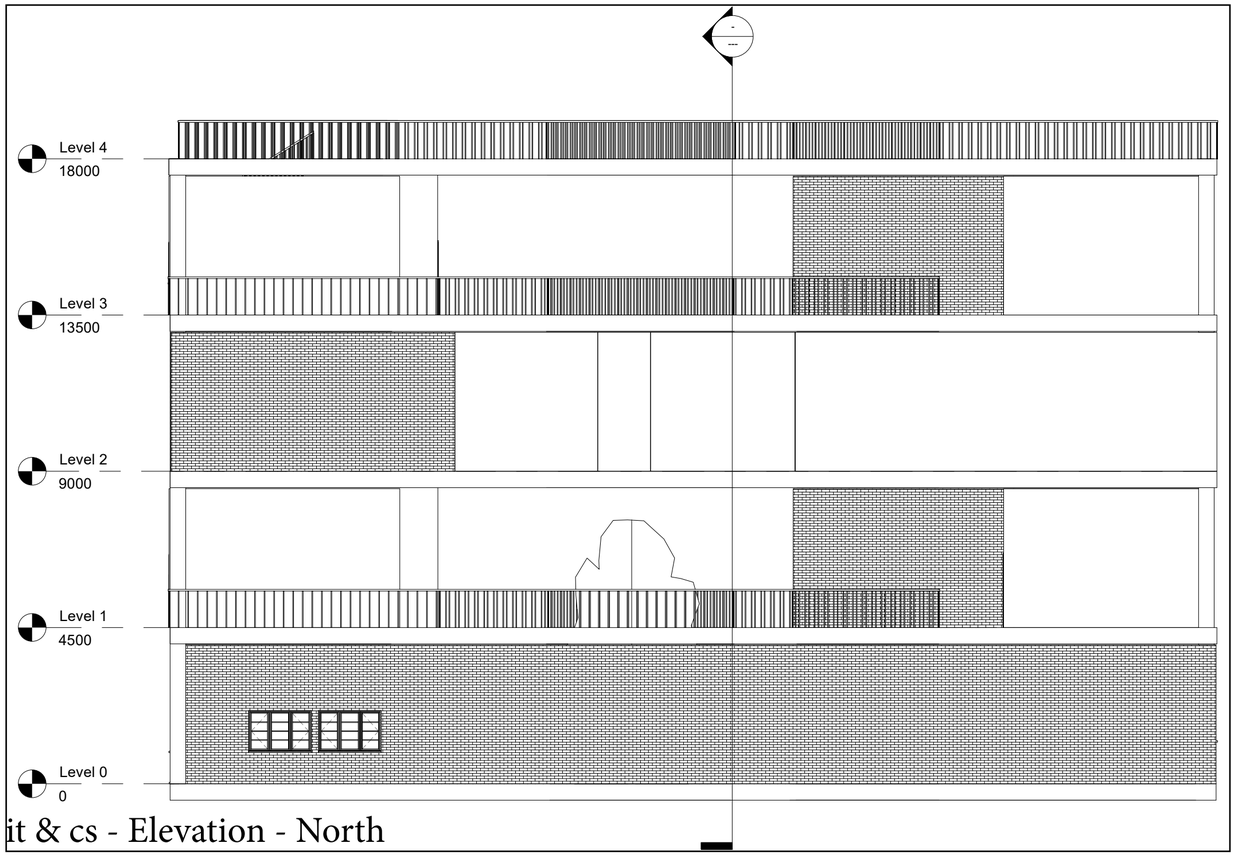


it & cs - Elevation - North

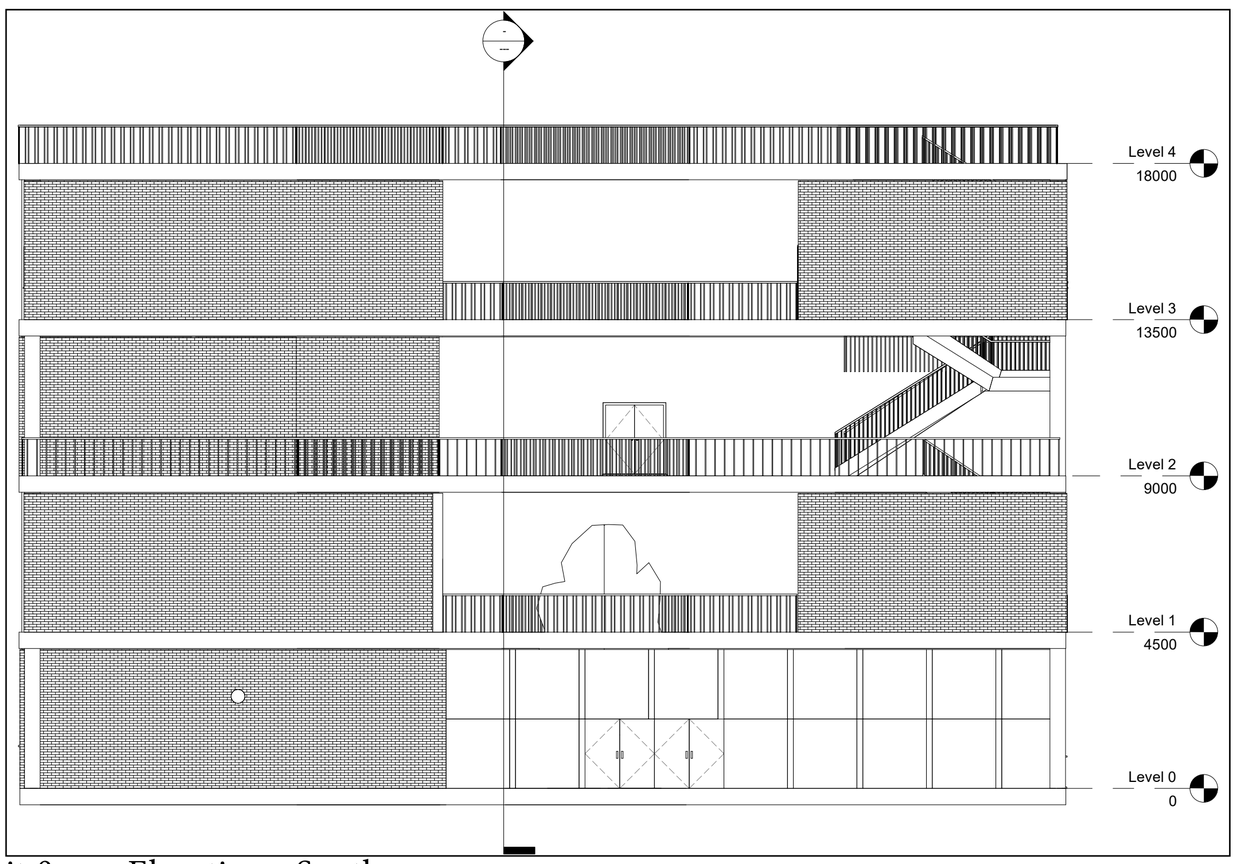


it & cs - Elevation - South

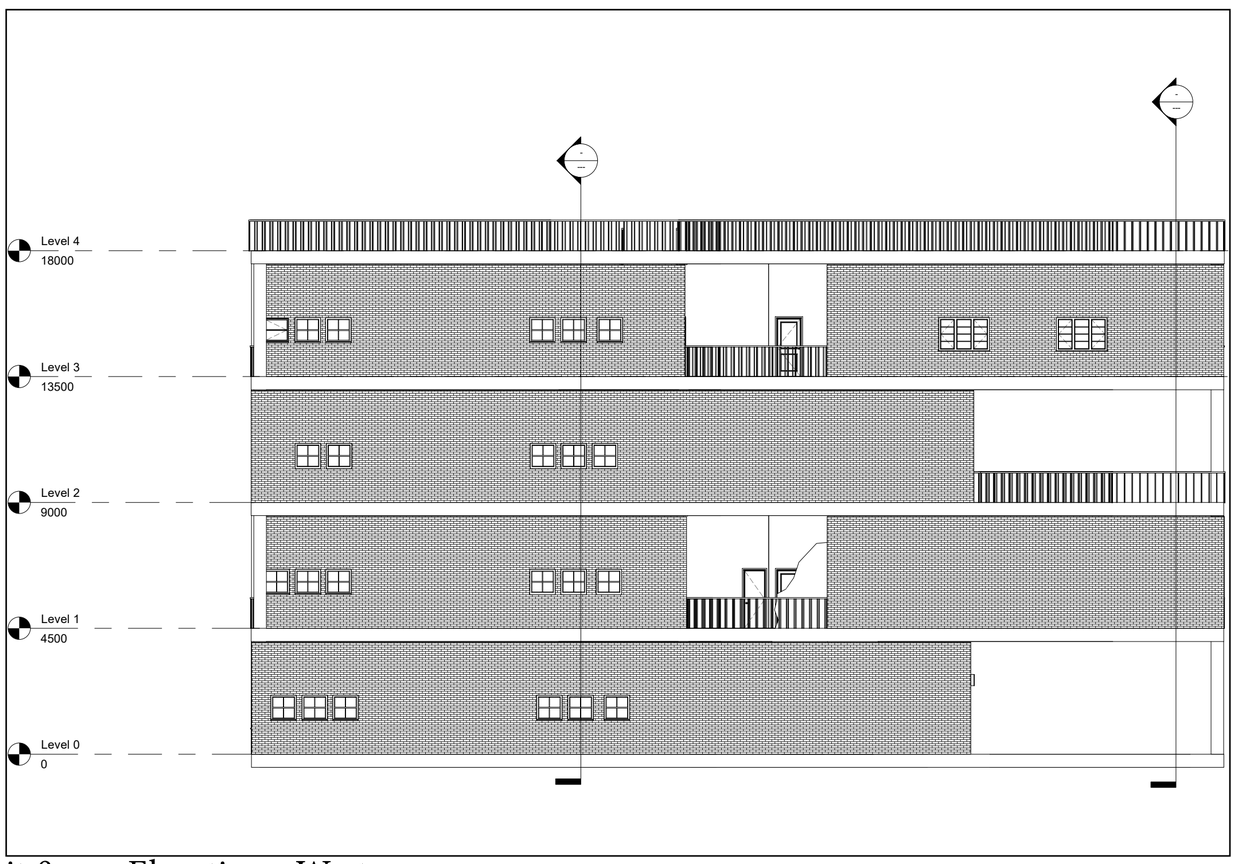


it & cs - Elevation - West

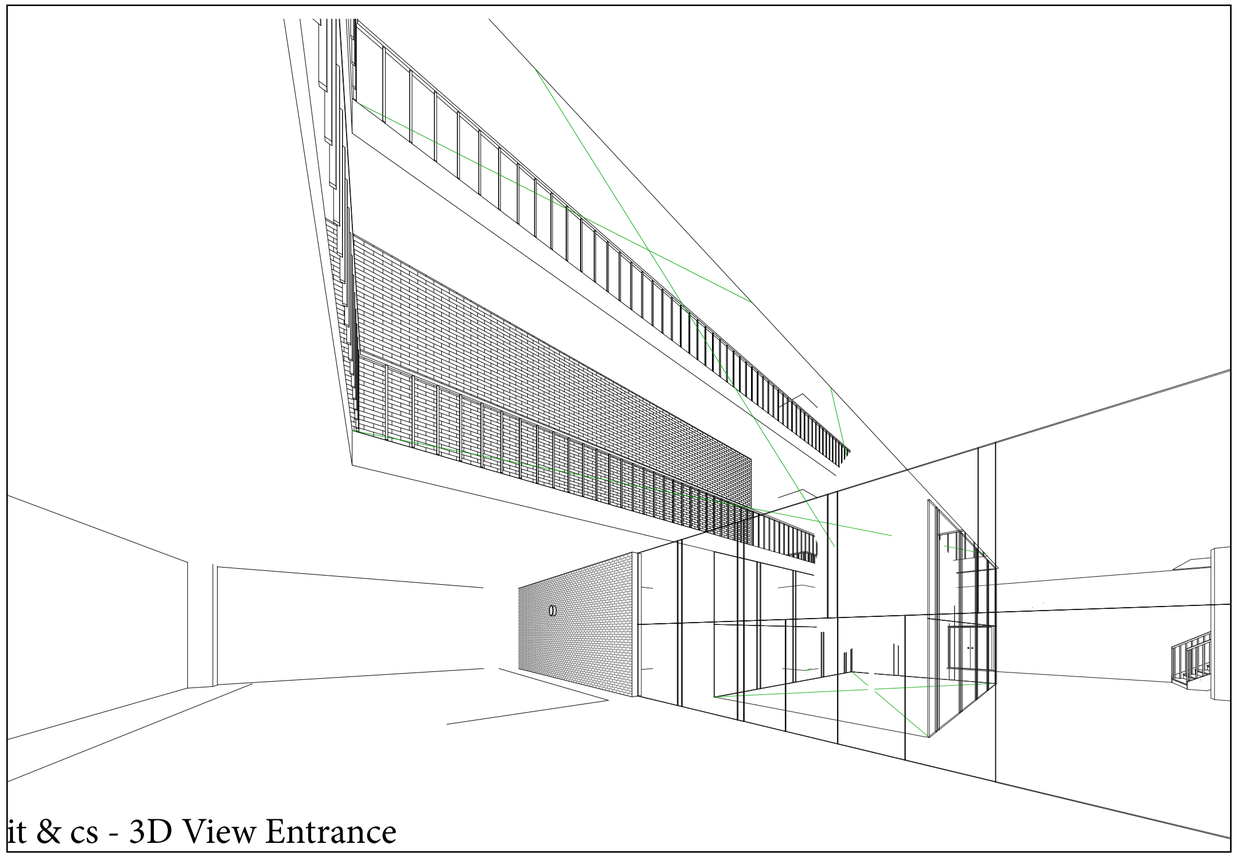


it & cs - 3D View Entrance

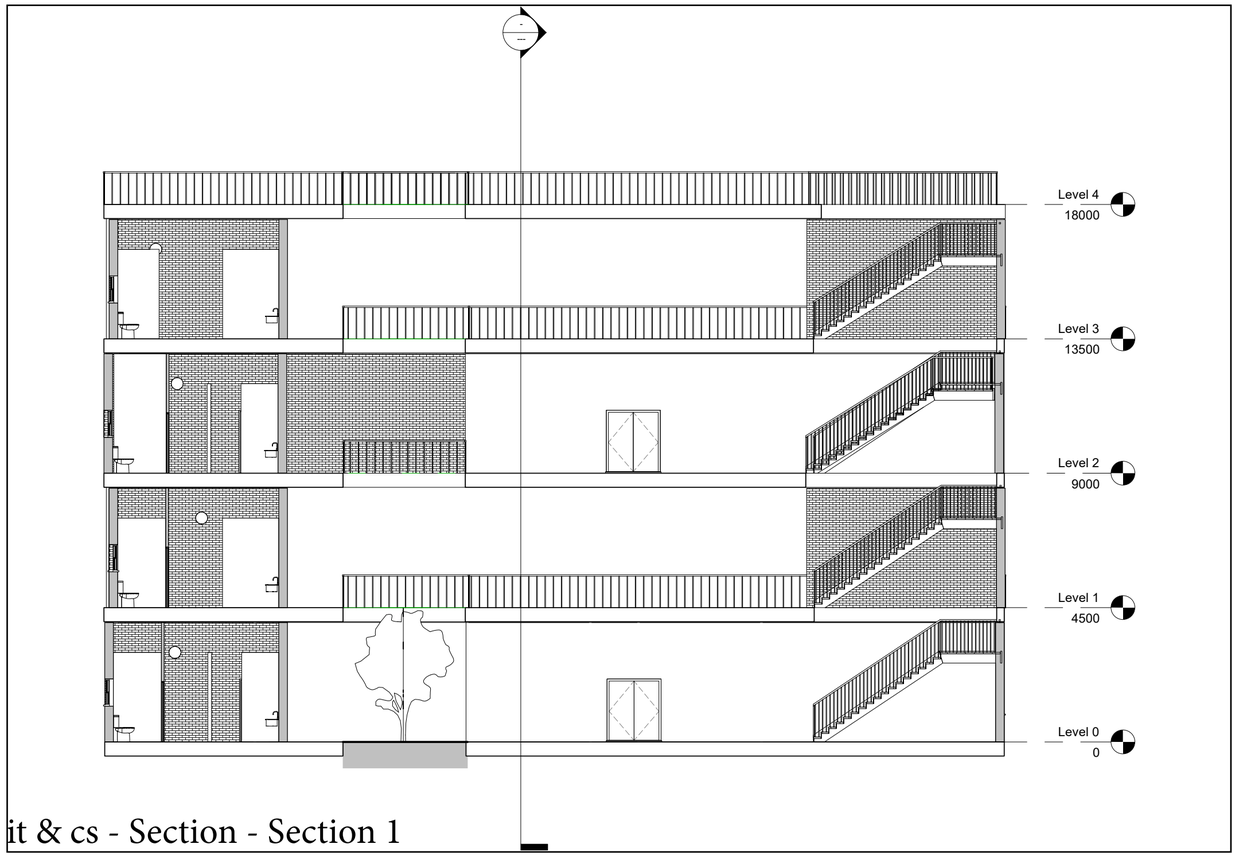

it & cs - Section - Section 1

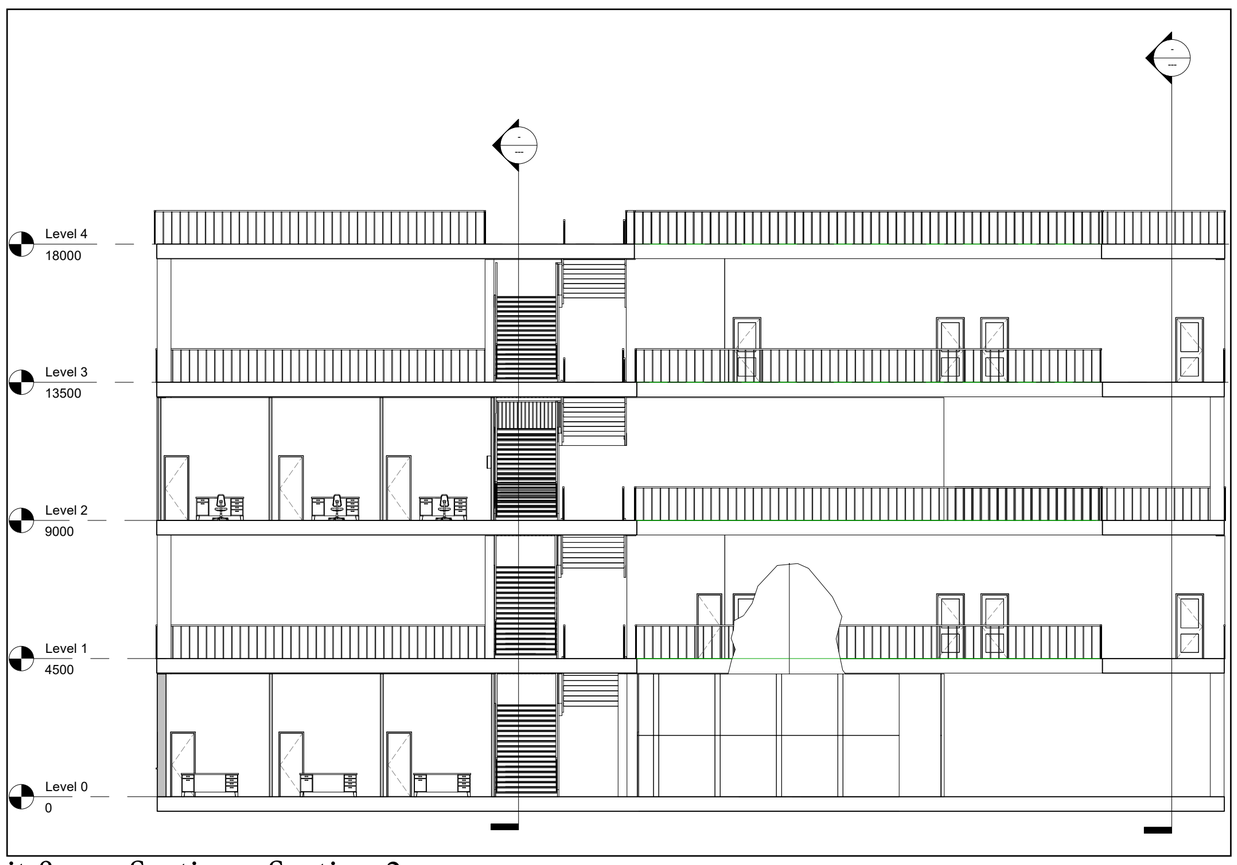


it & cs - Section - Section 2

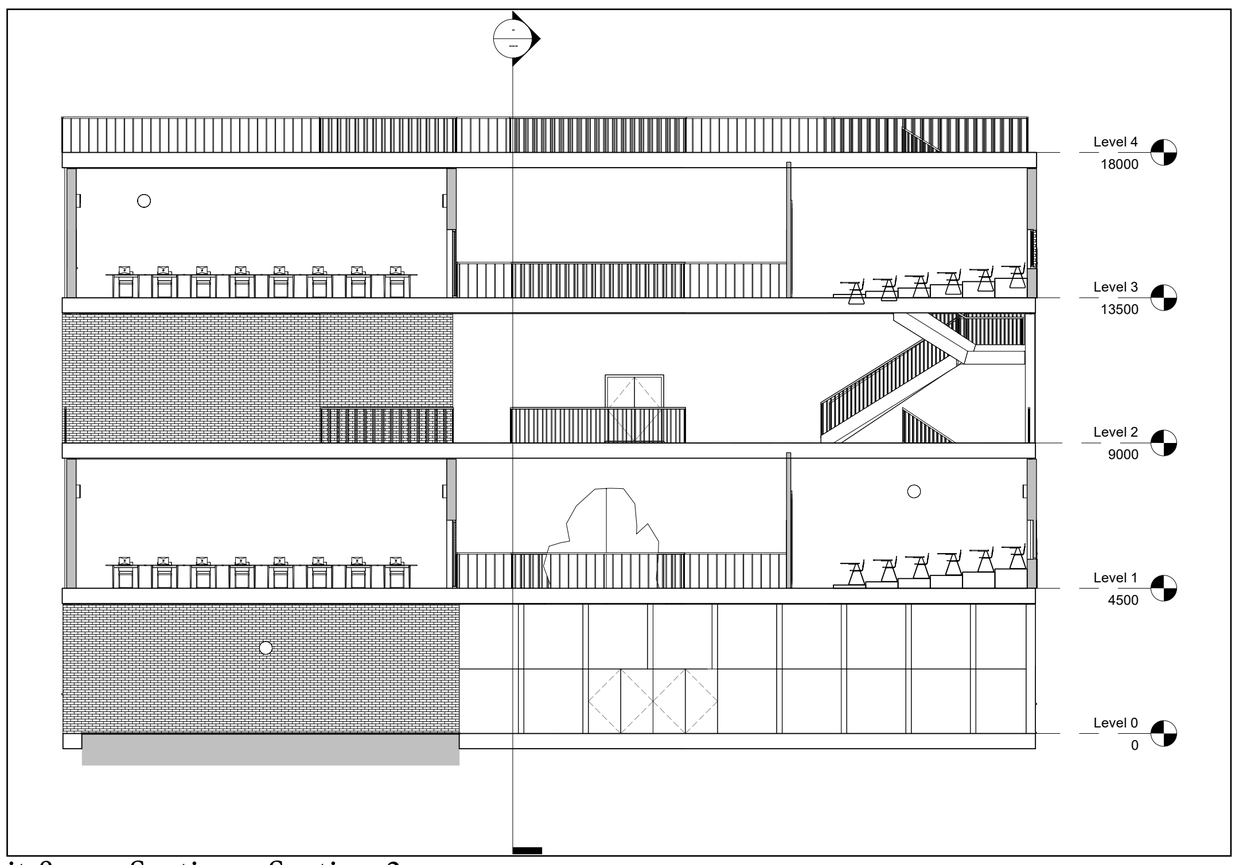


it & cs - Section - Section 3

HOSTEL


1:100

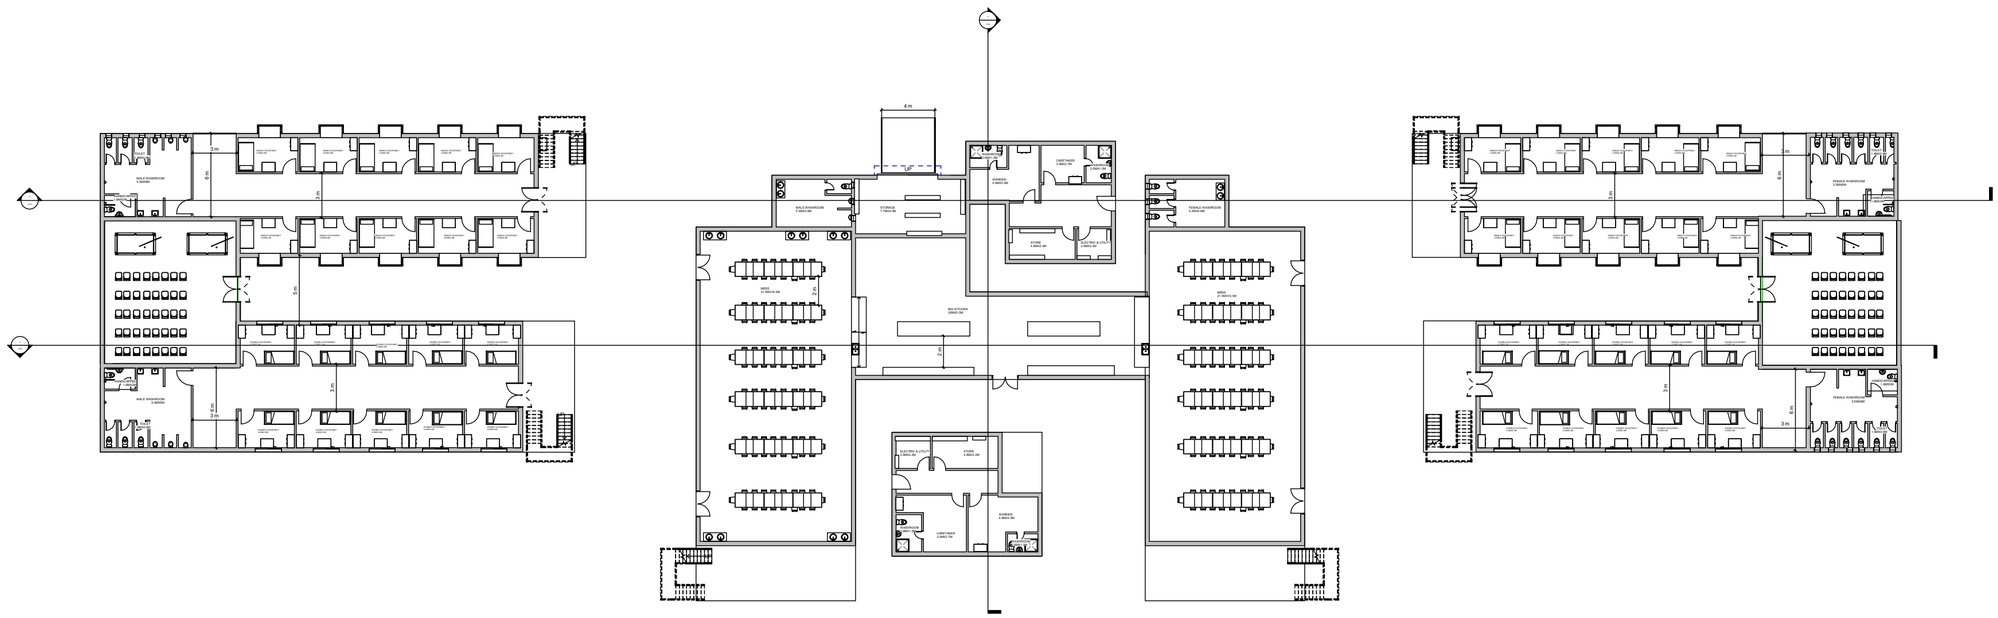


hostel - Floor Plan - Level 0

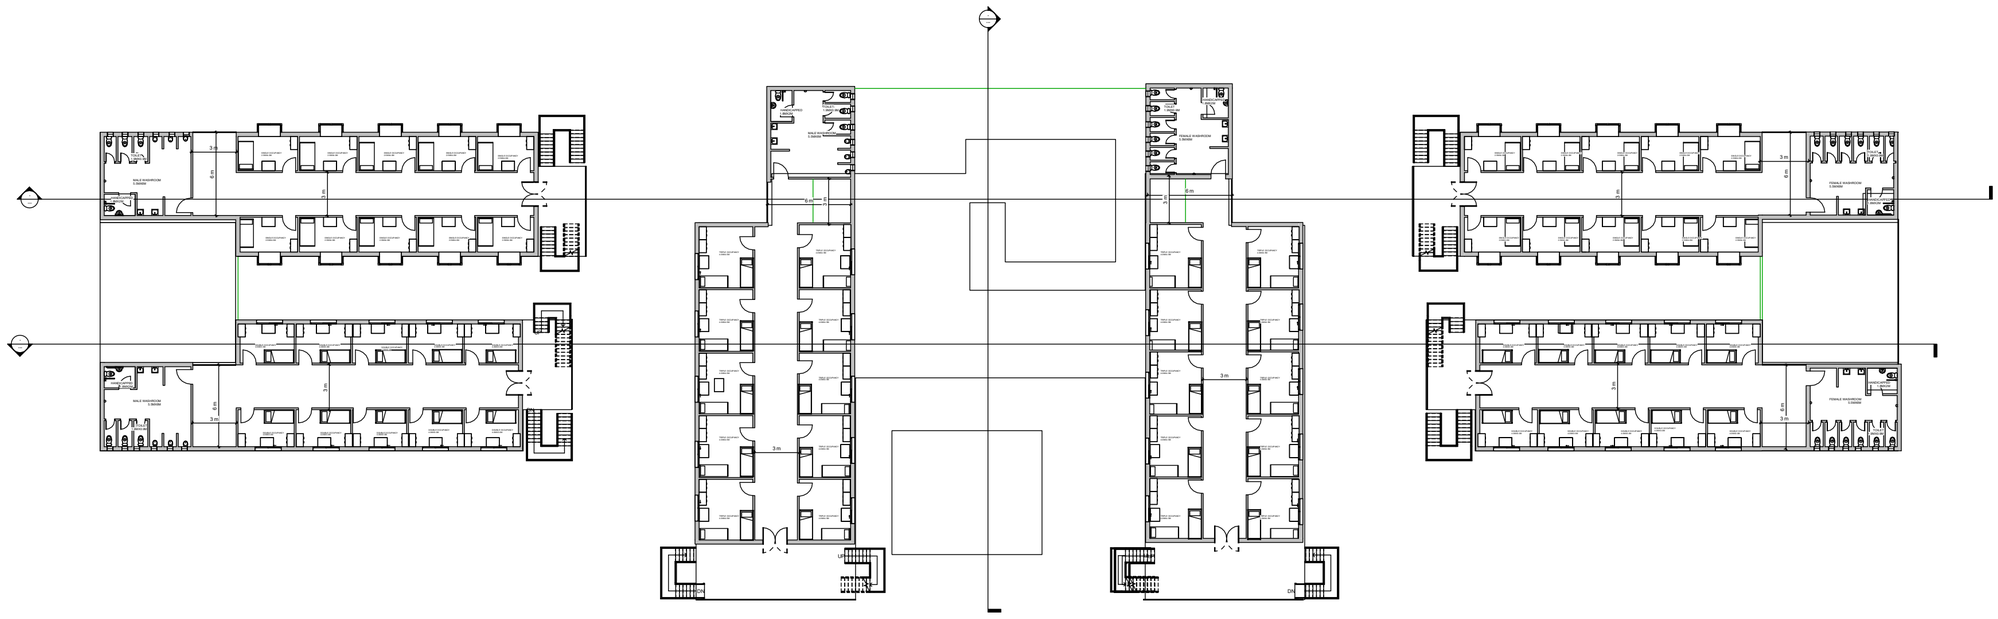


hostel - Floor Plan - Level 1

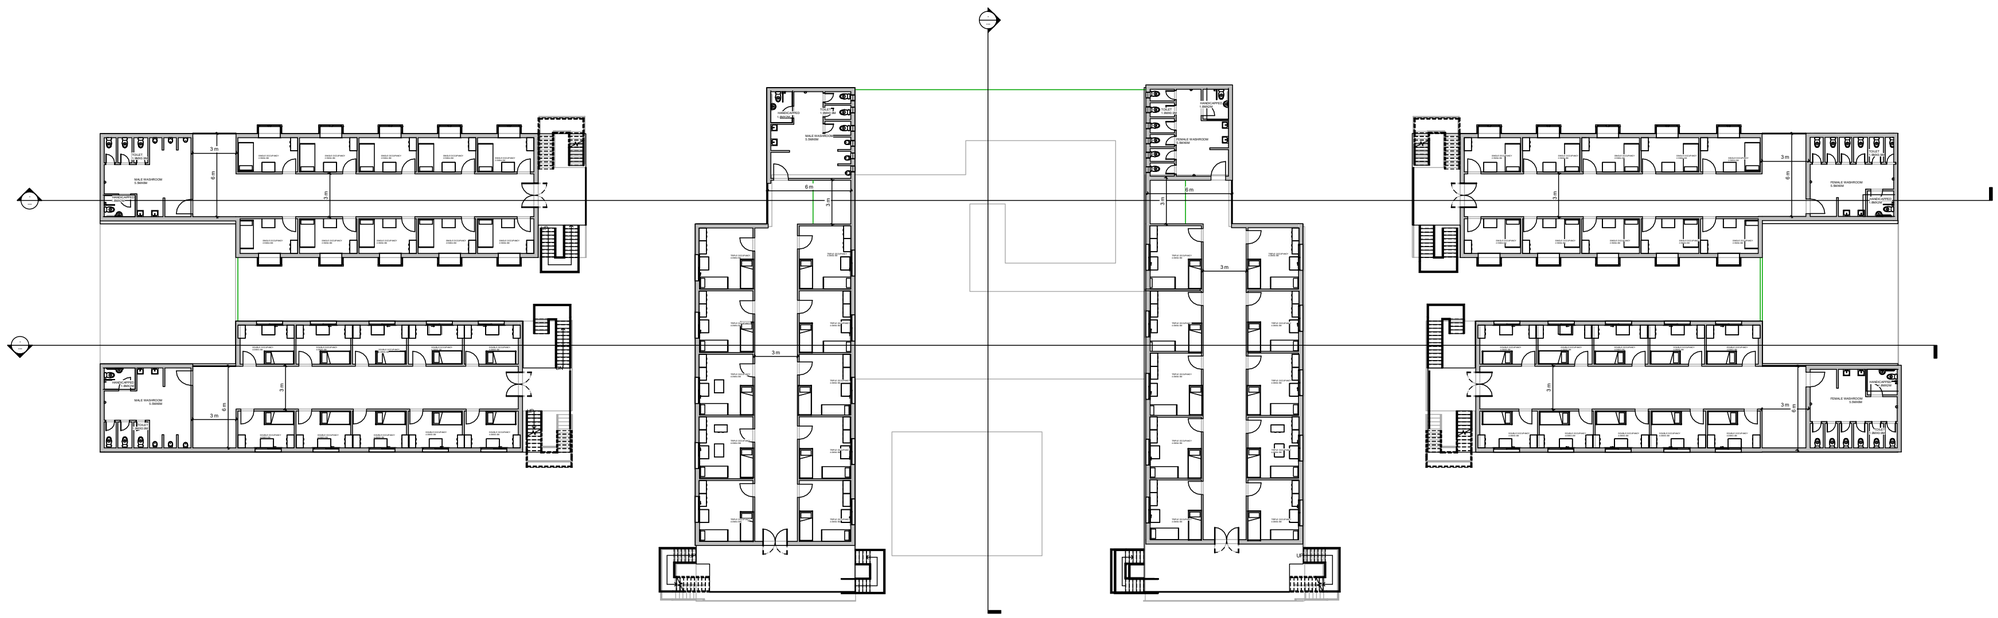


hostel - Floor Plan - Level 2

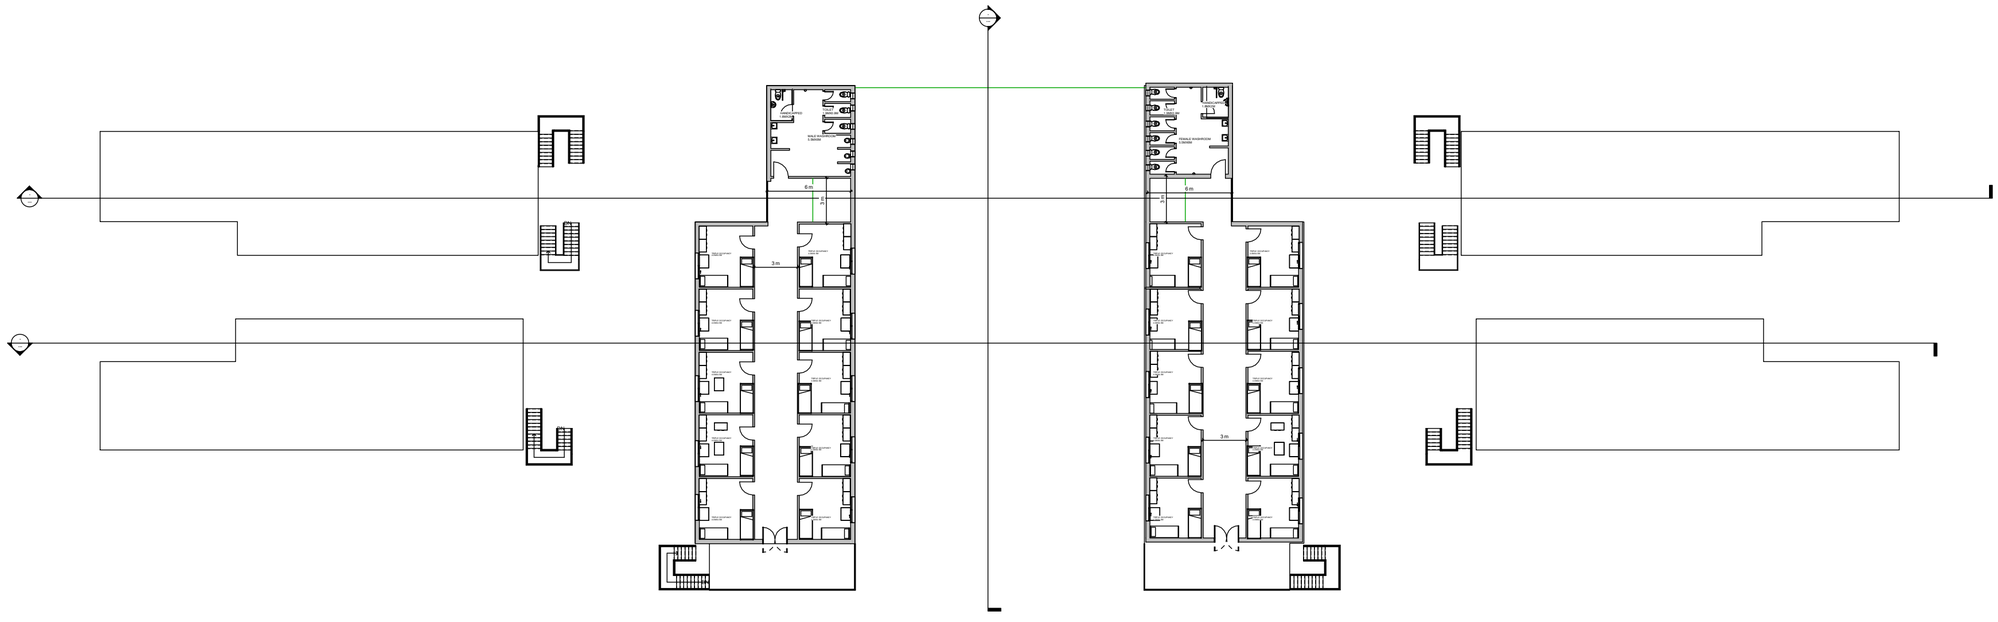


hostel - Floor Plan - Level 3

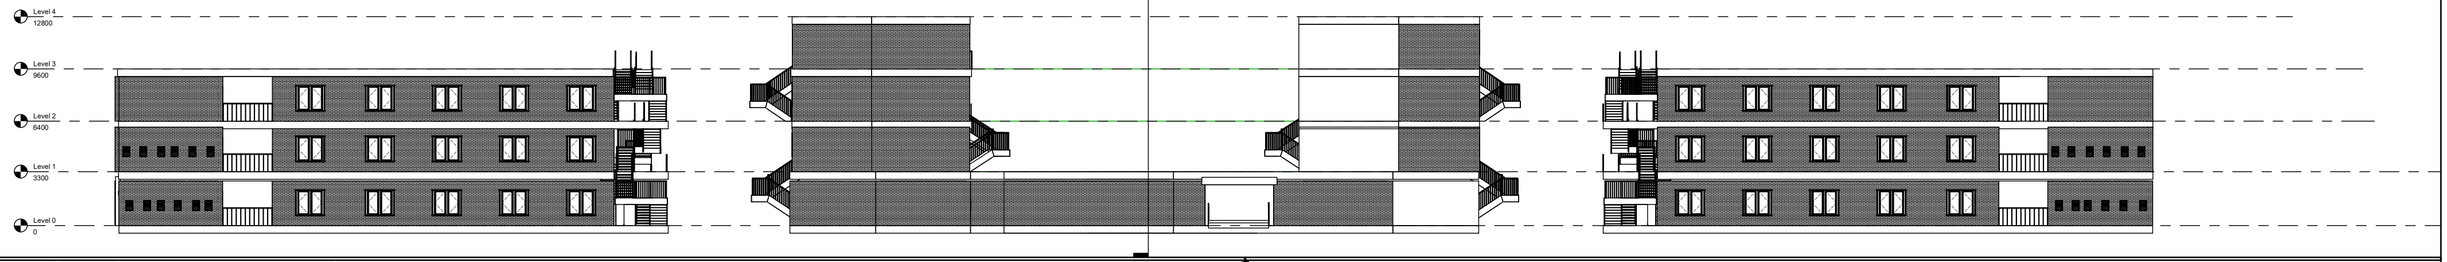

hostel - Elevation - North

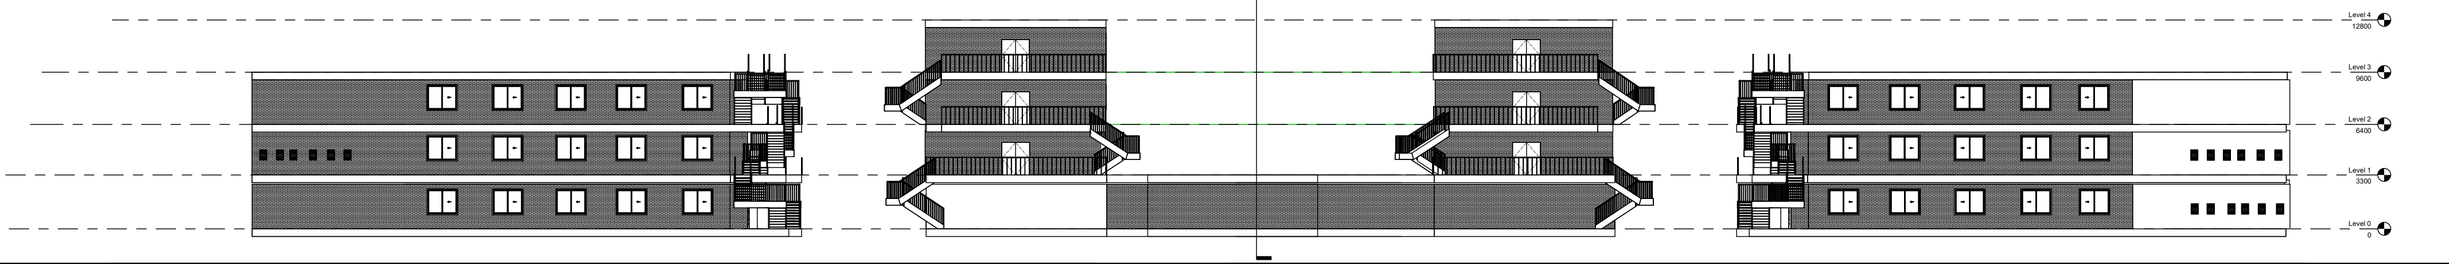


hostel - Elevation - South

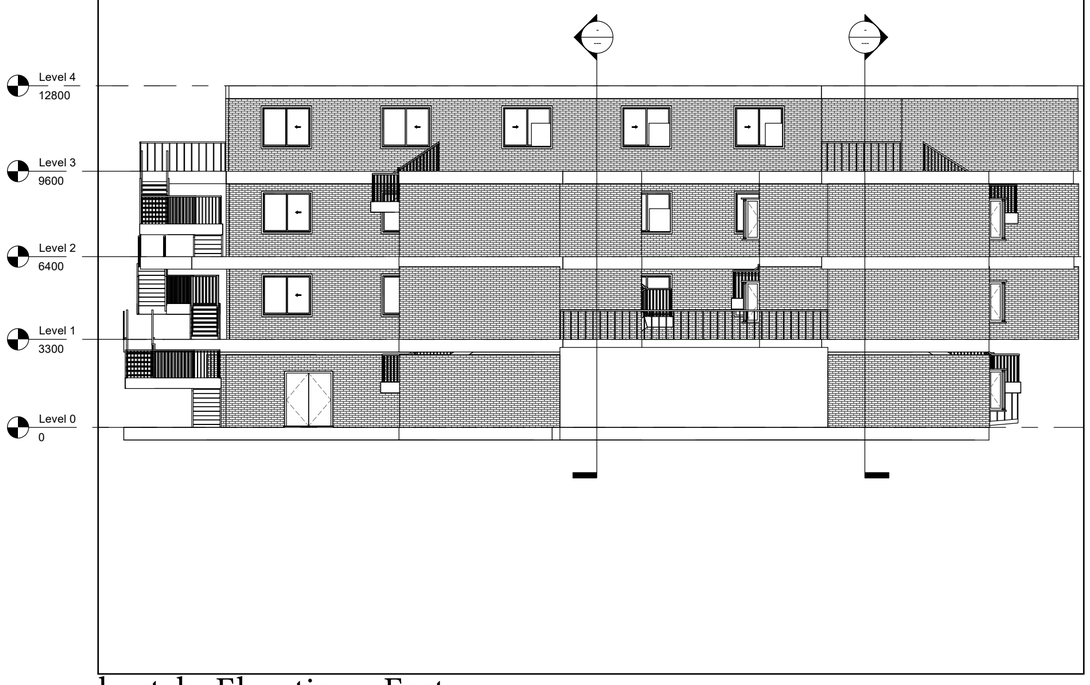


hostel - Elevation - East



hostel - Elevation - West

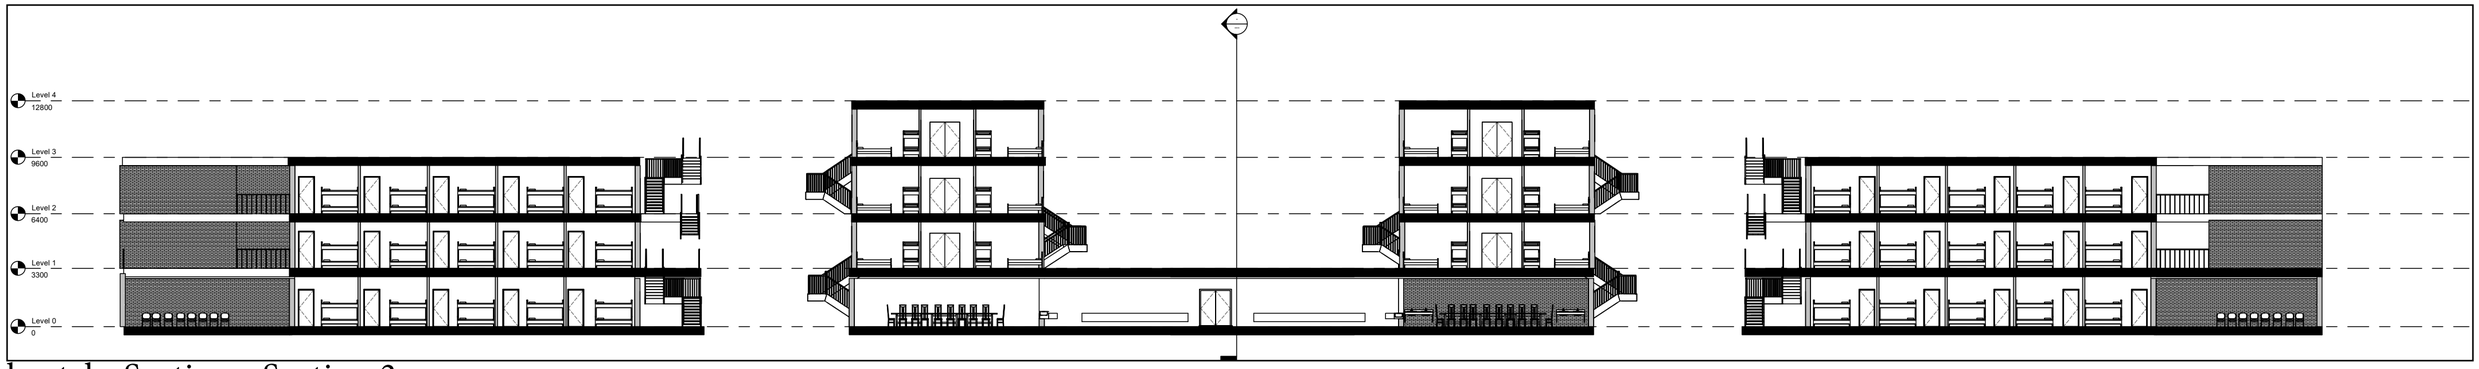

hostel - Section - Section 3

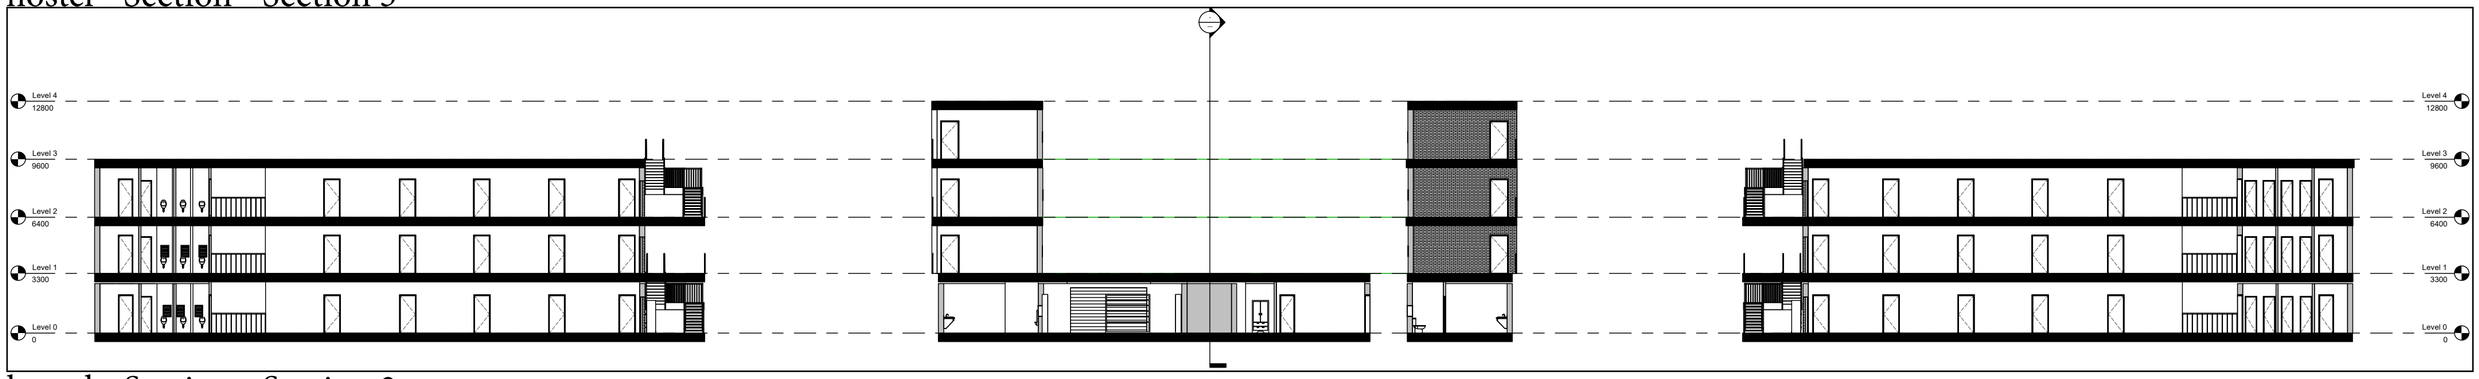


hostel - Section - Section 2



hostel - 3D View Towards common room




hostel - Section - Section 1

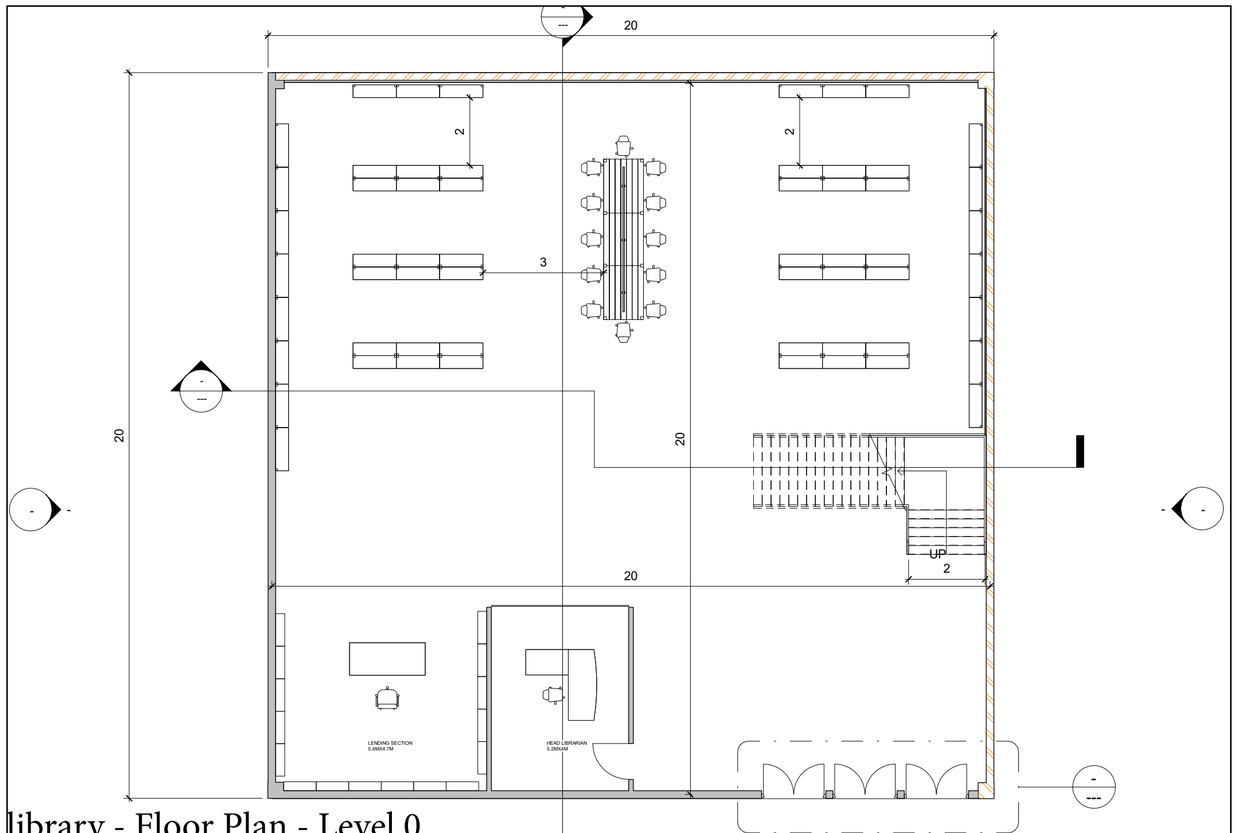


library - Floor Plan - Level 0

LIBRARY


1:100

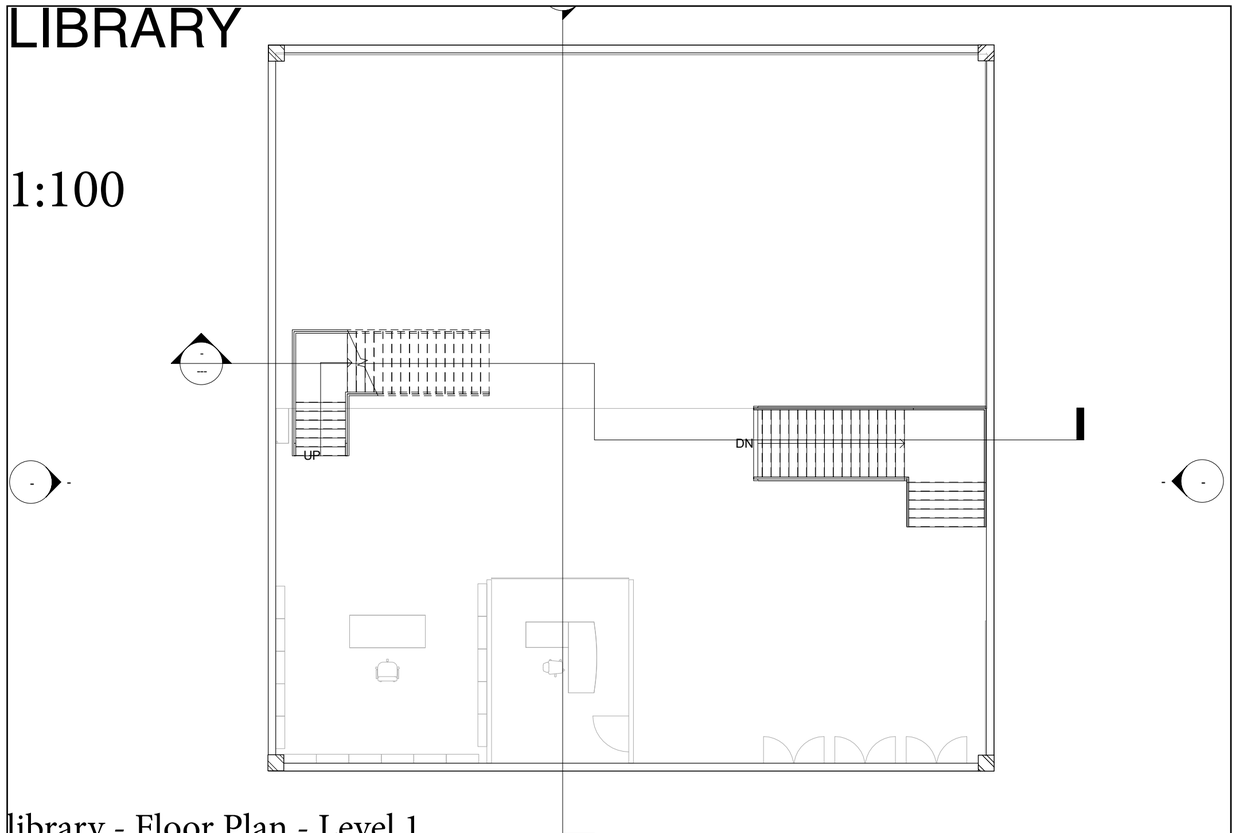


library - Floor Plan - Level 1

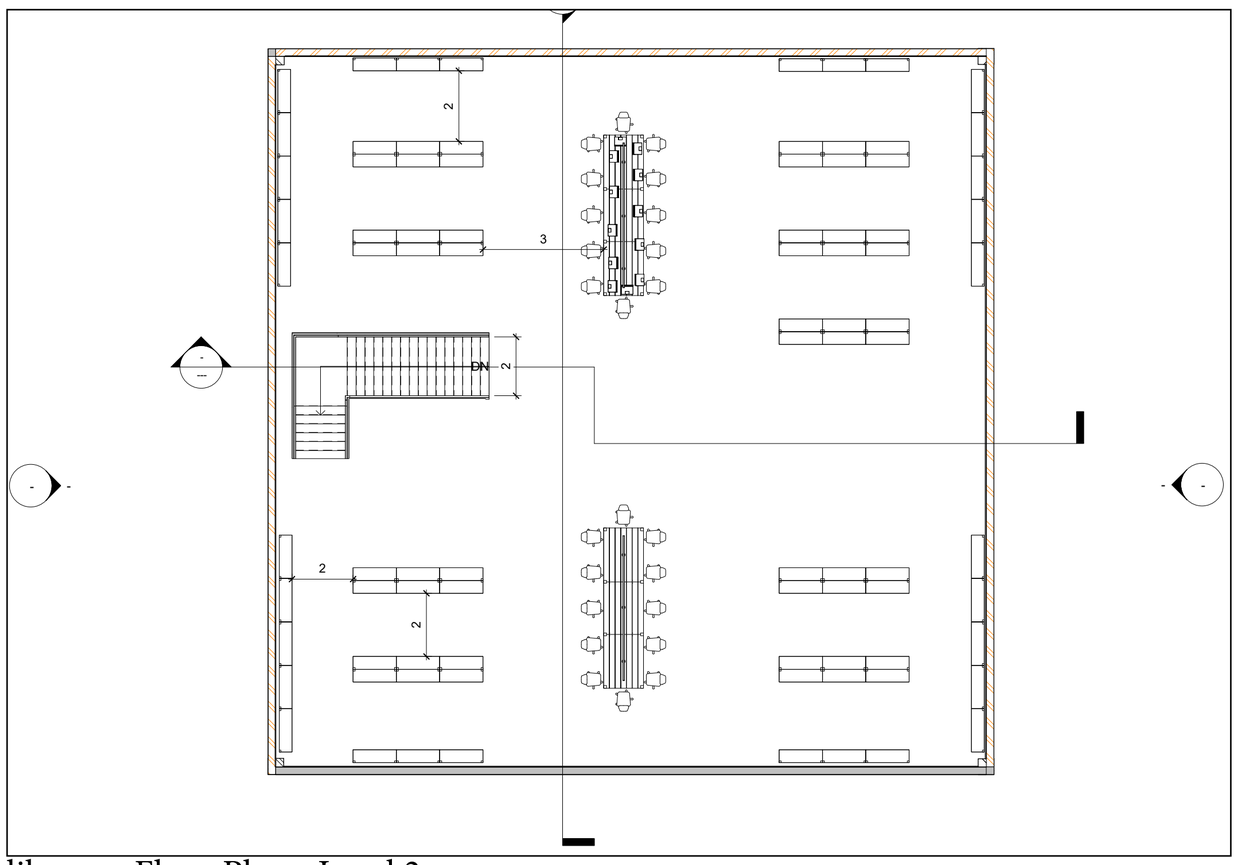


library - Floor Plan - Level 2

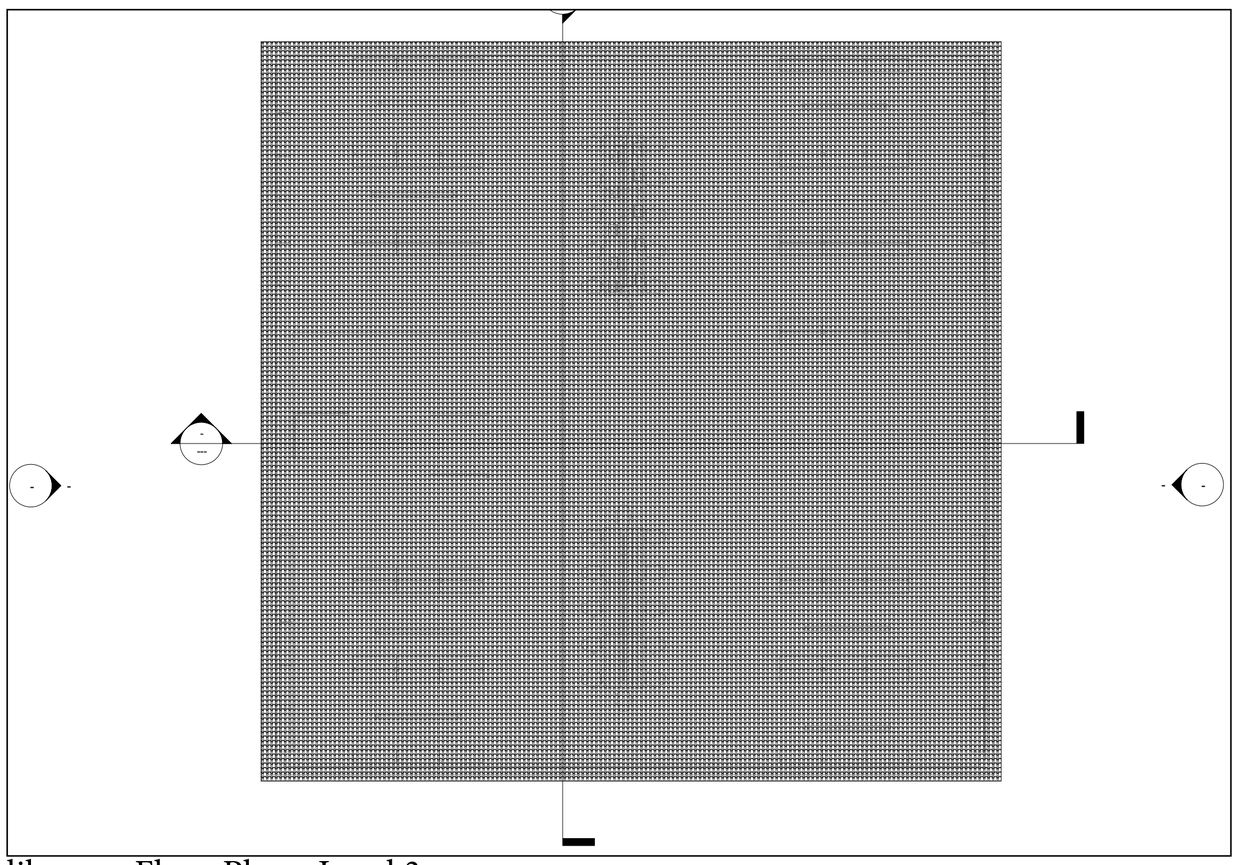


library - Floor Plan - Level 3

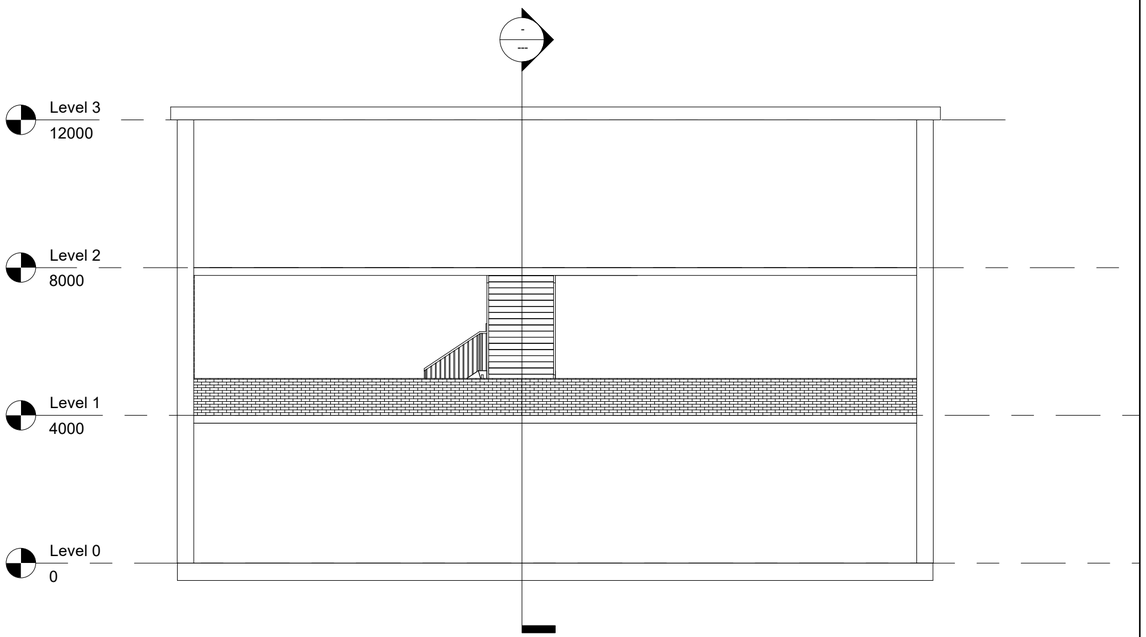


library - Elevation - East

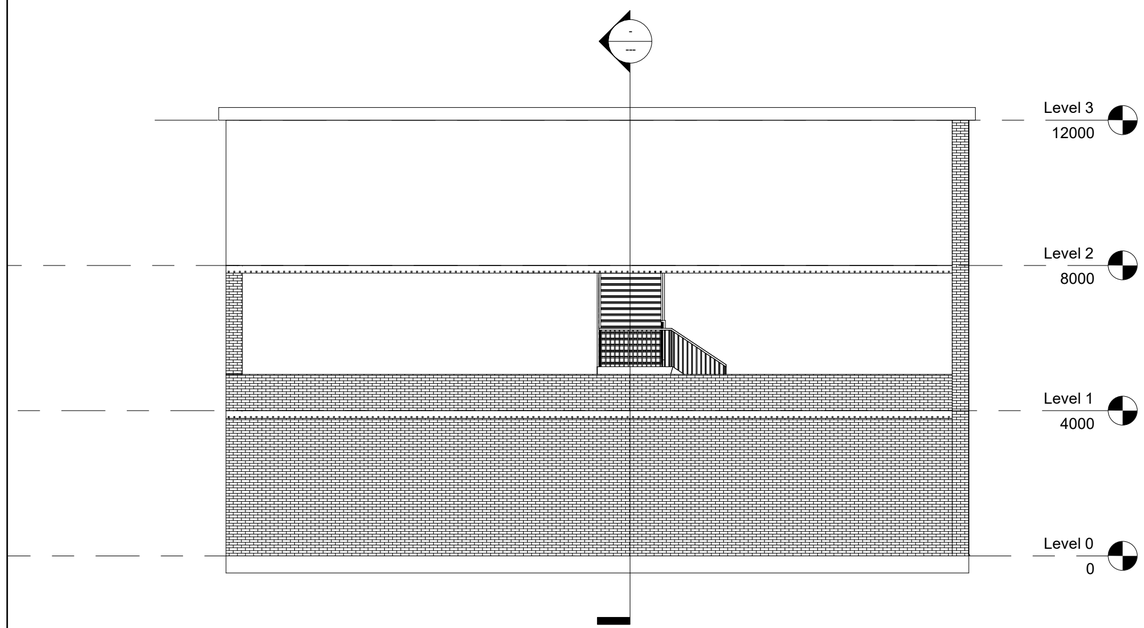


library - Elevation - West

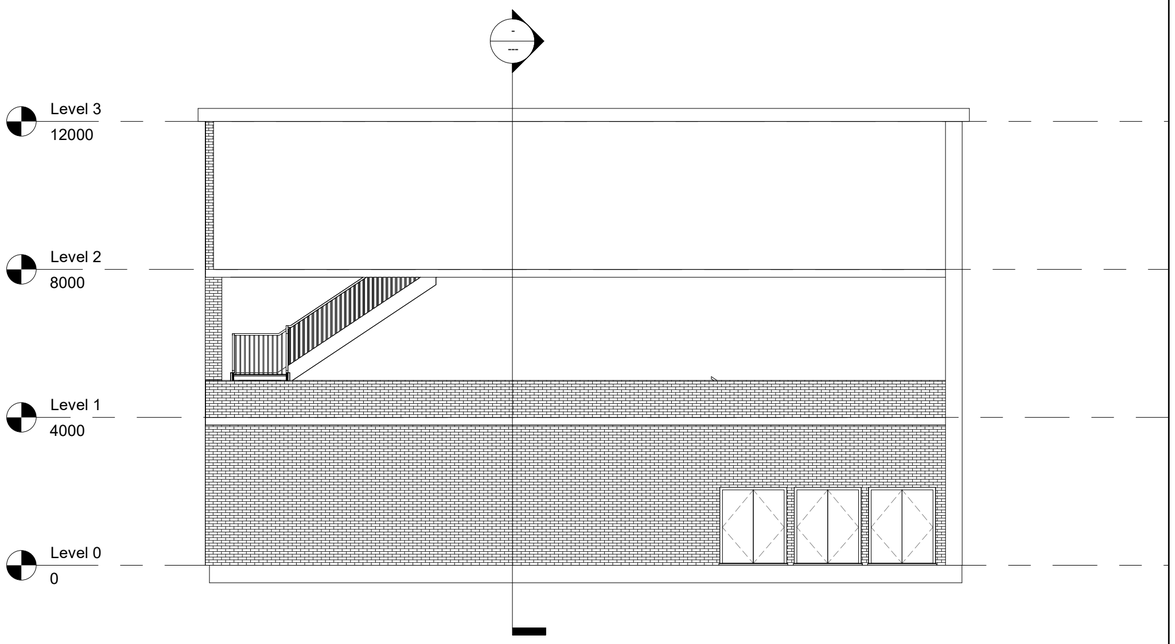


library - Elevation - South

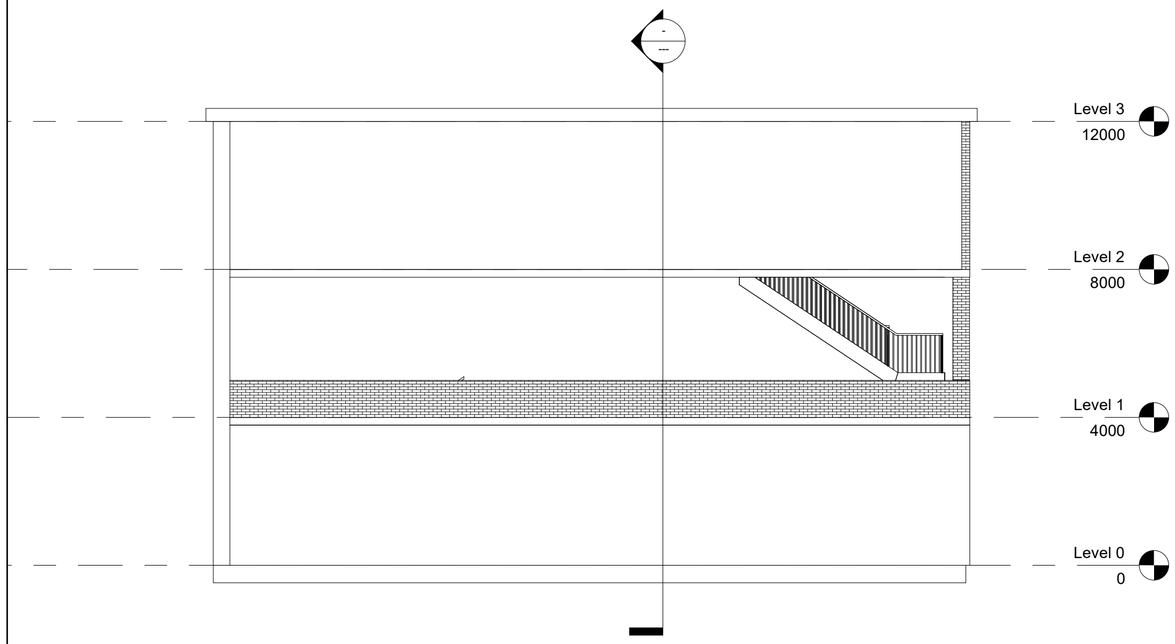


library - Elevation - North

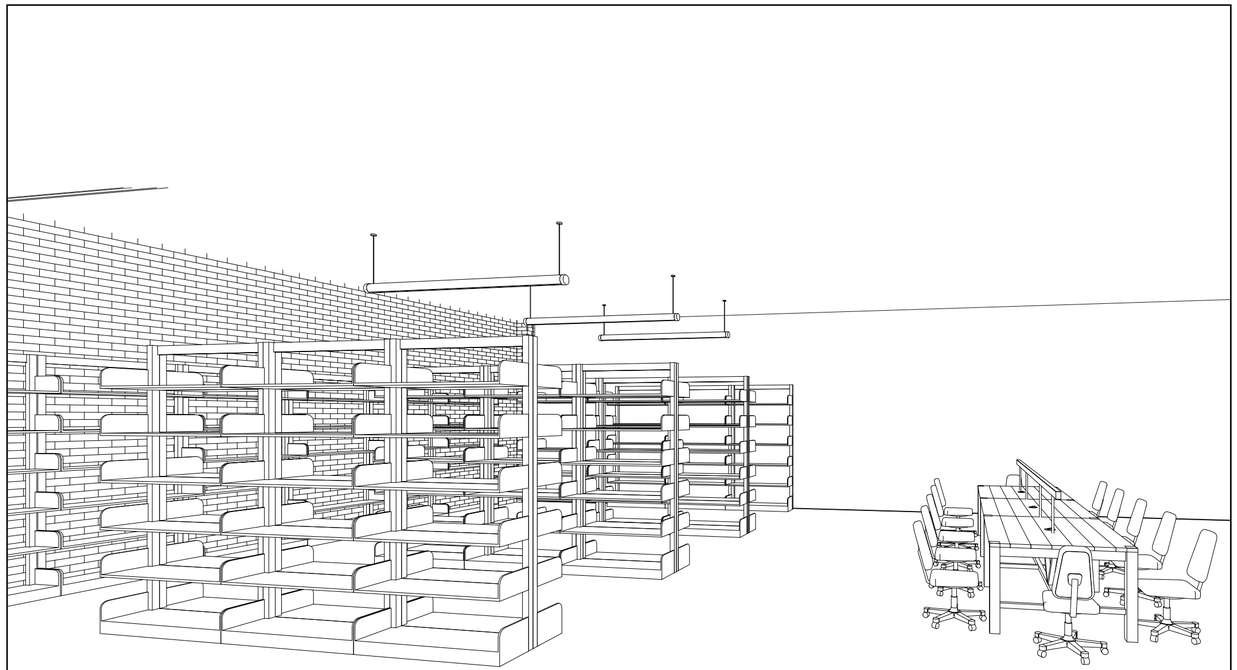


library - 3D View - Interior

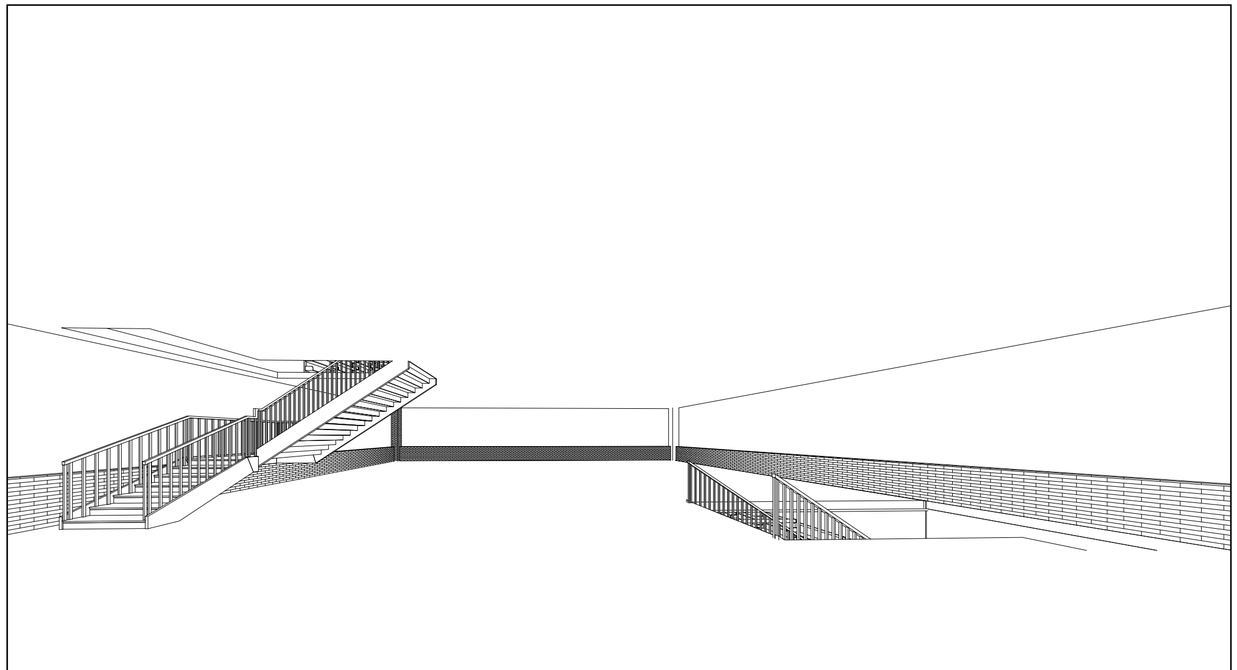


library - 3D View - Balcony

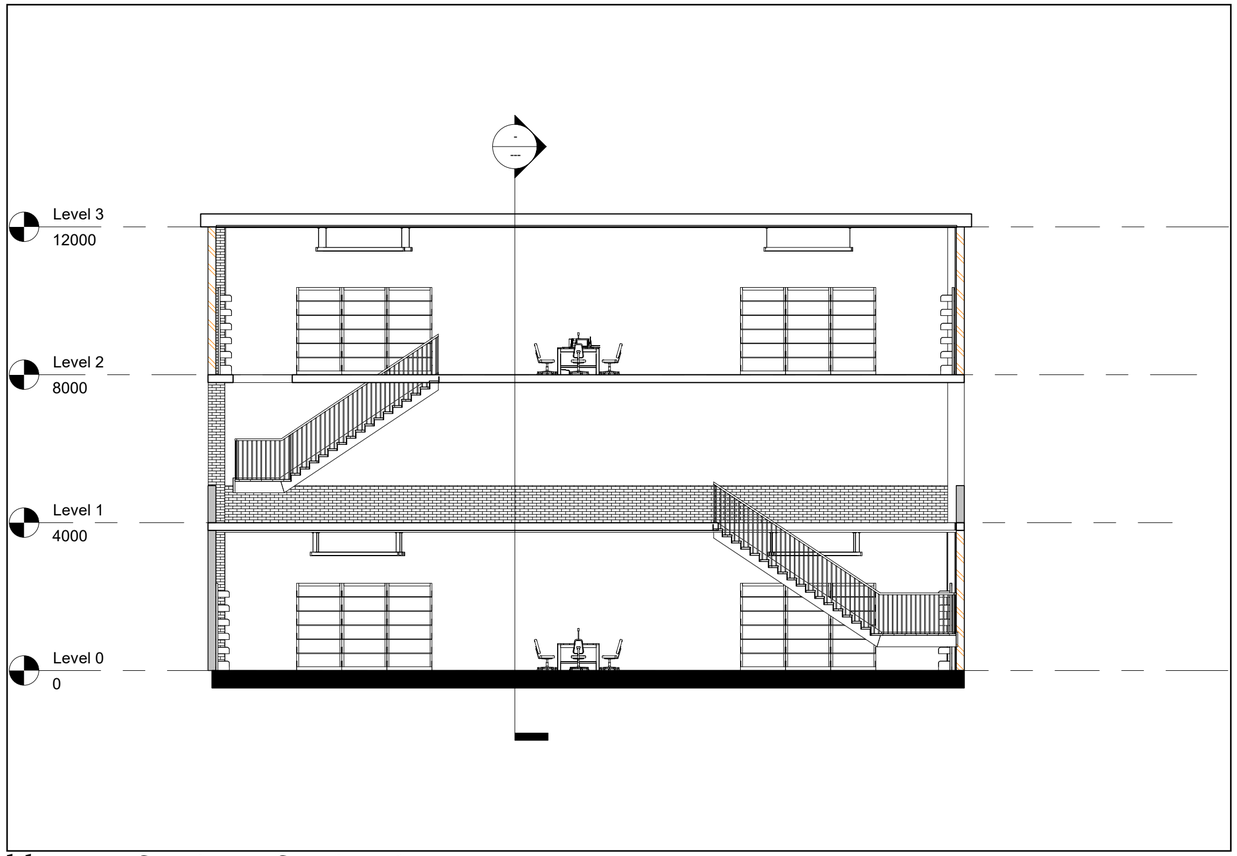

library - Section - Section 1

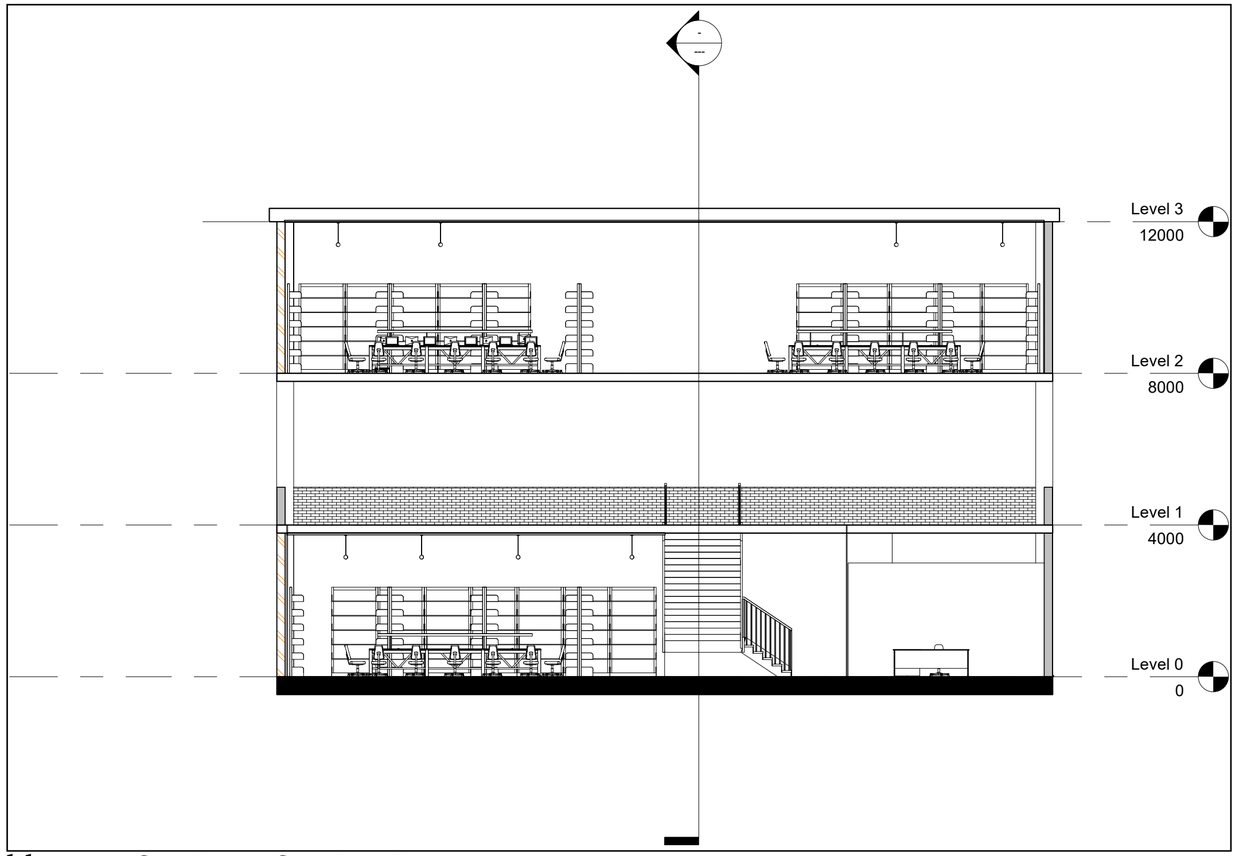


library - Section - Section 2

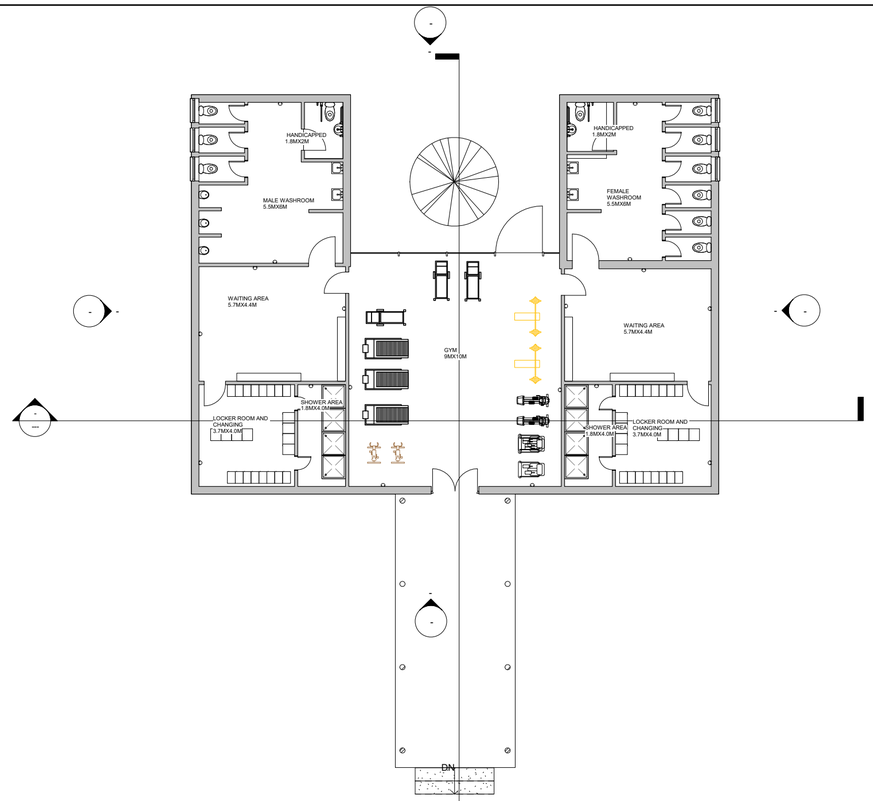


gymnasium - Floor Plan - Level 0

GYMNASIUM


1:100

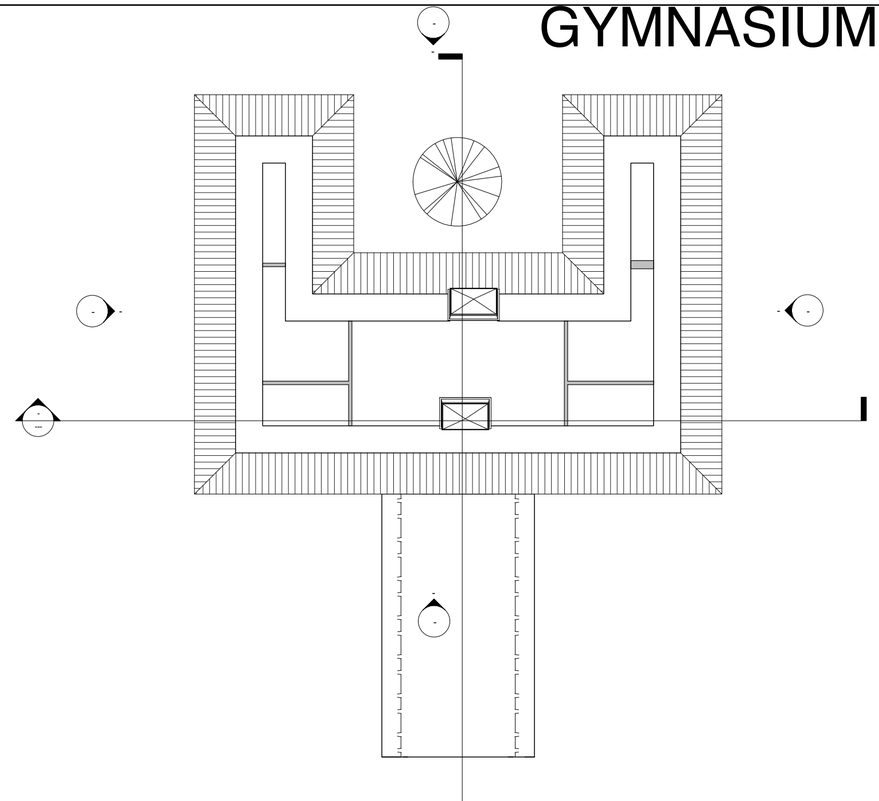


gymnasium - Floor Plan - Level 1

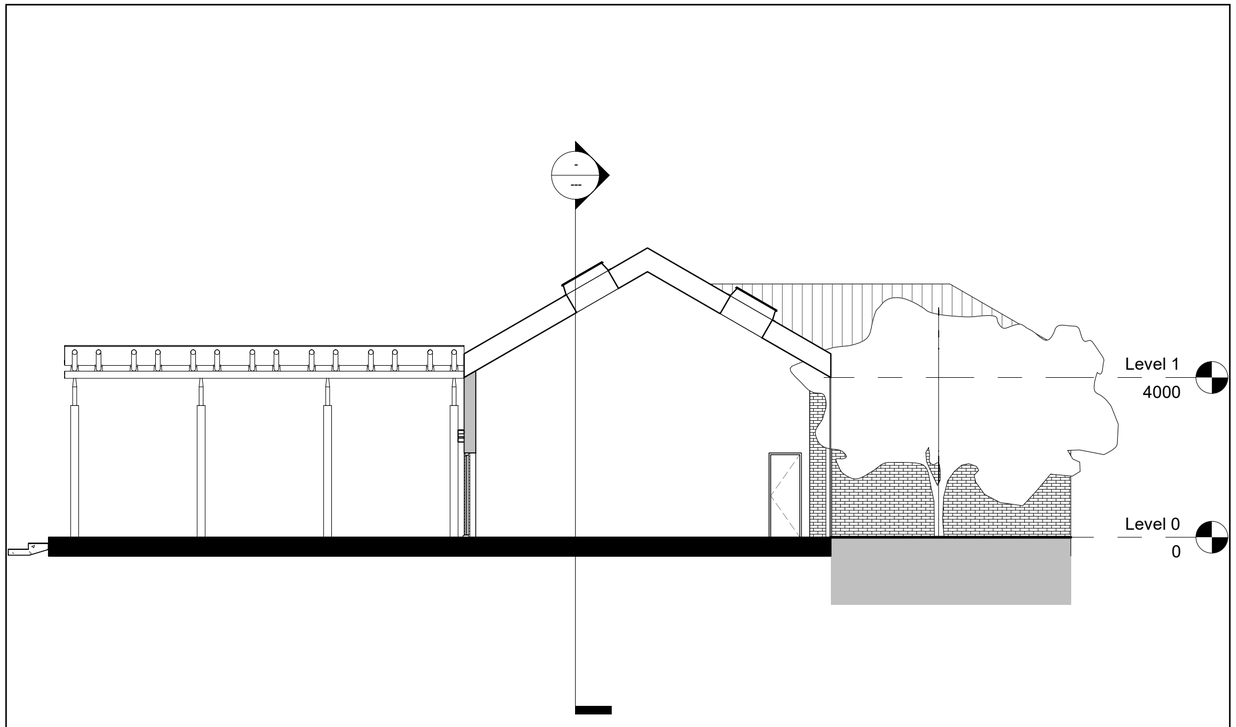


gymnasium - Section - Section 1

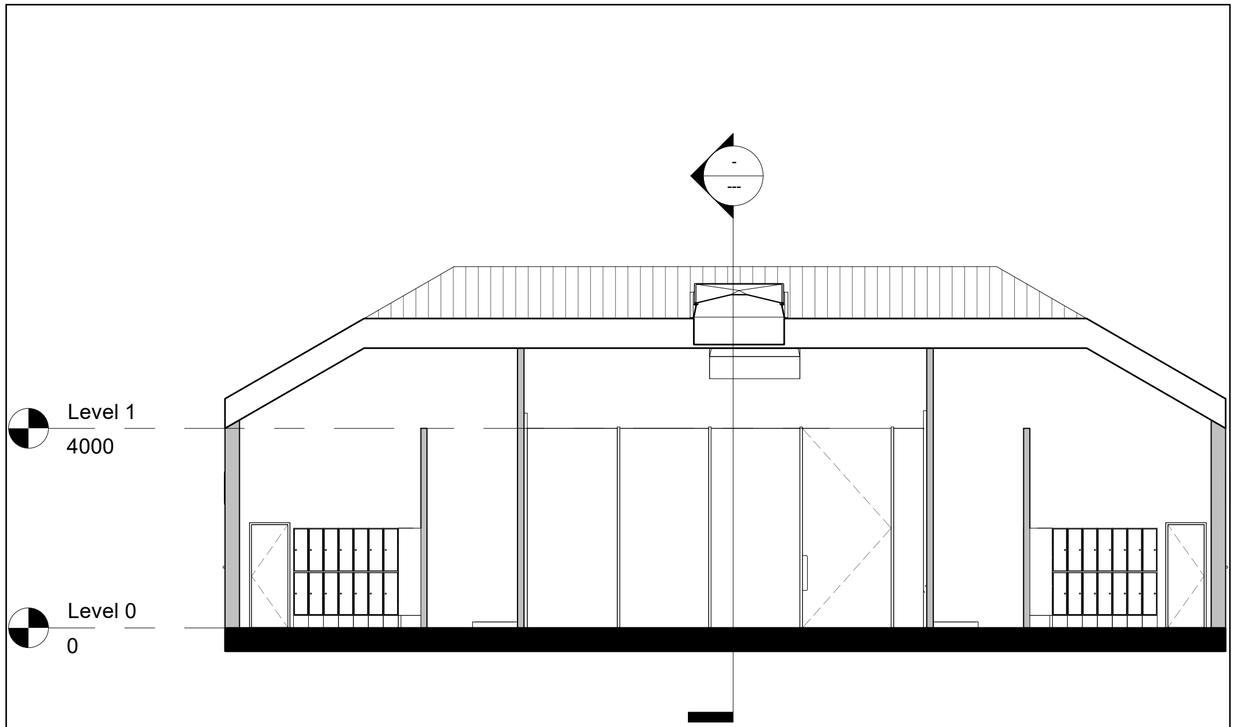


gymnasium - Section - Section 2

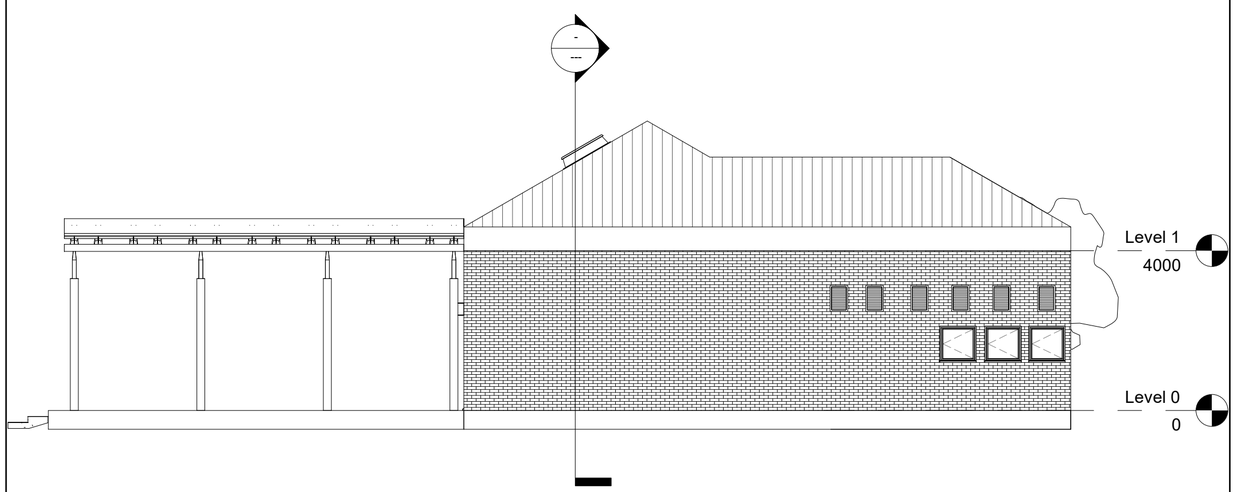


gymnasium - Elevation - East

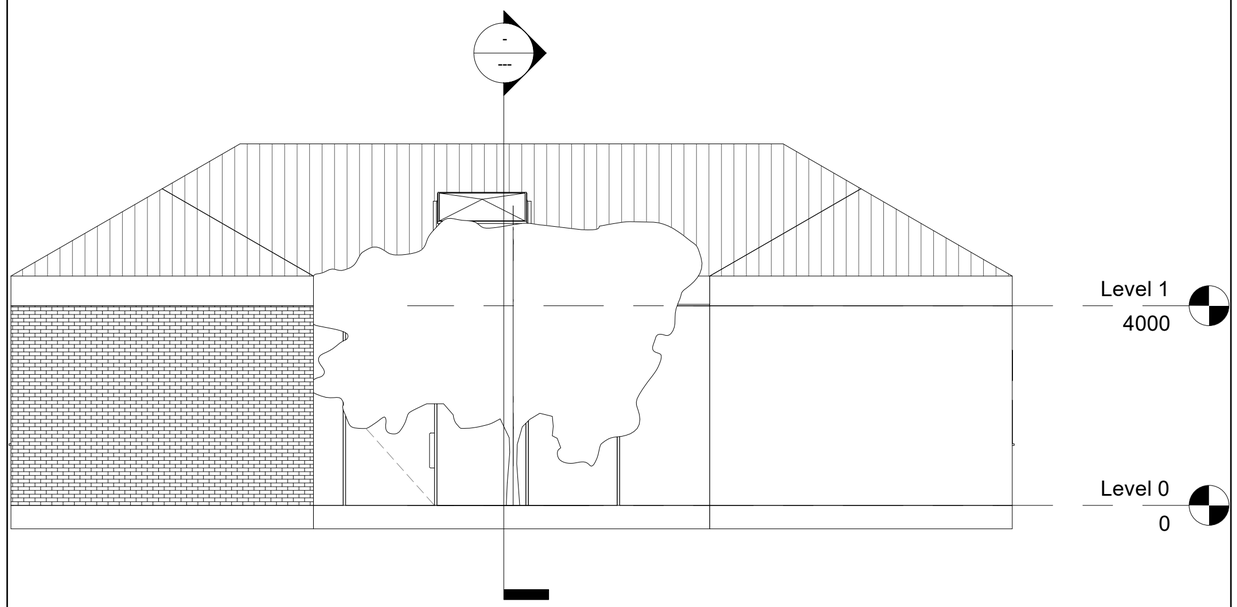


gymnasium - Elevation - North

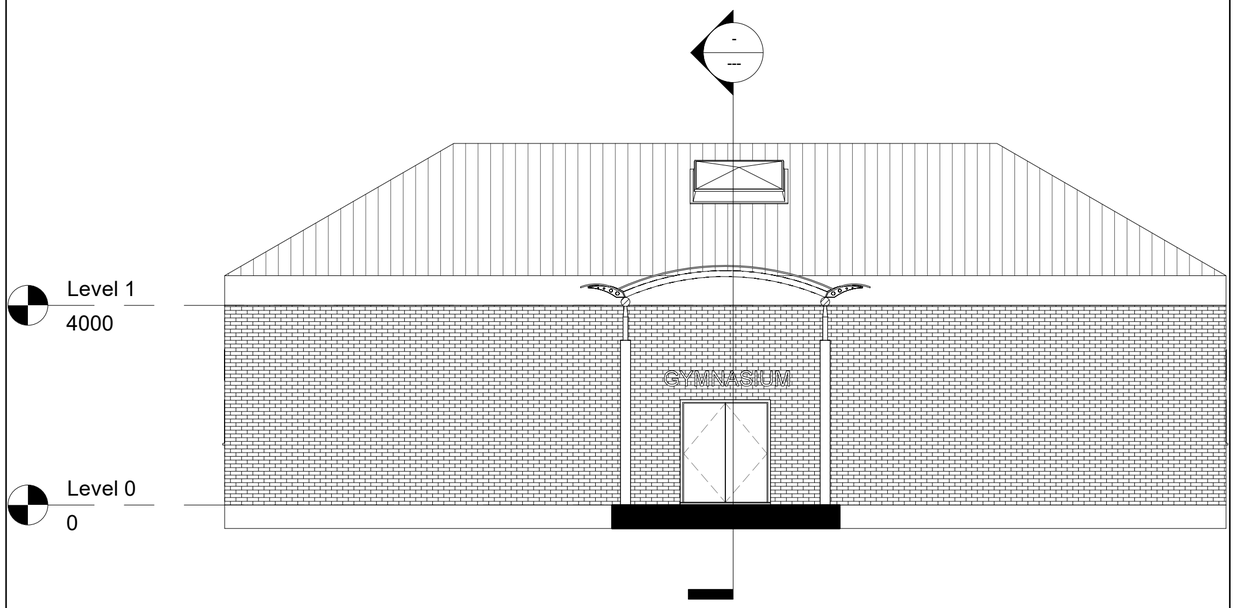


gymnasium - Elevation - South

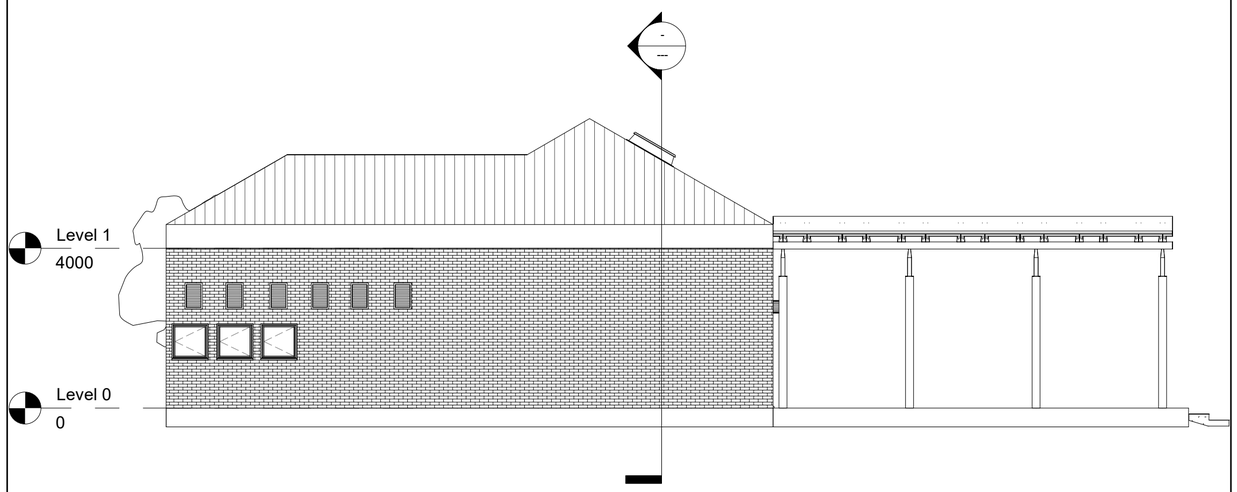

gymnasium - Elevation - West

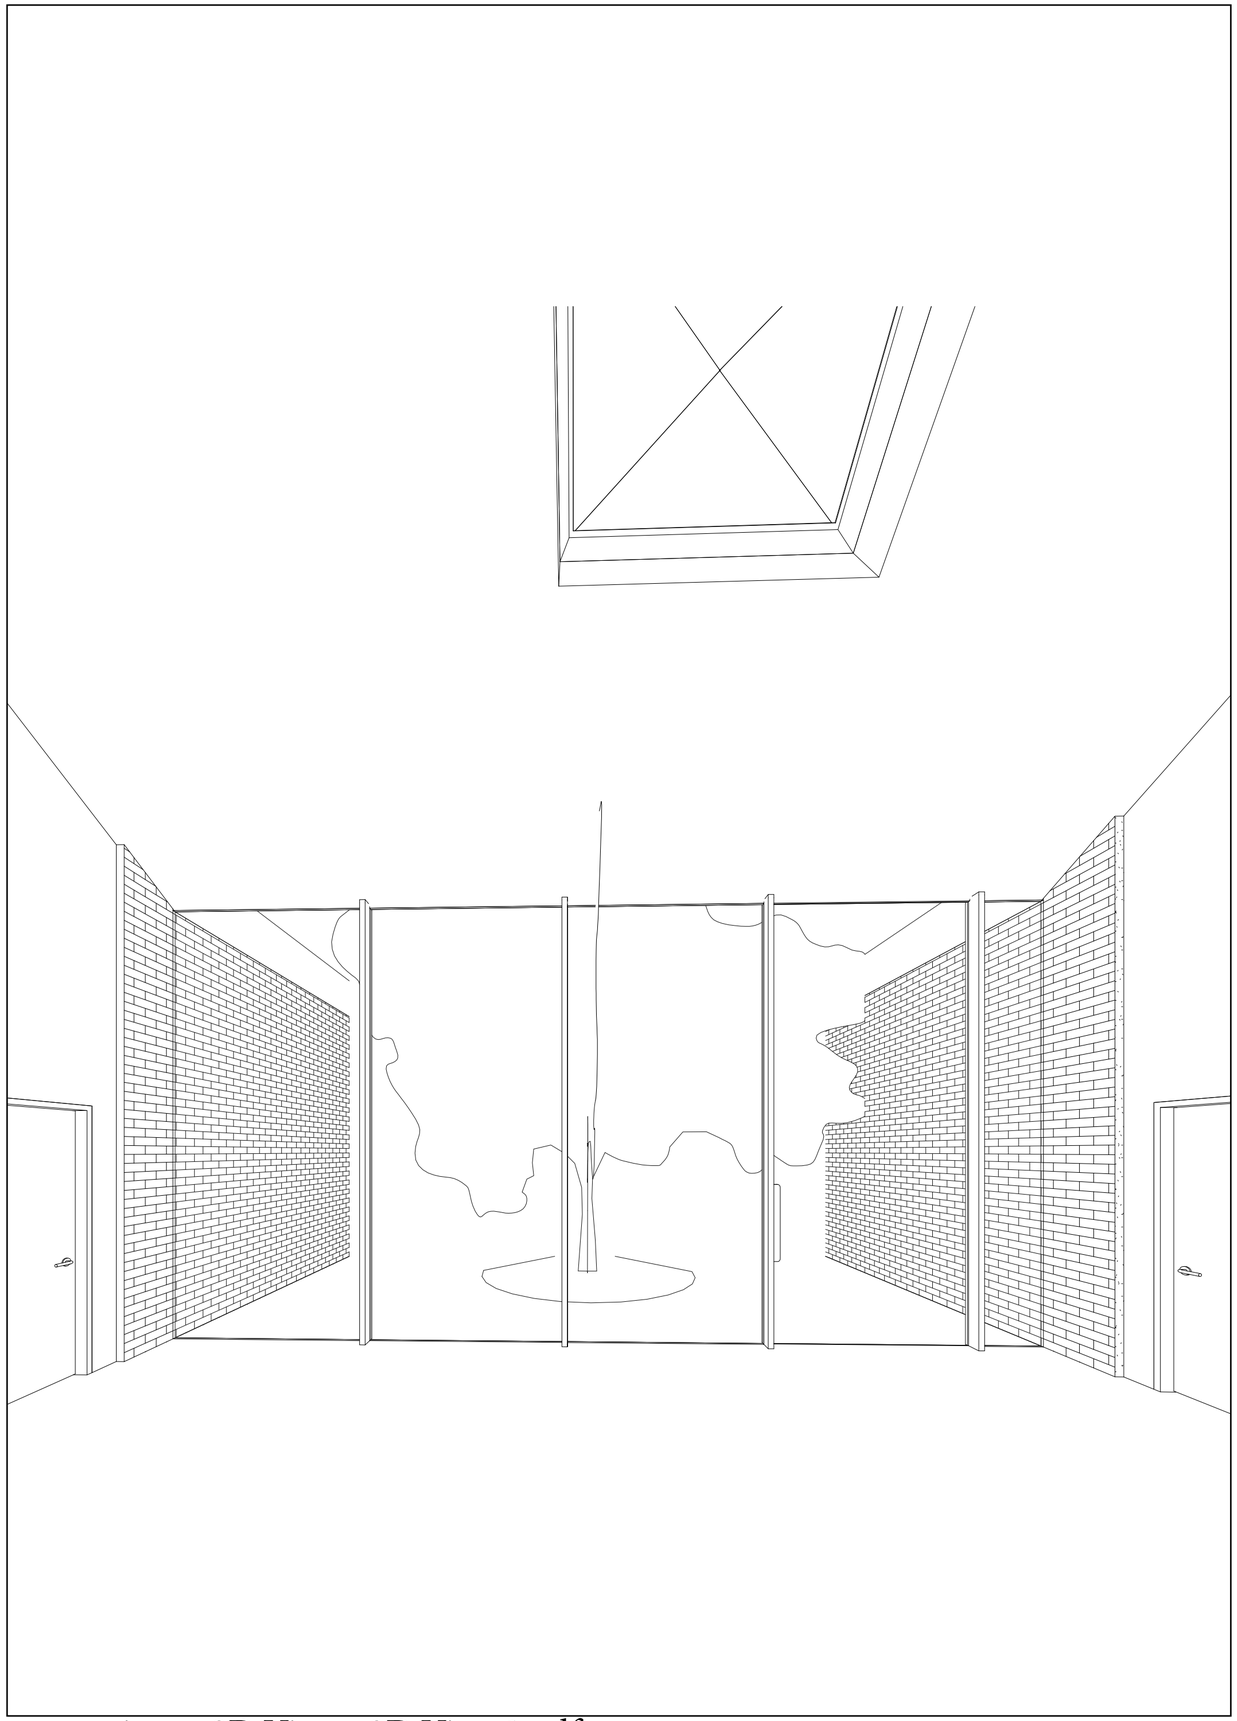


gymnasium - 3D View - 3D View 1.pdf

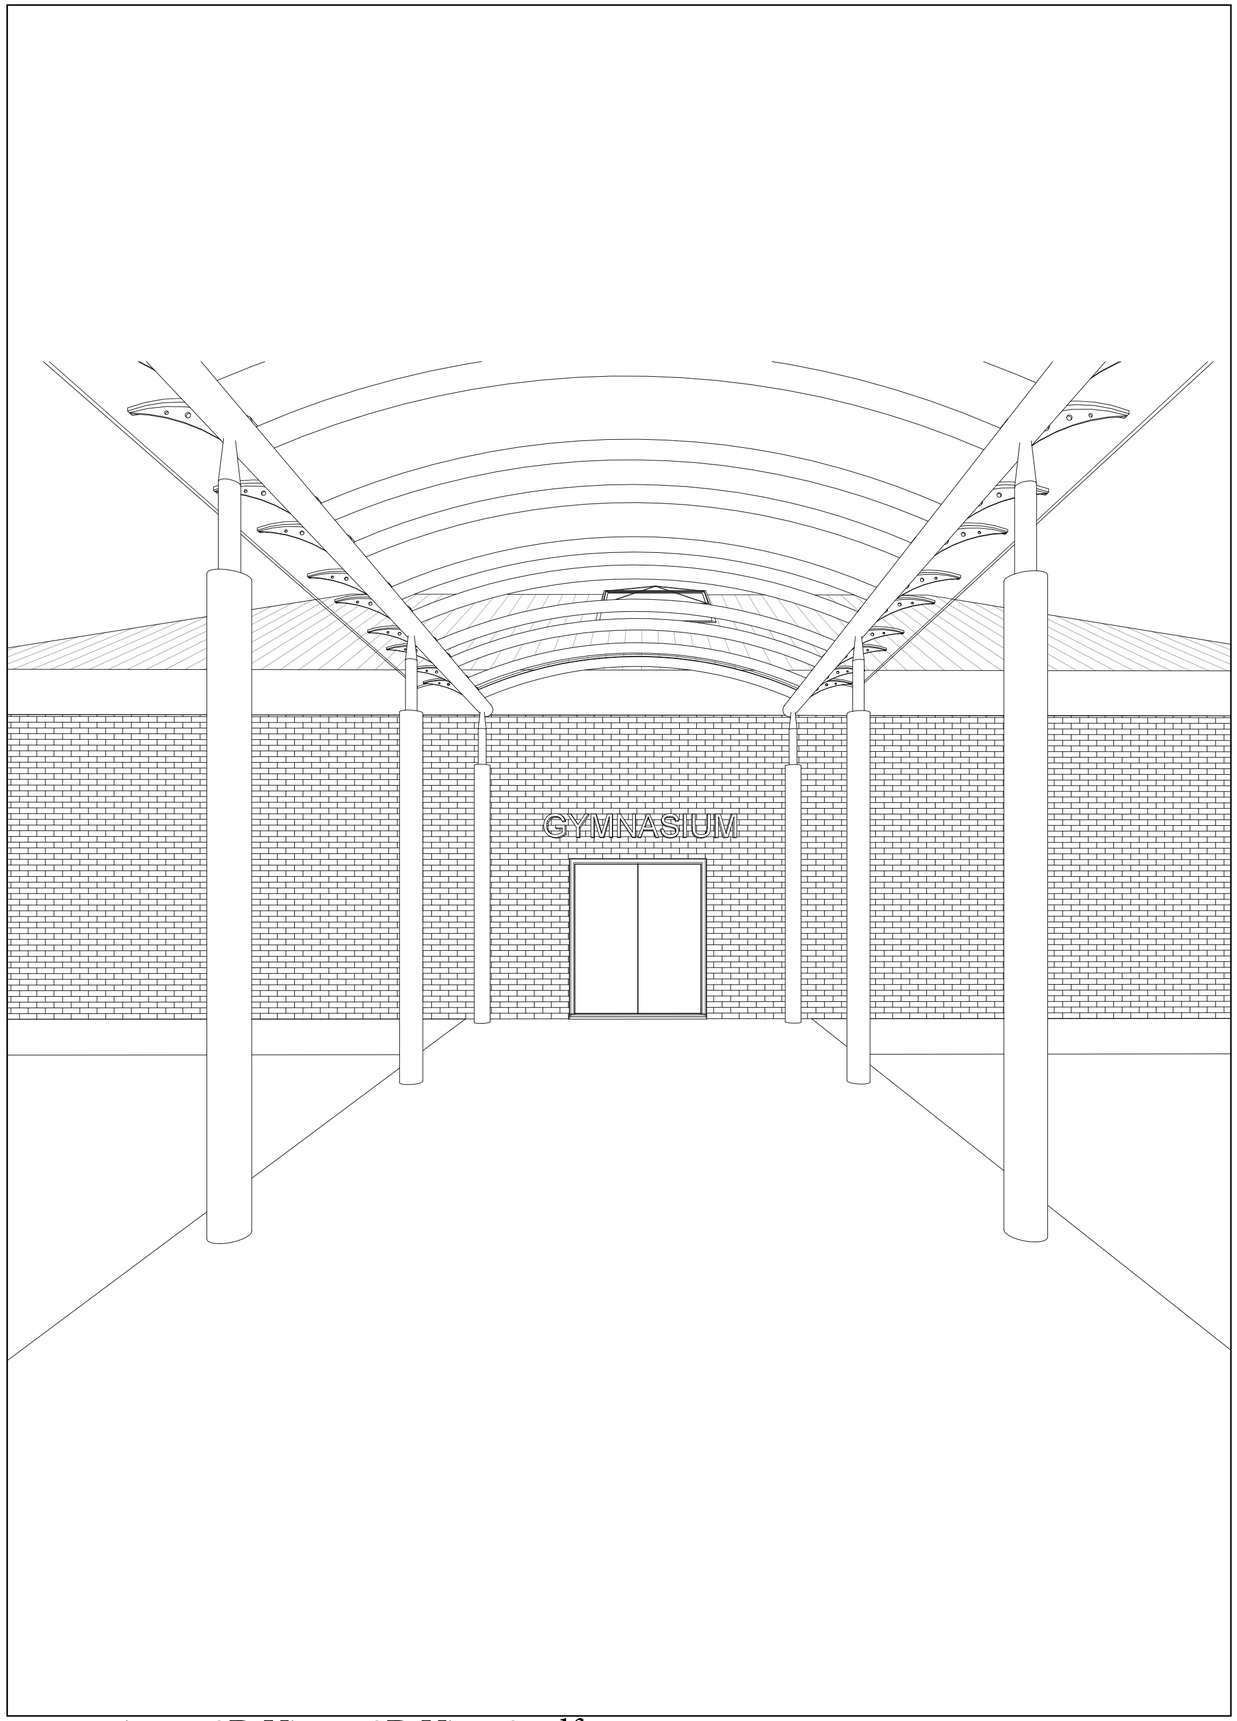


gymnasium - 3D View - 3D View 2.pdf

STP & OTHERS


1:100

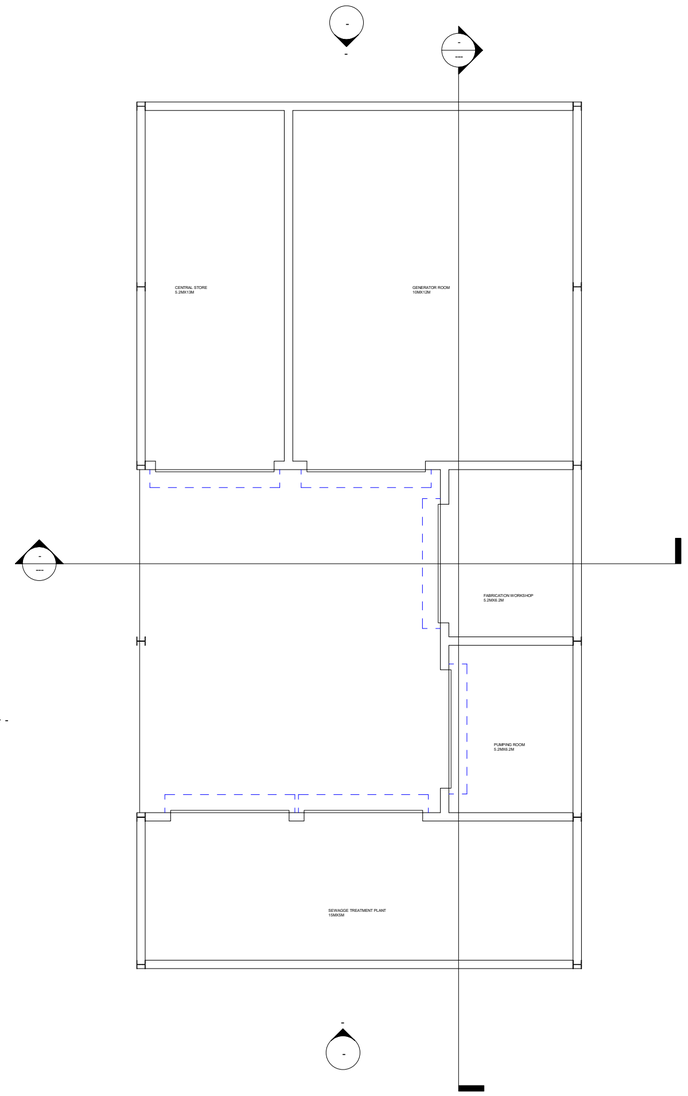


stp - Floor Plan - Level 0

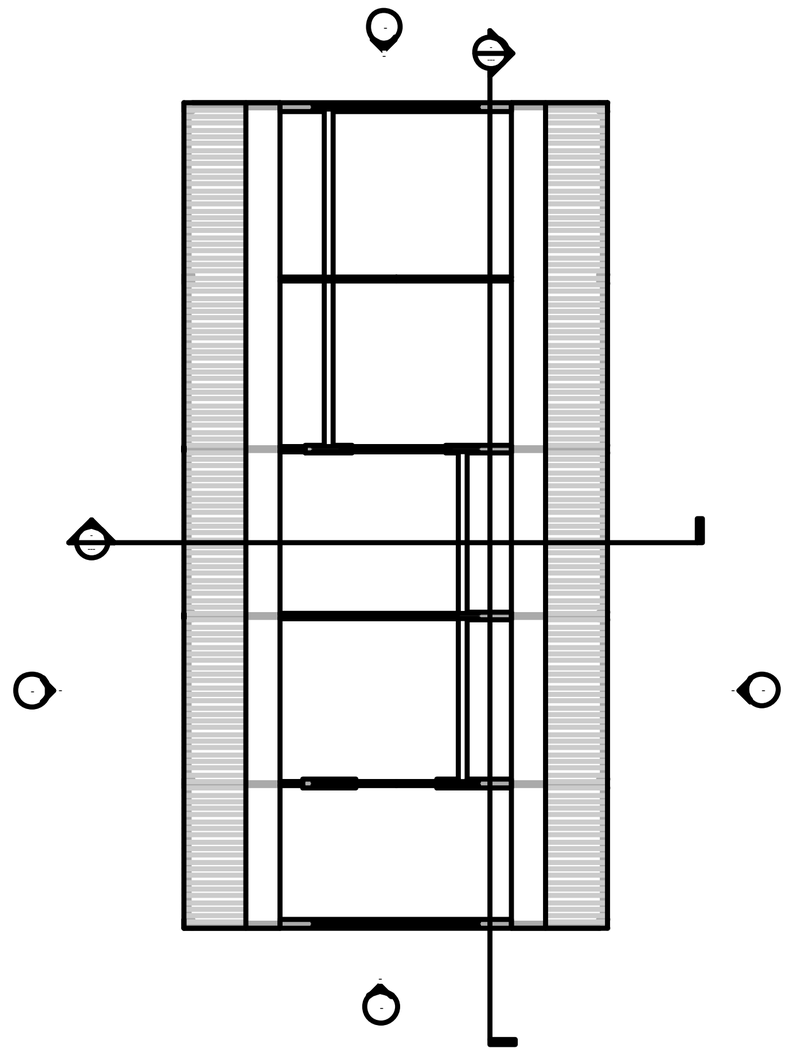


stp - Floor Plan - Level 1

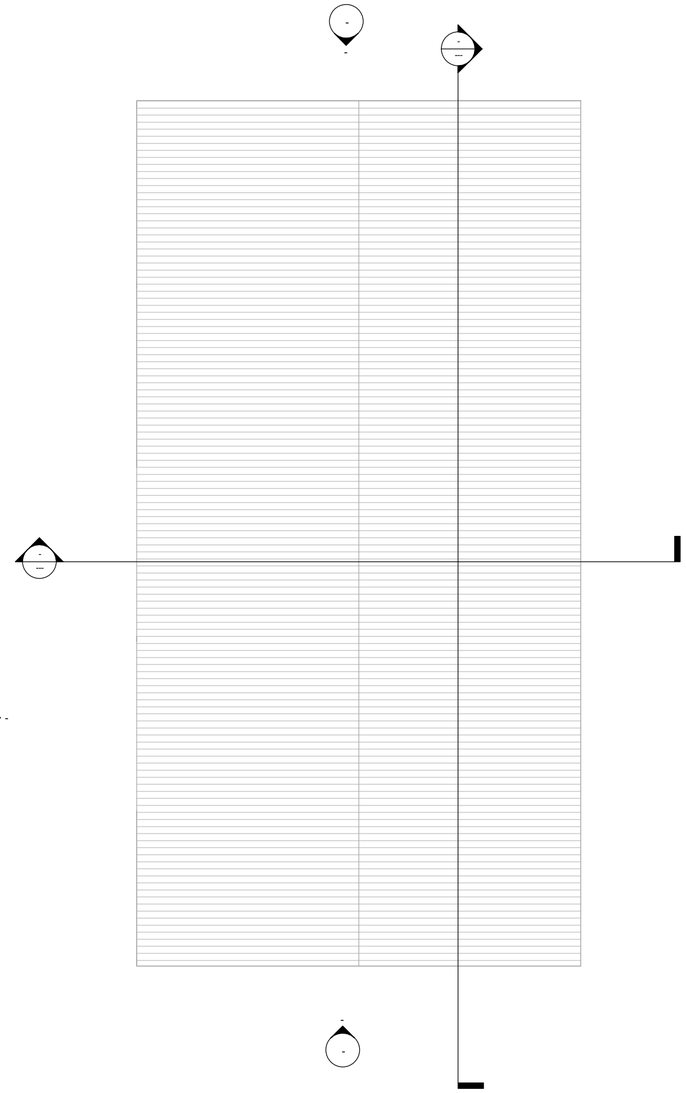


stp - Floor Plan - Level 2

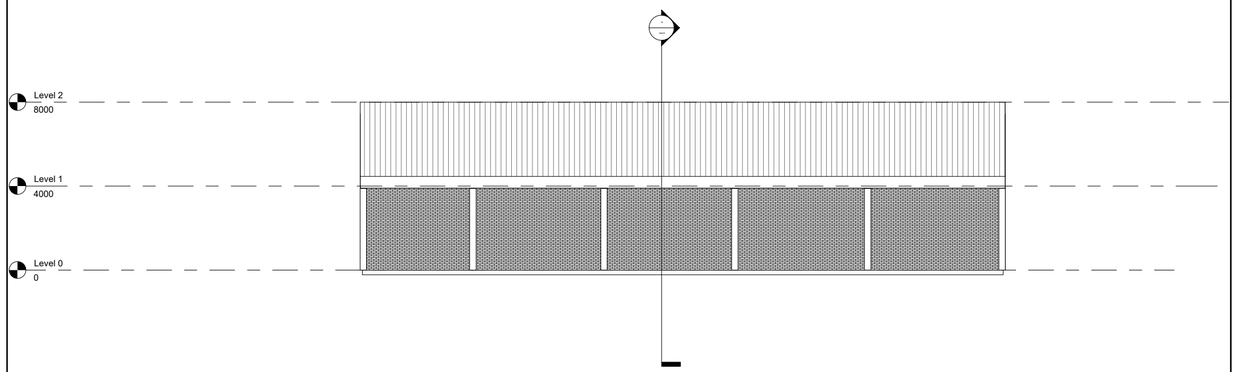


stp - Elevation - East

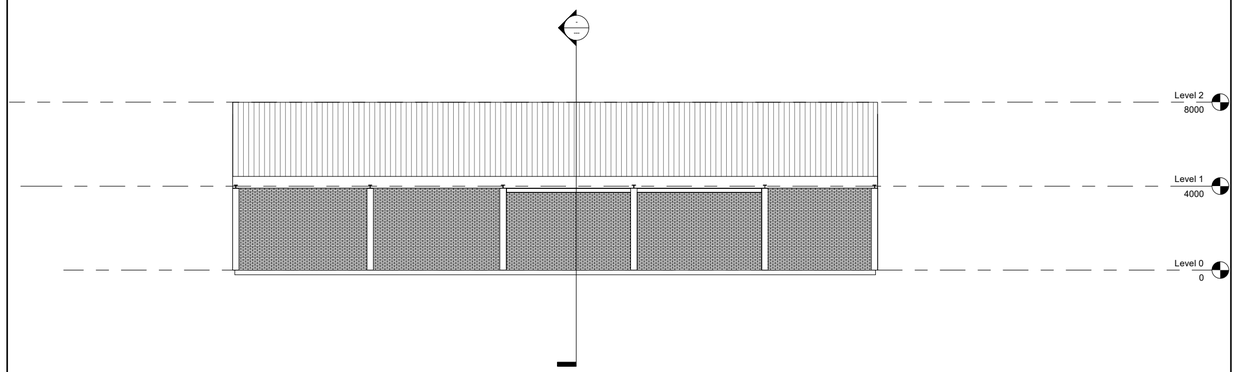


stp - Elevation - West

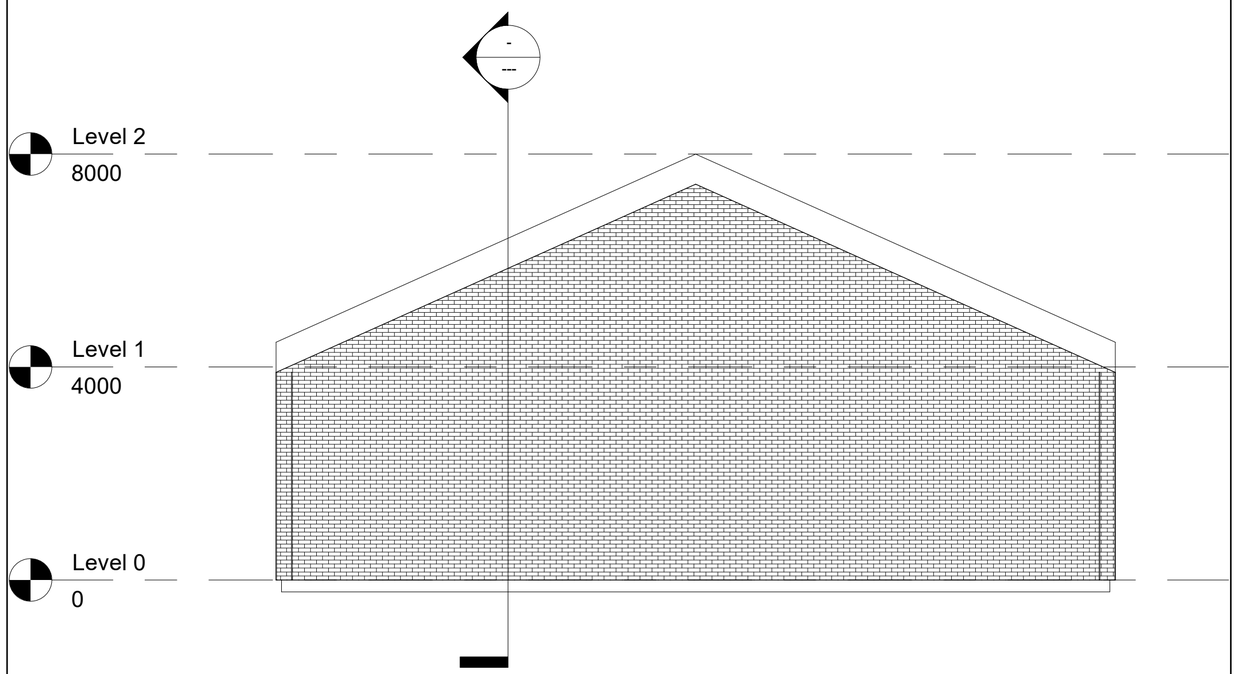


stp - Elevation - North

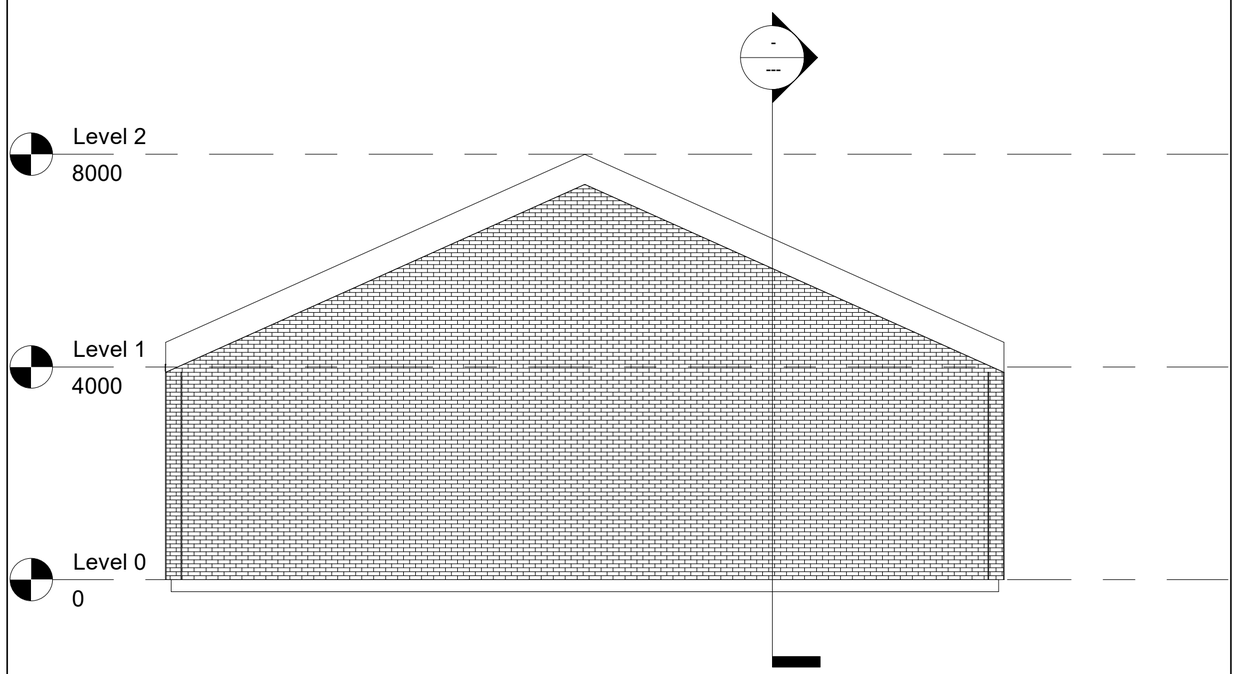


stp - Elevation - South

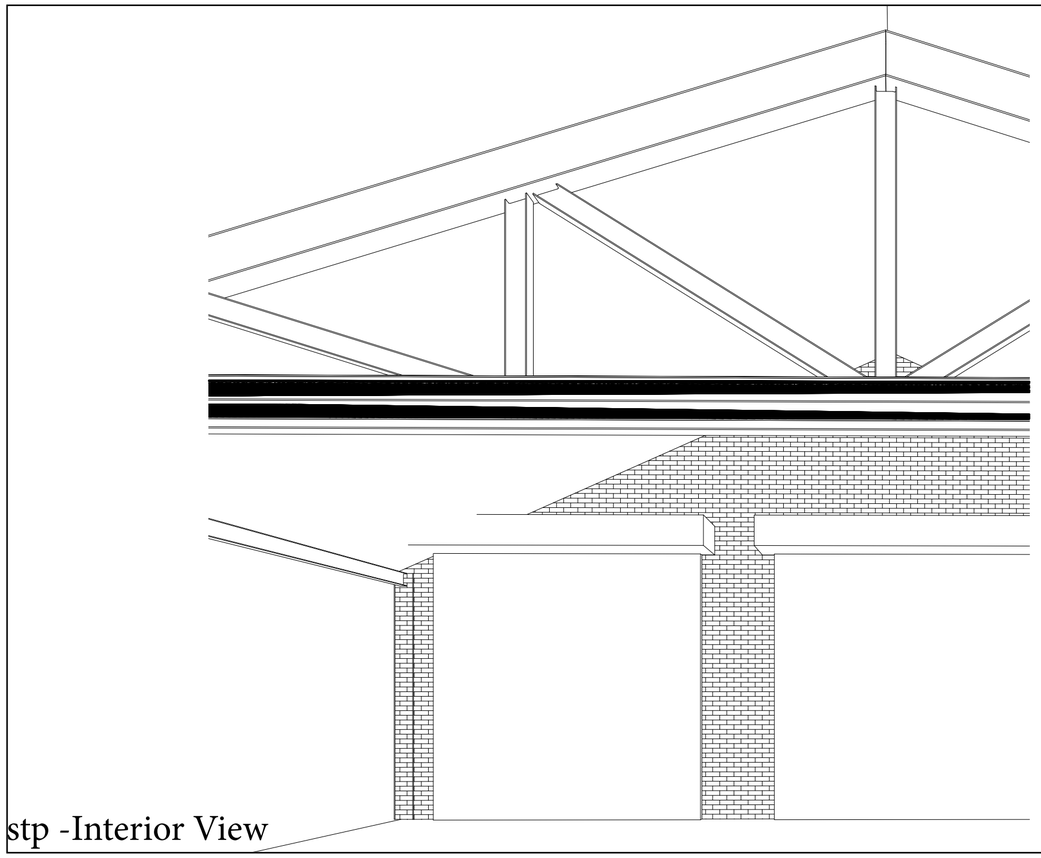


stp -Interior View

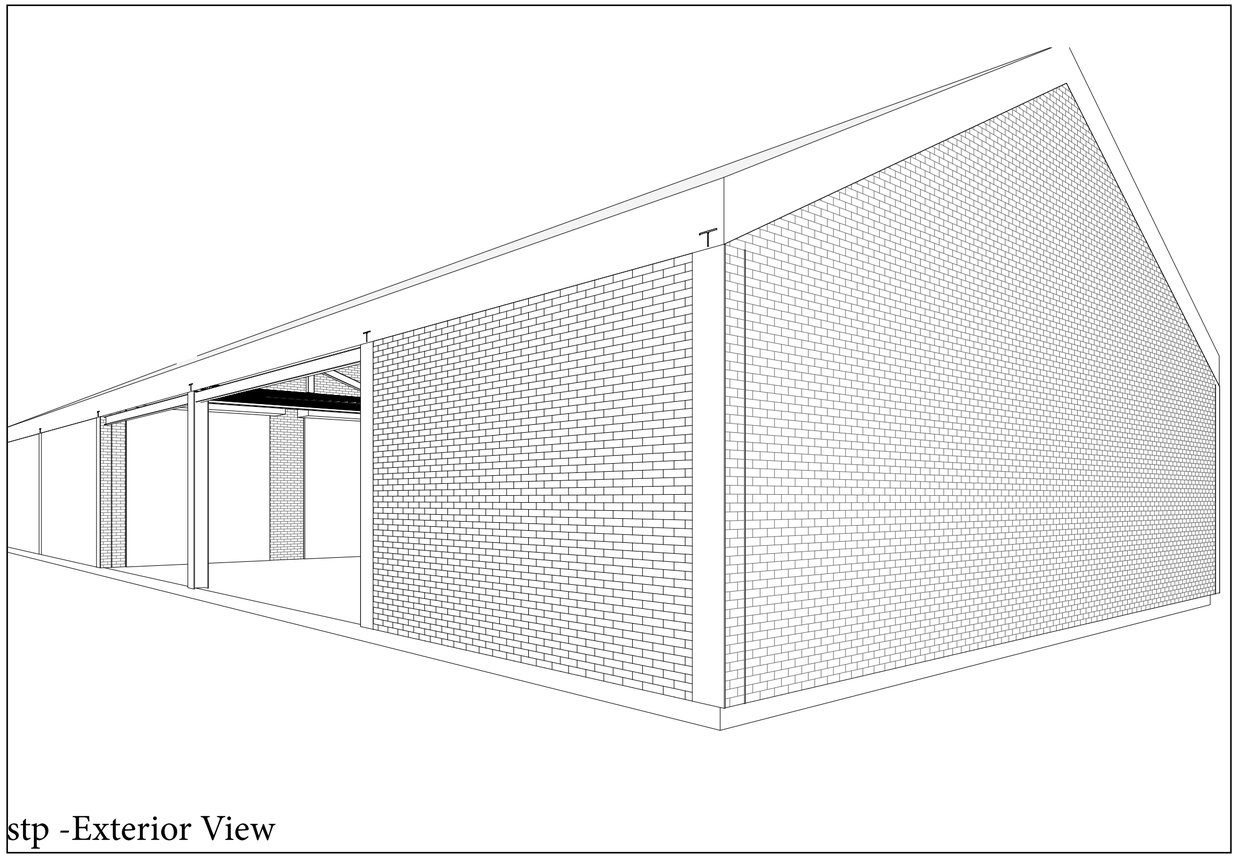

stp -Exterior View

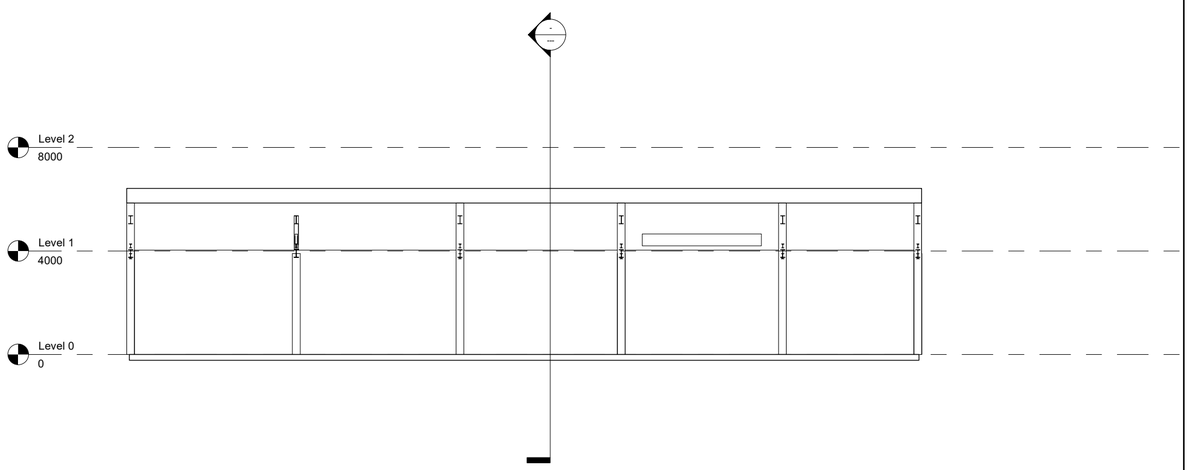

stp - Section - Section 1.pdf

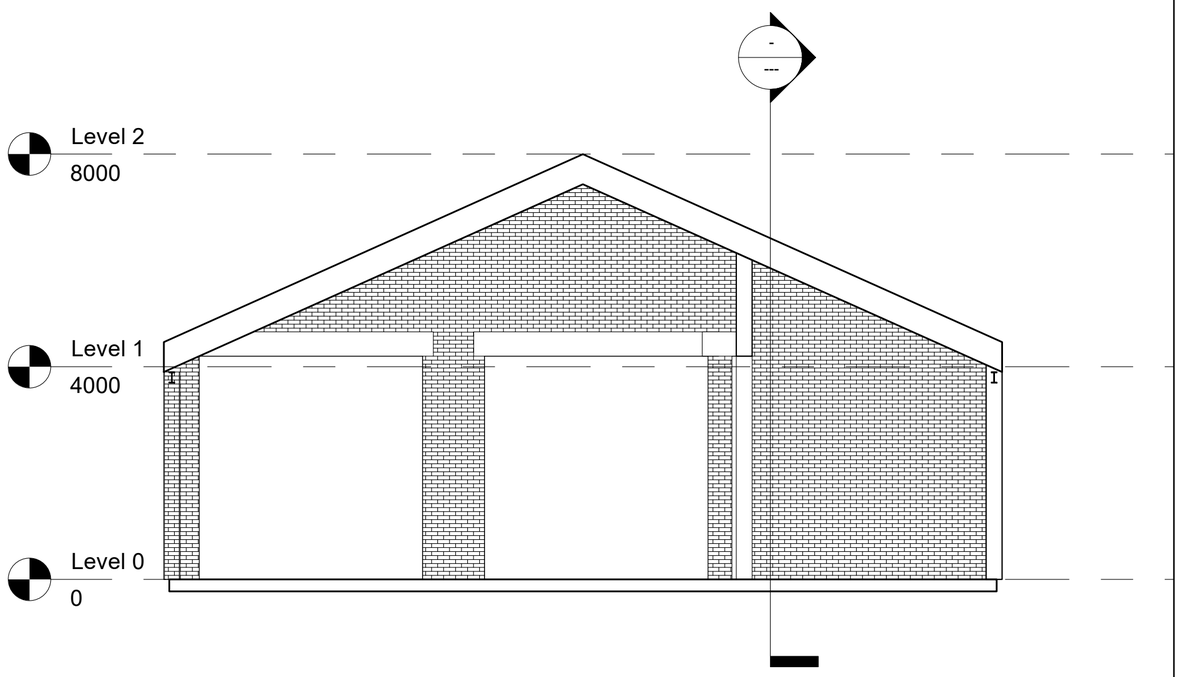

stp - Section - Section 2.pdf