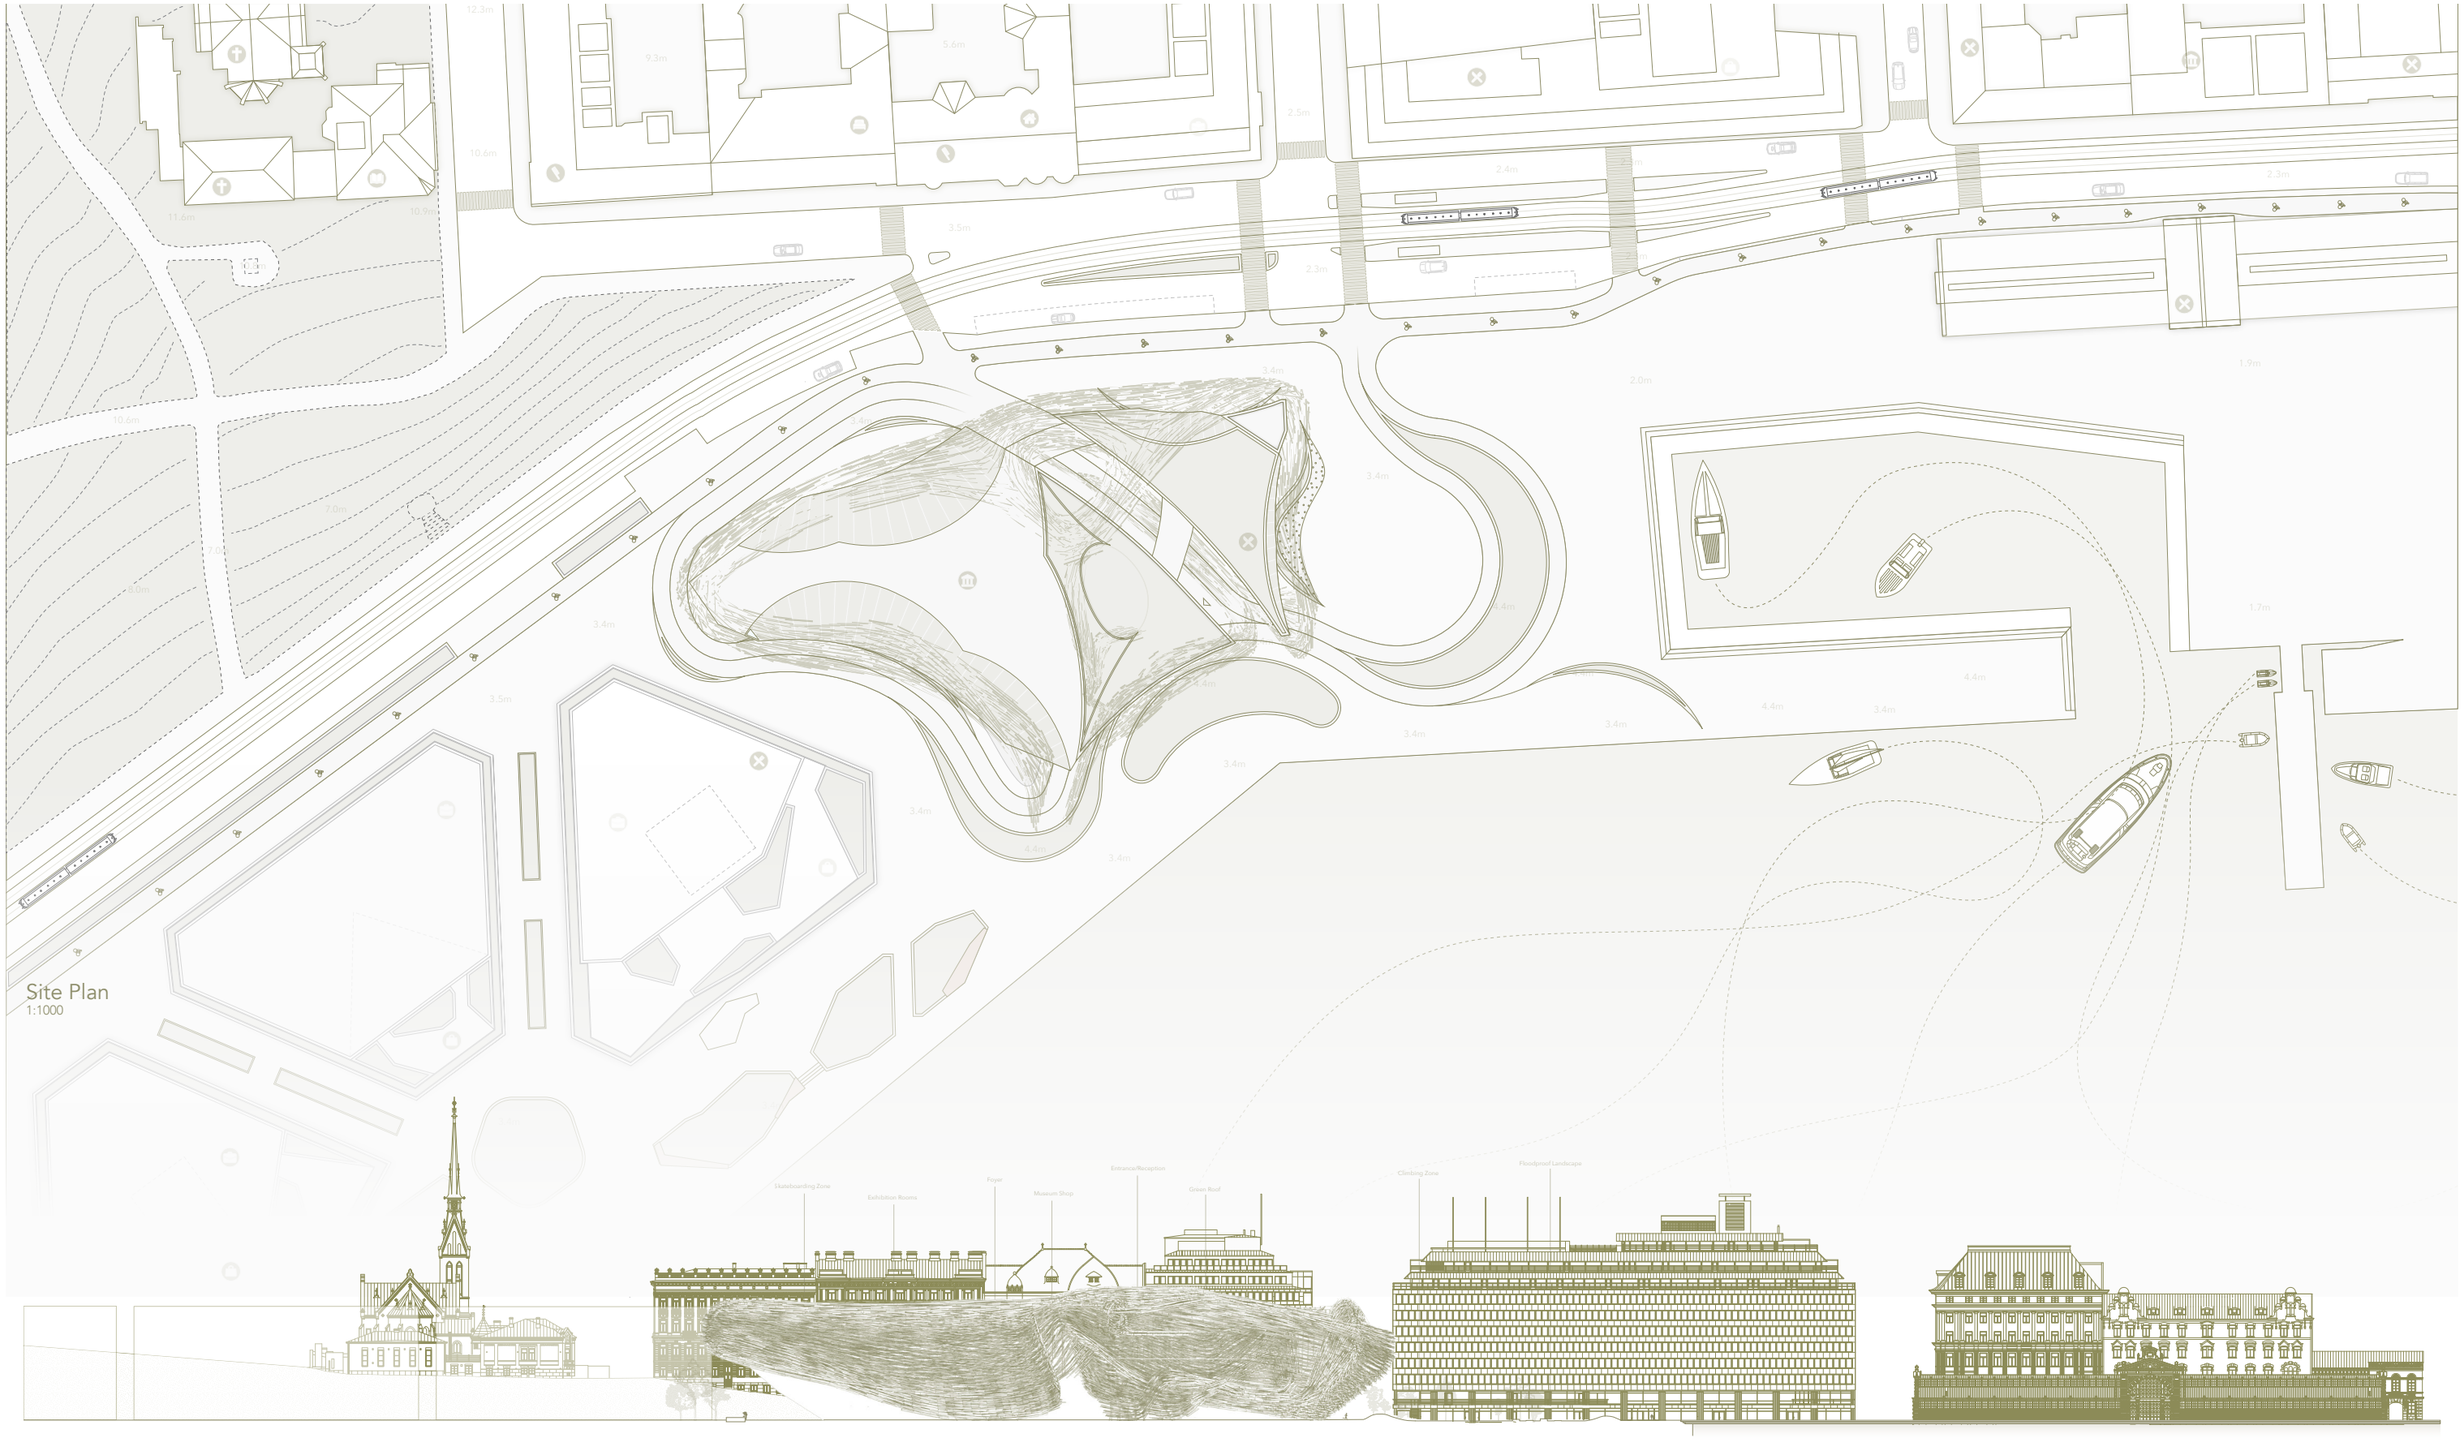

SITE PLAN 1:1000 I FAÇADE FROM THE SEASIDE 1:1000