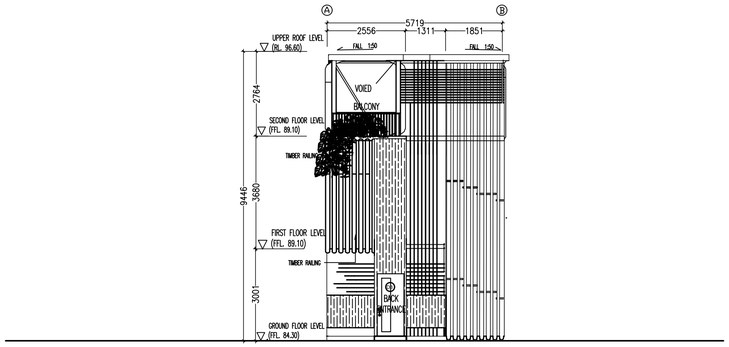

REAR ELEVATION

SCALE 1:100

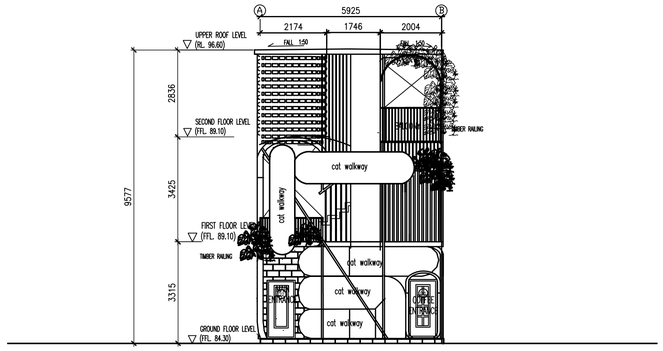

ELECTRICAL LAYOUT

SCALE 1:100

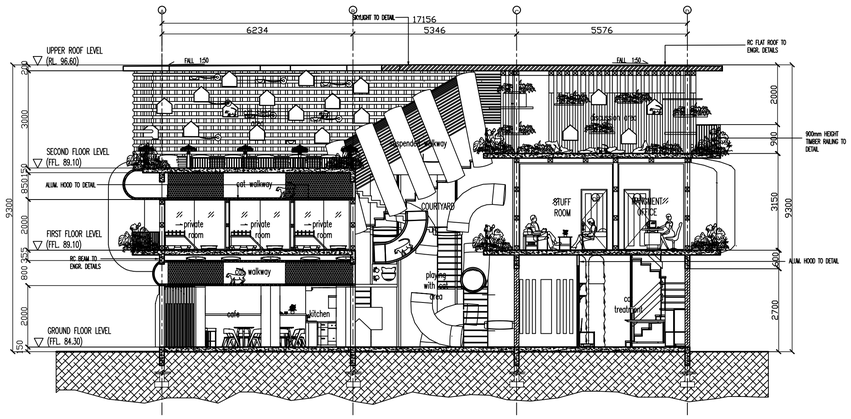

SECTION A-A

SCALE 1:100

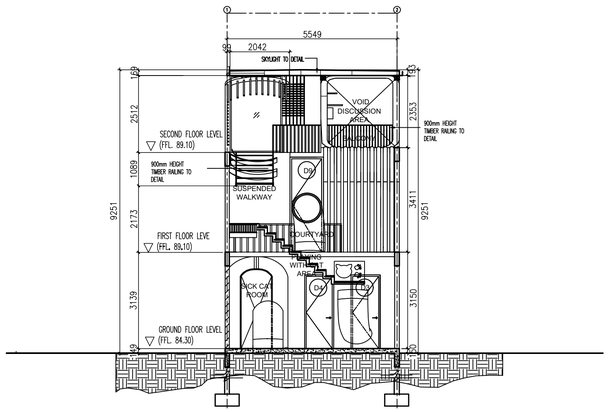

SECTION B-B

SCALE 1:100

NOTES:

DEPARTMENT:

CITY UNIVERSITY
MALAYSIA
Est 1984

DEPARTMENT OF ARCHITECTURE
FACULTY OF ARCHITECTURE AND
BUILT ENVIRONMENT

COURSE:

BAAD2034
WORKING DRAWING AND
SPECIFICATIONS

PROGRAM:

BACHELOR OF SCIENCE IN (HONS)
(ARCHITECTURAL DESIGN)

PROJECT:

A CAT CENTER FOR TREATING SICK
CATS ,A CAT CAFE

SEMESTER:

202509

DRAWING TITLE:

ELECTRICALS AND SECTION

DRAWN BY	SALAH ABDELWAHAB IBRAHIM MOHAMED
STUDENT ID	202405010048
CHECKED BY	AR. MOHD AMINURASID BIN GORMENT
	'ATIQAH NADIAH BINTI MOHAMAD HANAFIAH
SCALE	AS SHOWN
DATE	20 DECEMBER 2012

DRAWING NO: 202509/WDAS-WD01

SHEET NO: 2/8