1 Exterior 3D Rendering
12" = 1'-0"

4 3D Site View Rendering
12" = 1'-0"

2 3D Interior Living Area Render
12" = 1'-0"

3 3D Exterior Living Area Render
12" = 1'-0"

Table of Contents

Sheet Number	Sheet Name
A101	Cover Sheet
A102	Site Plan
A103	Room Plan
A104	First Floor Plan
A105	Second Floor Plan
A106	Elevations
A107	Sections/Details

AUTODESK

www.autodesk.com/revit

Consultant
Address
Address
Phone
Fax
e-mail

Consultant
Address
Address
Phone
Fax
e-mail

Consultant
Address
Address
Phone
Fax
e-mail

Consultant
Address
Address
Phone
Fax
e-mail

Consultant
Address
Address
Phone
Fax
e-mail

No.	Description	Date

Pranith Chadalavada
25 Dillmar Lake
Cover Sheet

Project number	1
Date	6/8/2025
Drawn by	Pranith Chadalavada
Checked by	Pranith Chadalavada

A101

Scale 12" = 1'-0"

6/10/2025 10:14:33 AM

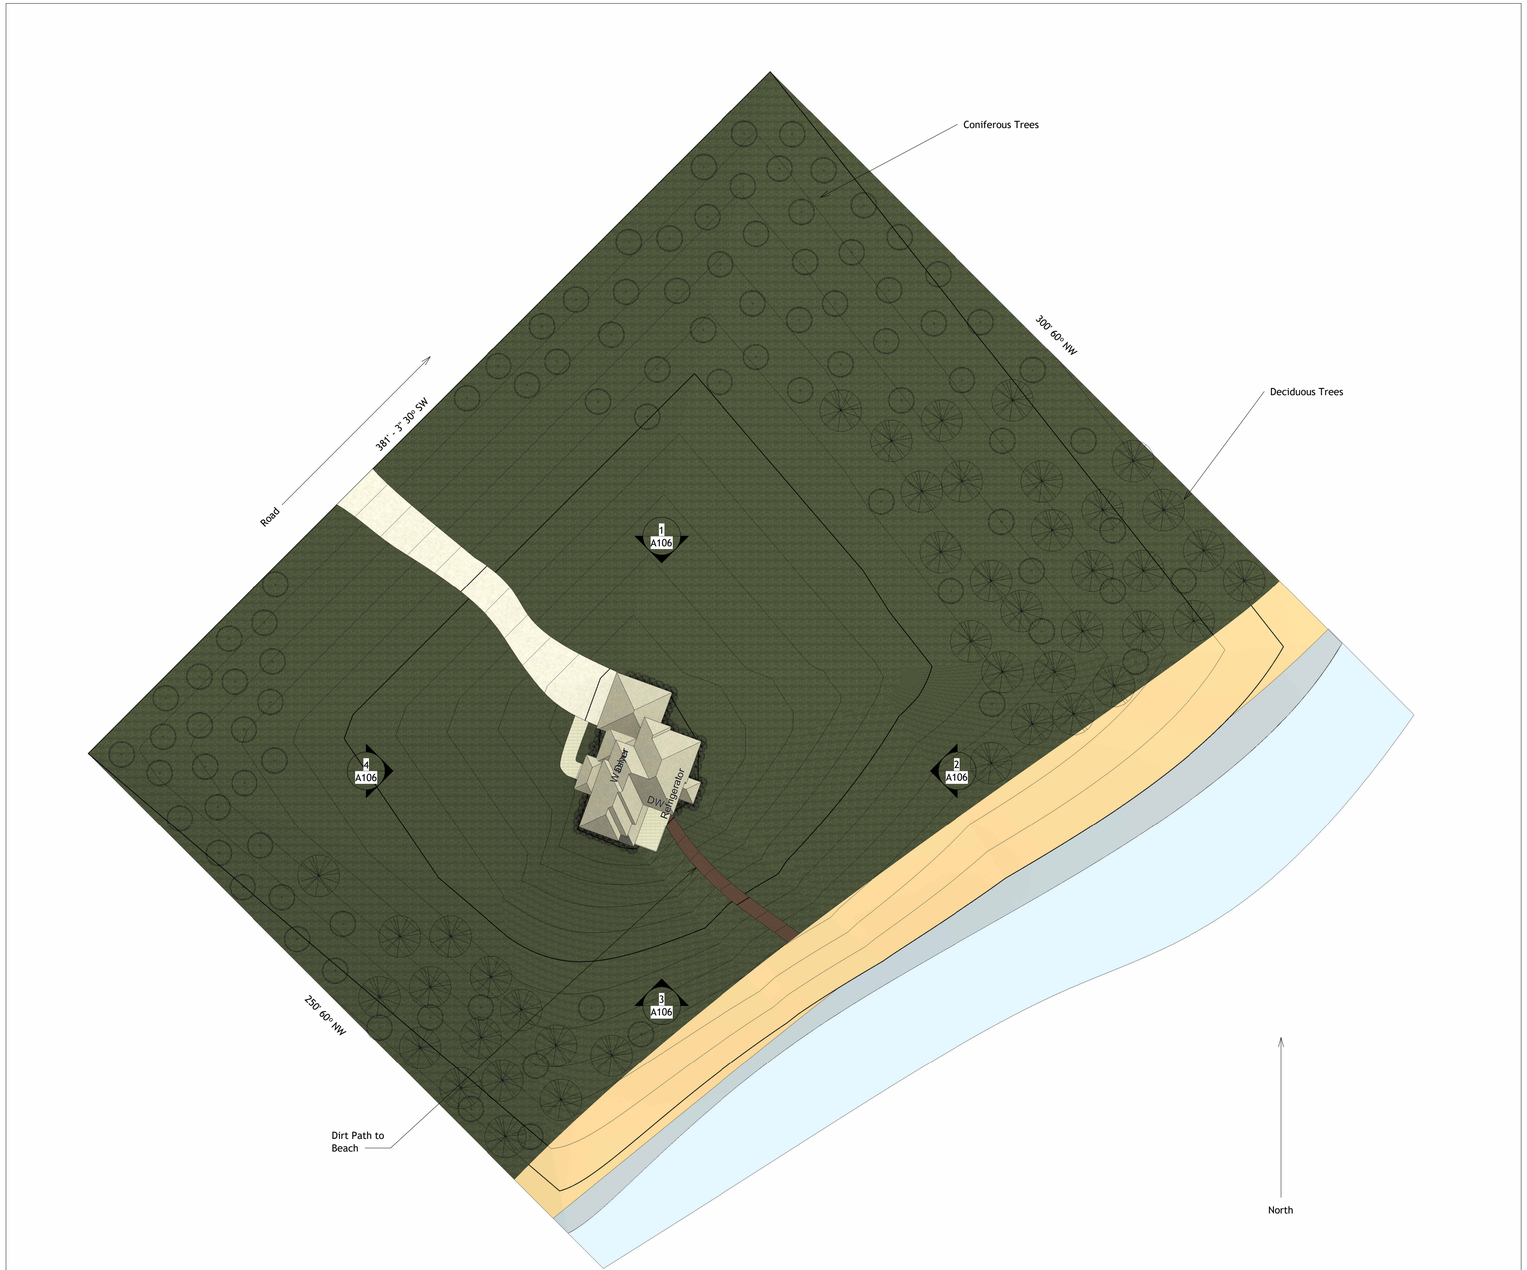

1 Site Plan
1" = 30'-0"

AUTODESK

www.autodesk.com/revit

Consultant
Address
Address
Phone
Fax
e-mail

Consultant
Address
Address
Phone
Fax
e-mail

Consultant
Address
Address
Phone
Fax
e-mail

Consultant
Address
Address
Phone
Fax
e-mail

Consultant
Address
Address
Phone
Fax
e-mail

No.	Description	Date

Pranith Chadalavada
25 Dillmar Lake
Site Plan

Project number	1
Date	6/8/2025
Drawn by	Pranith Chadalavada
Checked by	Pranith Chadalavada

A102

Scale 1" = 30'-0"

6/10/2025 10:14:39 AM

4 Bottom of floor 1
1/8" = 1'-0"

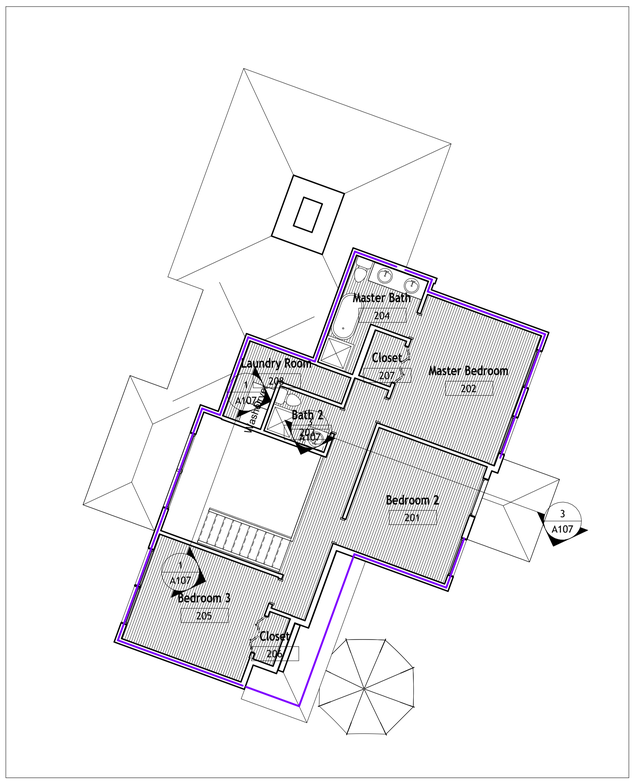

5 Bottom of floor 2
1/8" = 1'-0"

Room Schedule			
Number	Name	Area	Comments
100	Garage	402 SF	Not part of square footage calculations
101	Dining Room	191 SF	
102	Study Room	137 SF	
103	Kitchen	158 SF	
104	Foyer	179 SF	
105	Living Room	262 SF	
106	Mudroom	36 SF	
107	Bathroom	25 SF	
108	Pantry	33 SF	
109	Closet	14 SF	
110	Room Name	103 SF	
201	Bedroom 2	159 SF	
202	Master Bedroom	186 SF	
203	Bath 2	34 SF	
204	Master Bath	73 SF	
205	Bedroom 3	156 SF	
206	Closet	12 SF	
207	Closet	18 SF	
208	Laundry Room	56 SF	

1 3D Bedroom Rendering
12" = 1'-0"

2 3D Kitchen Rendering
12" = 1'-0"

3 3D Study Room Rendering
12" = 1'-0"

AUTODESK

www.autodesk.com/revit

Consultant
Address
Address
Phone
Fax
e-mail

Consultant
Address
Address
Phone
Fax
e-mail

Consultant
Address
Address
Phone
Fax
e-mail

Consultant
Address
Address
Phone
Fax
e-mail

Consultant
Address
Address
Phone
Fax
e-mail

No.	Description	Date

Pranith Chadalavada
25 Dillmar Lake
Room Plan

Project number	1
Date	6/8/2025
Drawn by	Pranith Chadalavada
Checked by	Pranith Chadalavada

A103

Scale: As indicated

6/10/2025 10:14:40 AM

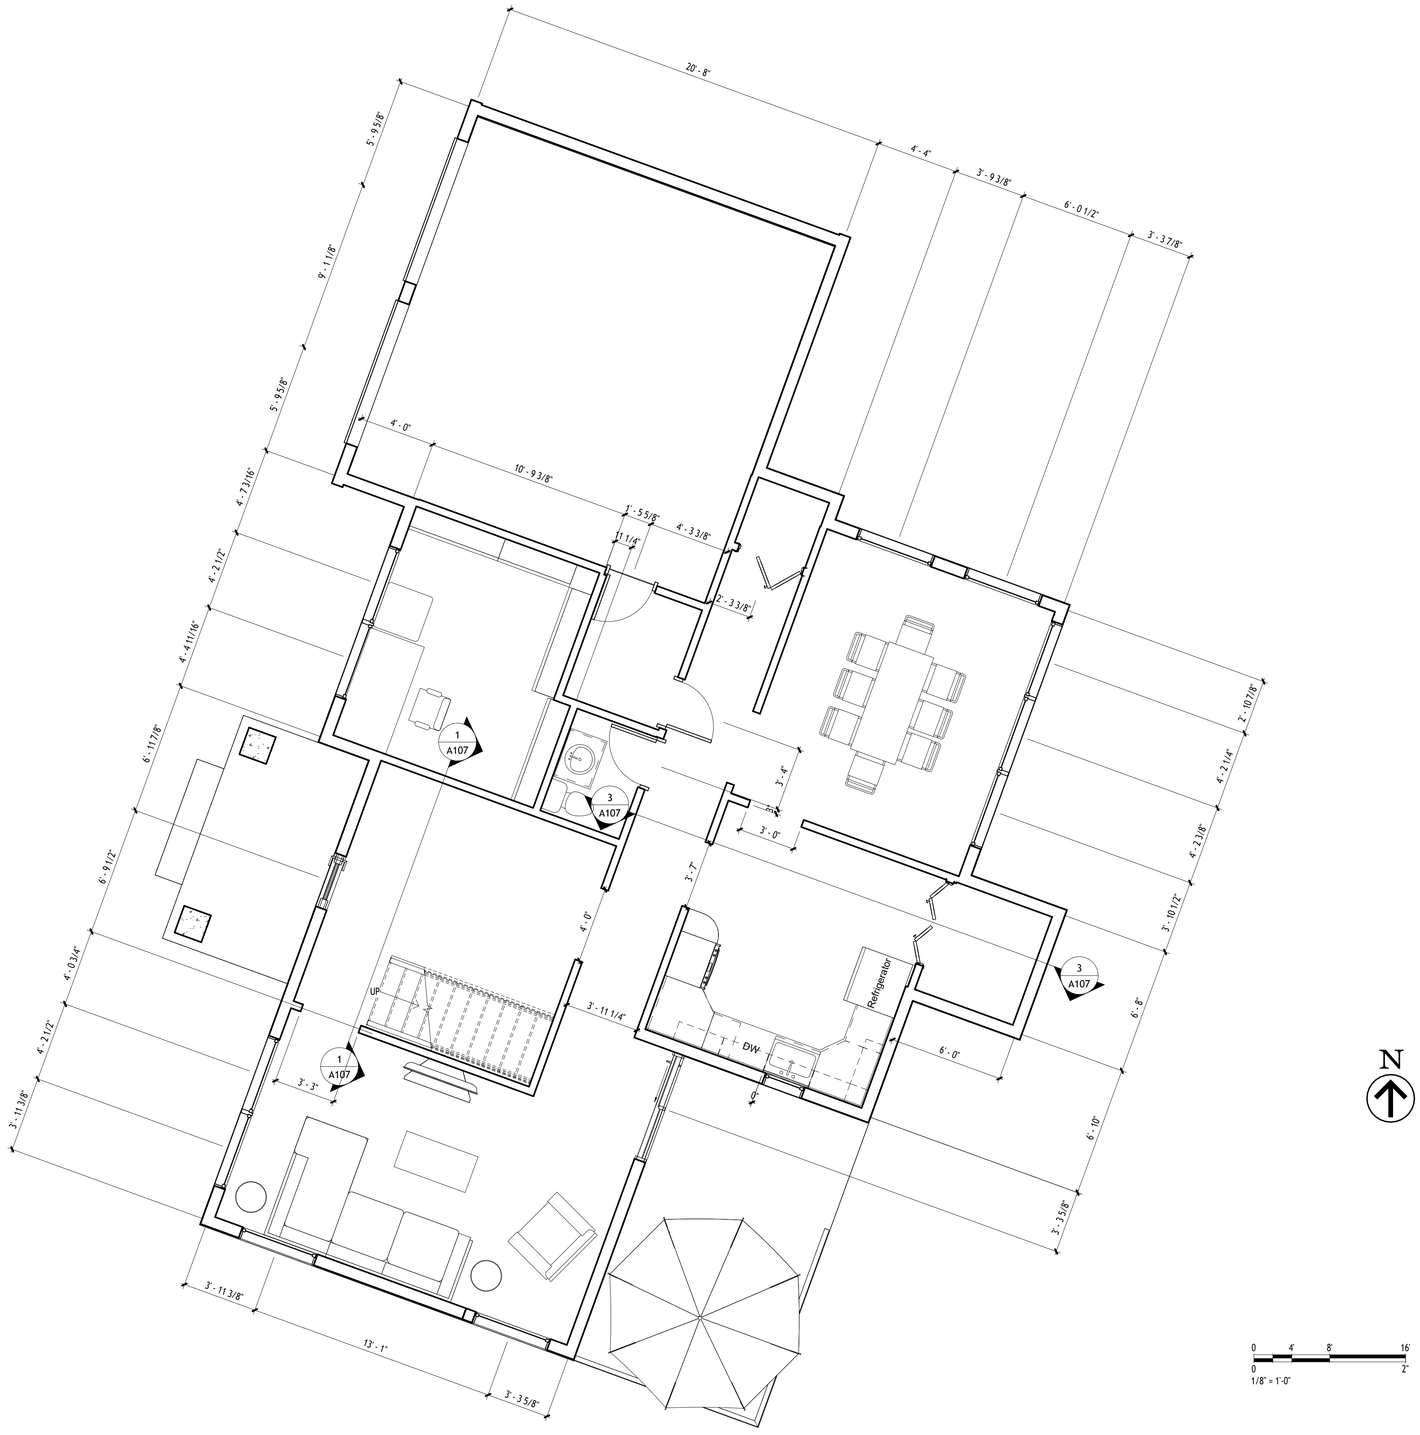

1 First Floor Architectural Plan
1/4" = 1'-0"

AUTODESK

www.autodesk.com/revit

Consultant
Address
Address
Phone
Fax
e-mail

Consultant
Address
Address
Phone
Fax
e-mail

Consultant
Address
Address
Phone
Fax
e-mail

Consultant
Address
Address
Phone
Fax
e-mail

Consultant
Address
Address
Phone
Fax
e-mail

No.	Description	Date

Pranith Chadalavada
25 Dillmar Lake
First Floor Plan

Project number	1
Date	6/8/2025
Drawn by	Pranith Chadalavada
Checked by	Pranith Chadalavada

A104

Scale 1/4" = 1'-0"

6/10/2025 10:14:41 AM

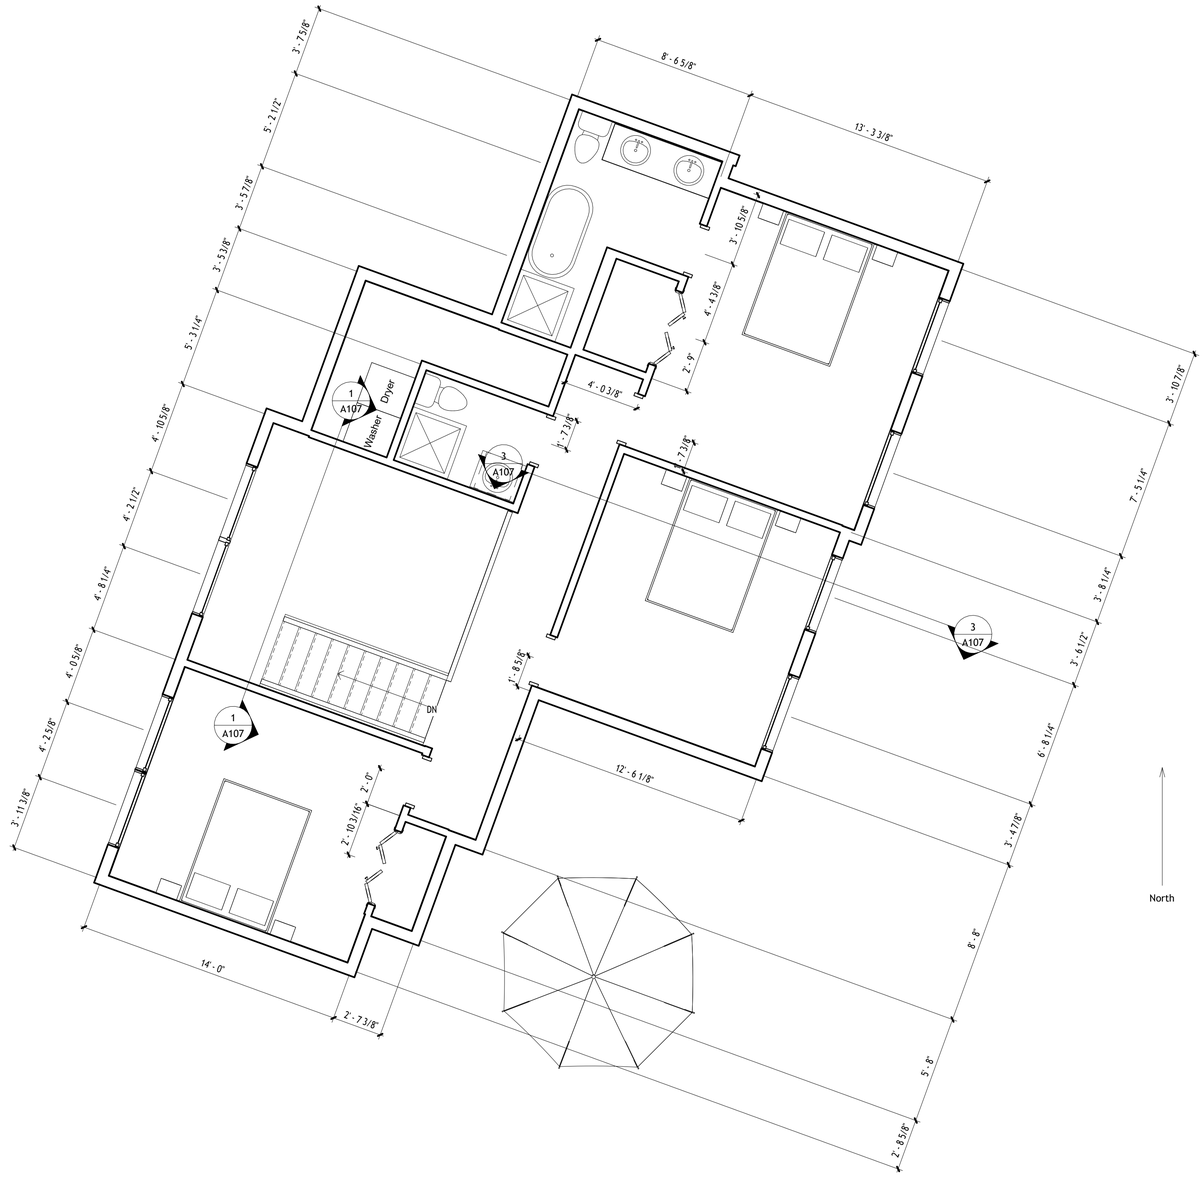

1 Second Floor Architectural Plan
1/4" = 1'-0"

AUTODESK

www.autodesk.com/revit

Consultant
Address
Address
Phone
Fax
e-mail

Consultant
Address
Address
Phone
Fax
e-mail

Consultant
Address
Address
Phone
Fax
e-mail

Consultant
Address
Address
Phone
Fax
e-mail

Consultant
Address
Address
Phone
Fax
e-mail

No.	Description	Date

Pranith Chadalavada
25 Dillmar Lake
Second Floor Plan

Project number	1
Date	6/8/2025
Drawn by	Pranith Chadalavada
Checked by	Pranith Chadalavada

A105

Scale 1/4" = 1'-0"

6/10/2025 10:14:42 AM

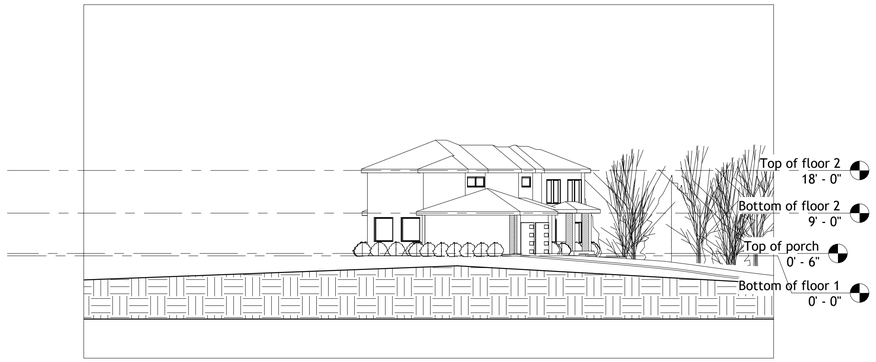

1 North Architectural Building Elevation
1/16" = 1'-0"

2 East Architectural Building Elevation
3/32" = 1'-0"

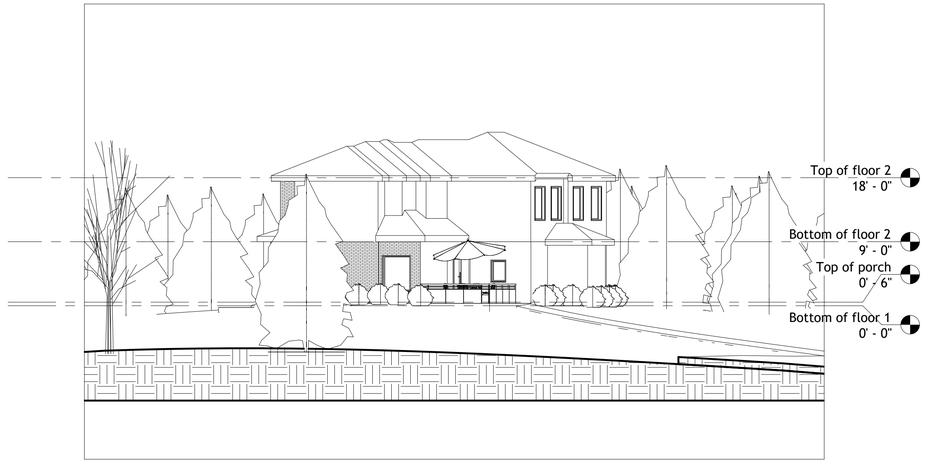

3 South Architectural Building Elevation
3/32" = 1'-0"

4 West Architectural Building Elevation
3/32" = 1'-0"

AUTODESK

www.autodesk.com/revit

Consultant
Address
Address
Phone
Fax
e-mail

Consultant
Address
Address
Phone
Fax
e-mail

Consultant
Address
Address
Phone
Fax
e-mail

Consultant
Address
Address
Phone
Fax
e-mail

Consultant
Address
Address
Phone
Fax
e-mail

No.	Description	Date

Pranith Chadalavada
25 Dillmar Lake
Elevations

Project number	1
Date	6/8/2025
Drawn by	Pranith Chadalavada
Checked by	Pranith Chadalavada

A106

Scale As indicated

6/10/2025 10:14:44 AM

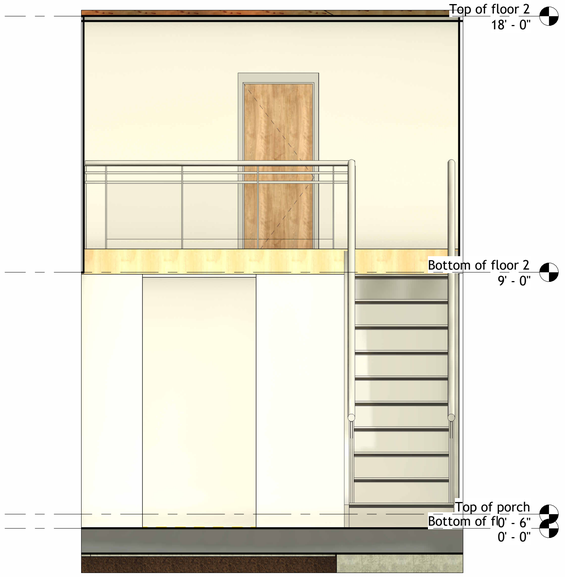

1 Section 1
3/8" = 1'-0"

4 Front Entrance Detailed View

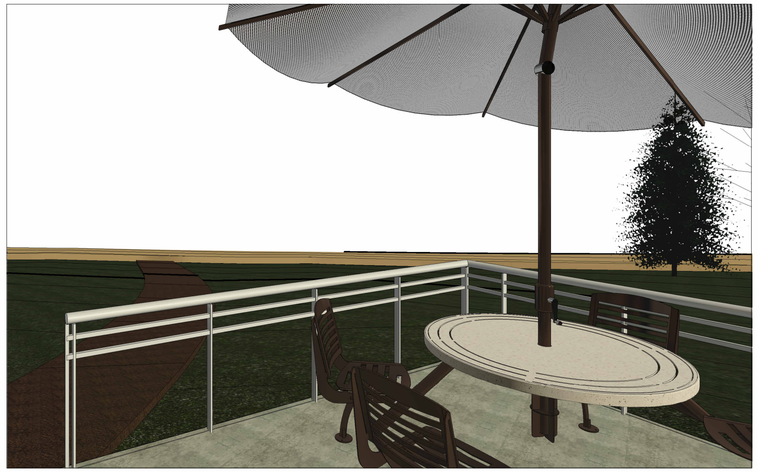

5 Back Porch Detailed View

3 Section 2
1/4" = 1'-0"

6 Foyer Detailed View

AUTODESK

www.autodesk.com/revit

Consultant
Address
Address
Phone
Fax
e-mail

Consultant
Address
Address
Phone
Fax
e-mail

Consultant
Address
Address
Phone
Fax
e-mail

Consultant
Address
Address
Phone
Fax
e-mail

Consultant
Address
Address
Phone
Fax
e-mail

No.	Description	Date

Pranith Chadalavada
25 Dillmar Lake
Sections/Details

Project number	1
Date	6/8/2025
Drawn by	Pranith Chadalavada
Checked by	Pranith Chadalavada

A107

Scale: As indicated

6/10/2025 10:15:10 AM