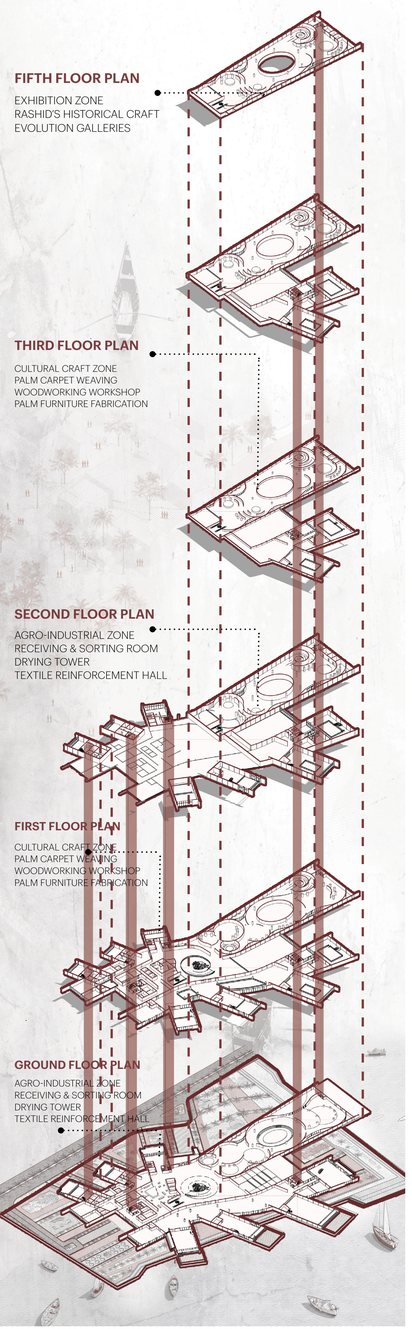

AXONOMETRIC DIAGRAM

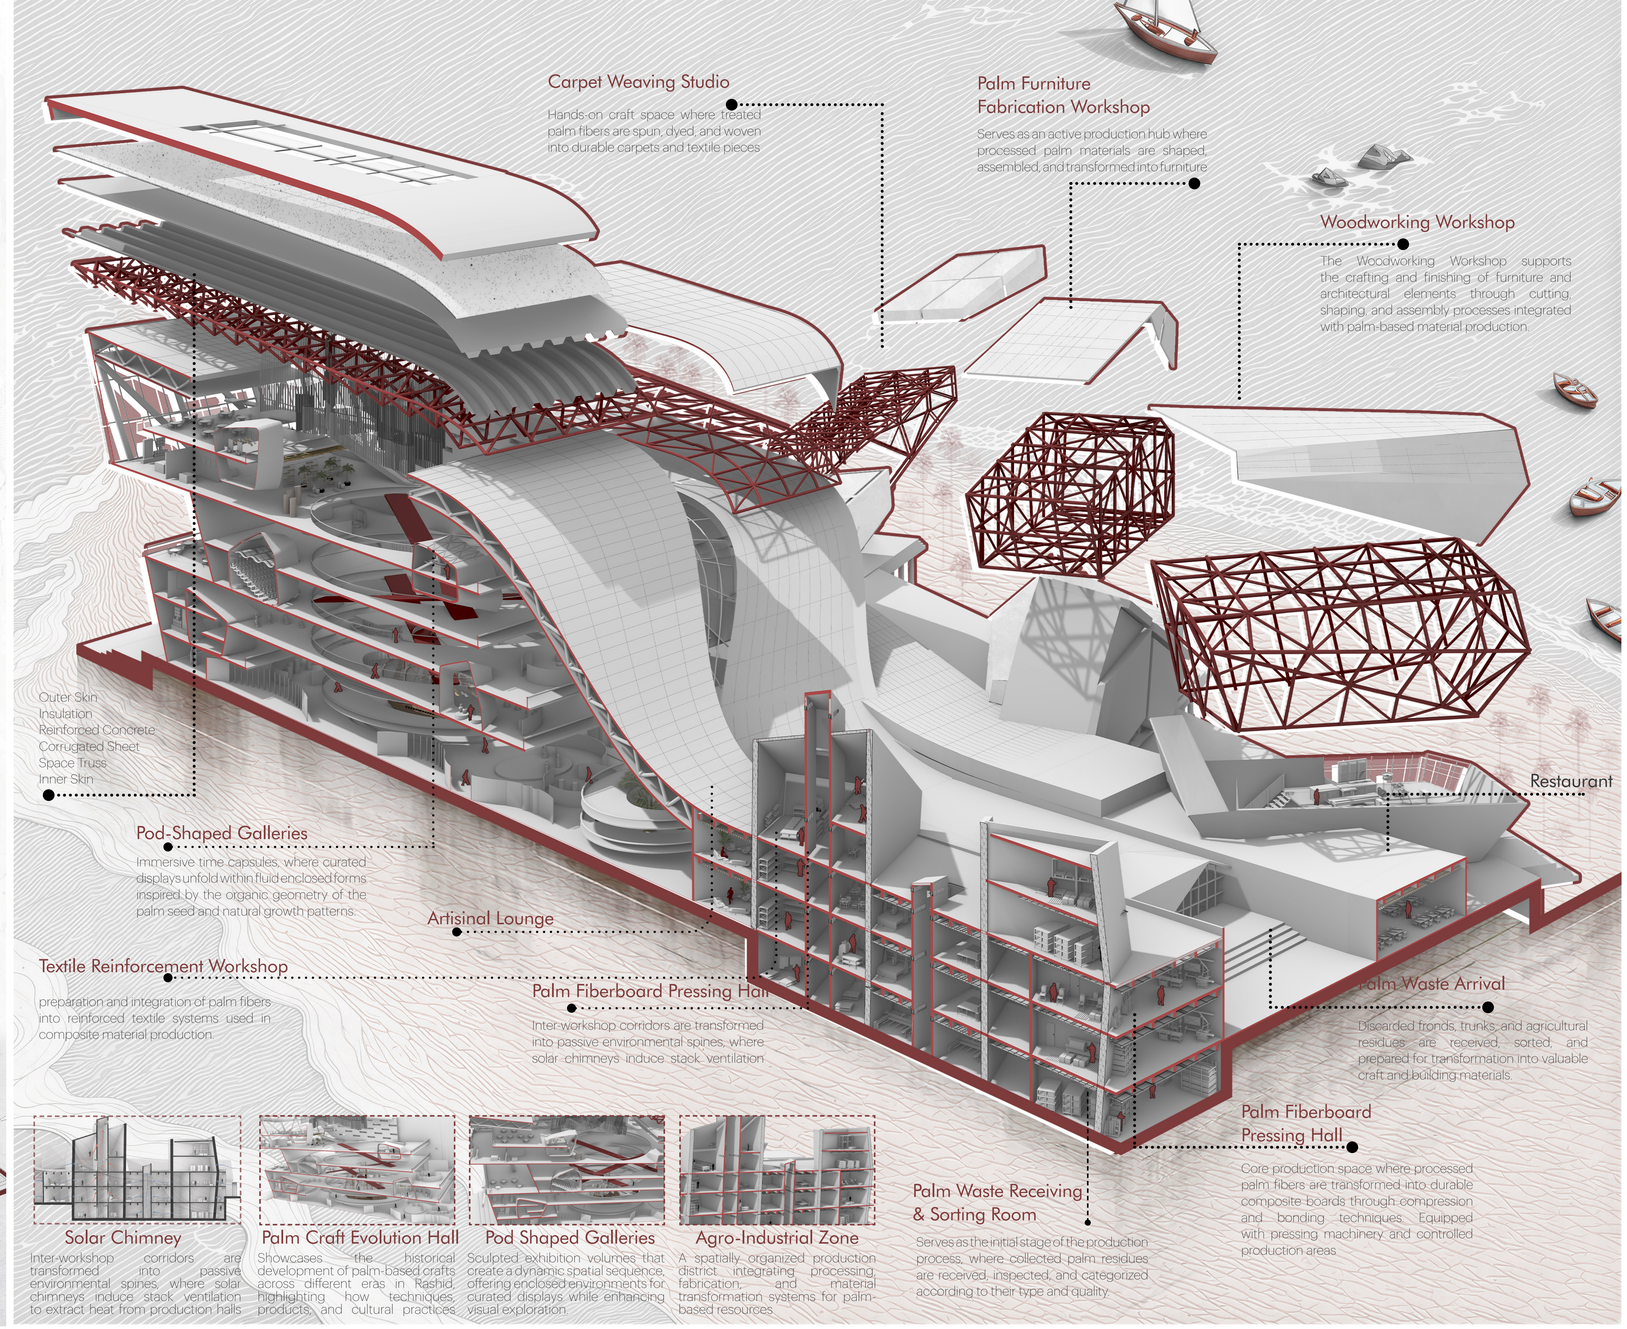

3D SECTION

CARPET WEAVING INTERIOR SHOT

LAYOUT SCALE 1:400

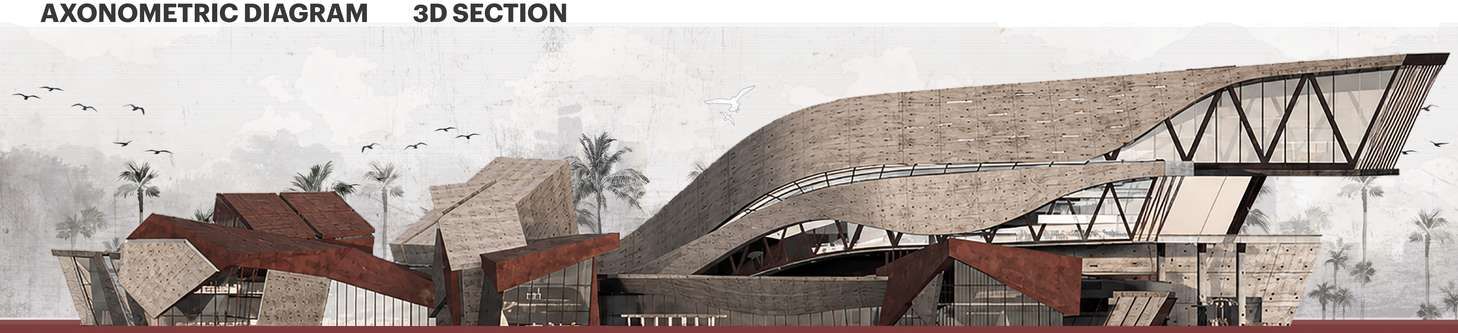

MAIN ELEVATION SCALE 1:200

SIDE ELEVATION SCALE 1:200