


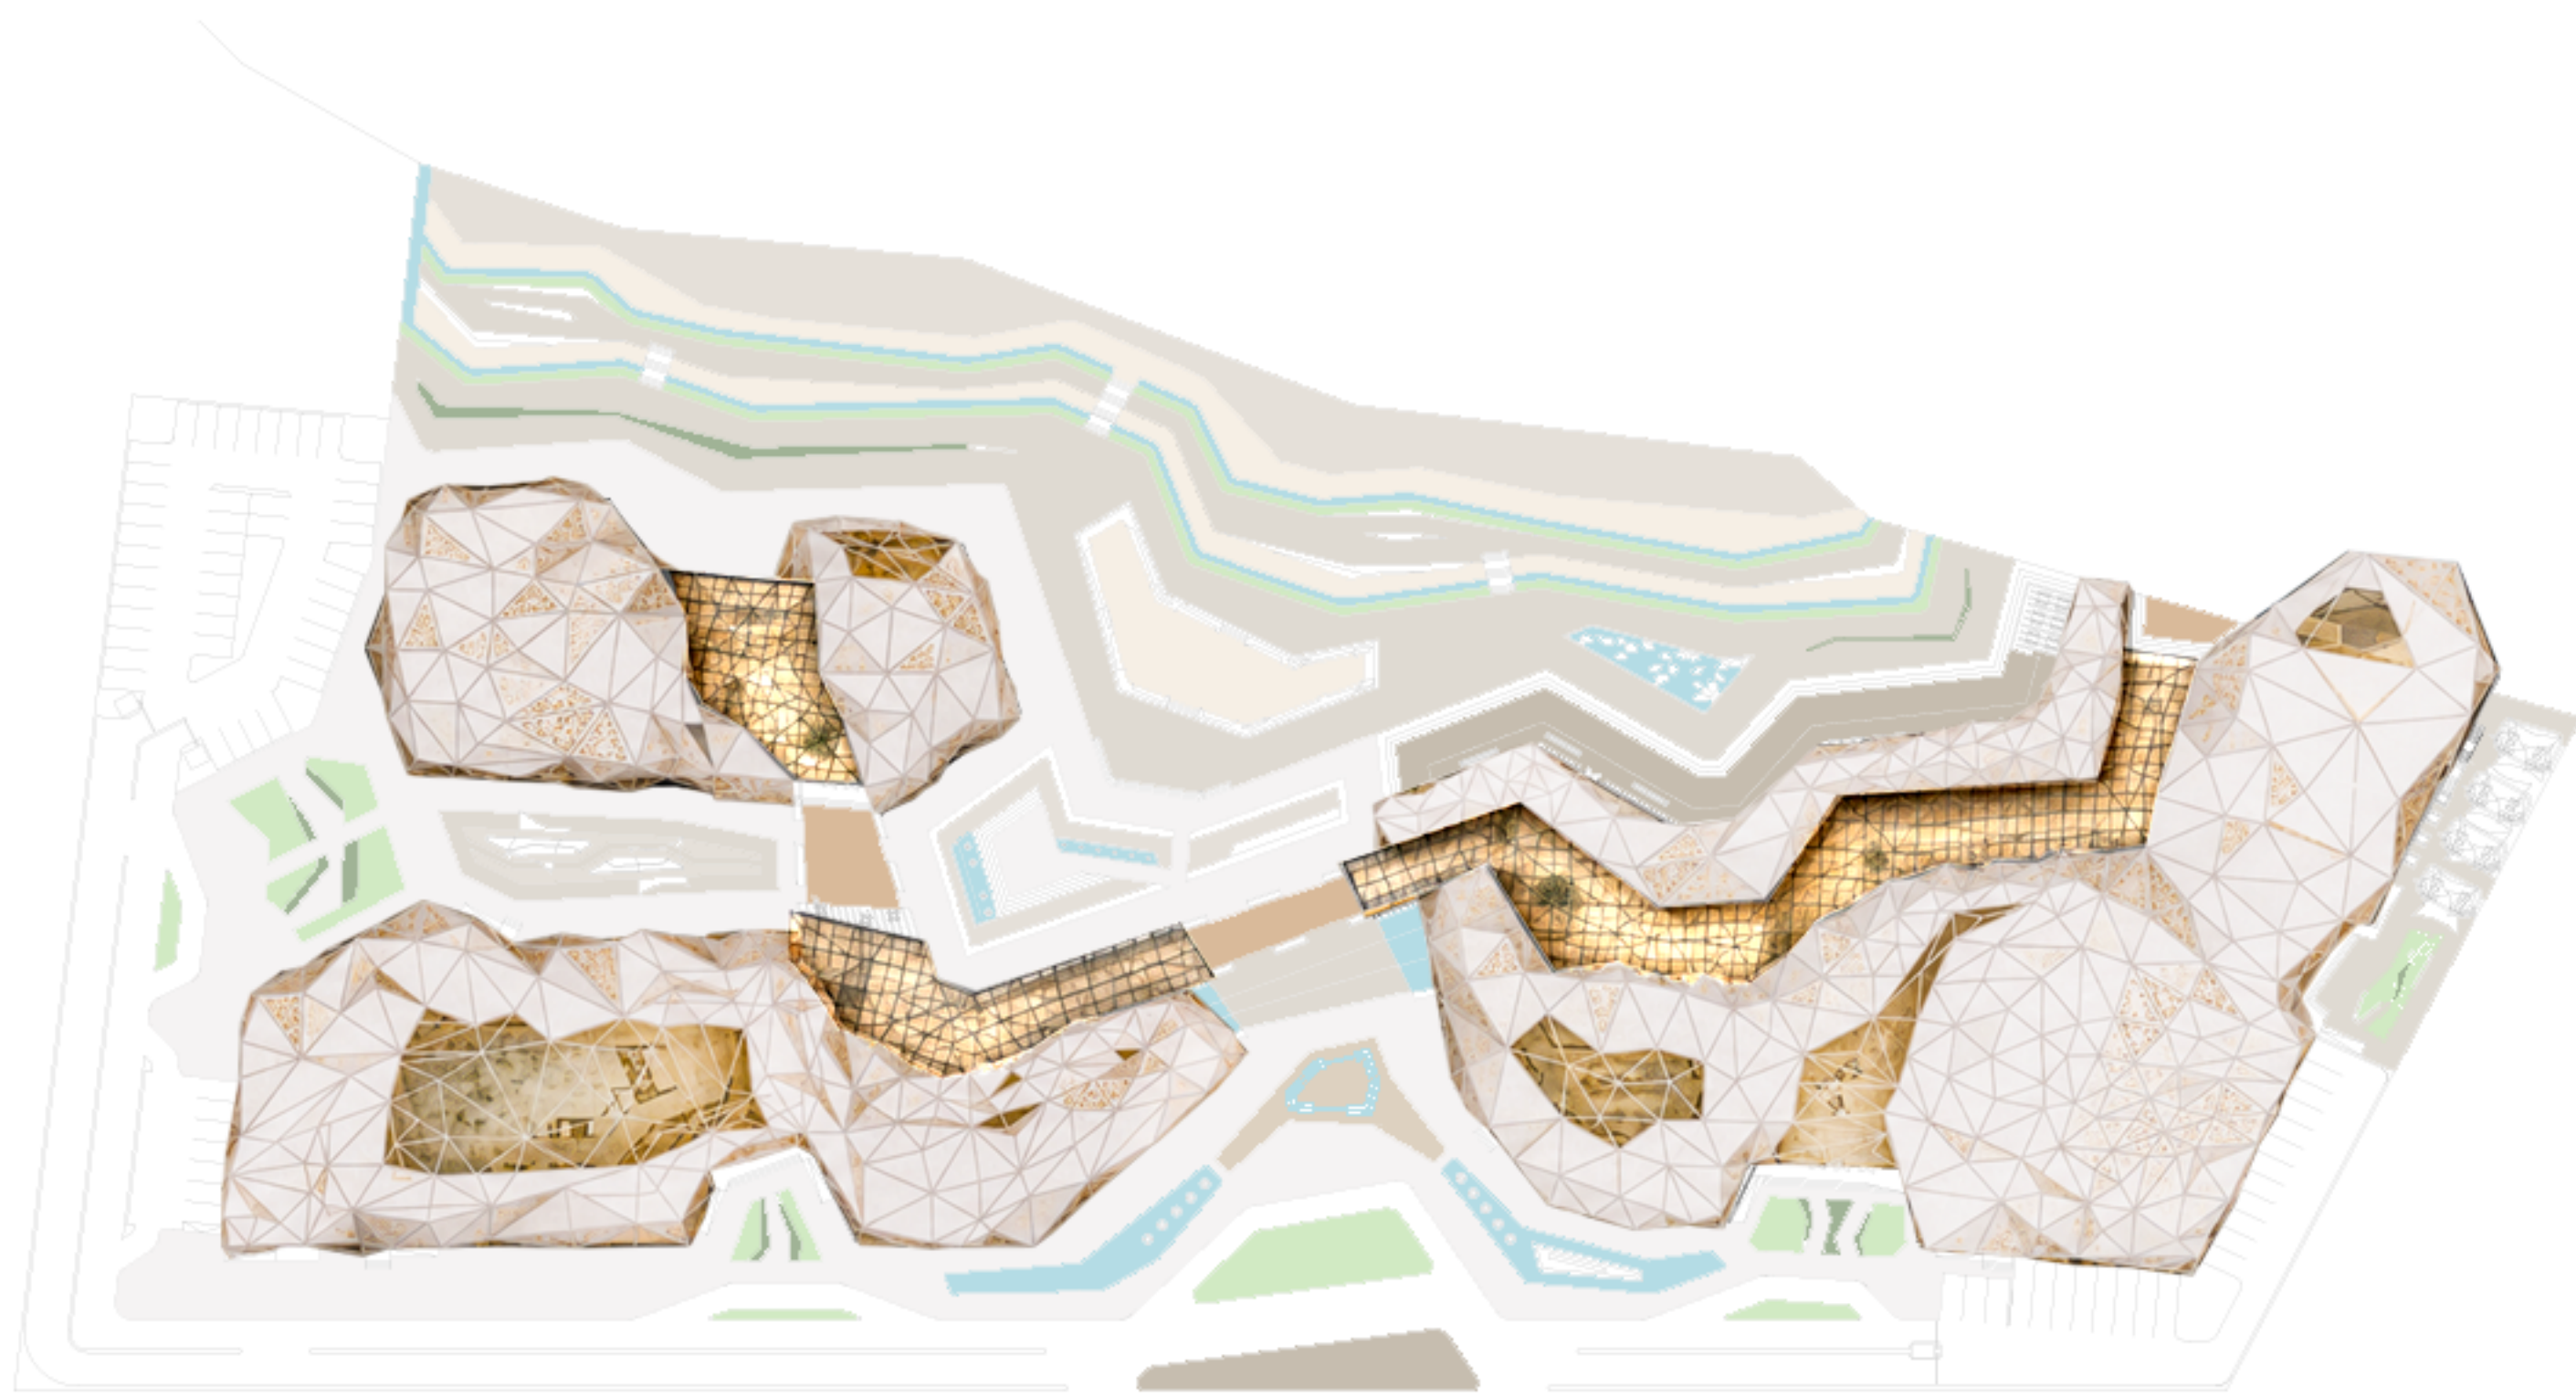

Masterplan 1:250




Layout 1:1000

Incident Radiation (Old vs. New)



Direct Sun Hours (Old vs. New)

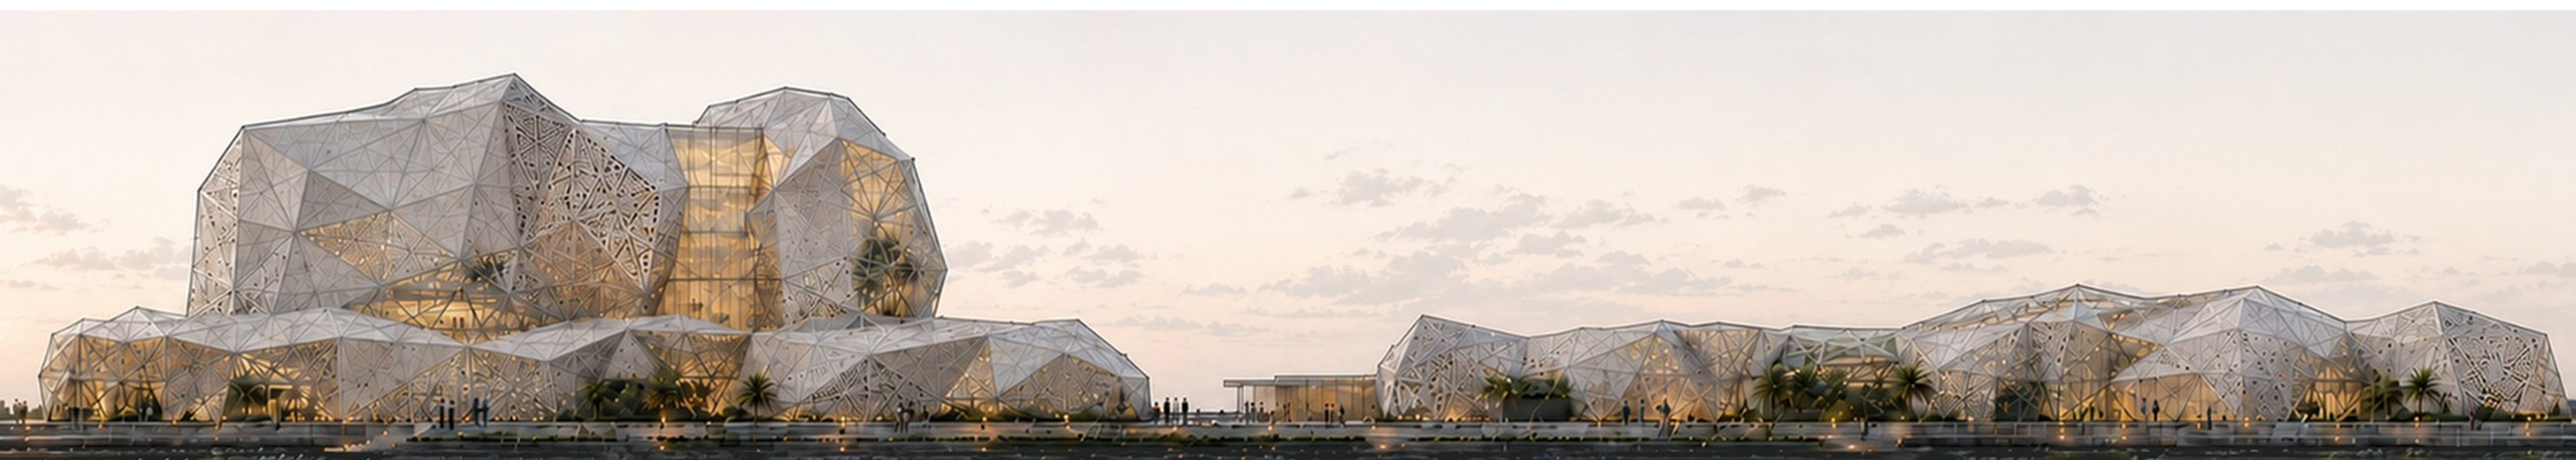

Entrance Elevation 1:400