



Main Exhibition Interior Shot




Research Wing Interior Shot




Public Wing Entrance




Exhibition Cantilevered Hall

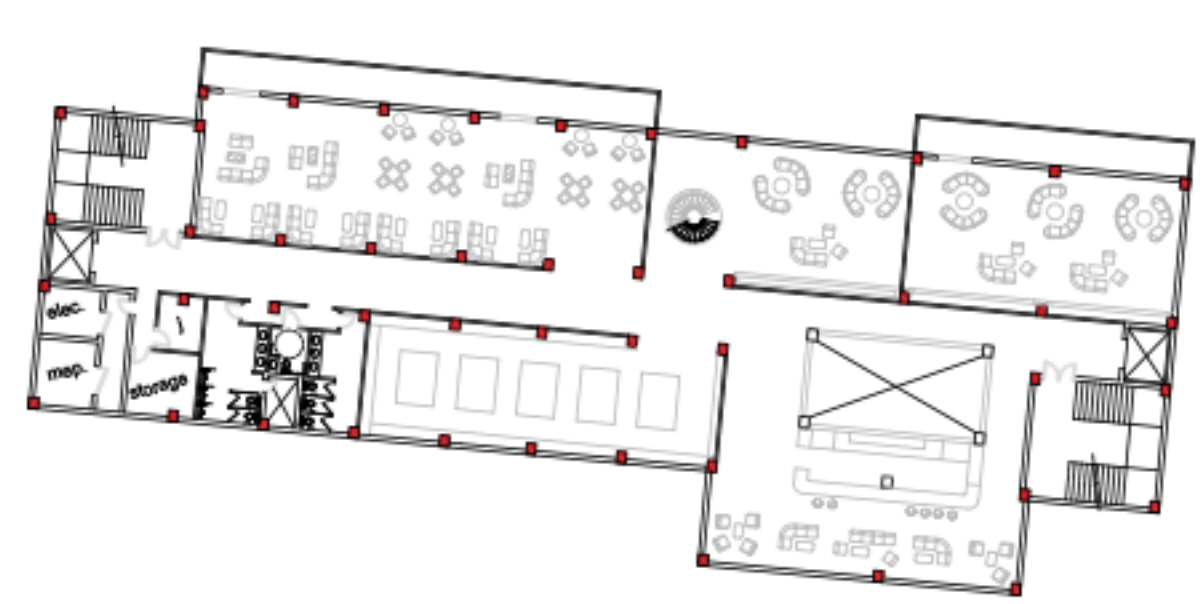


7th Floor Plan 1:400

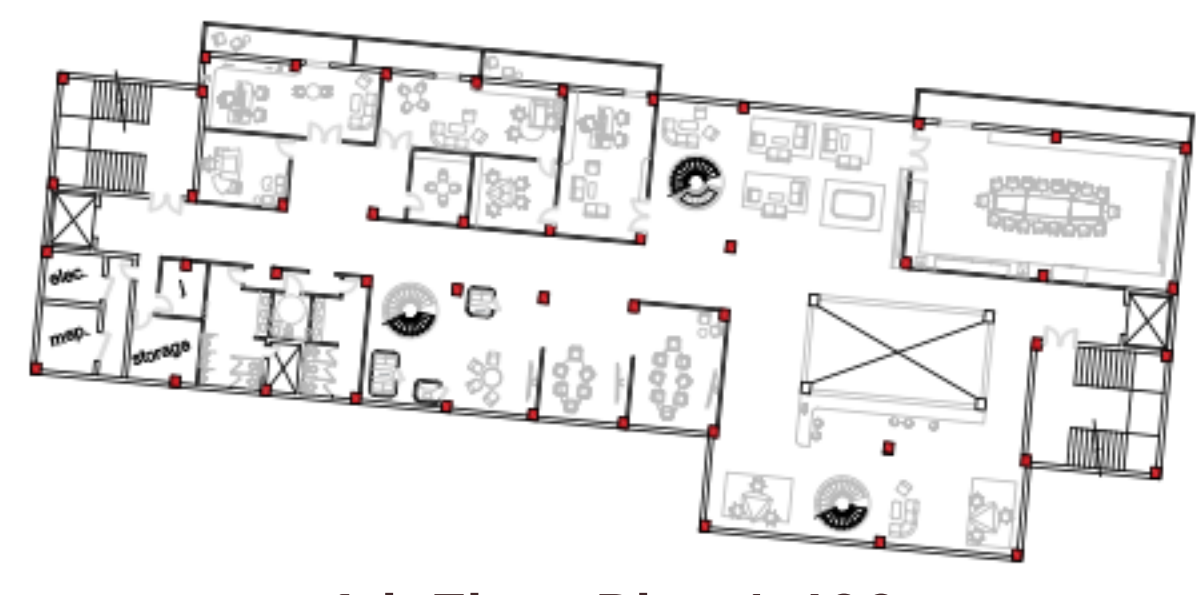


6th Floor Plan 1:400

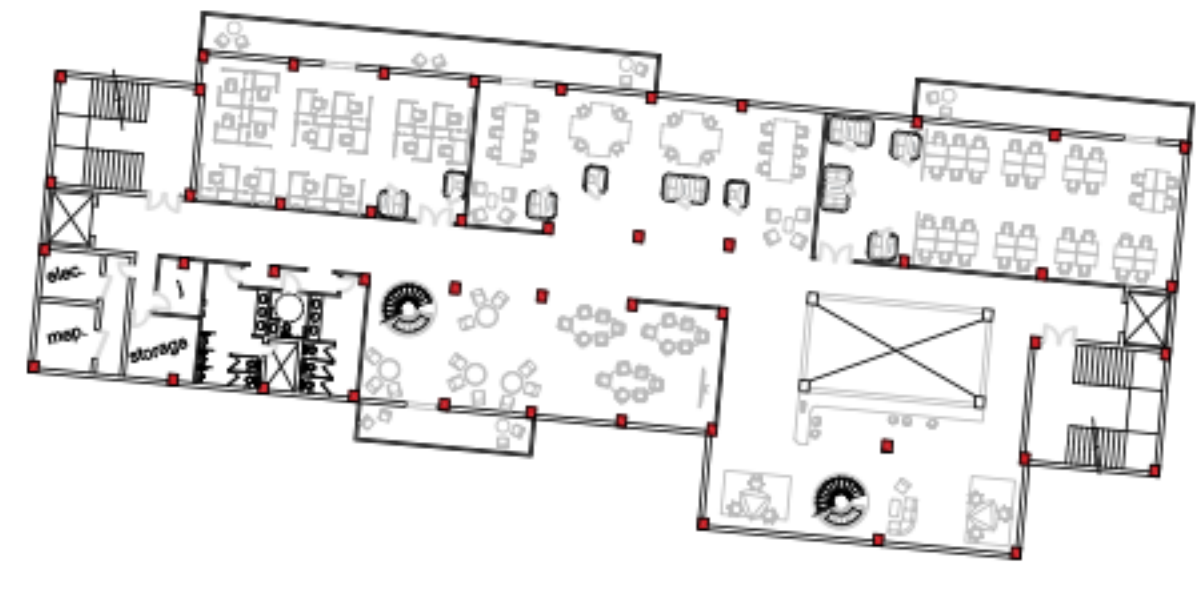


3rd, 4th, 5th Floor Plans 1:400

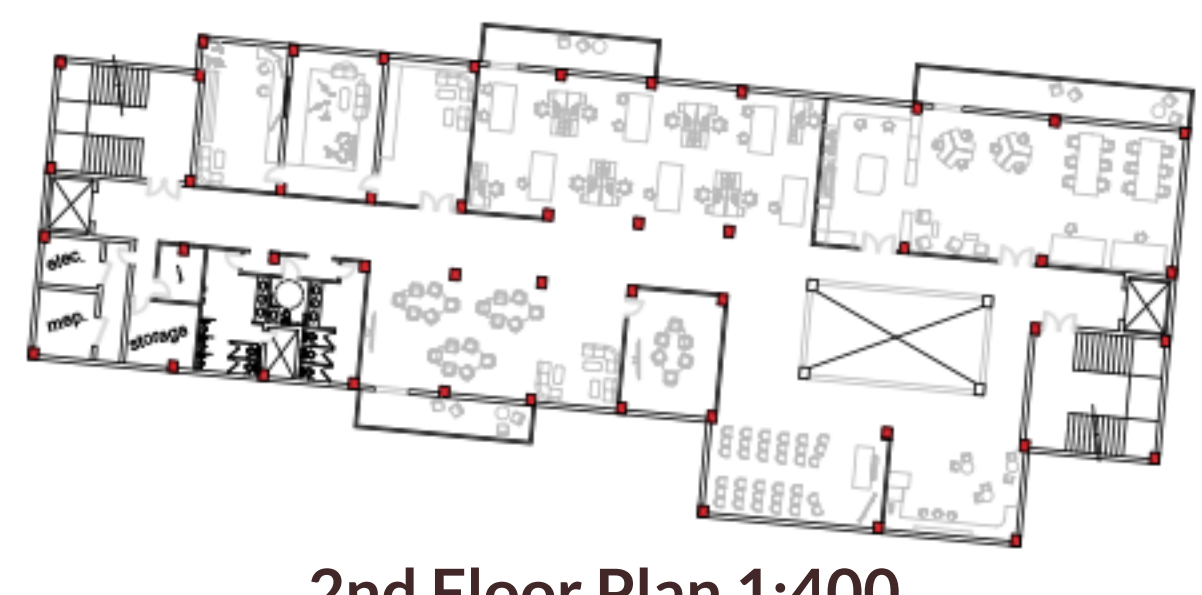


2nd Floor Plan 1:400

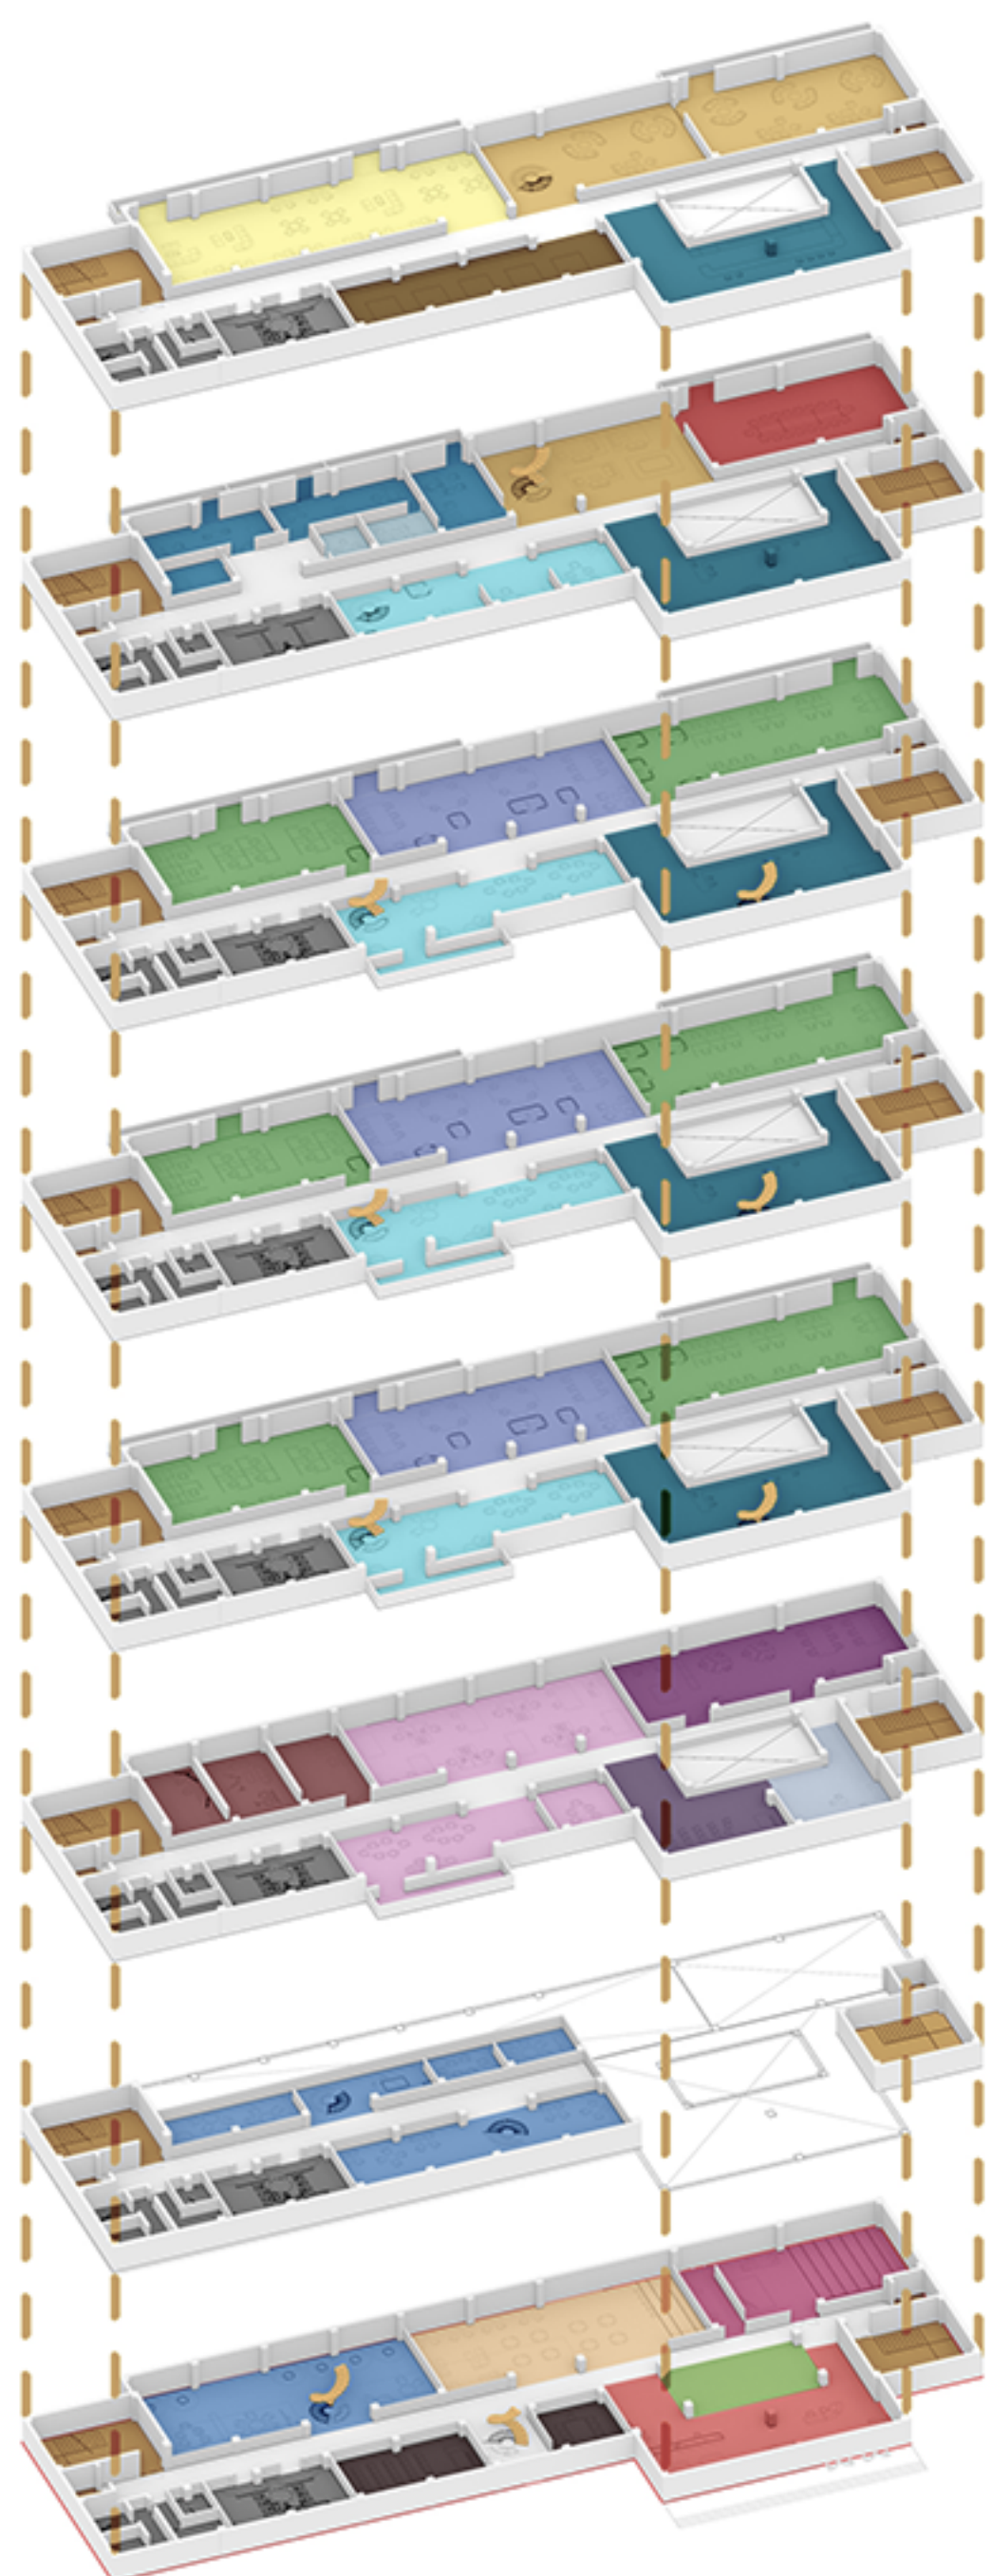


3D Zoning Axonometric

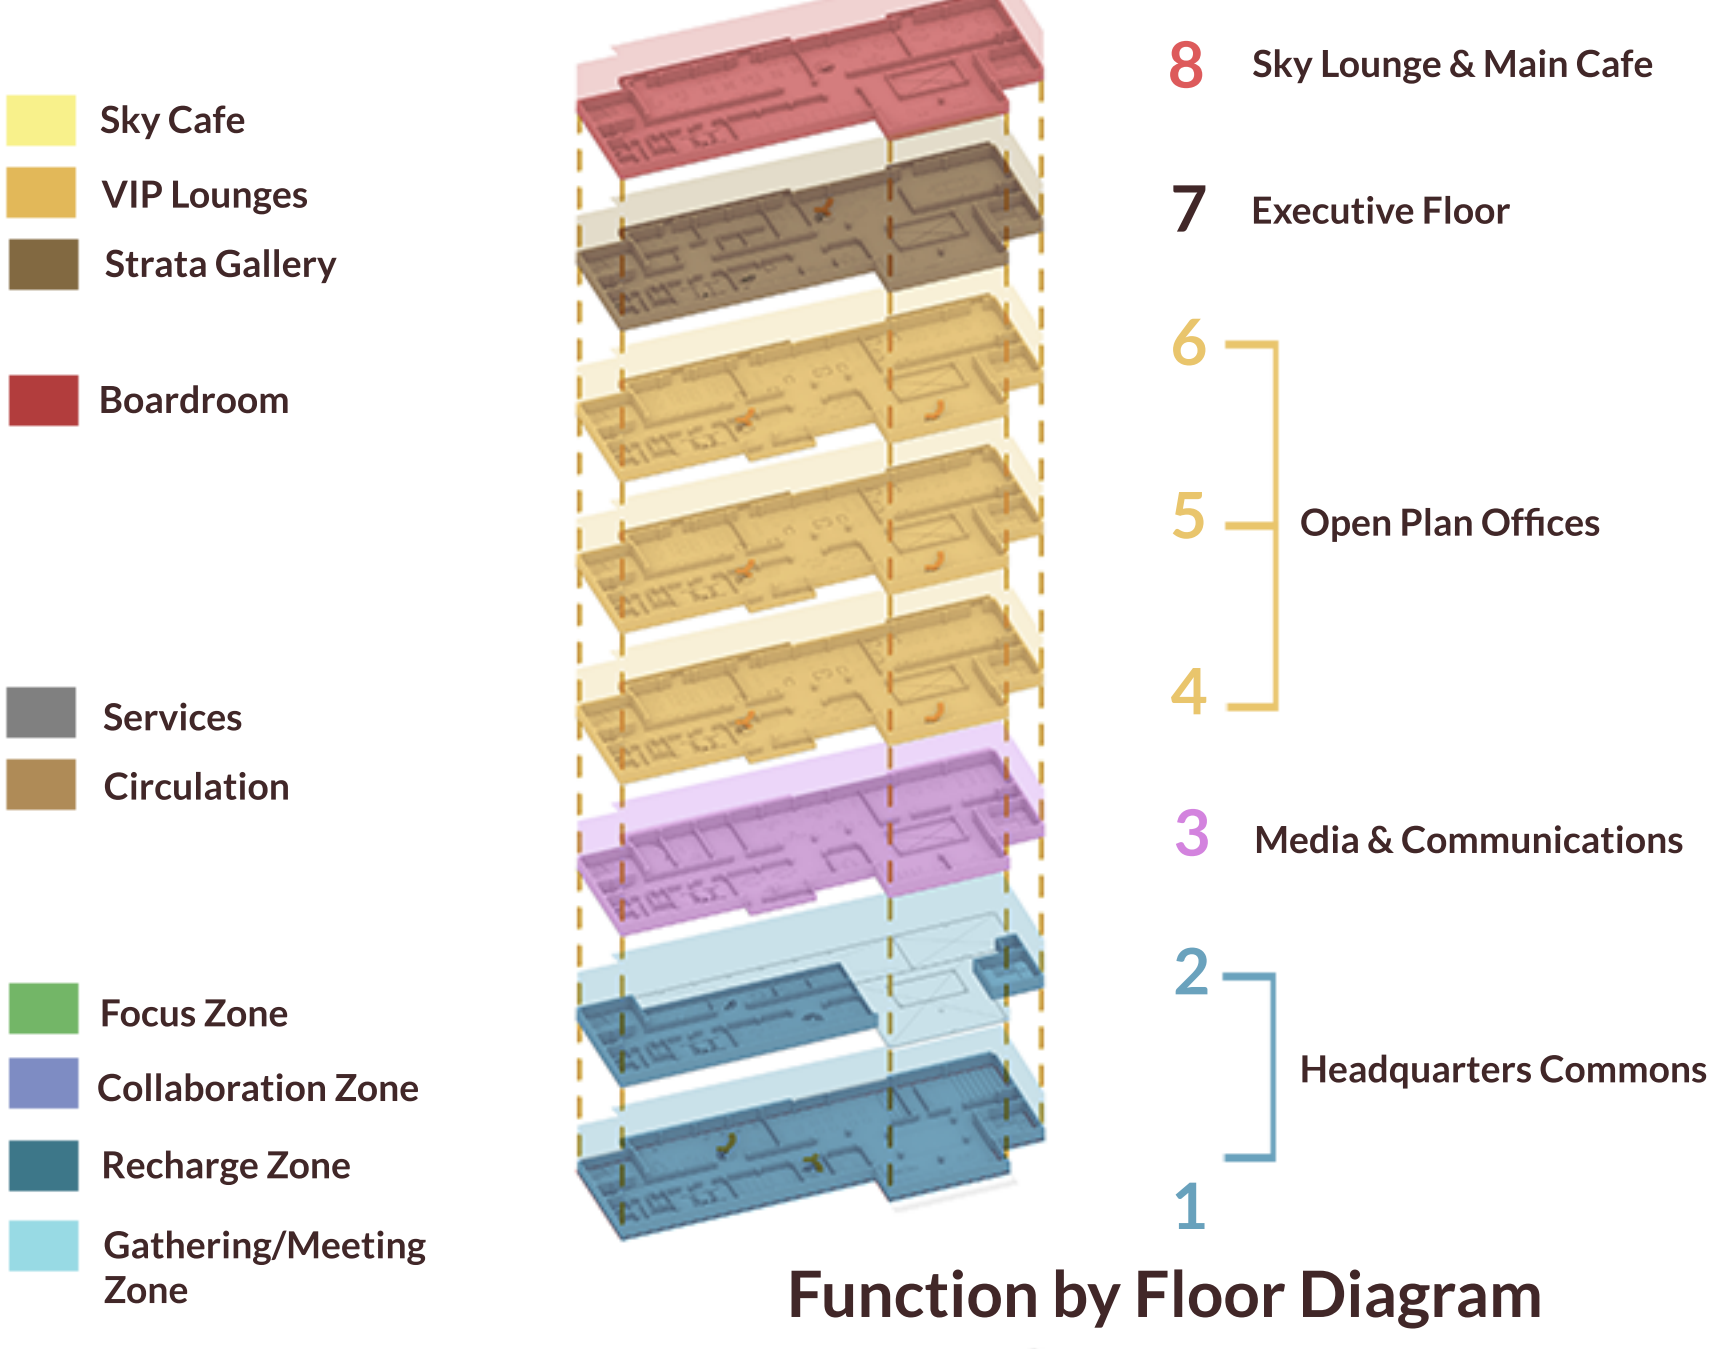


Function by Floor Diagram

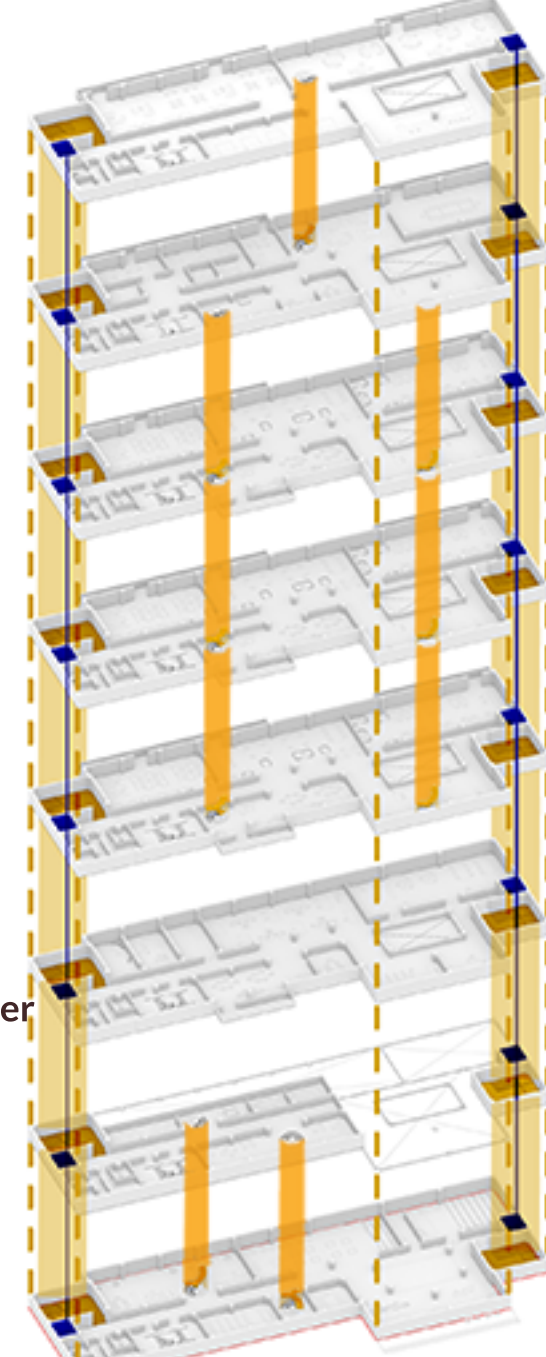

Circulation Diagram

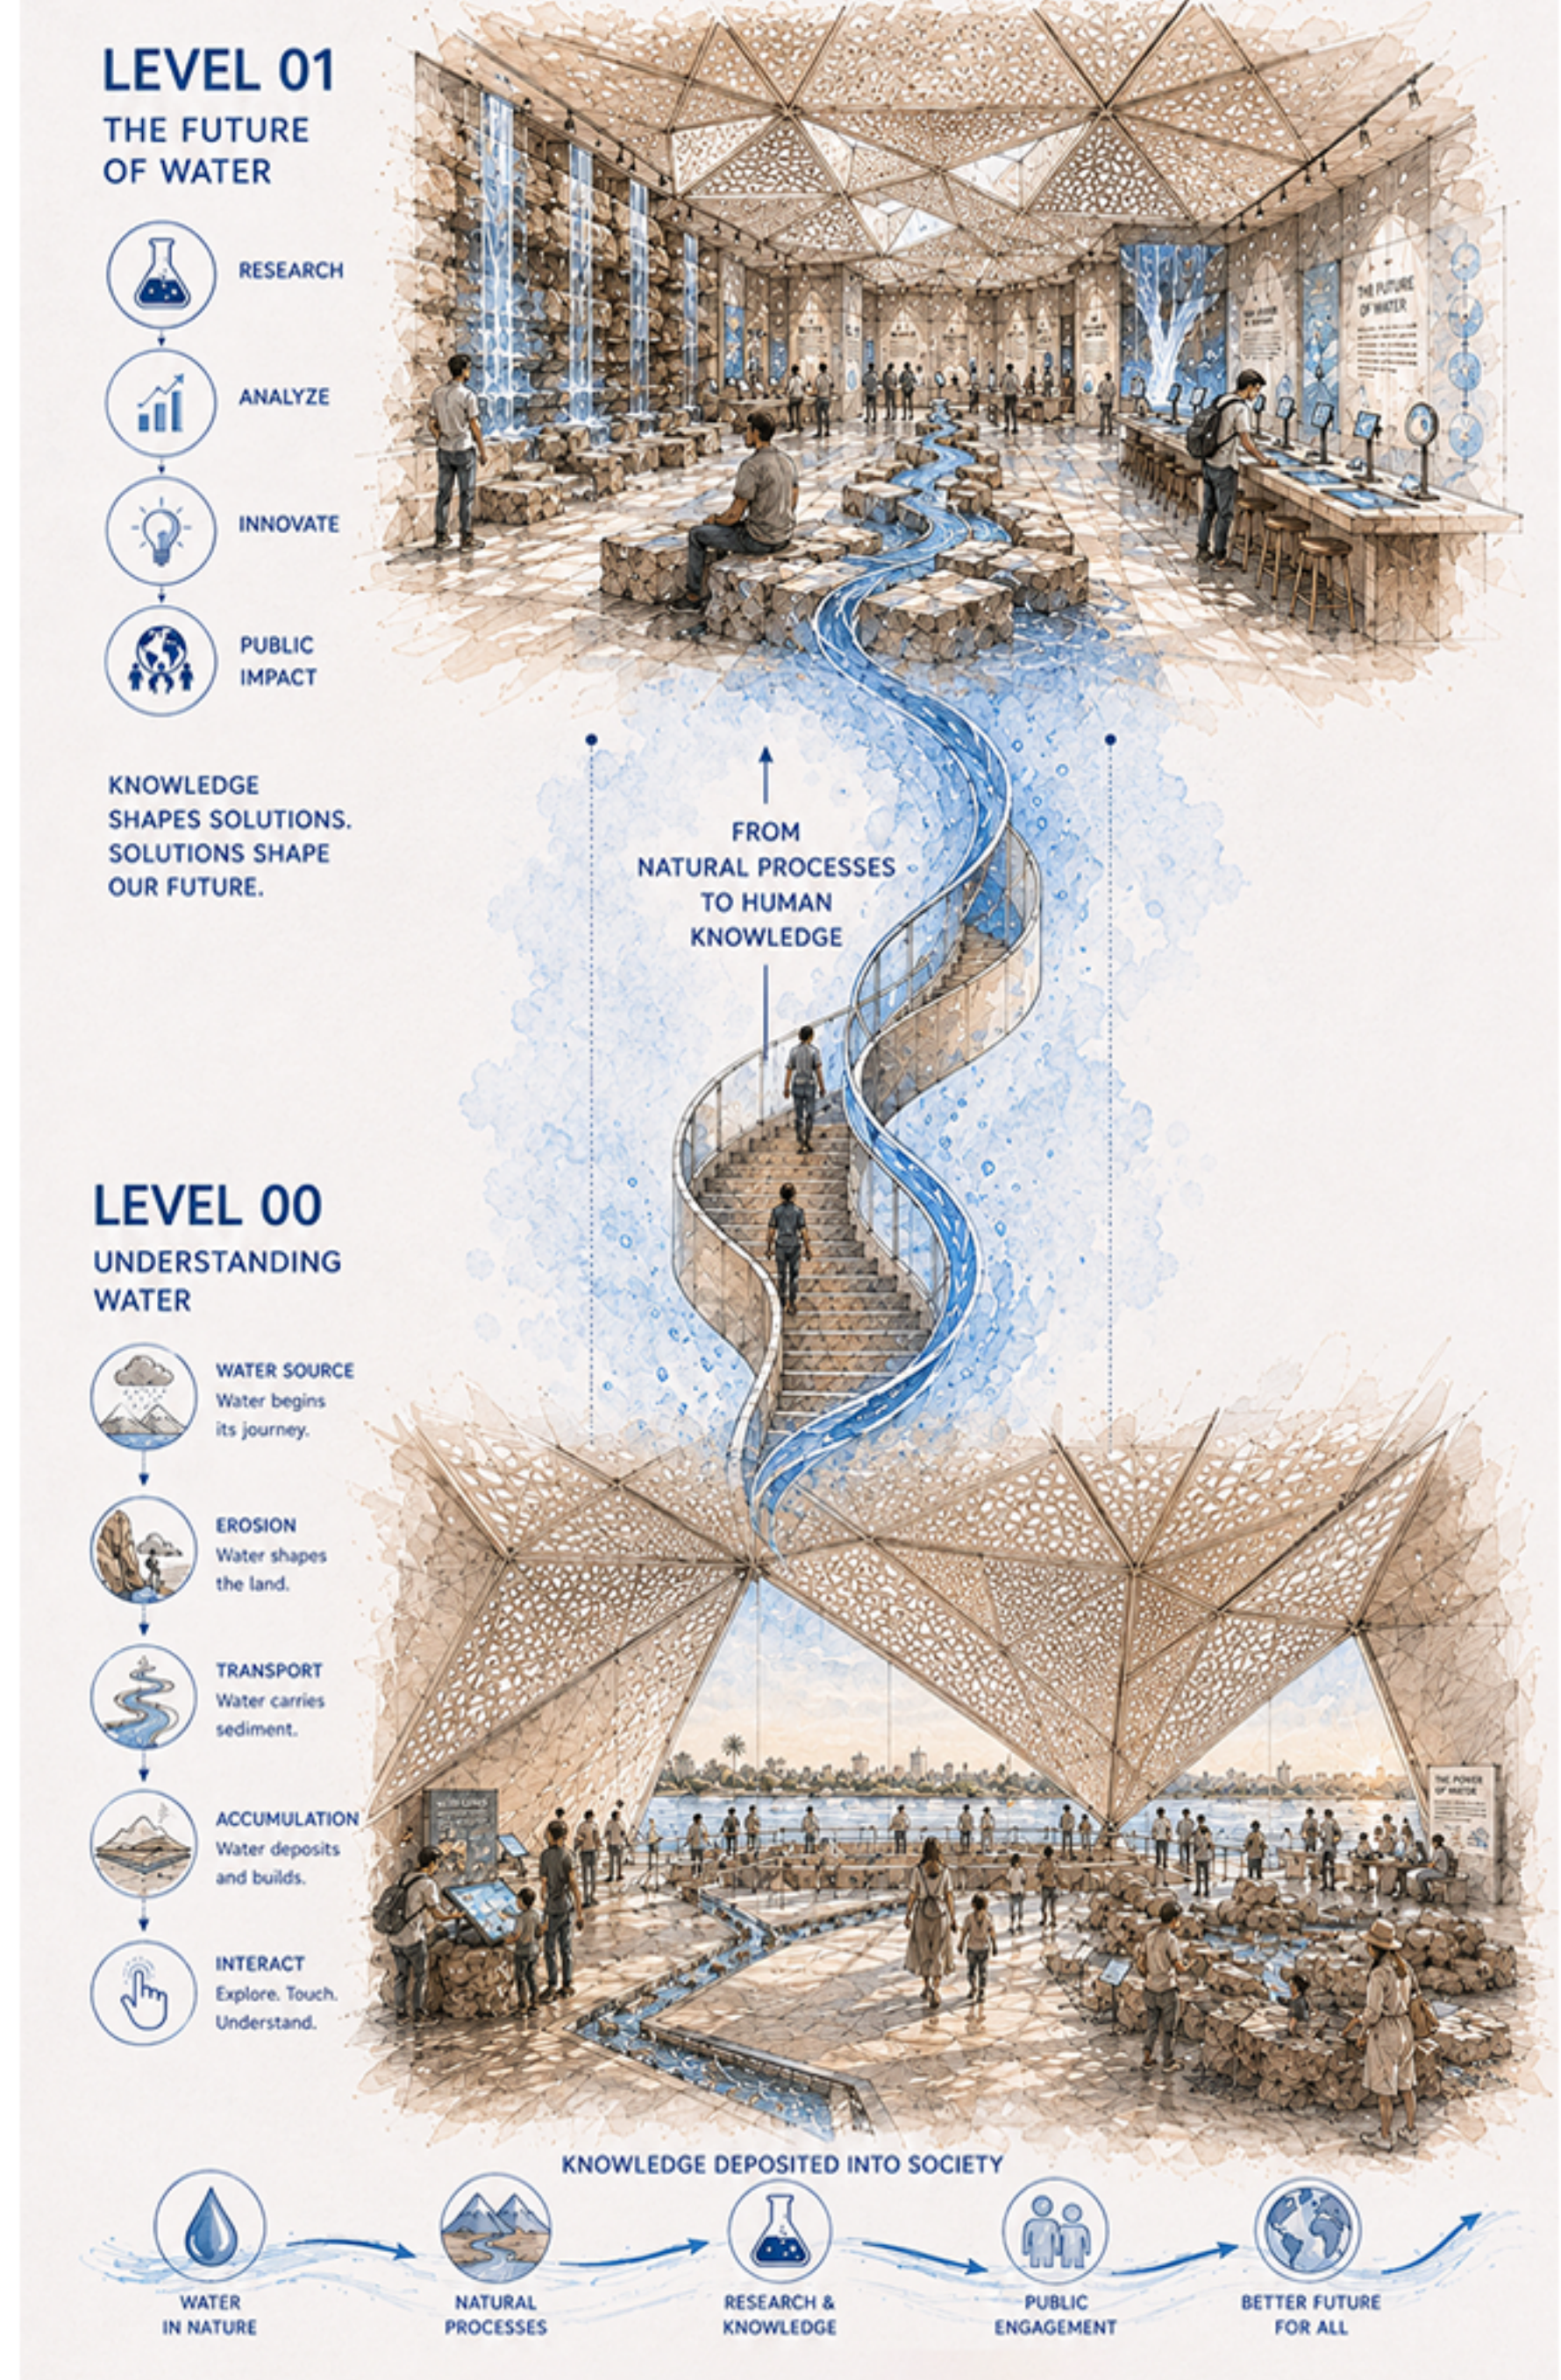

Exhibition Scenario

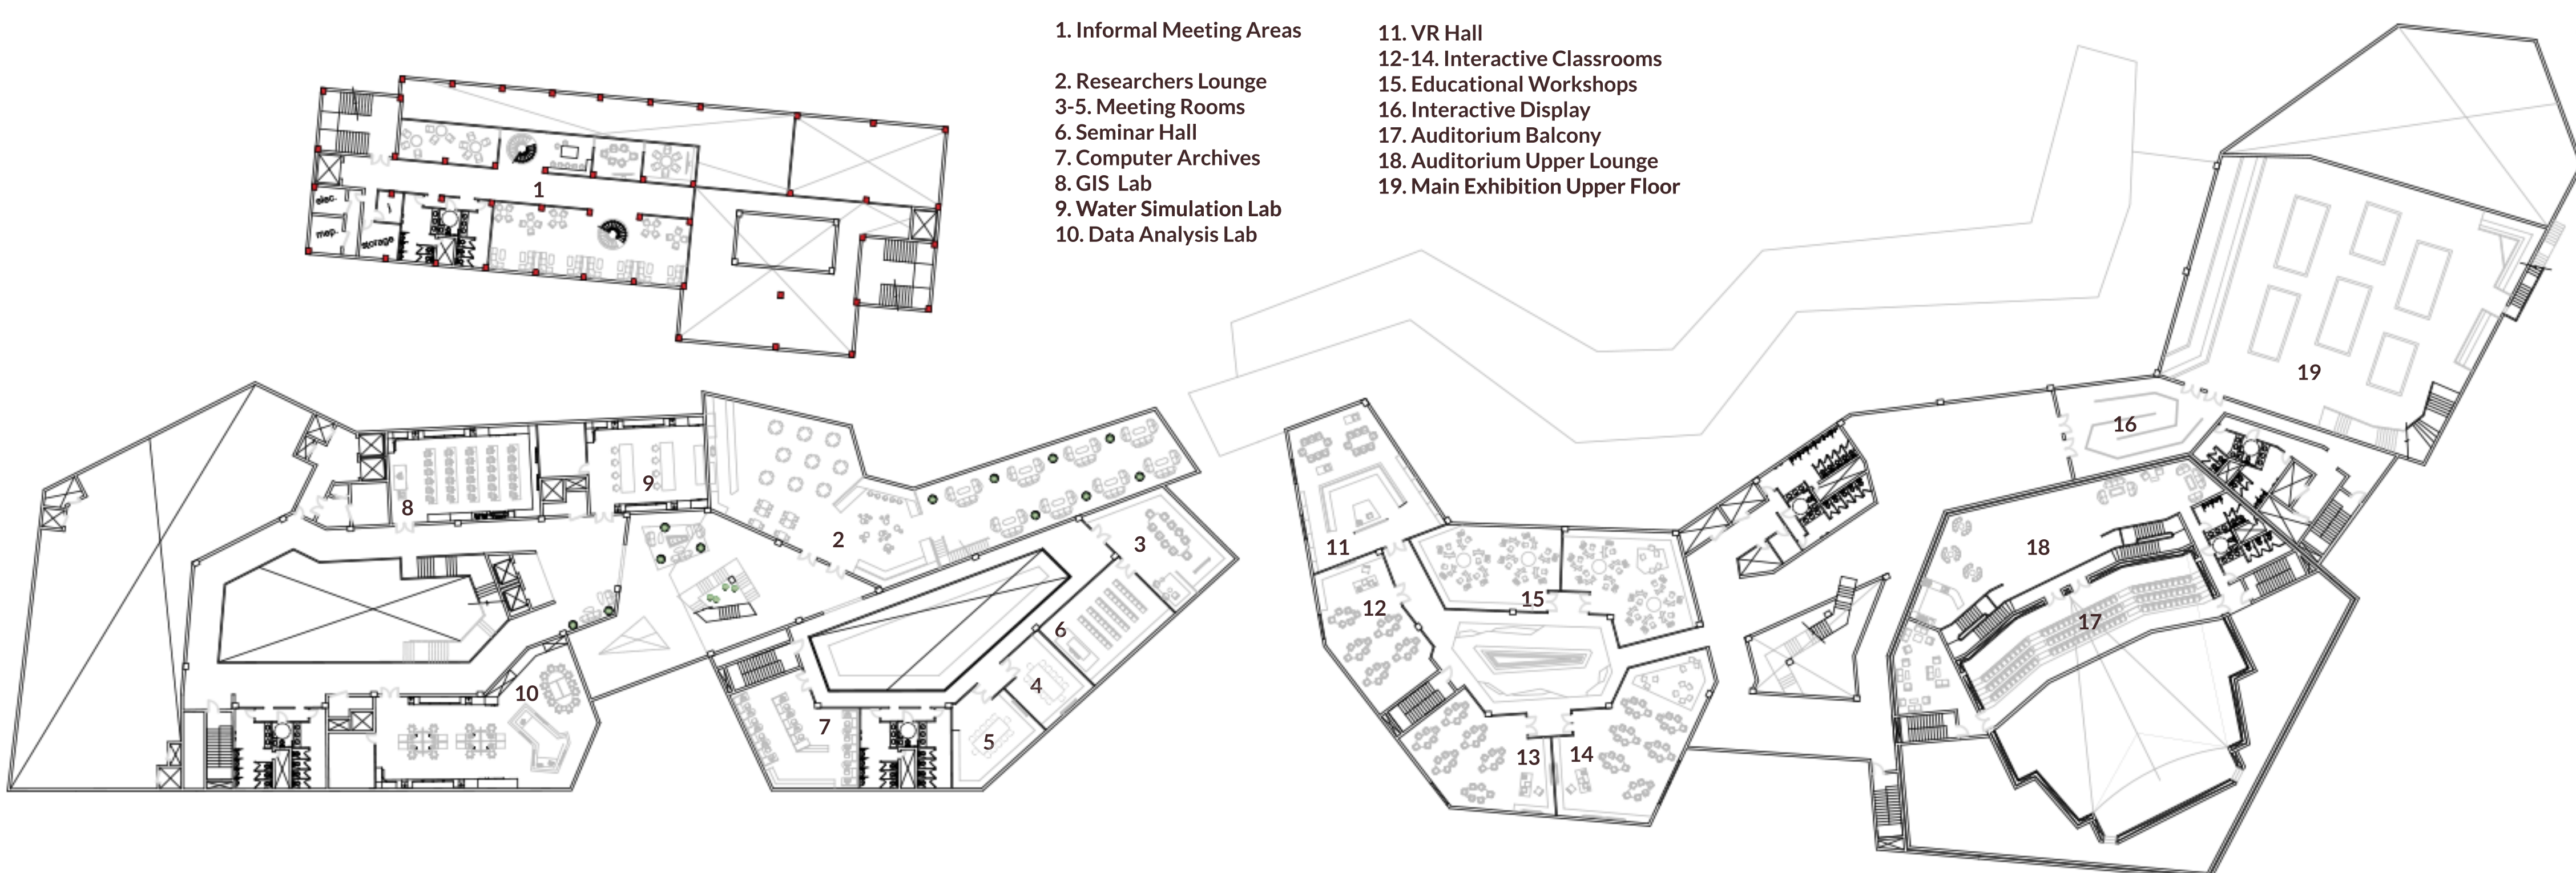

First Floor Plan 1:400

Material Palette

NATURAL. TEXTURED. TIMELESS.

