


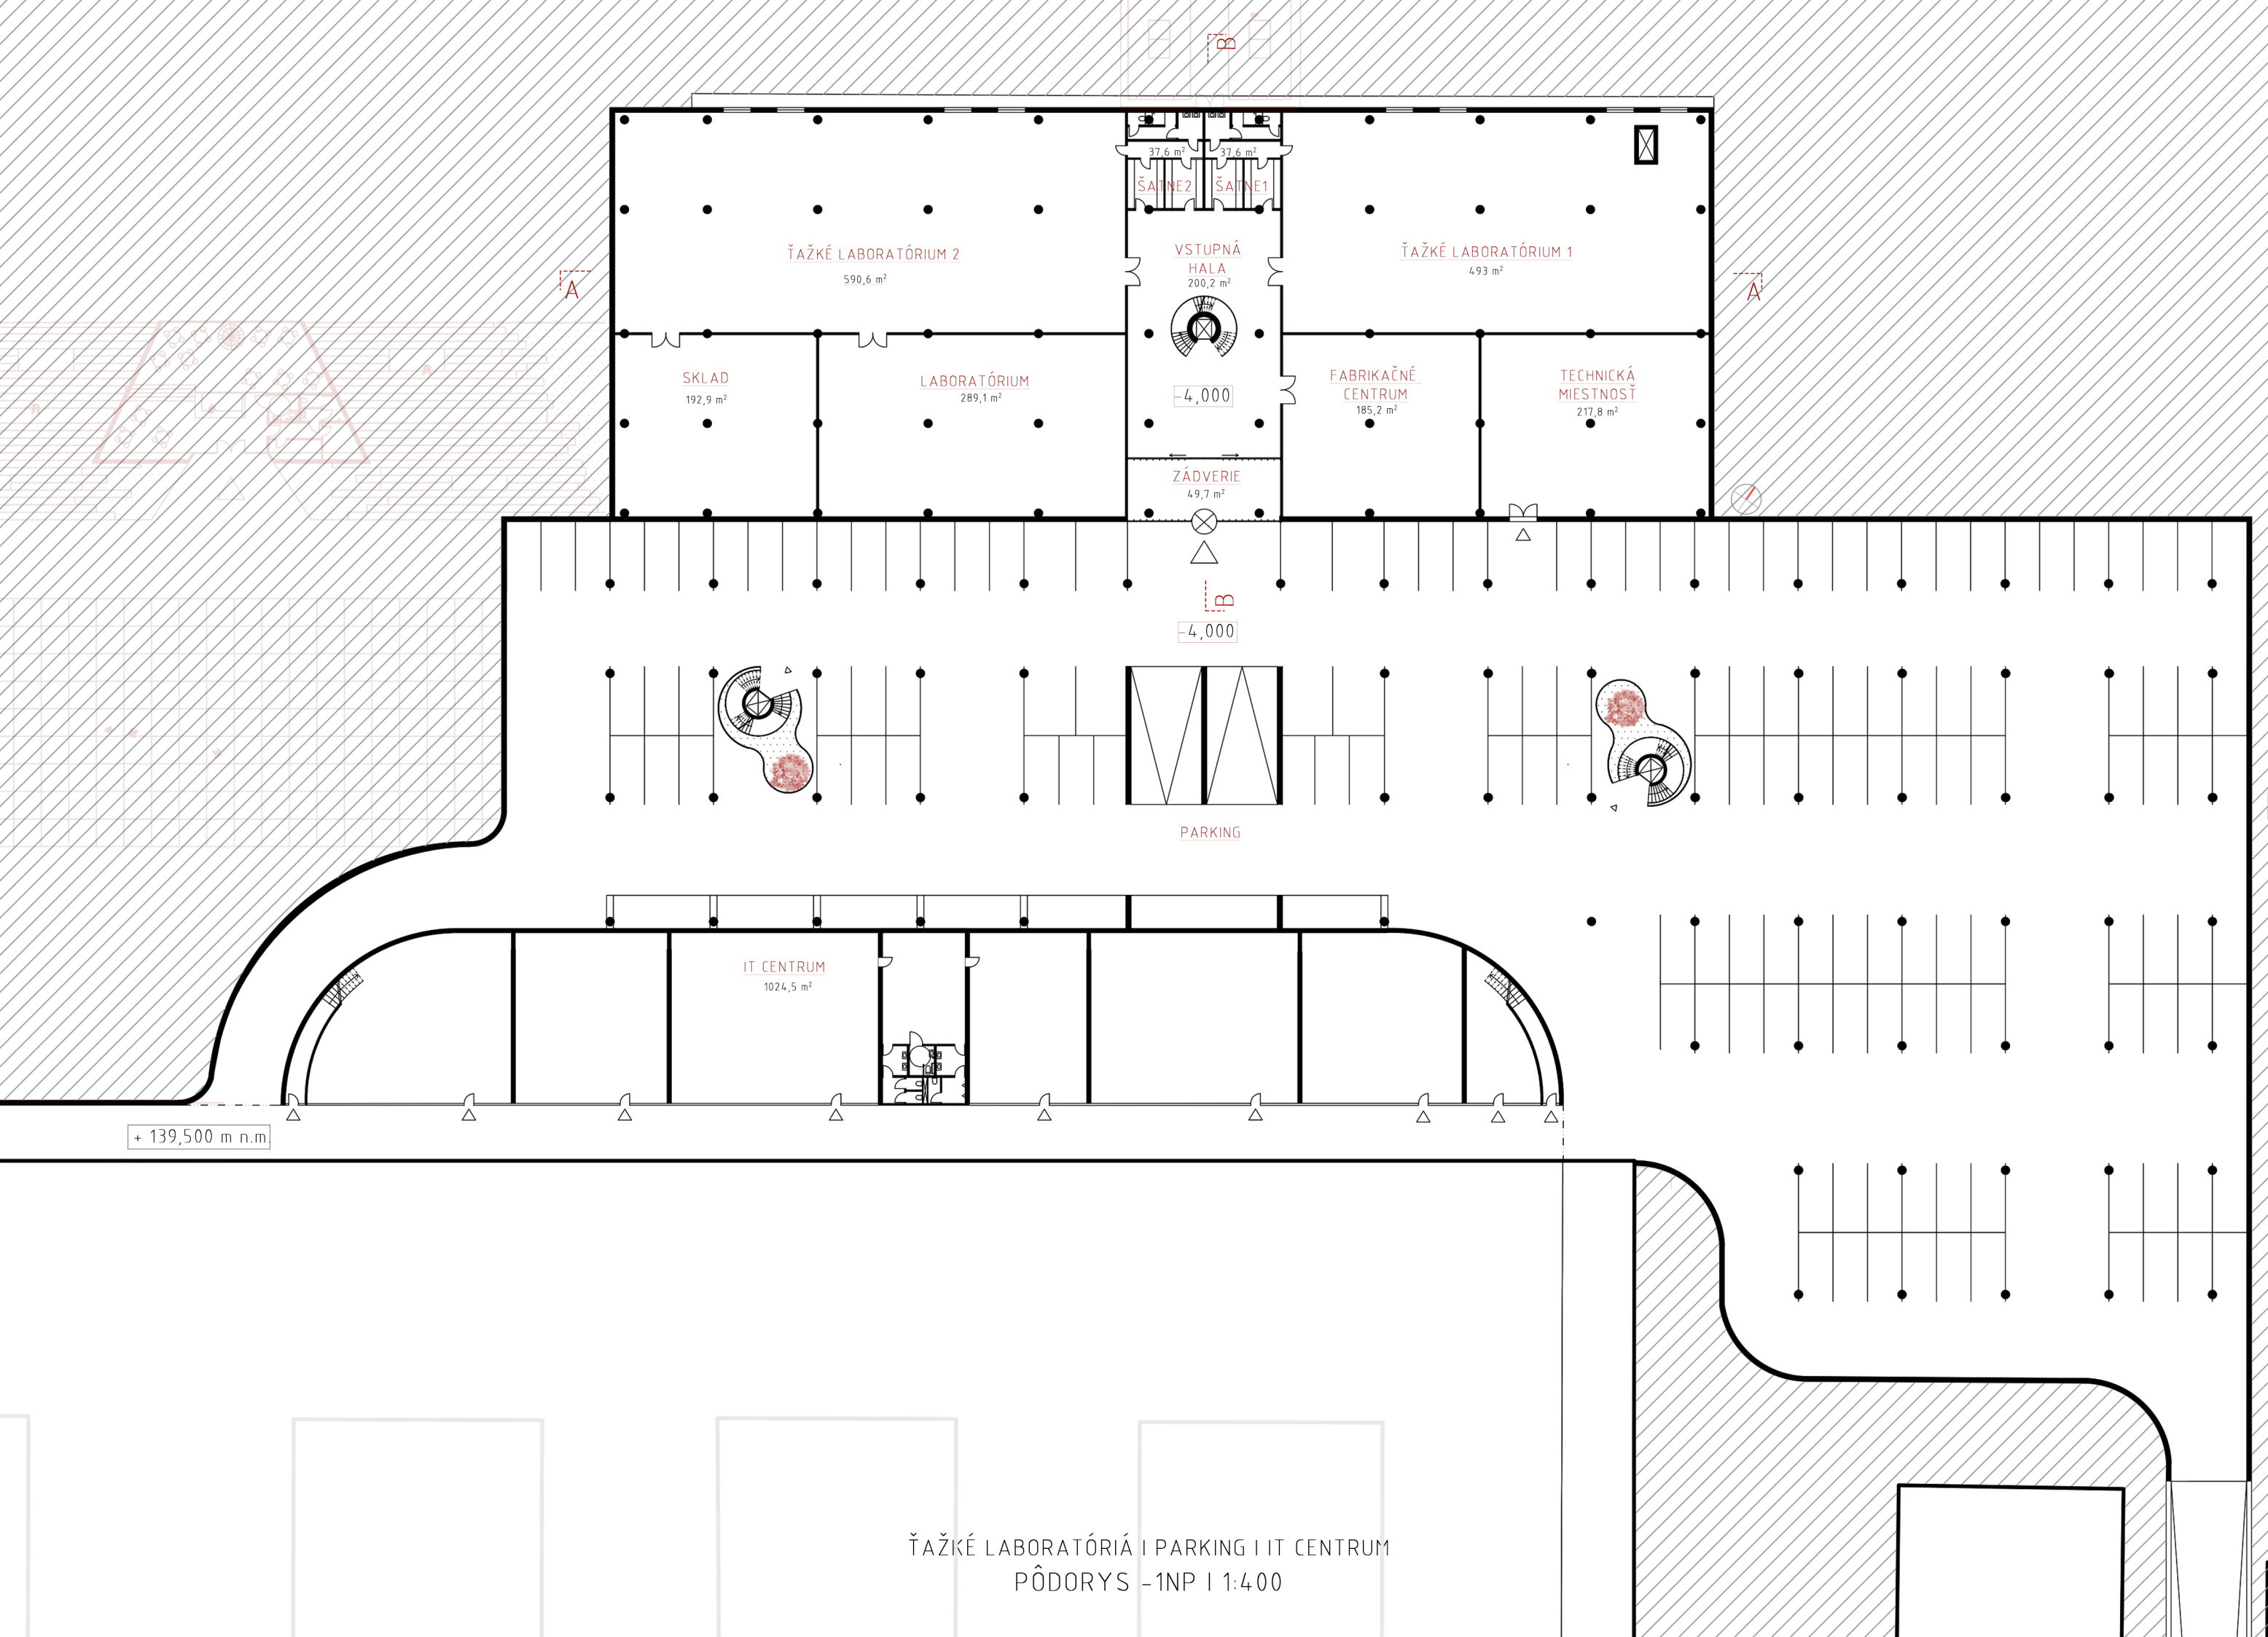

ŤAŽKÉ LABORATÓRIÁ I PARKING I IT CENTRUM
PÔDORYS - 1NP I 1:400