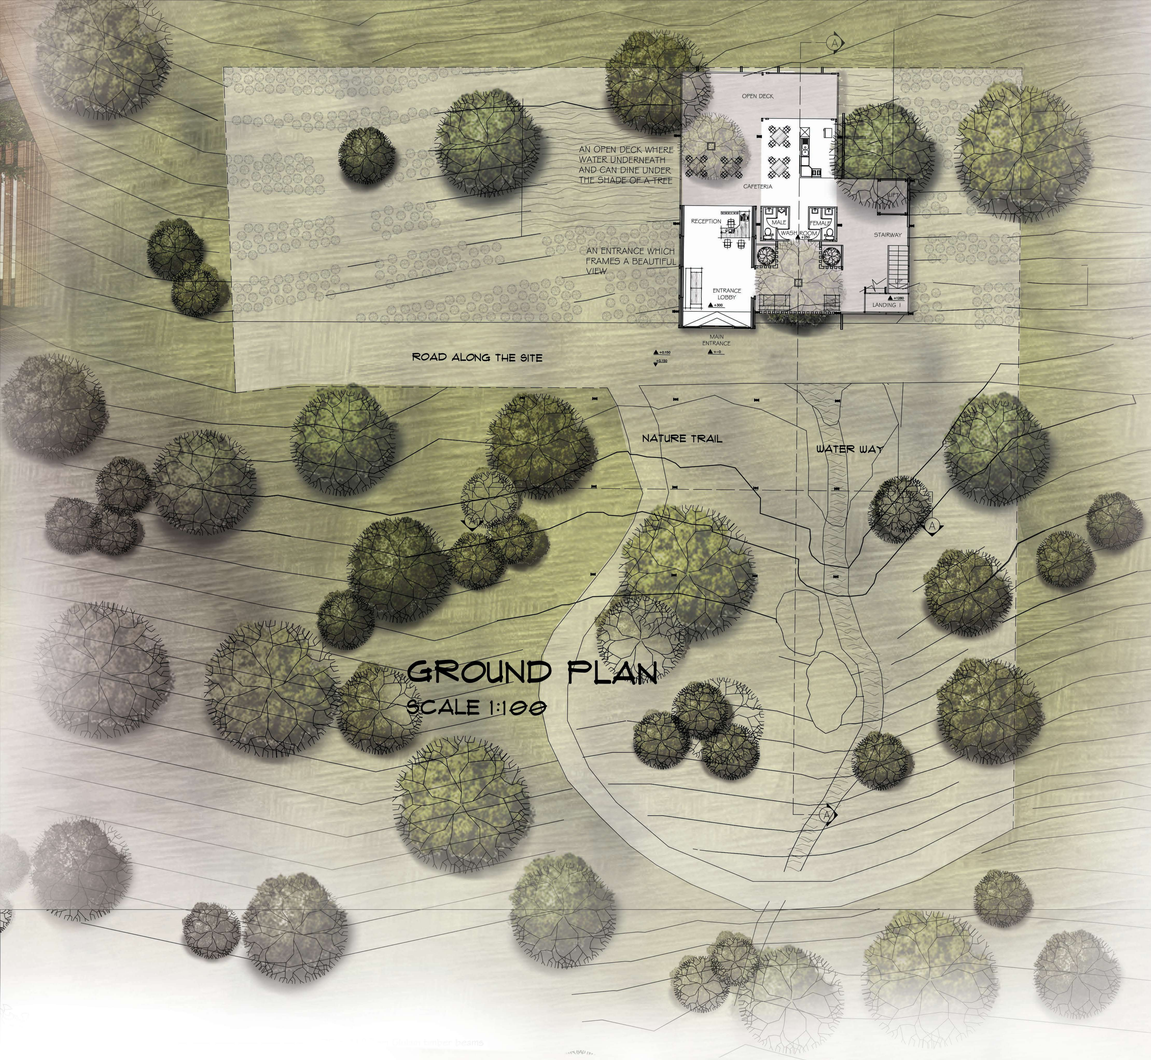

GROUND PLAN
SCALE 1:100

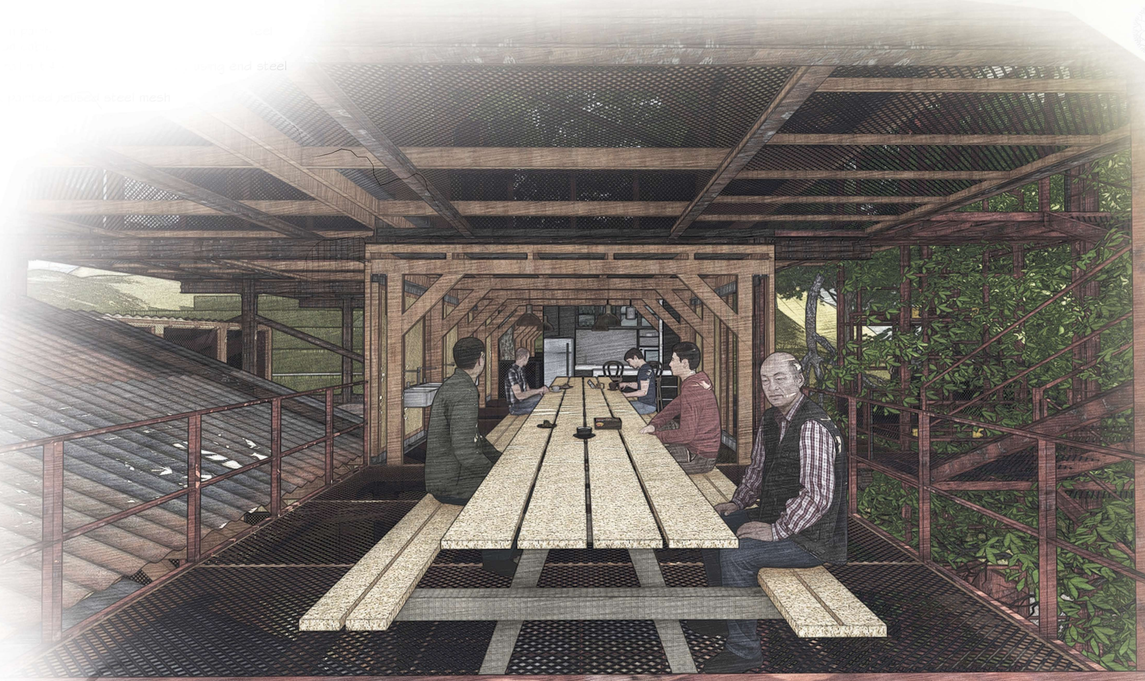

LEVEL 1 PLAN
SCALE 1:100

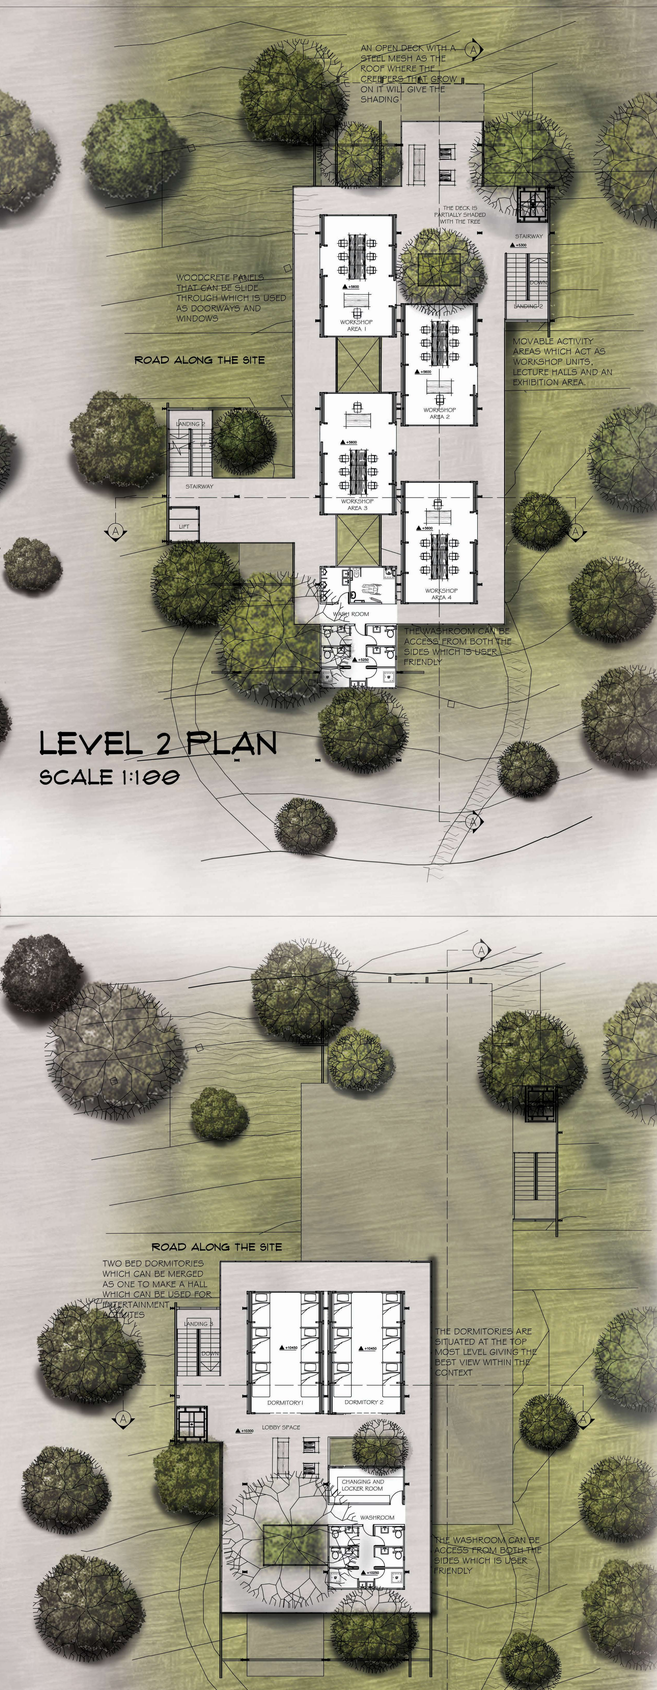

LEVEL 2 PLAN
SCALE 1:100

LEVEL 3 PLAN
SCALE 1:100

LEVEL 4 PLAN
SCALE 1:100