



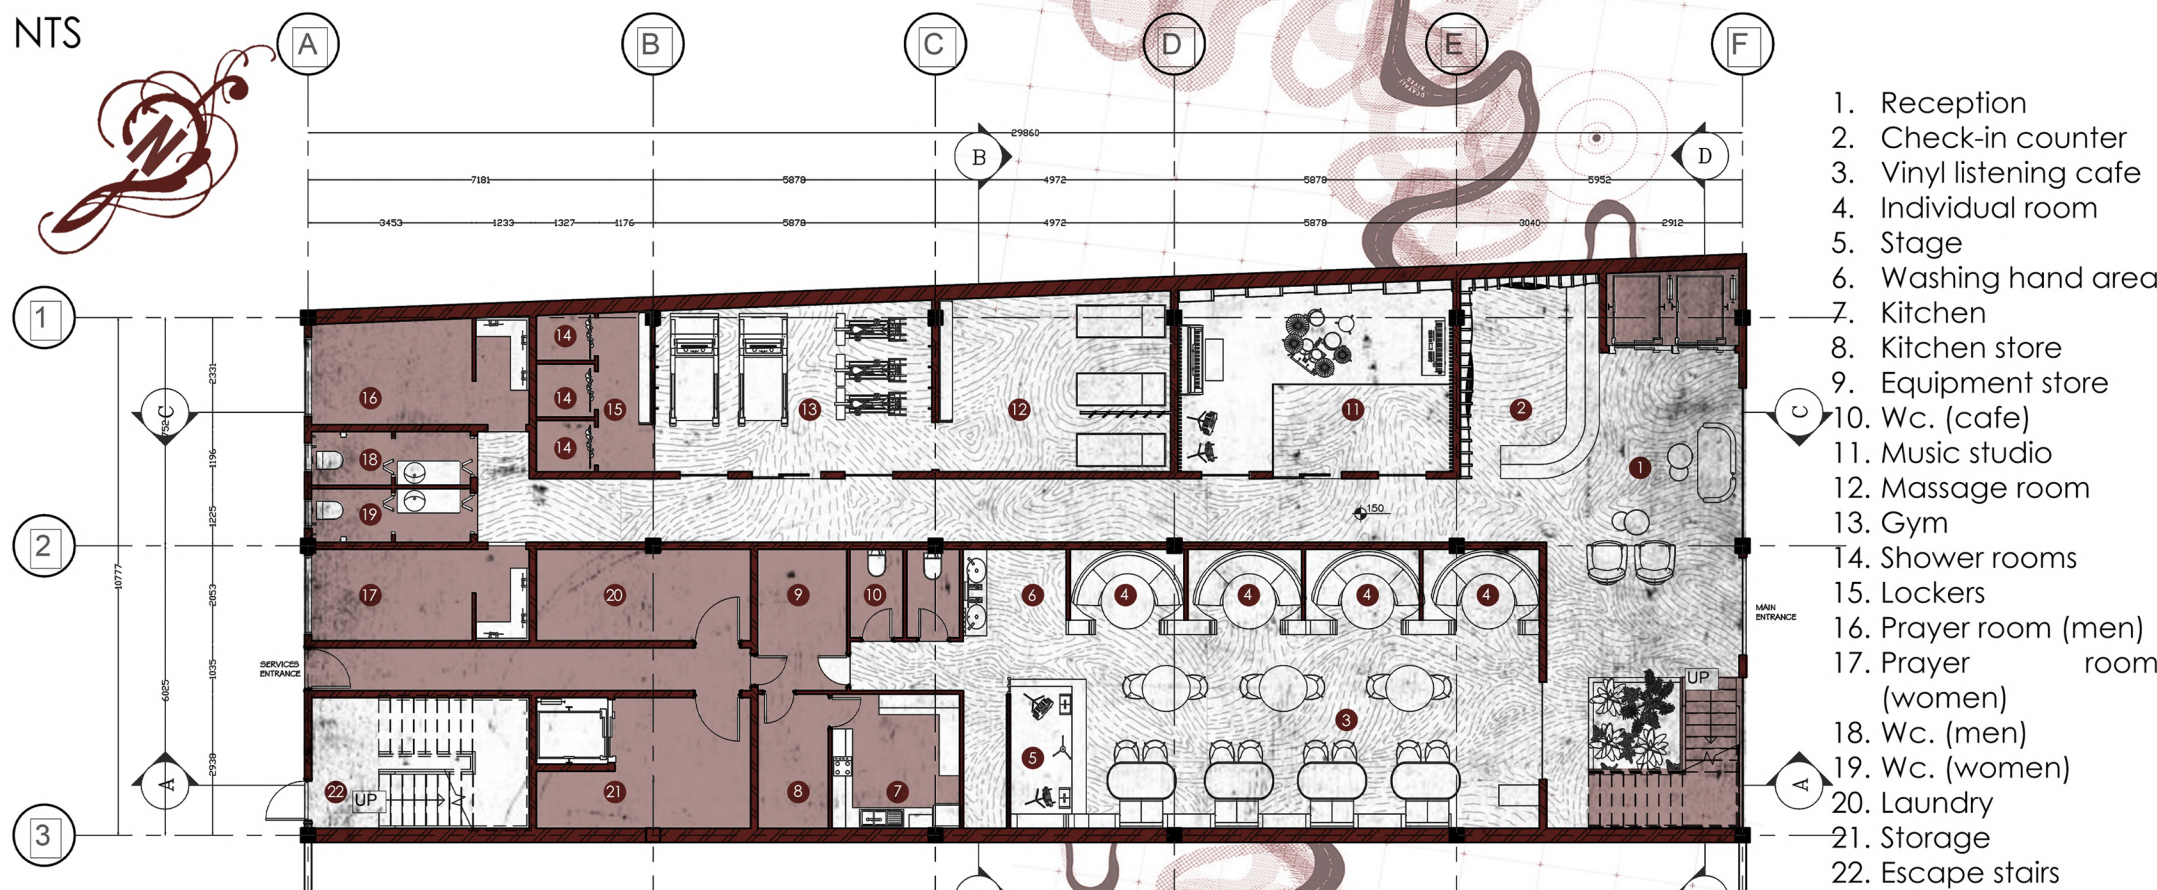


GROUND FLOOR PLAN

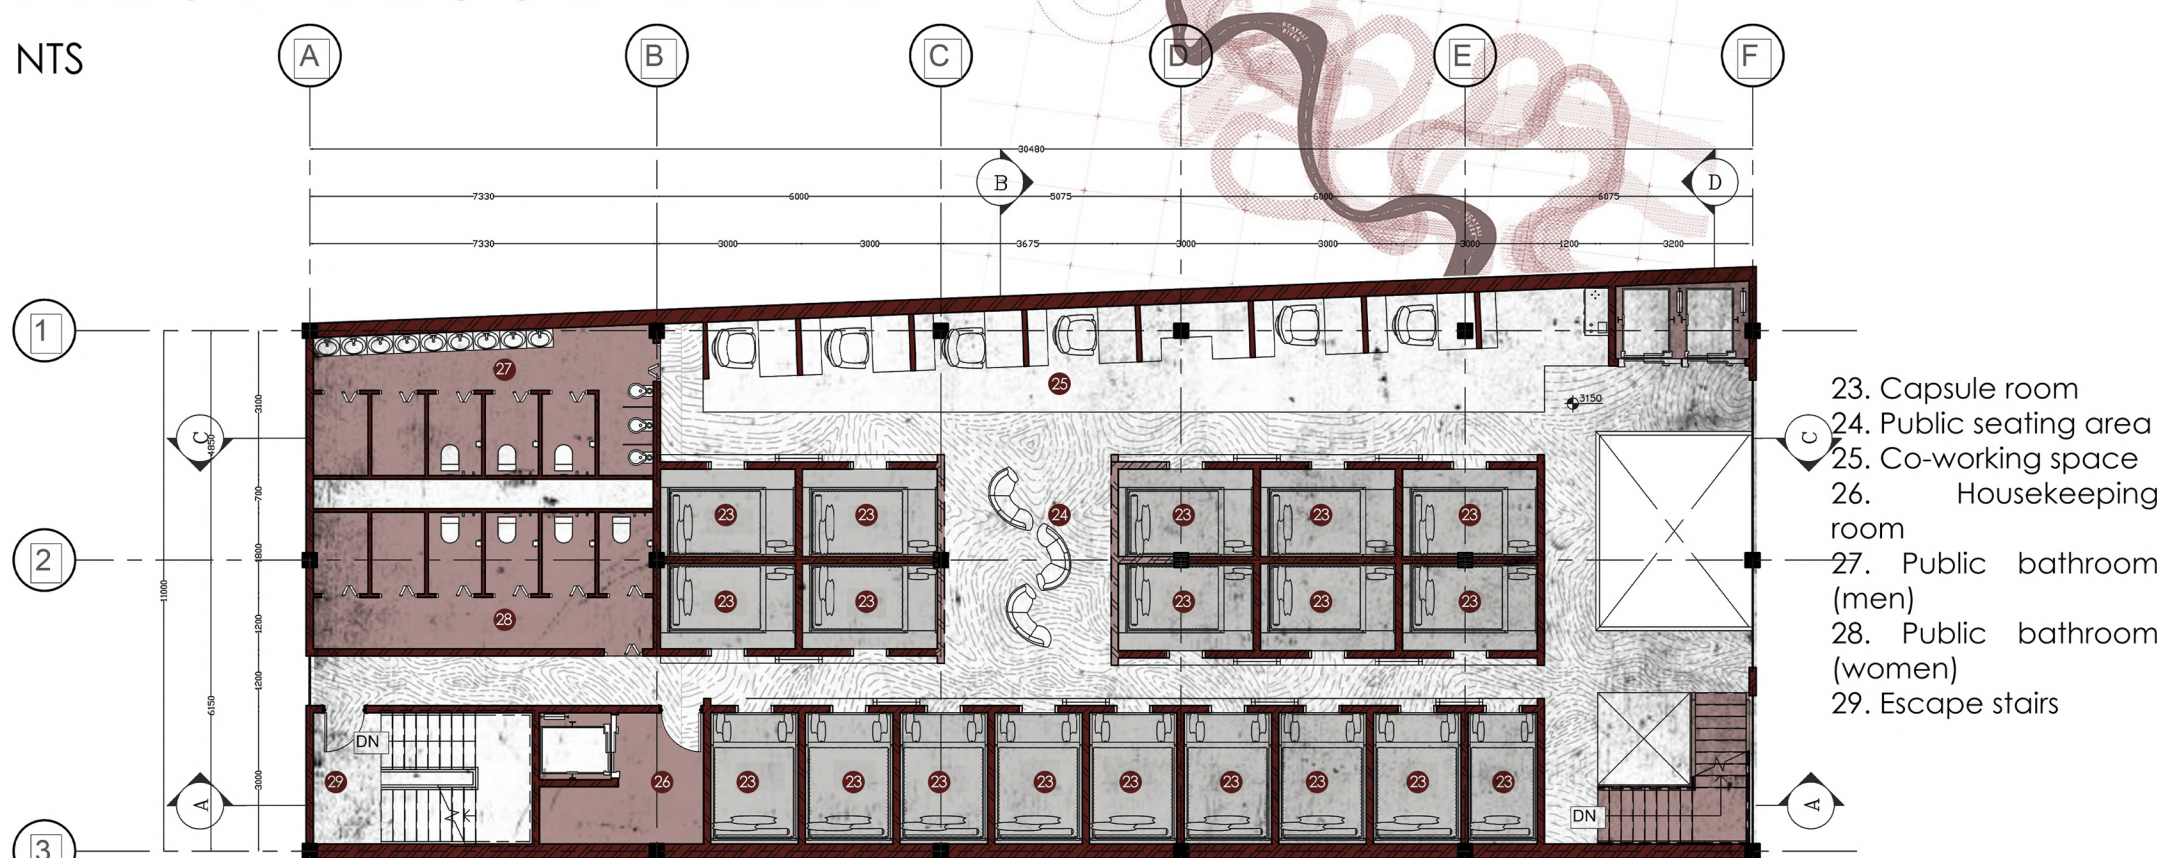

FIRST FLOOR PLAN




SECOND FLOOR PLAN

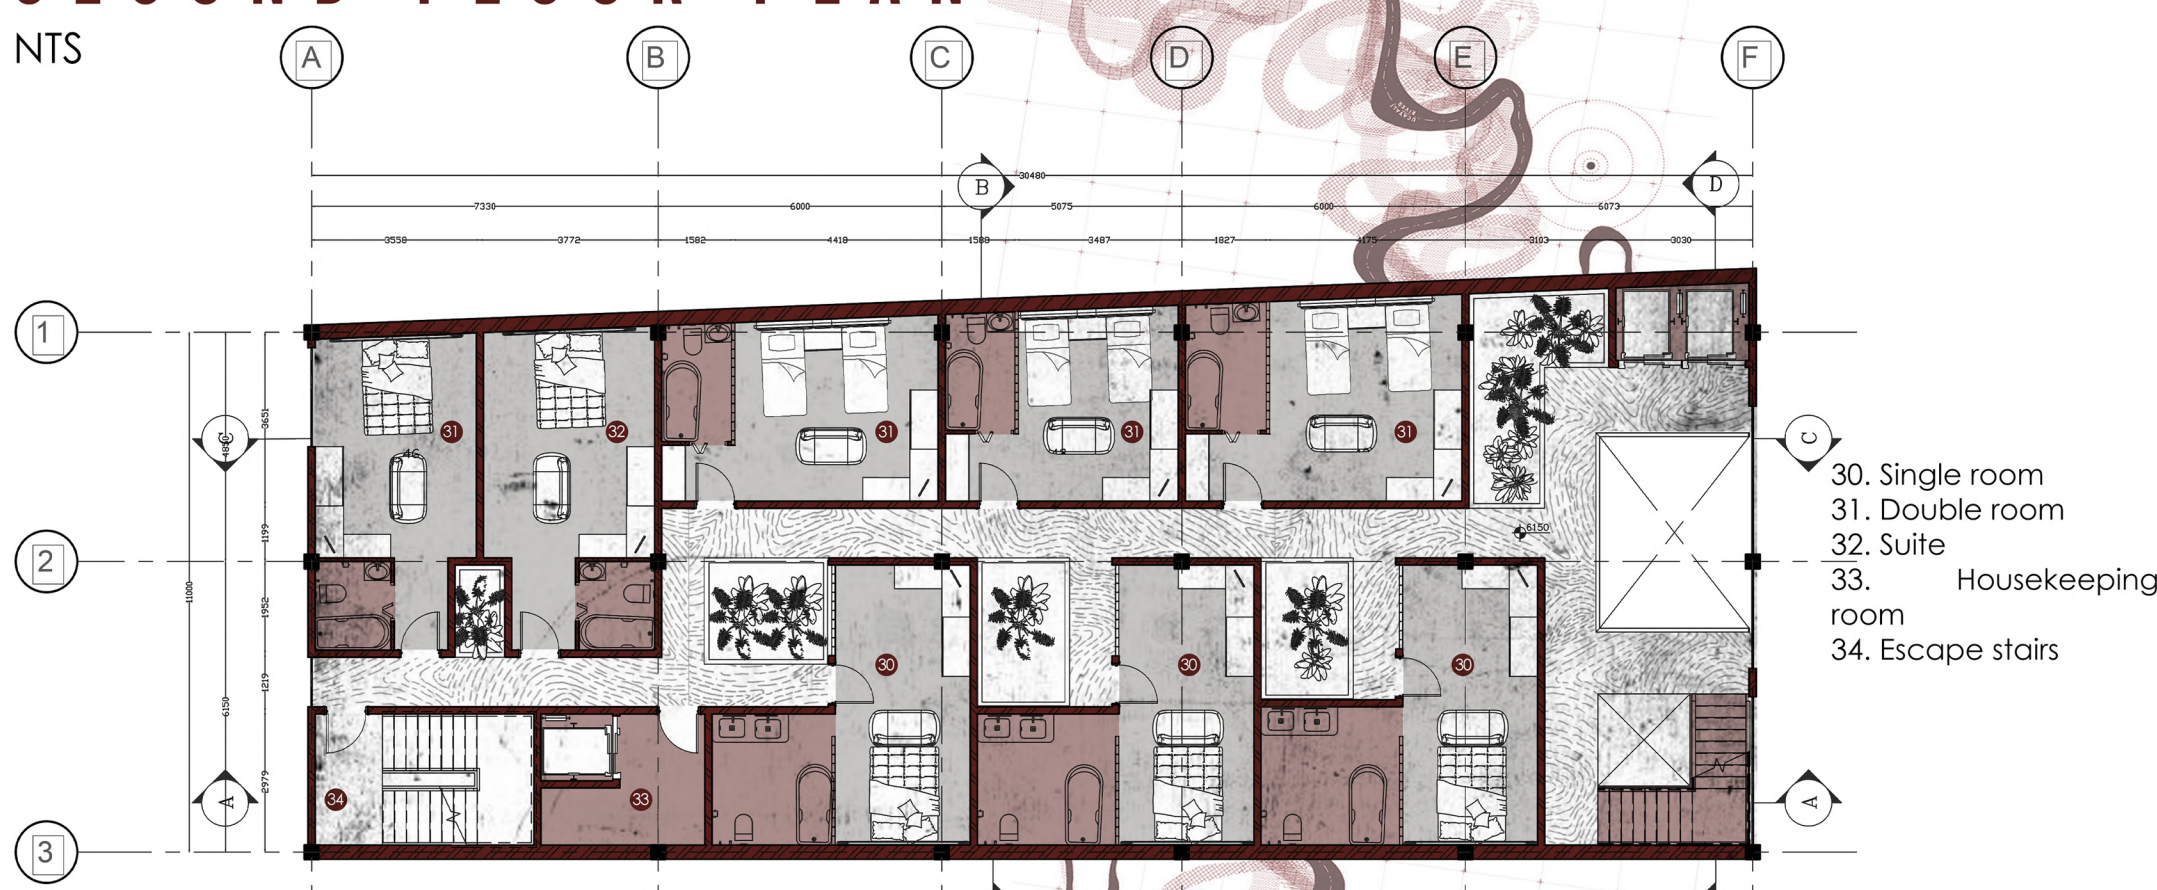


THIRD FLOOR PLAN







SPACE PROGRAMMING

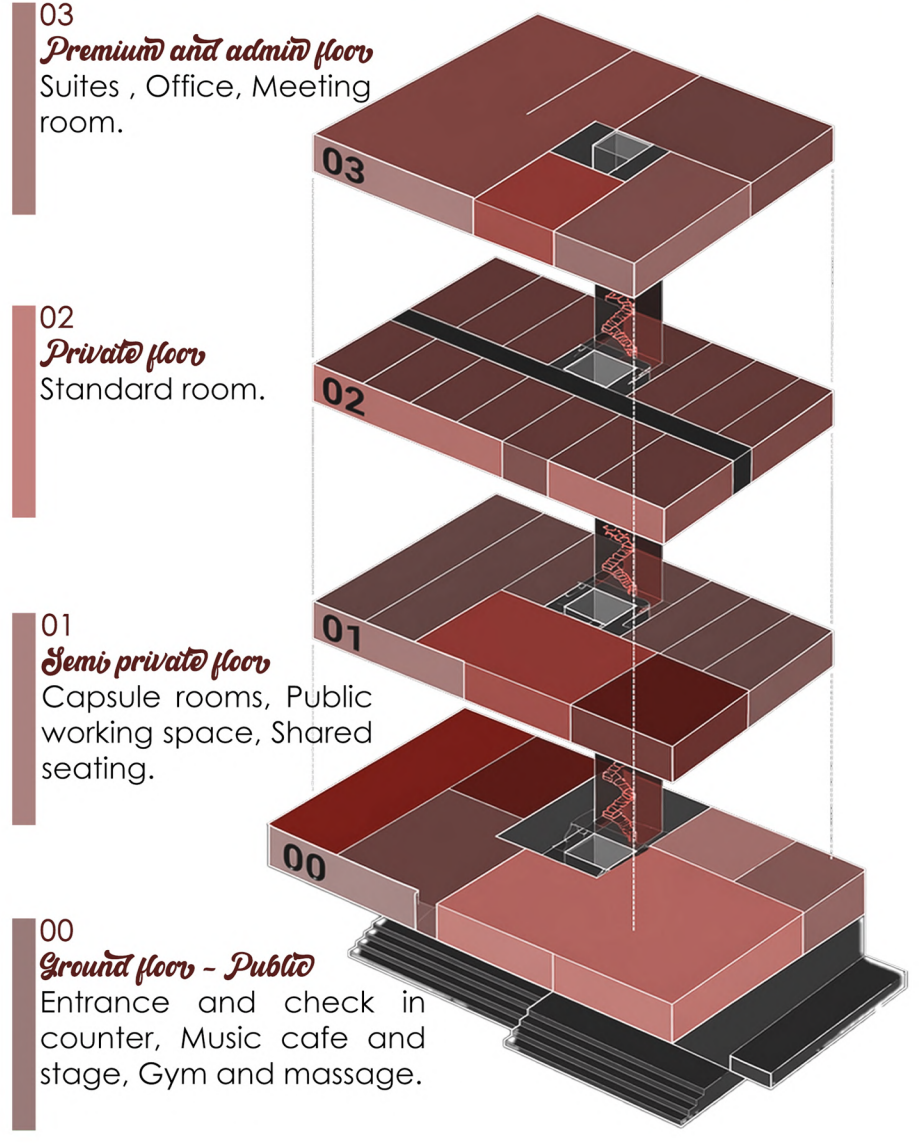

MATERIALS AND COLORS

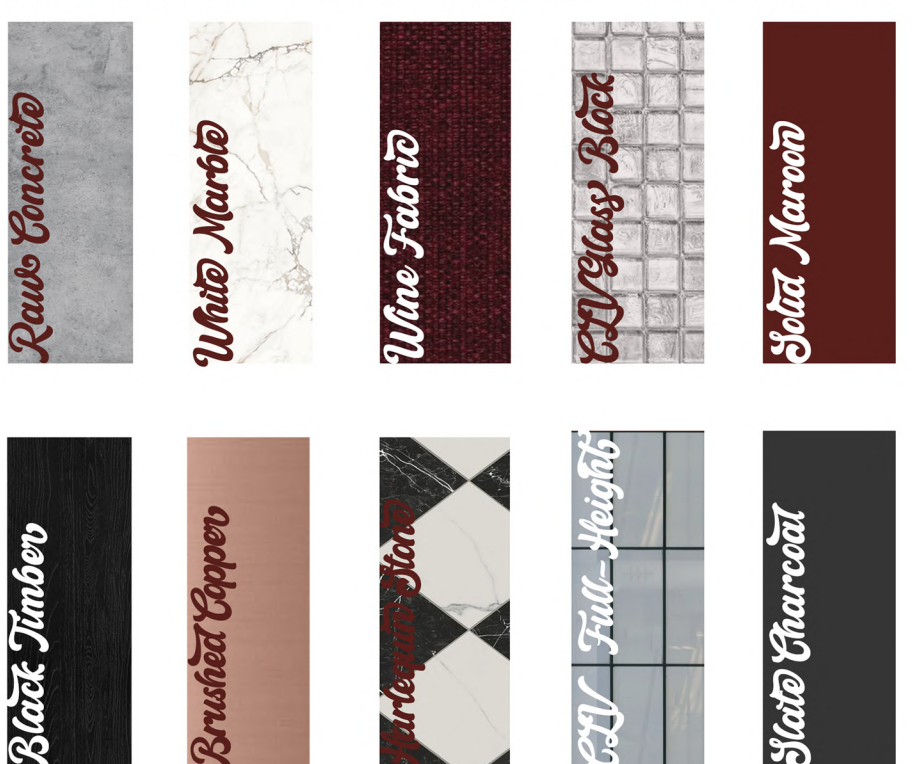

DESIGN STRATEGIES WALL DESIGNS

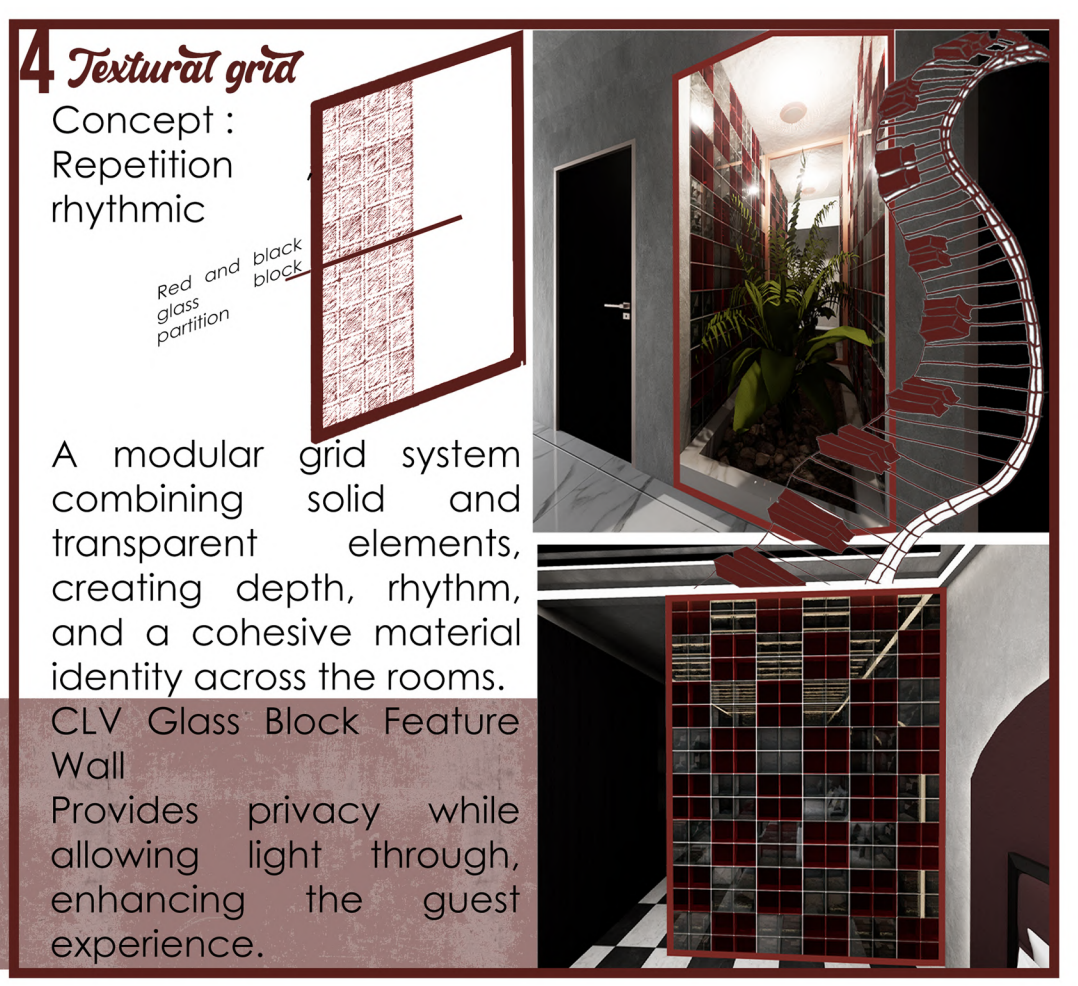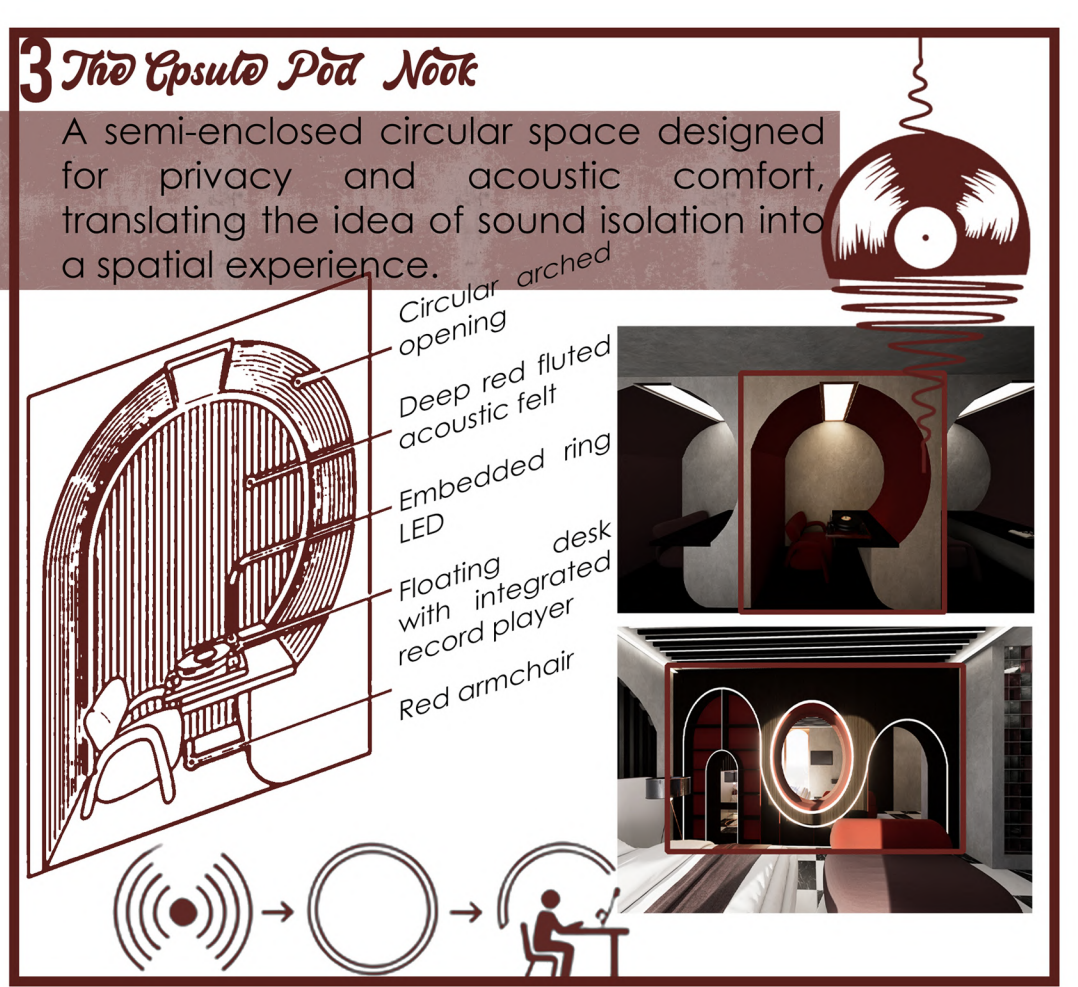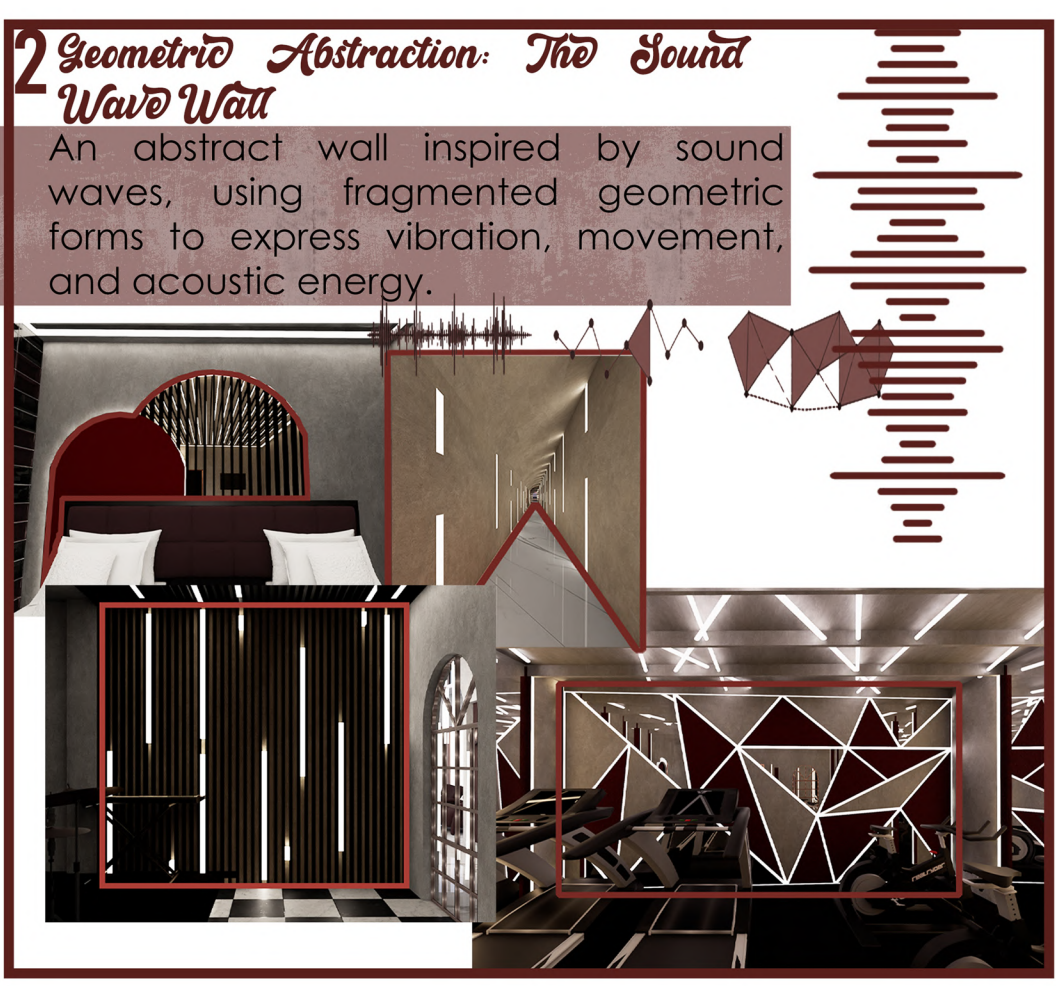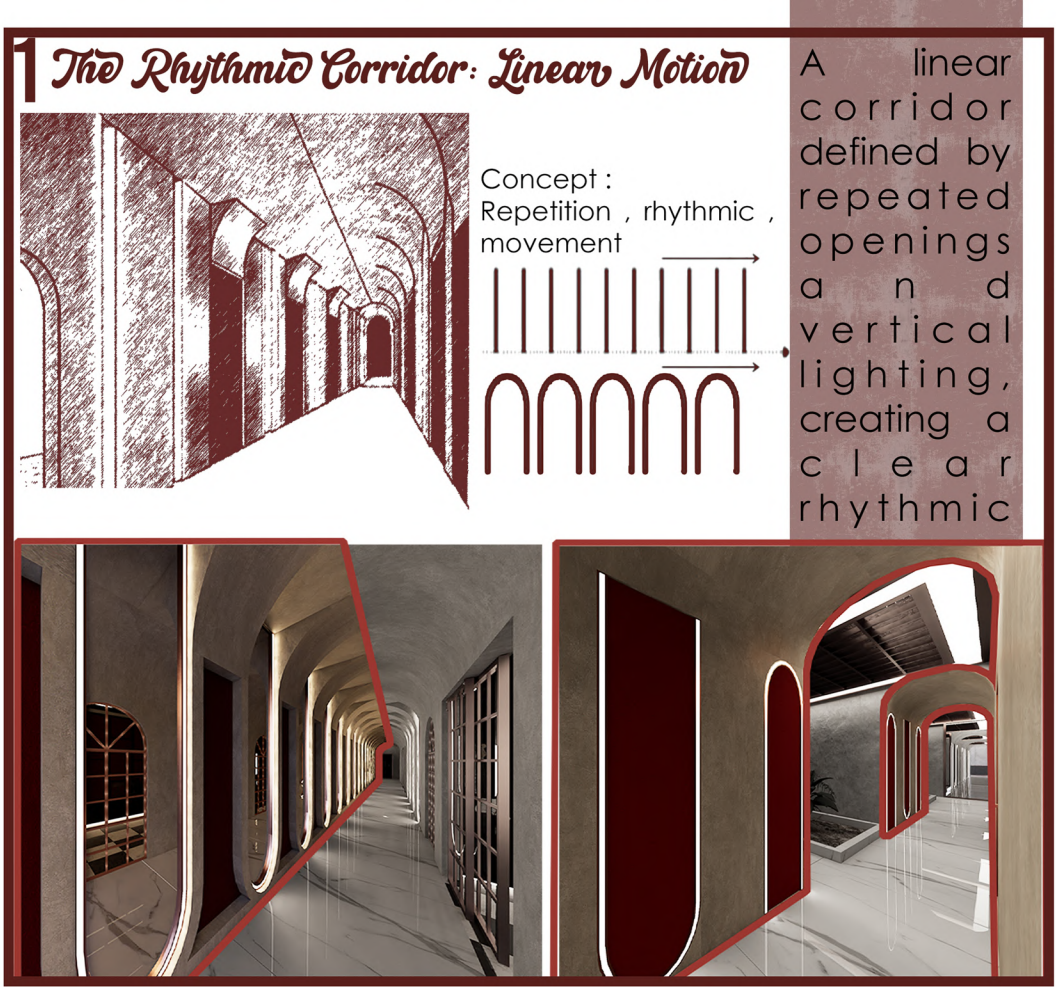

CEILING DESIGNS

