








WELSH BACK,  
ALONGSIDE RIVER AVON

51°27'07.2"N 2°35'33.1"W




SITE MAP //



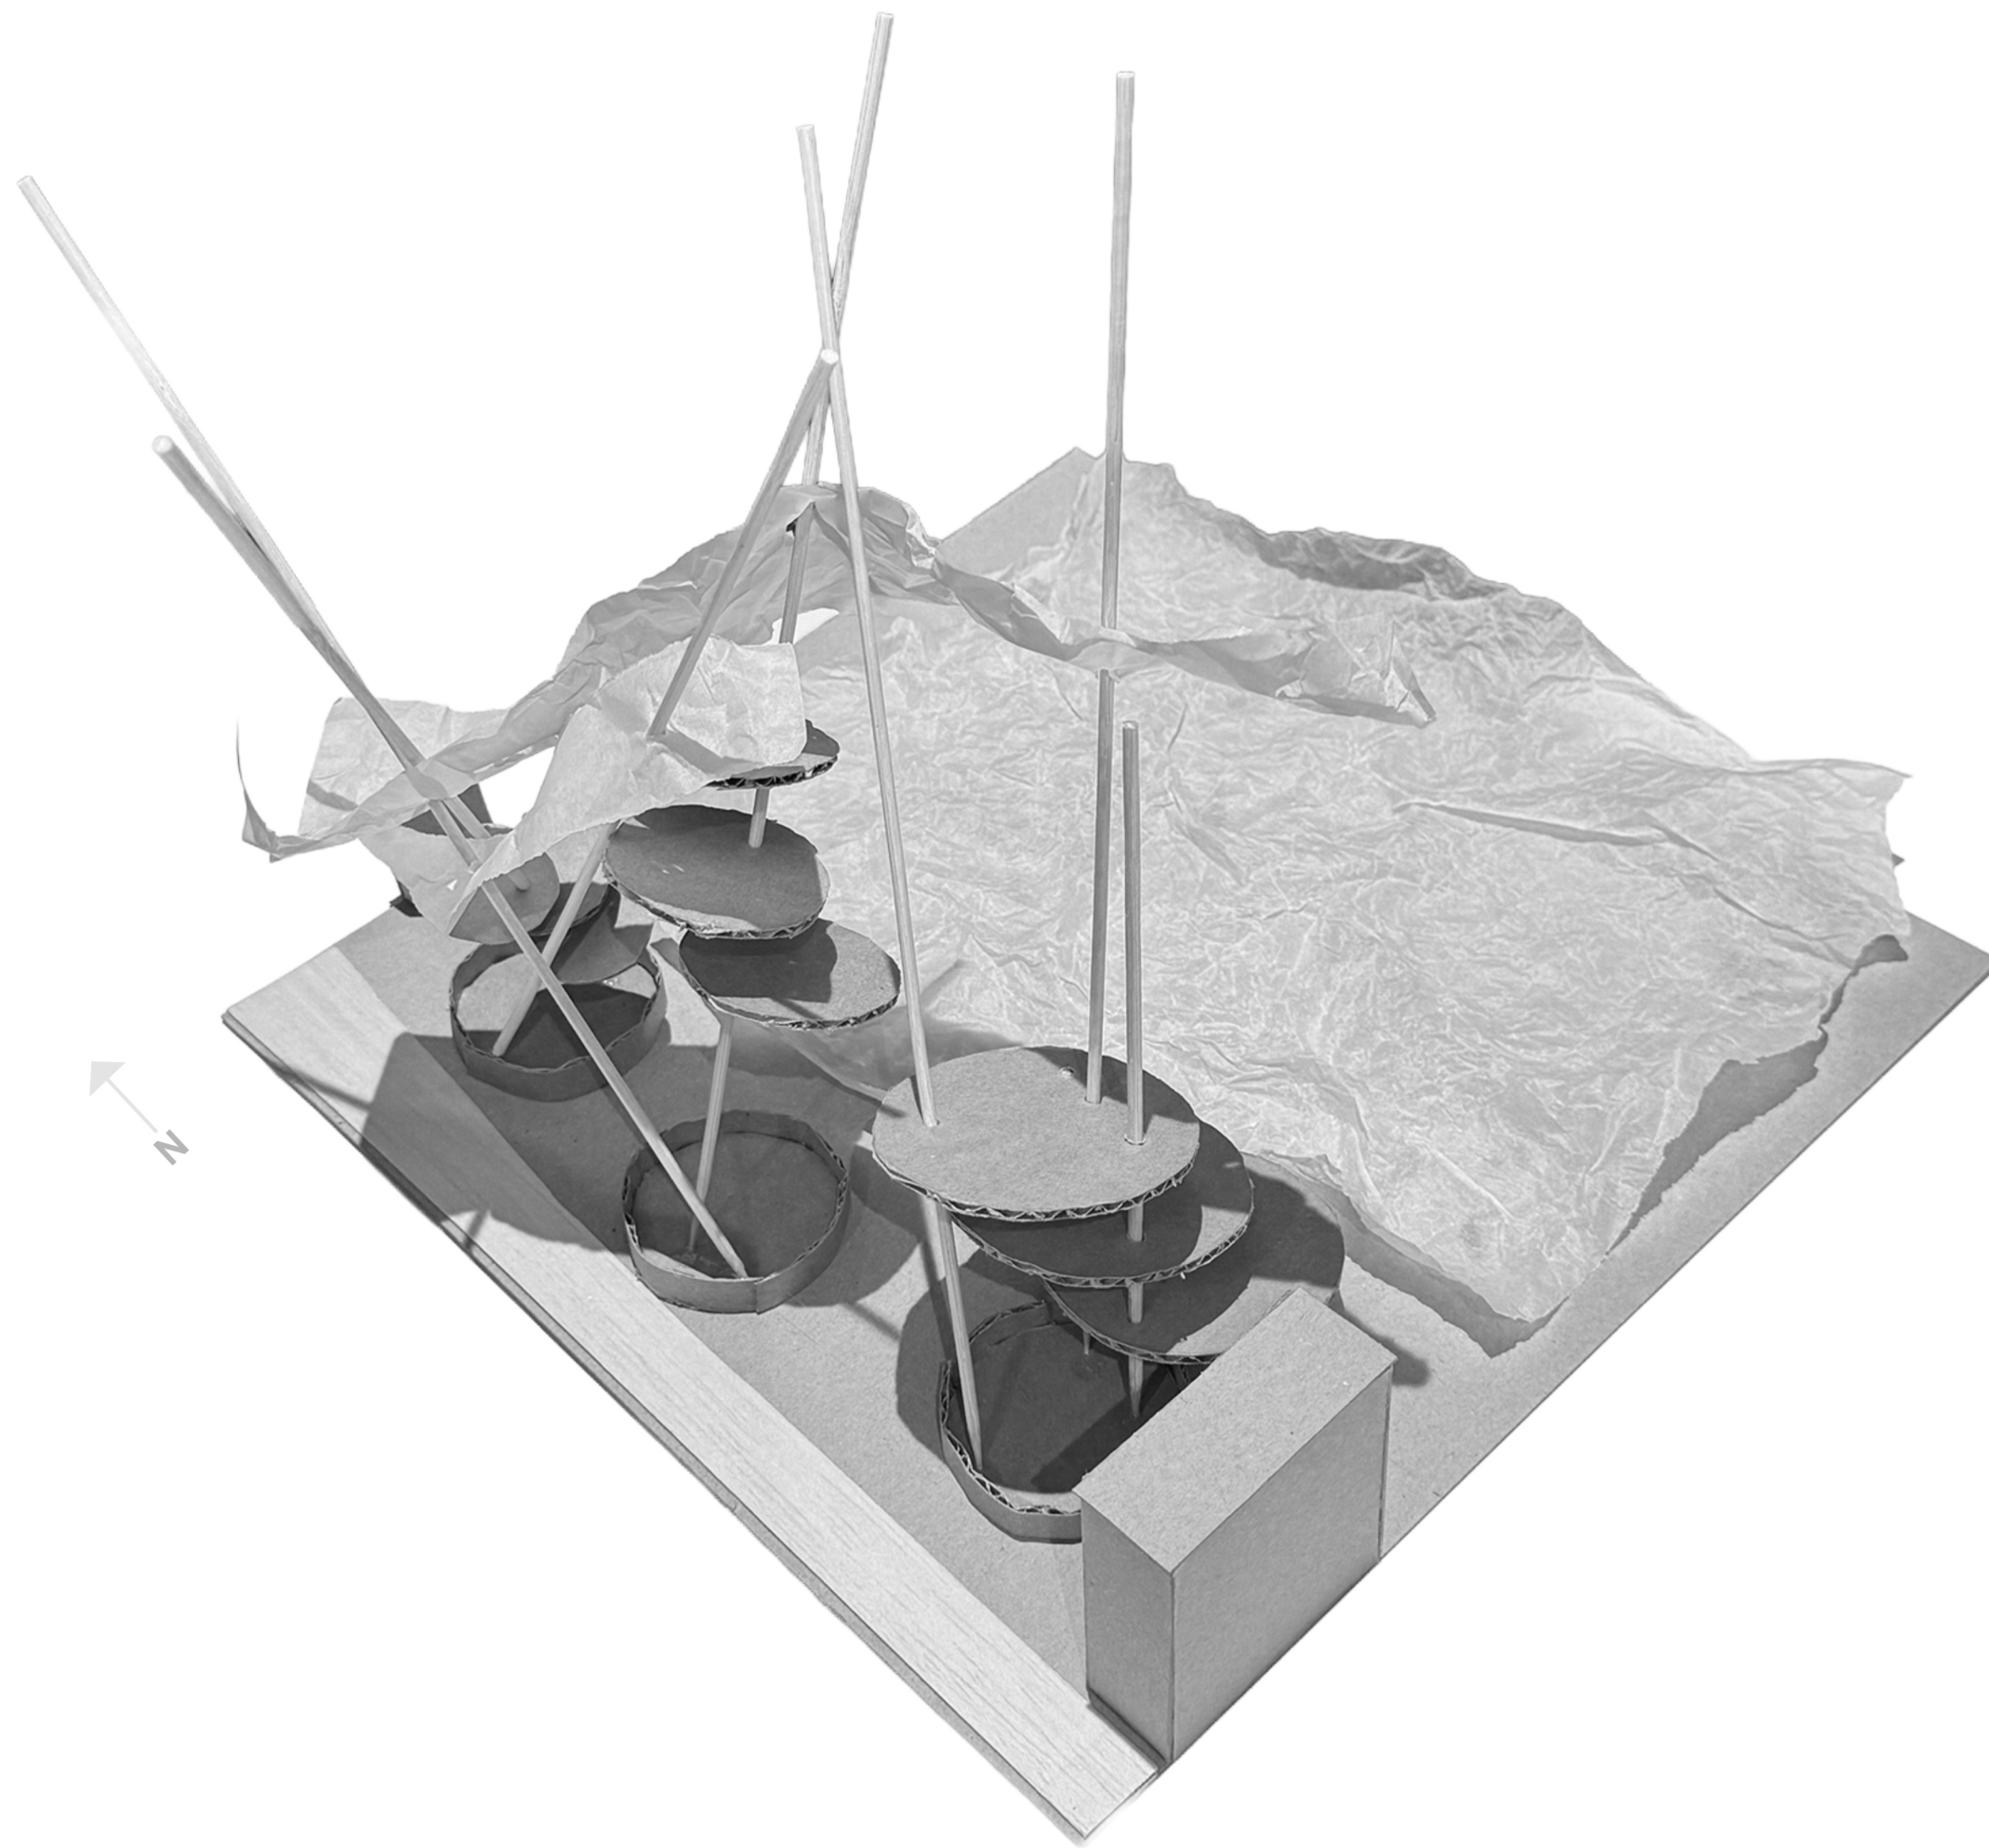


INSPIRED BY THE ARRANGEMENT OF FISH SCALES, WATER EDGE LOCATION AND BRISTOL RIVERS WHERE THE FISHERMEN FISH.

IT IS ALSO AN IDEA OF HOW I CAN ARRANGE MY DWELLING TYPES ALONG THE NARROW SITE. THE WATER IS NOT SHOWN AS A FLAT PLANE, BUT AS SOMETHING THAT IS ALWAYS IN MOTION. SOMETHING I WANT TO SHOW IN MY DESIGN PROPOSAL.


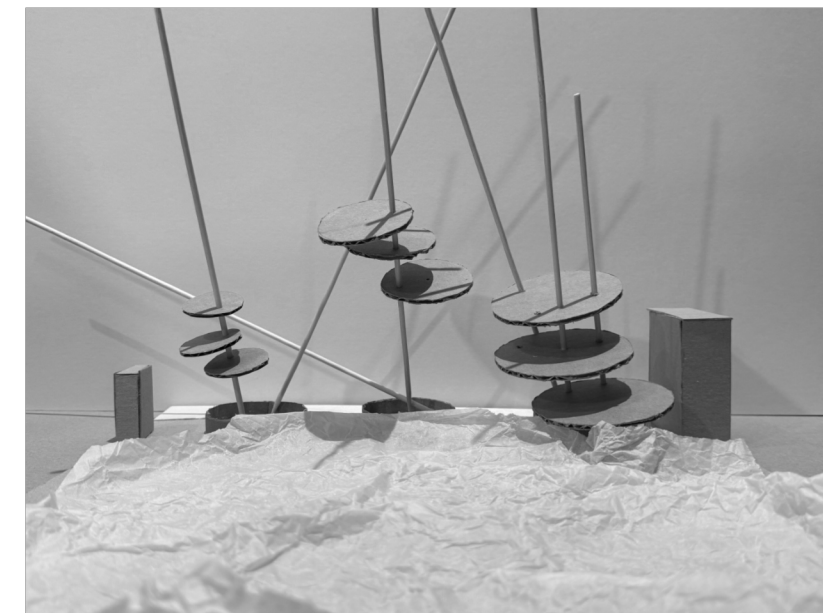




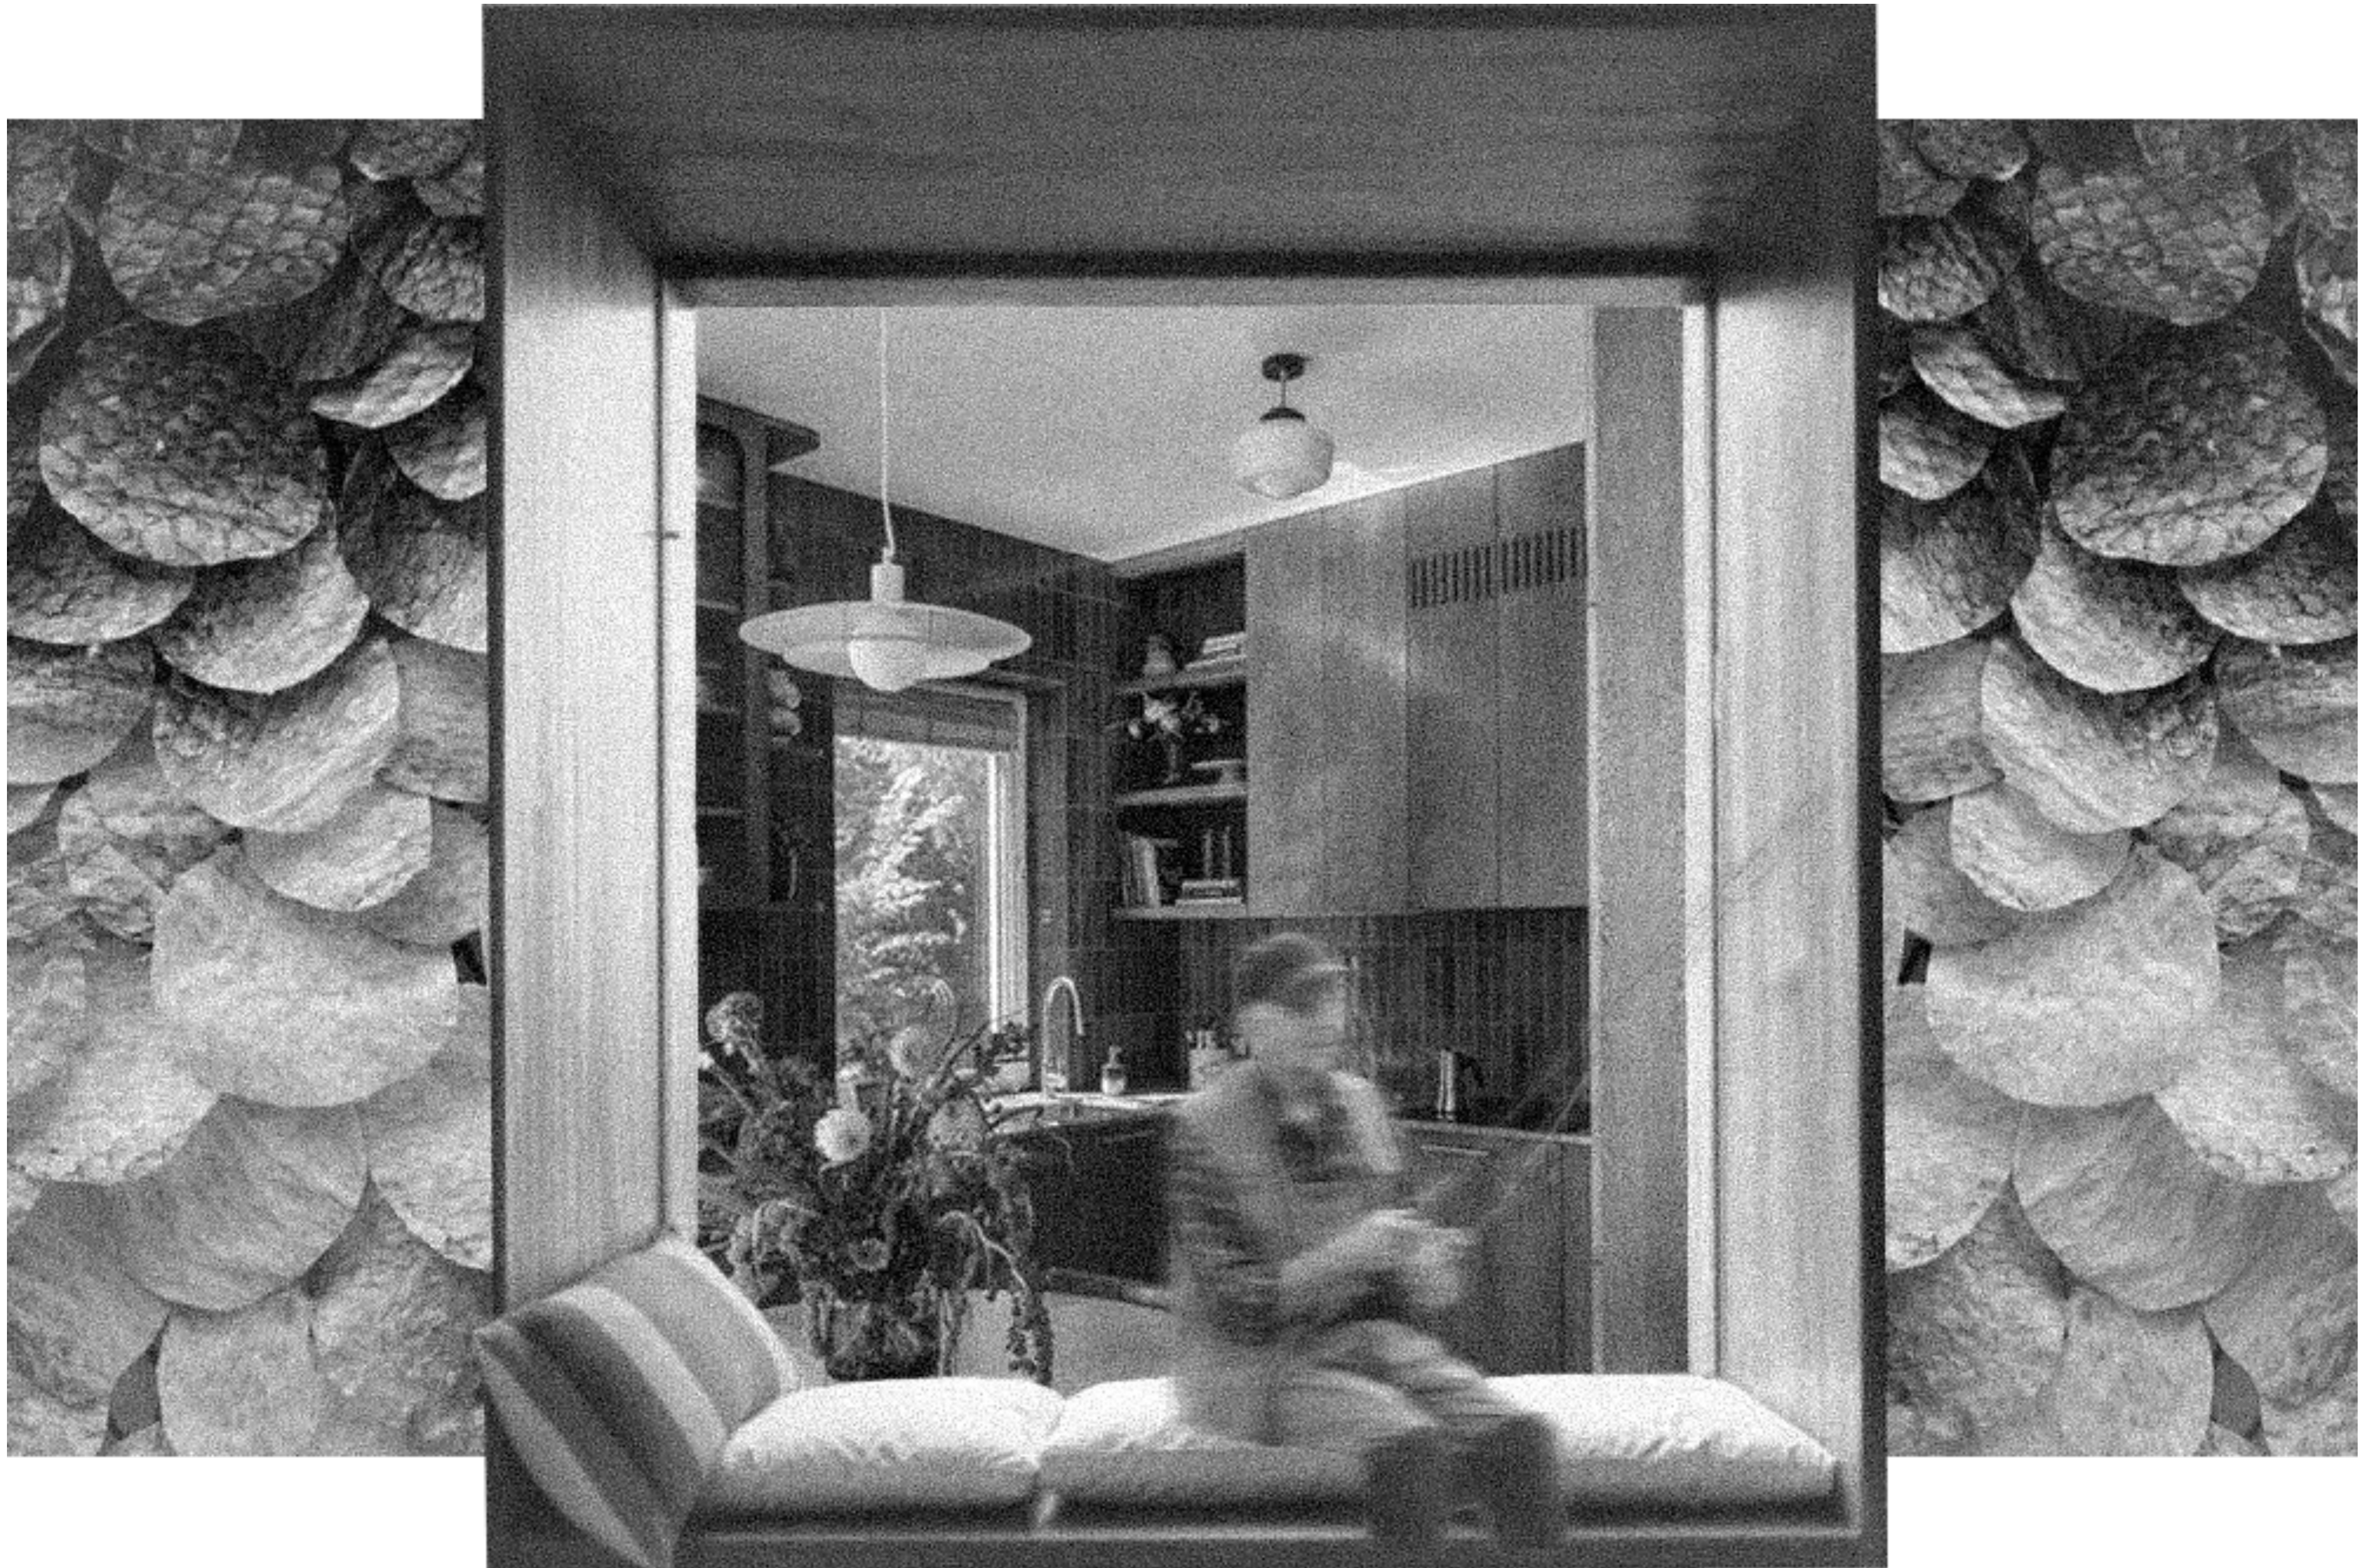


VIEW FROM THE RIVER  
(TIMBER INTERIOR KITCHEN, FISHING  
WINDOW & FISH SCALE EXTERIOR CLADDING)



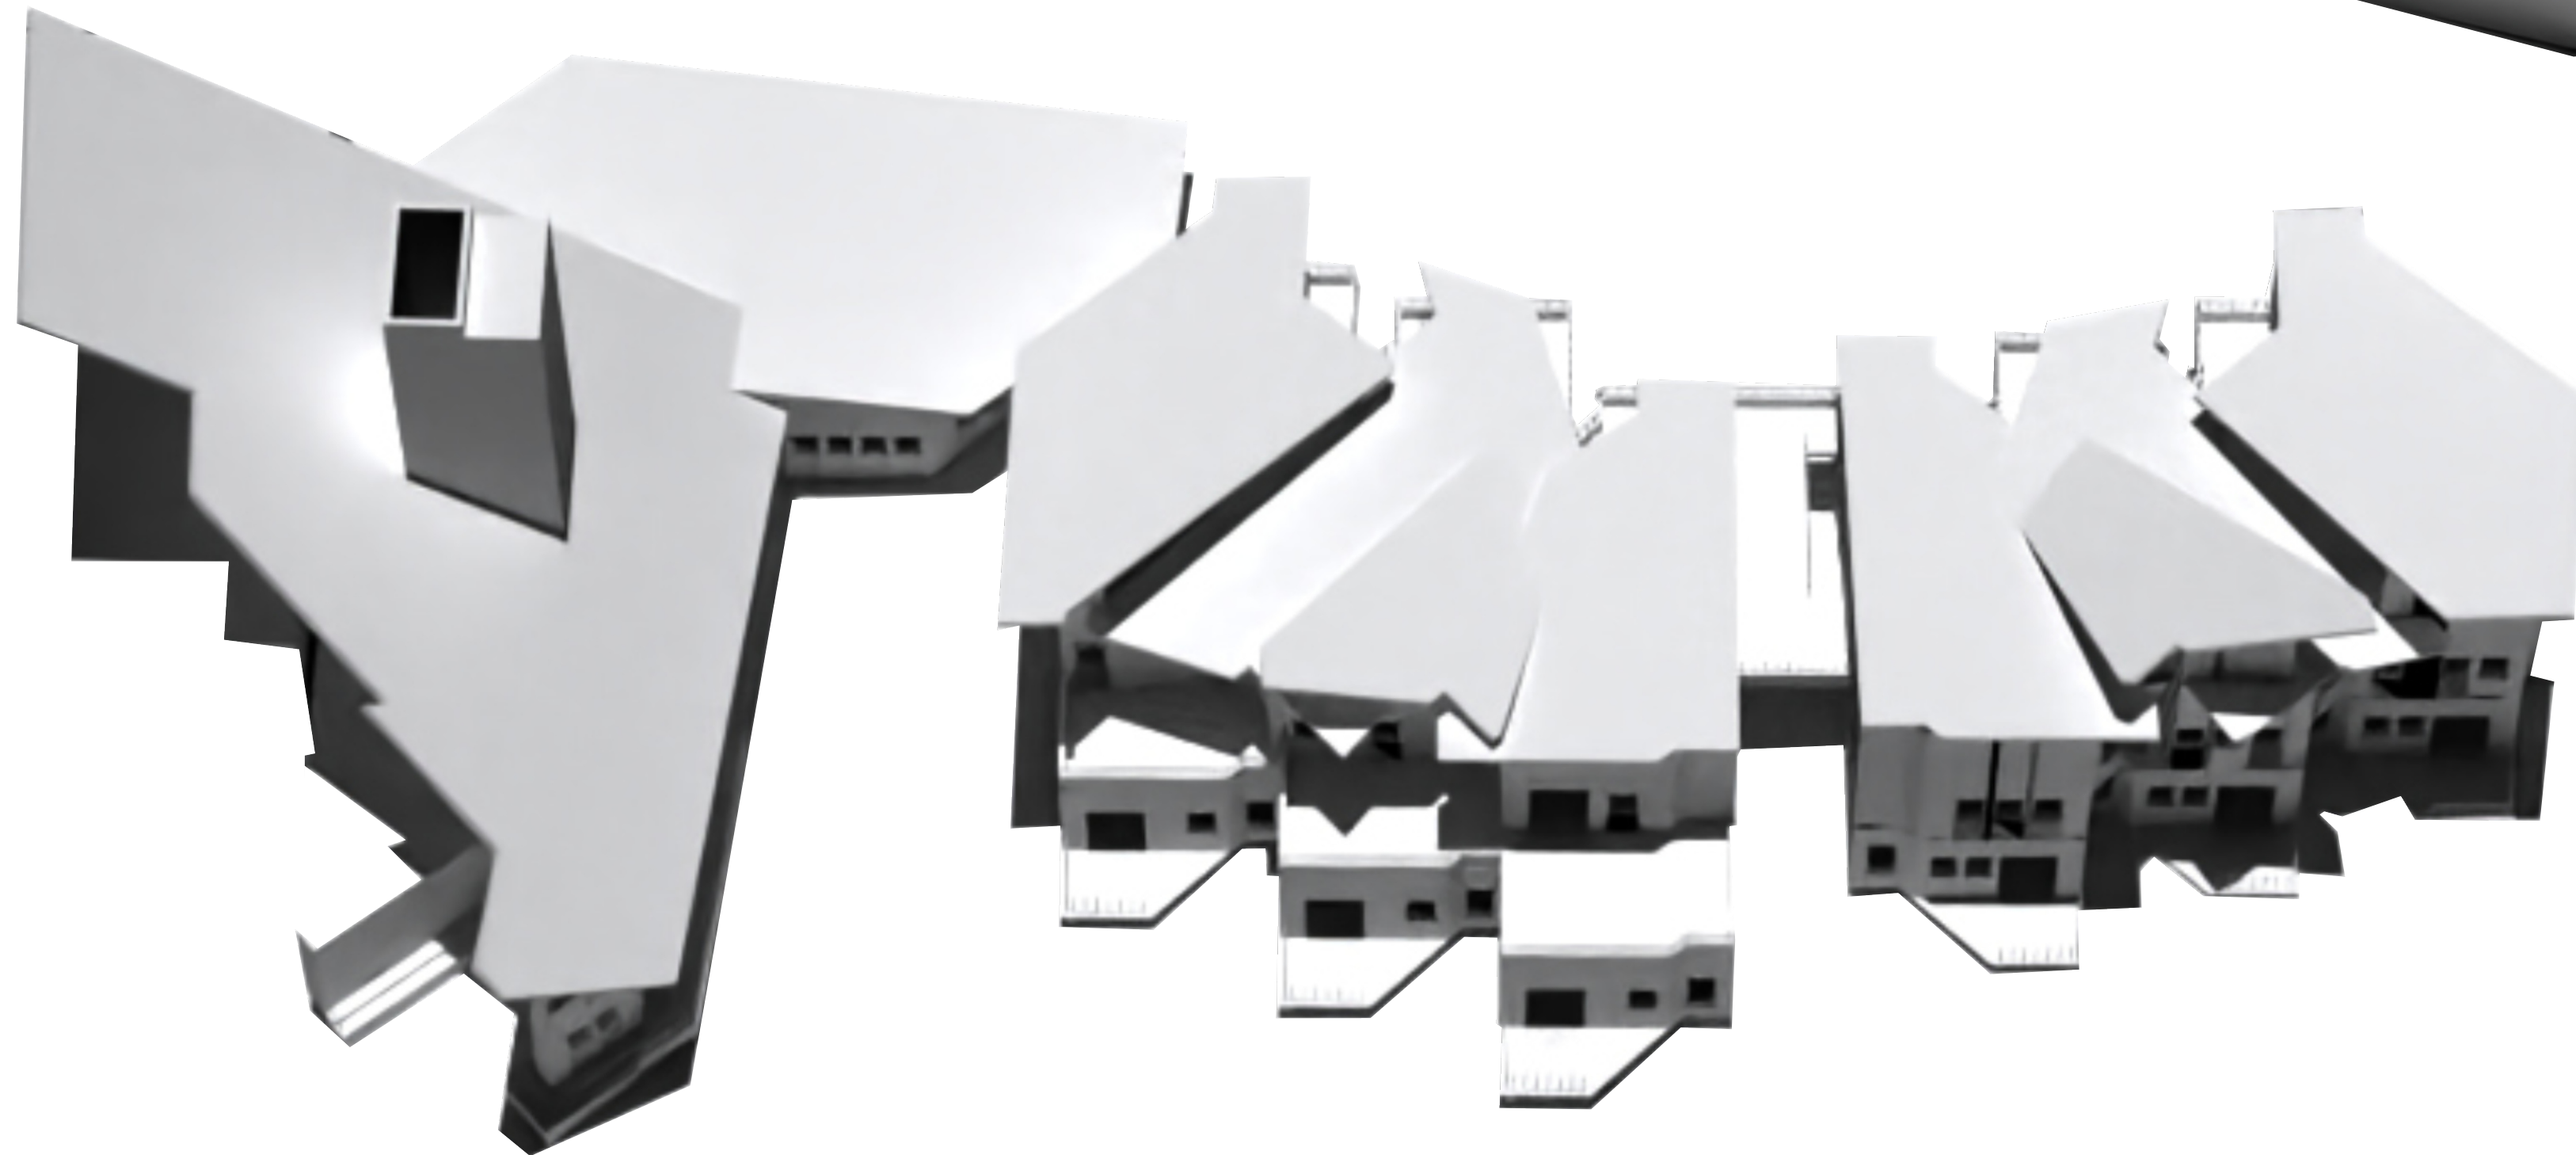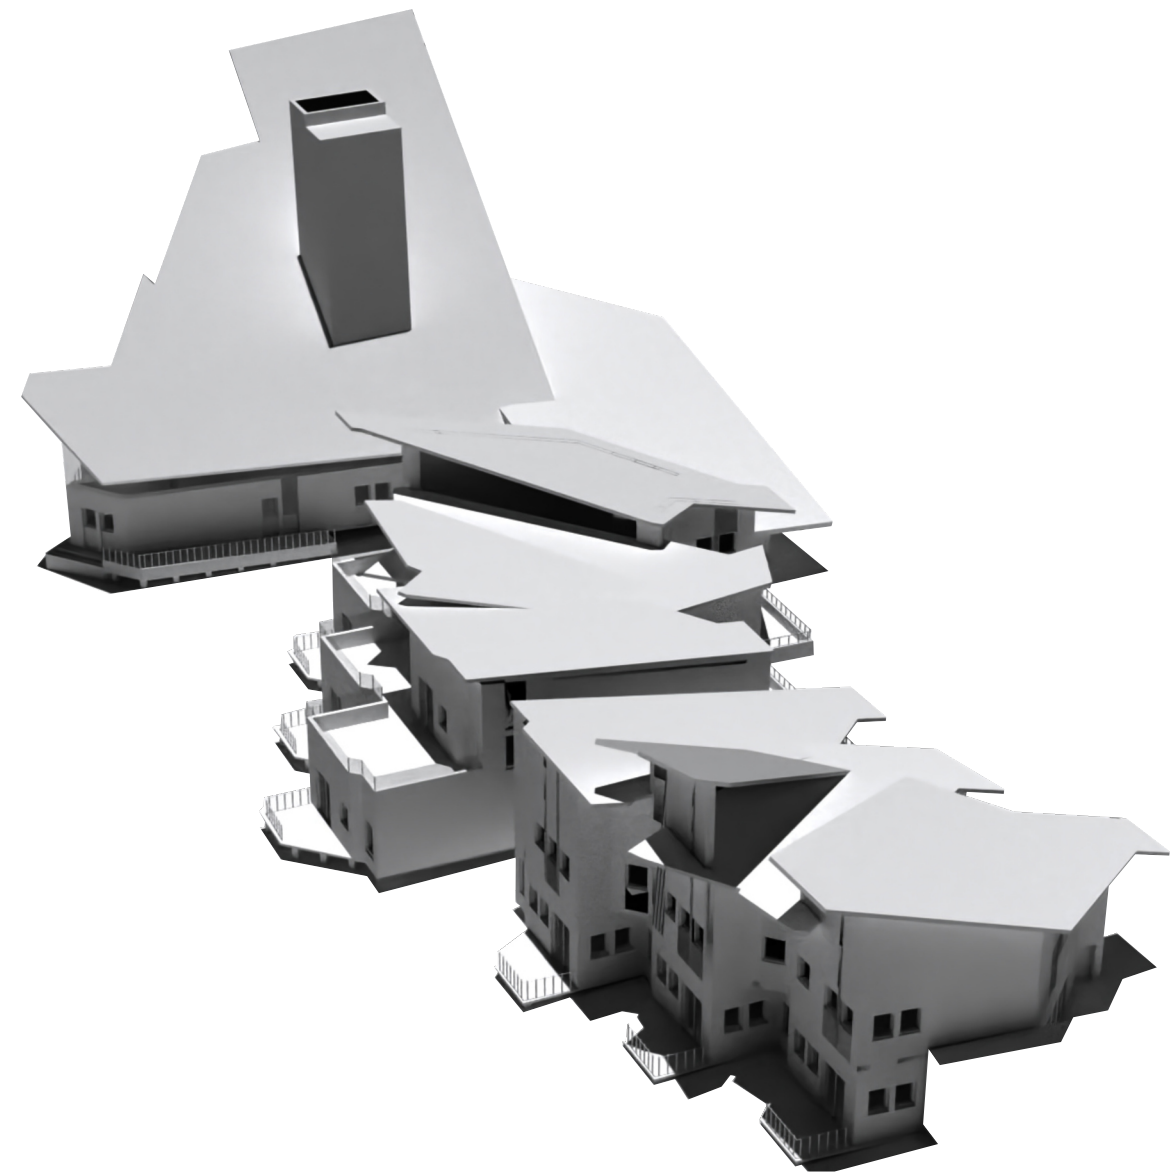



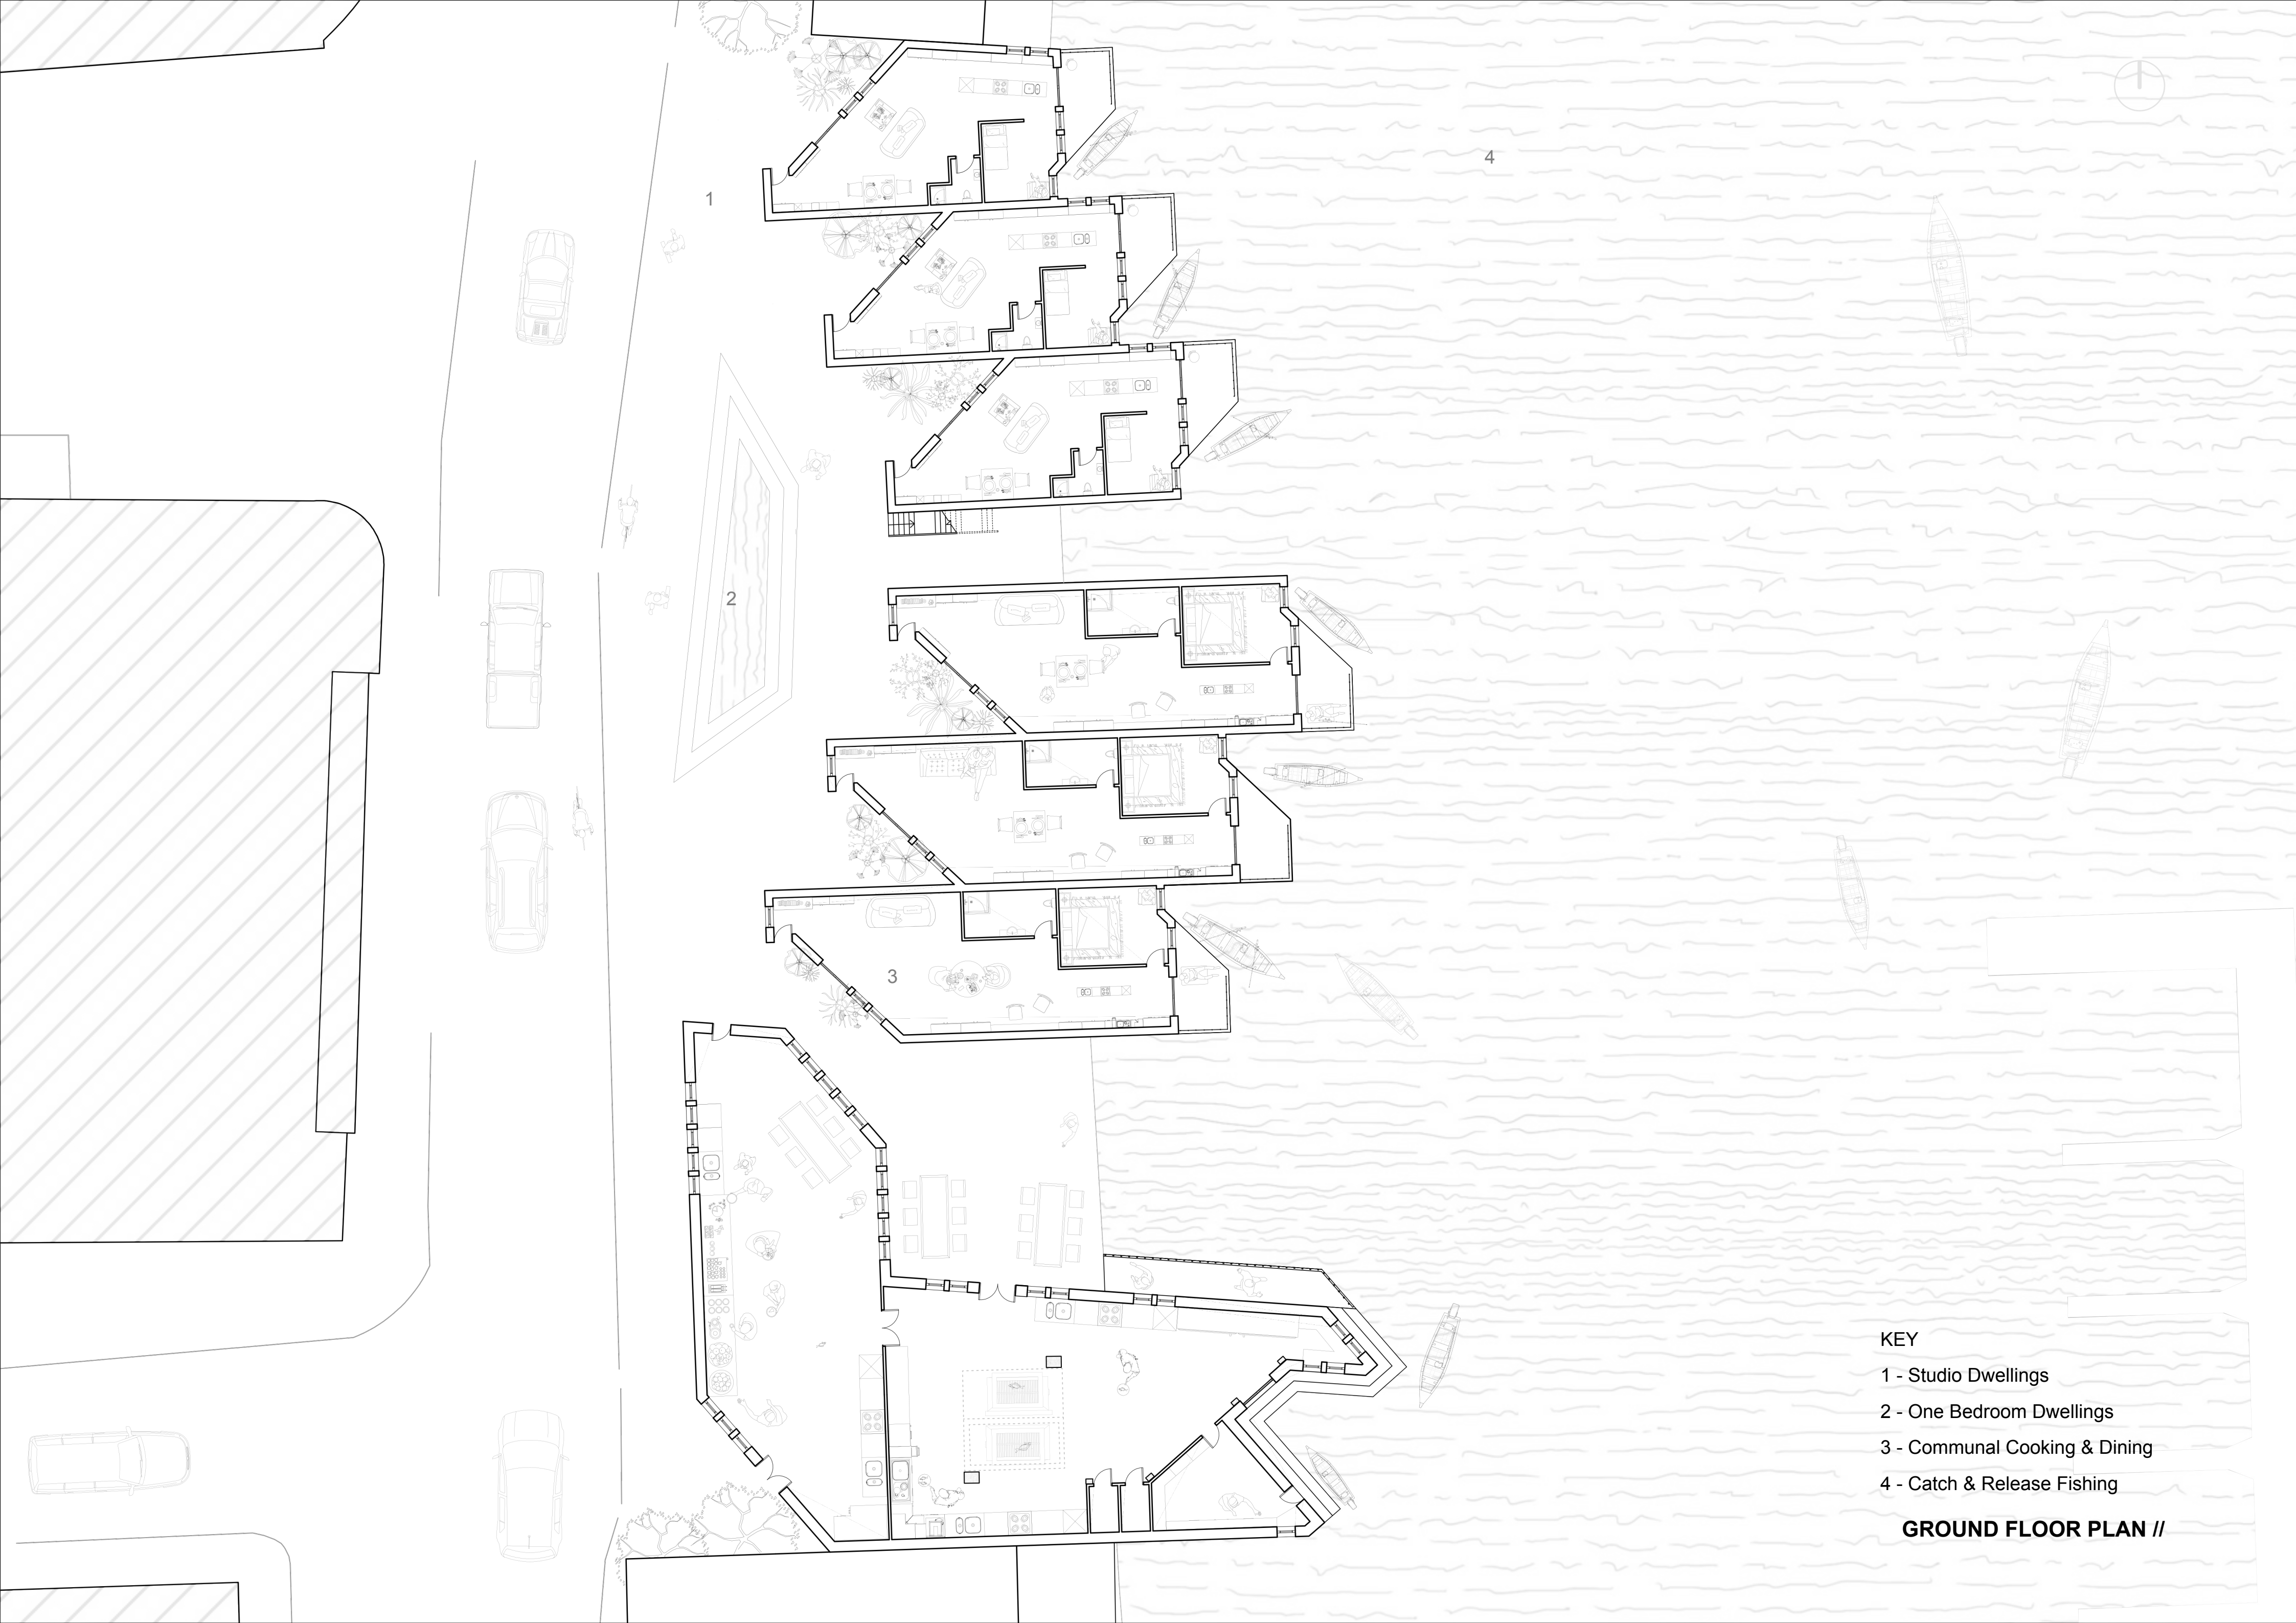

KEY

- 1 - Studio Dwellings
- 2 - One Bedroom Dwellings
- 3 - Communal Cooking & Dining
- 4 - Catch & Release Fishing

GROUND FLOOR PLAN //





KEY


- 1 - Family Dwellings
- 2 - Communal Cooking & Dining
- 3 - Catch & Release Fishing
- 4 - Water Square

FIRST FLOOR PLAN //









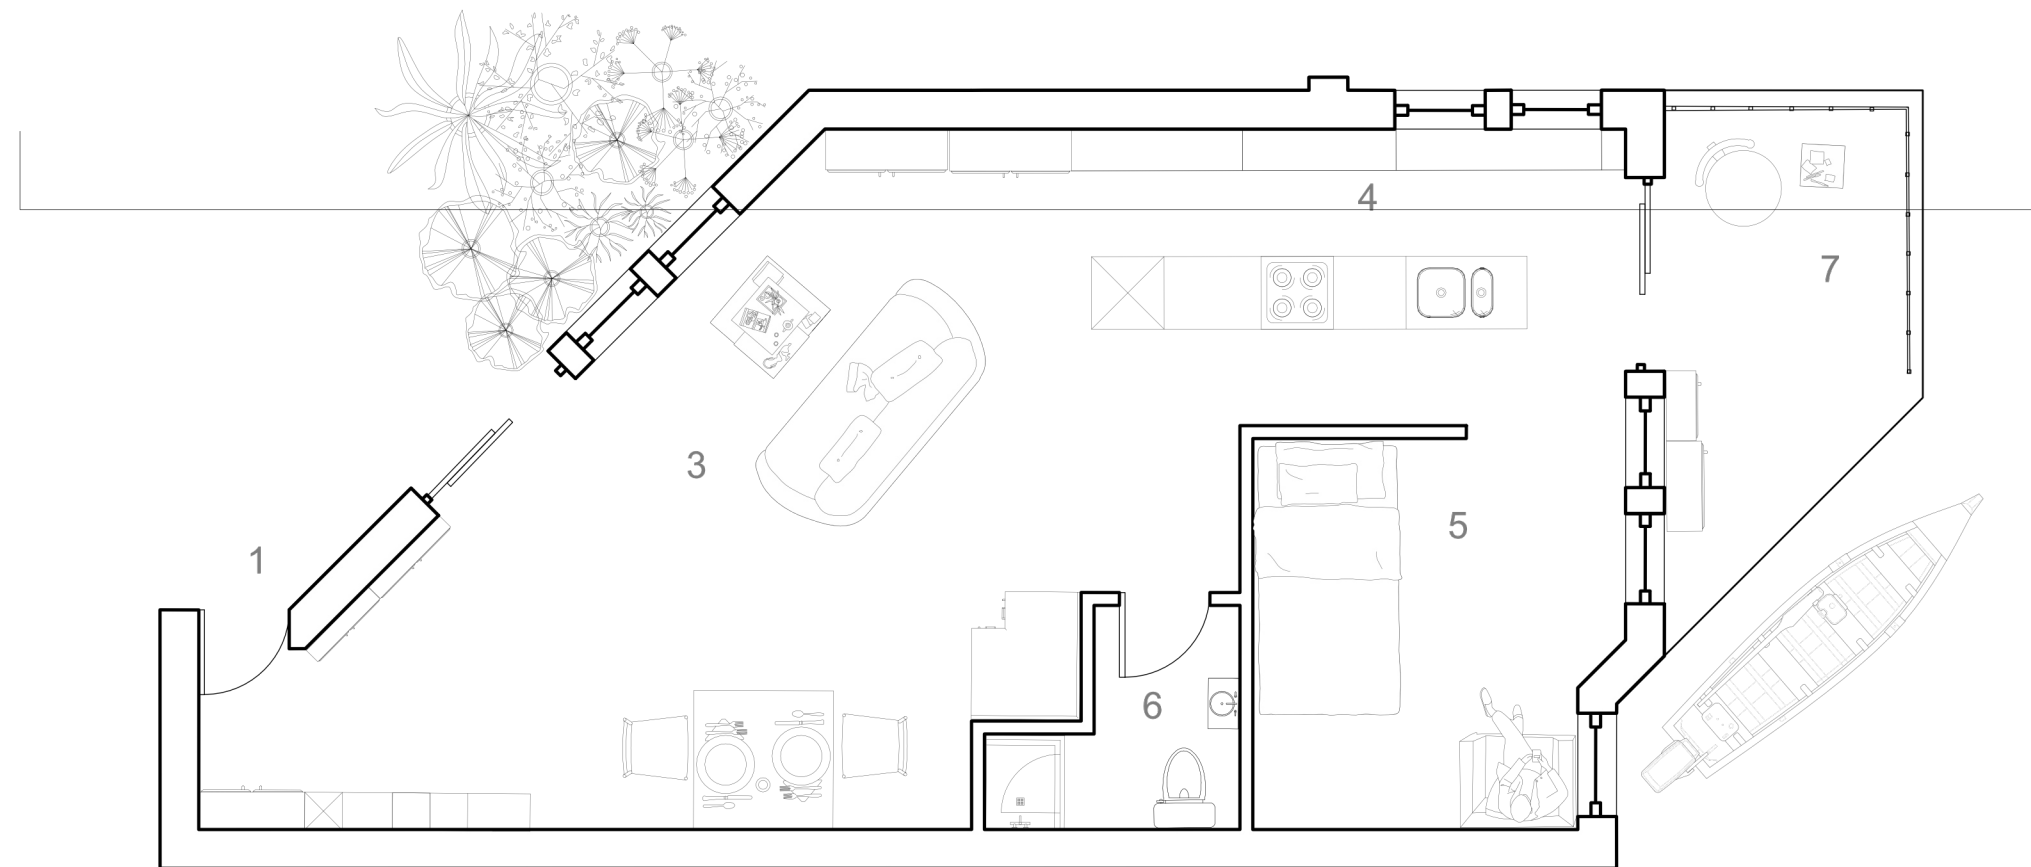

- KEY
- 1 - Entrance
  - 2 - Herbs Garden
  - 3 - Living Space
  - 4 - Kitchen
  - 5 - Bedroom
  - 6 - Bathroom
  - 7 - Fishing Dock



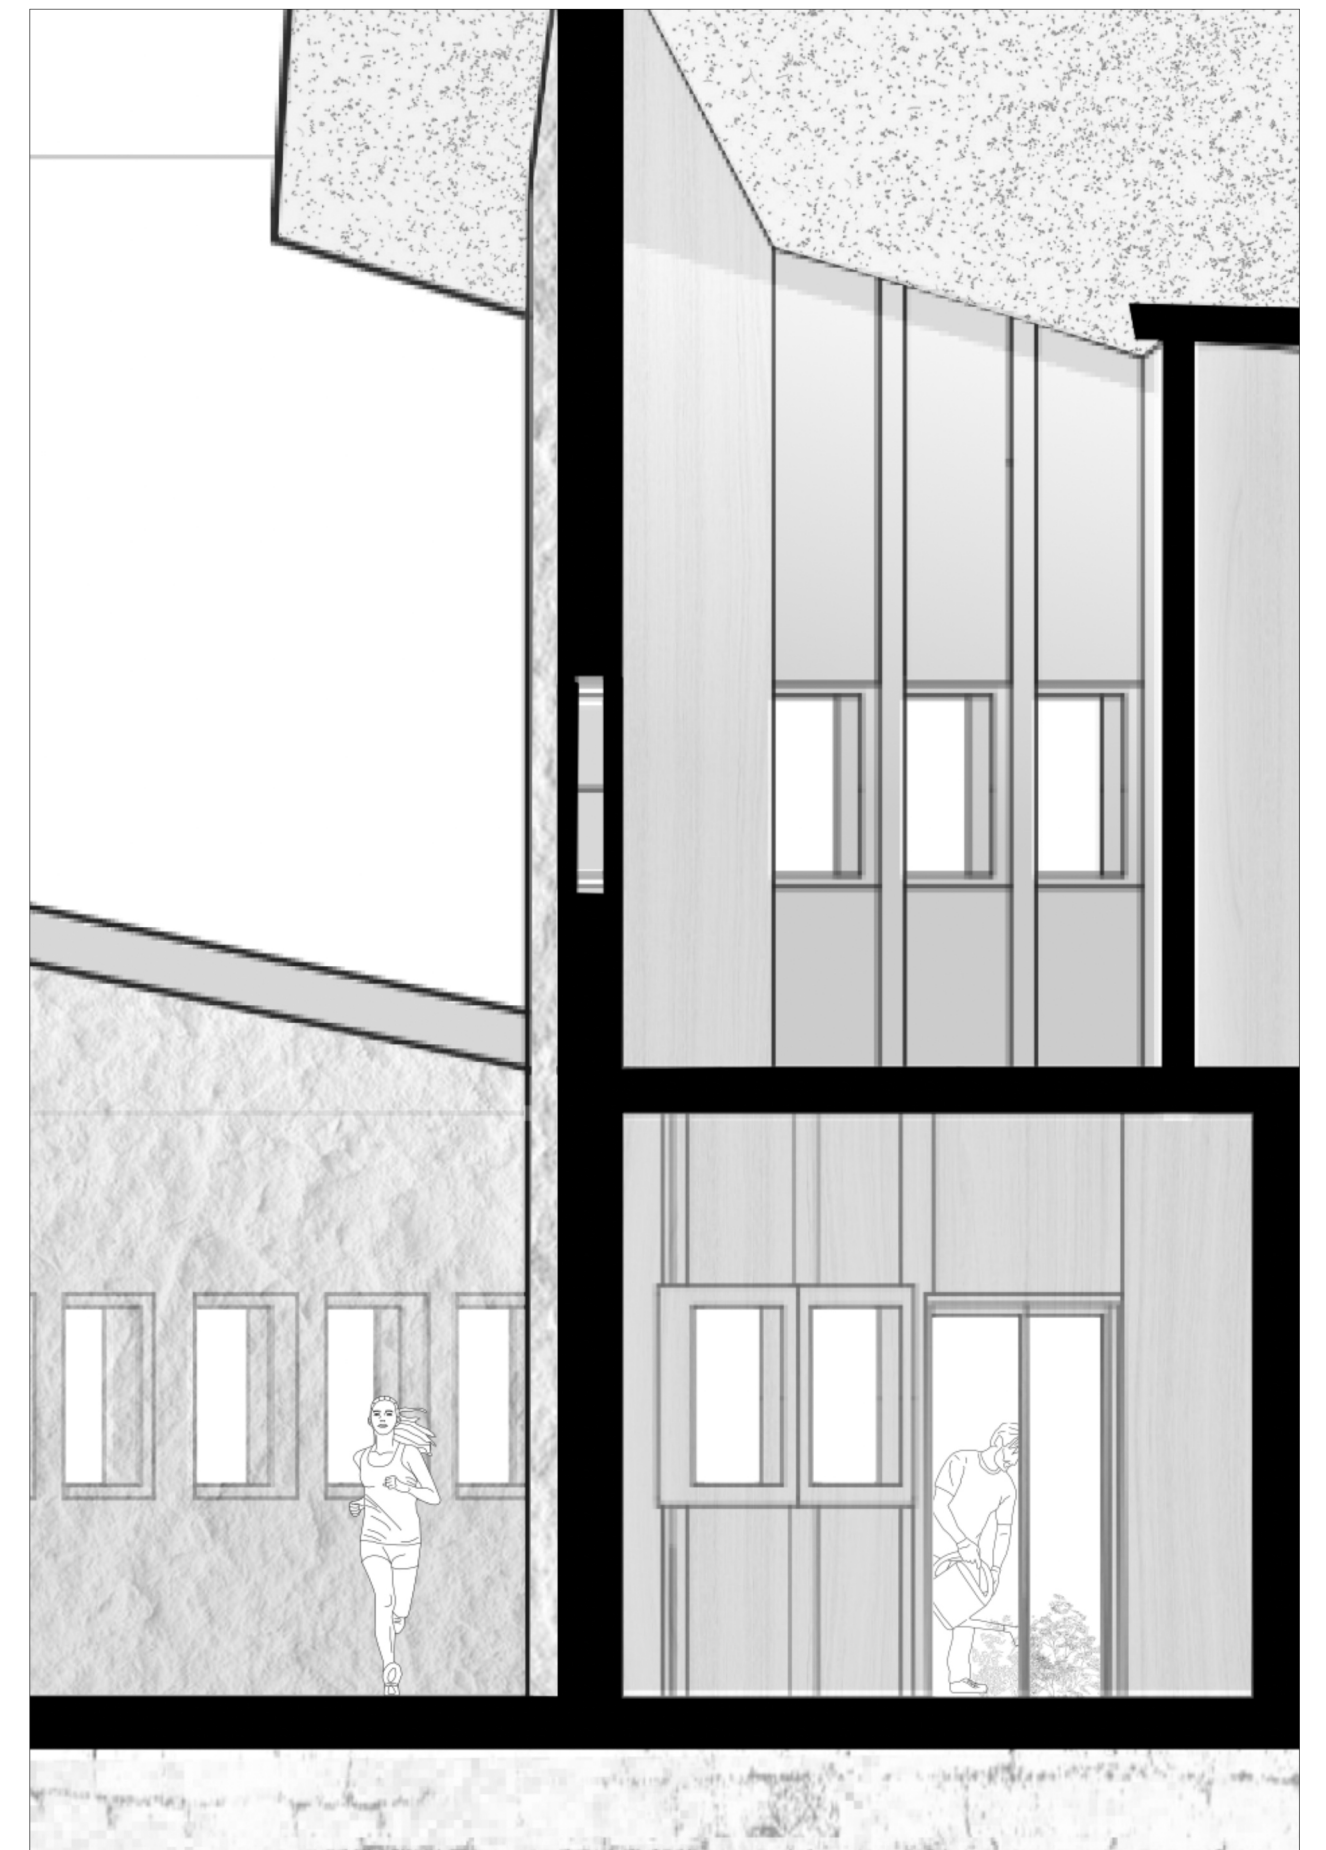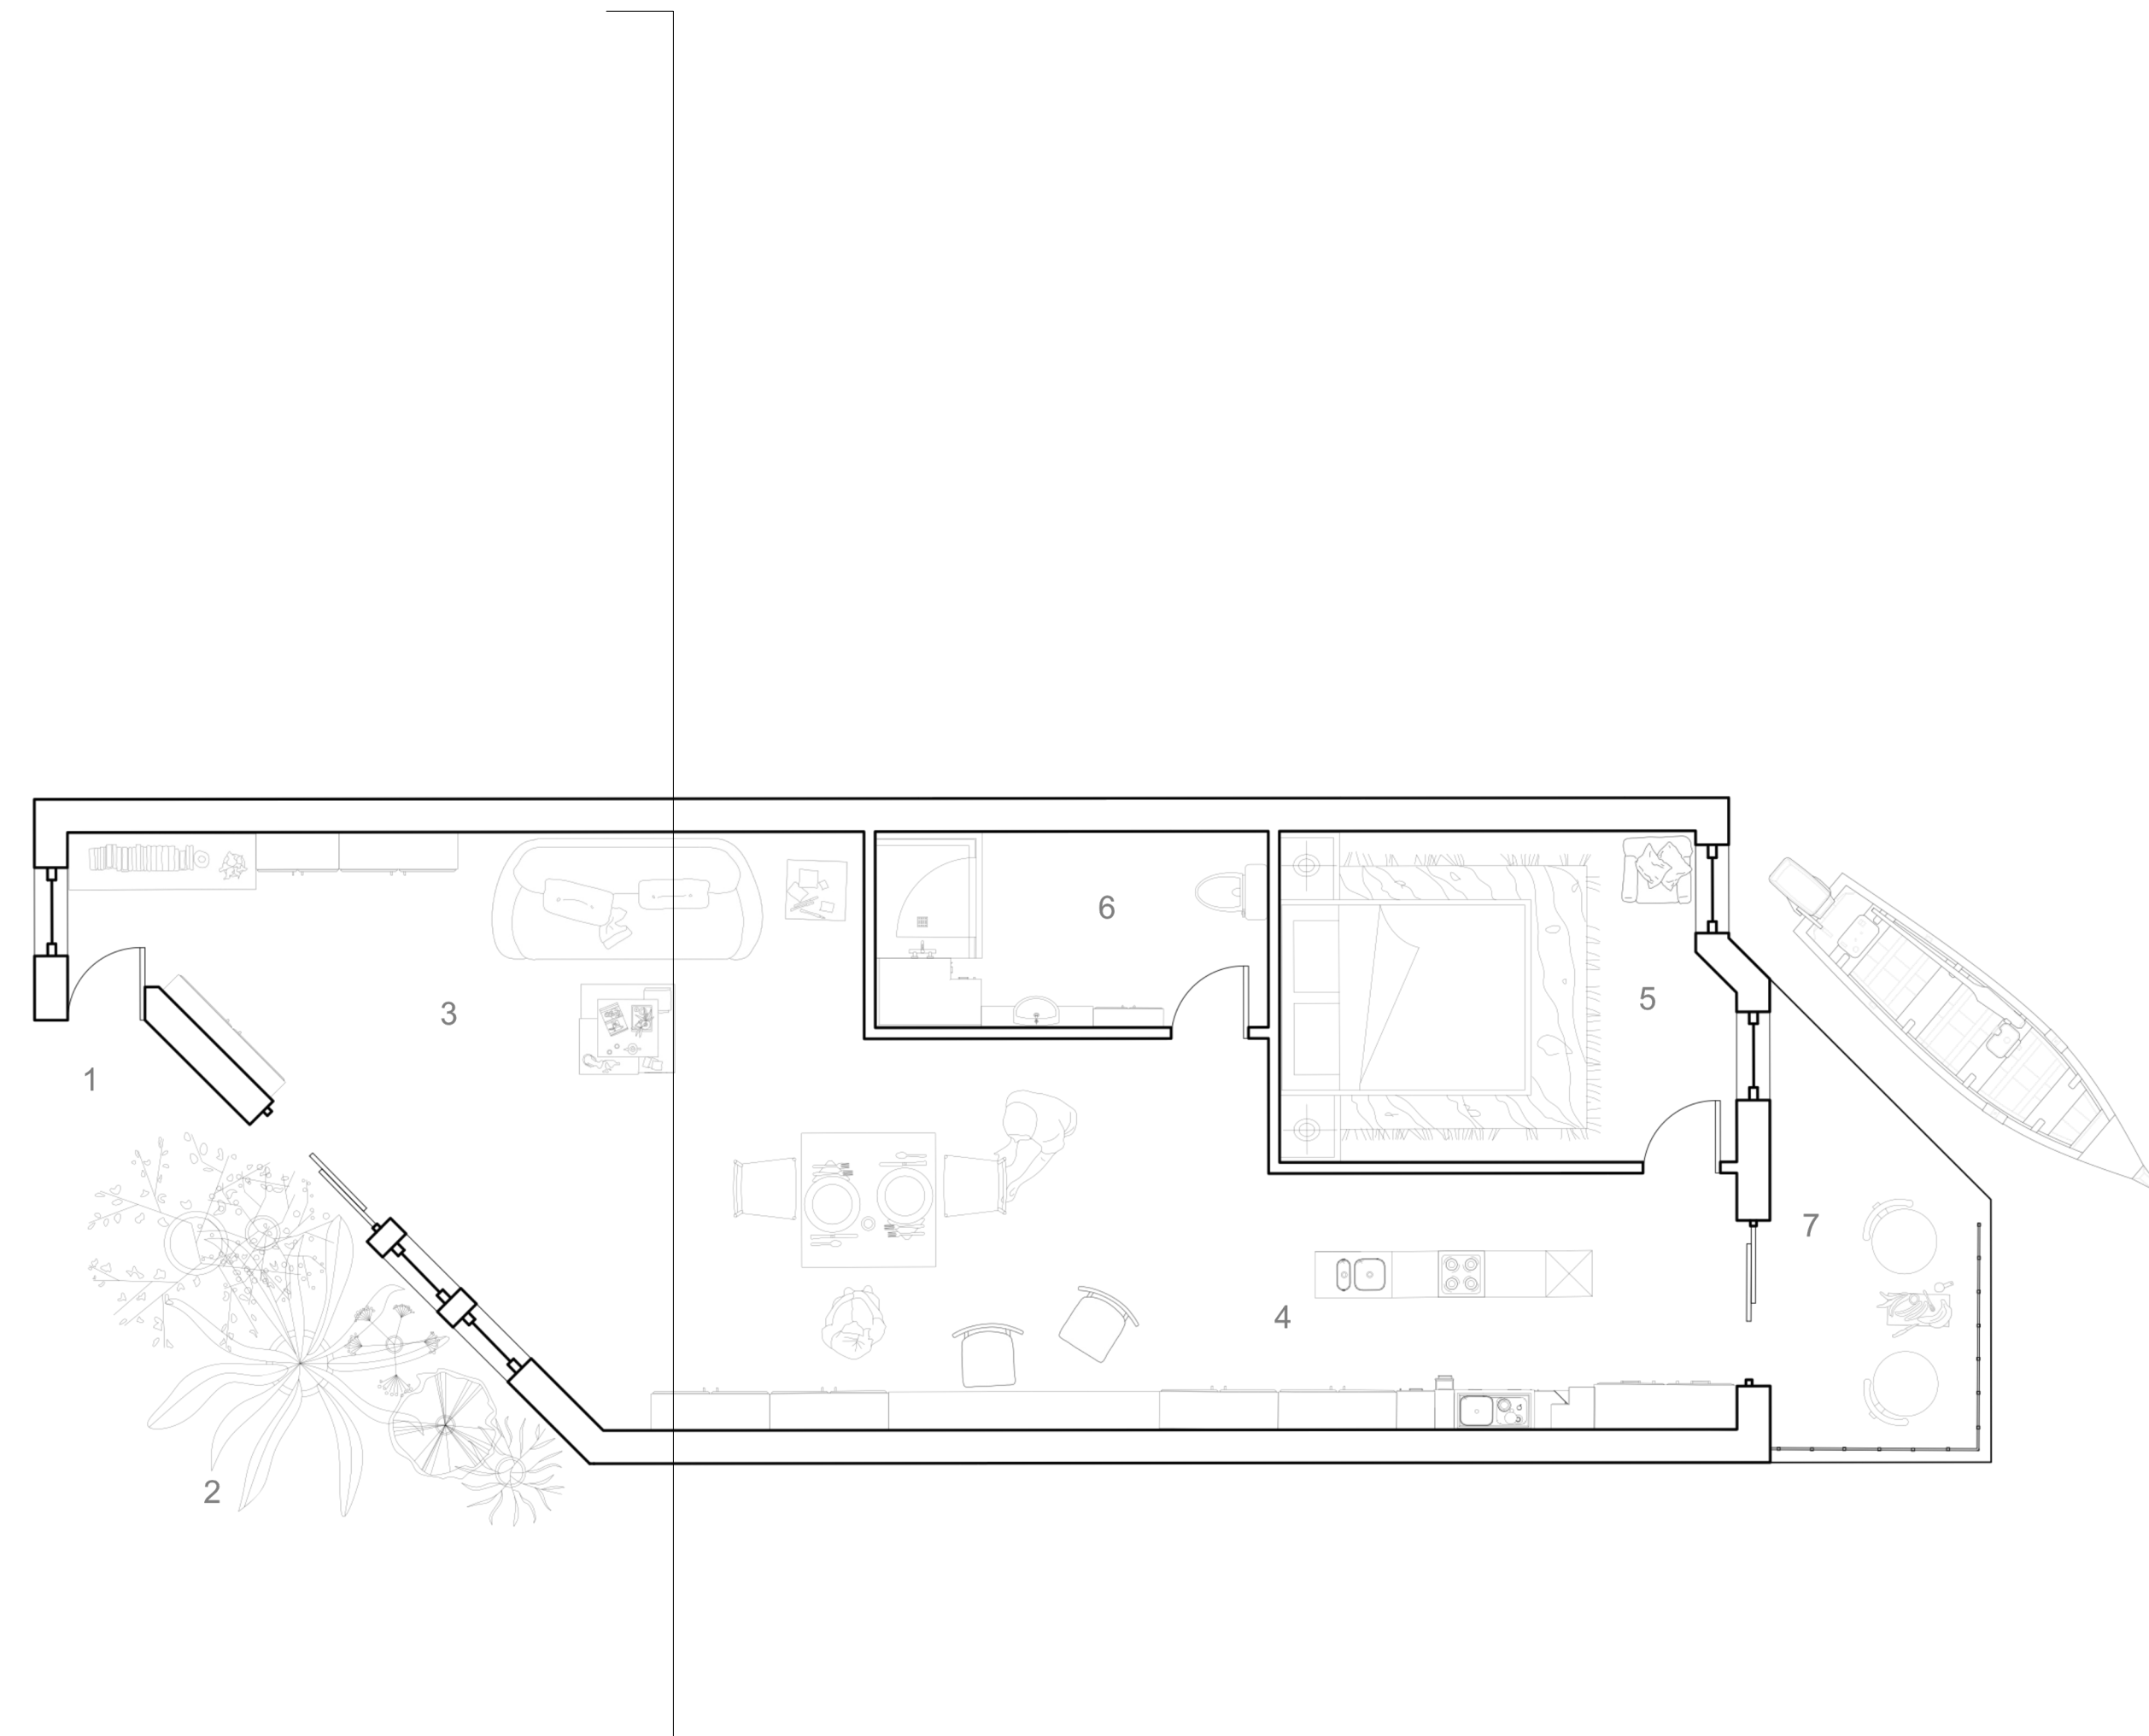


#### KEY

- 1 - Entrance
- 2 - Herbs Garden
- 3 - Living Space
- 4 - Kitchen
- 5 - Bedroom
- 6 - Bathroom
- 7 - Fishing Dock

**ONE BEDROOM PLAN //**

0 1 2 3 4 5 6 7 8 9 10



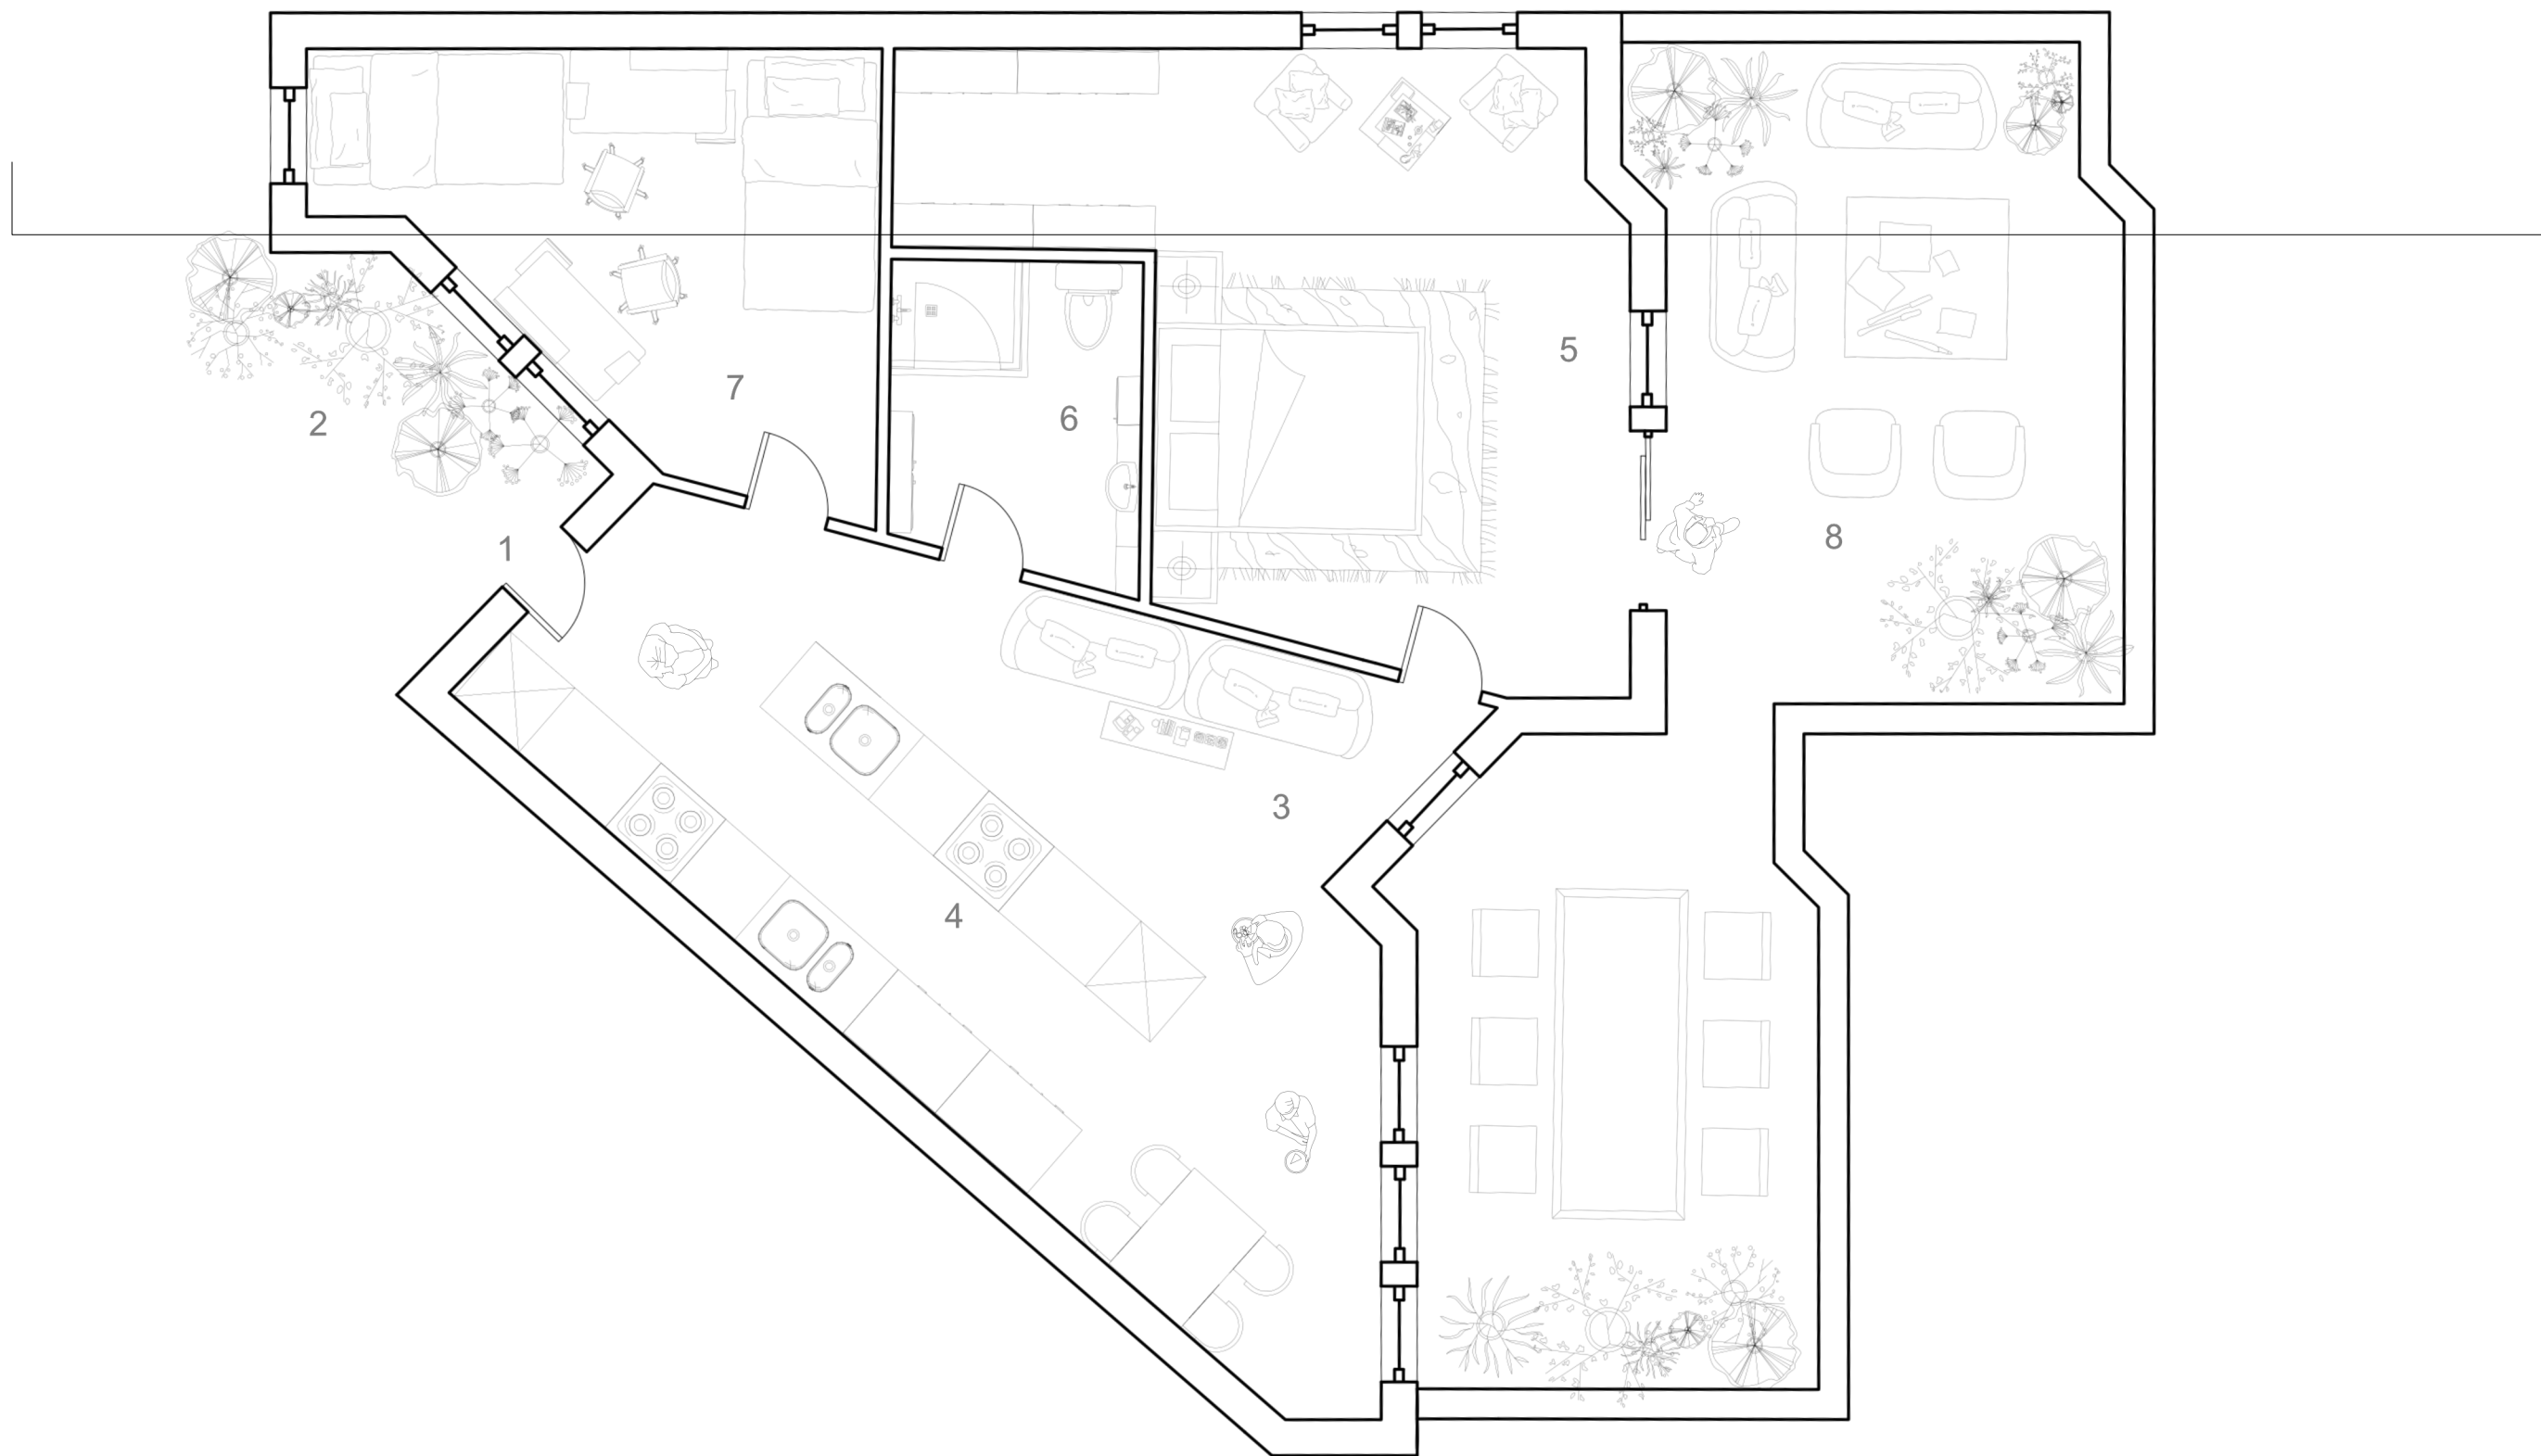

#### KEY

- 1 - Entrance
- 2 - Herbs Garden
- 3 - Living Space
- 4 - Kitchen
- 5 - Bedroom
- 6 - Bathroom
- 7 - Kids Bedroom
- 8 - Balcony overlooking the water

**FAMILY PLAN //**

0 1 2 3 4 5 6 7 8 9 10






0 1 2 3 4 5 6 7 8 9 10

LONG PERSPECTIVE SECTION //



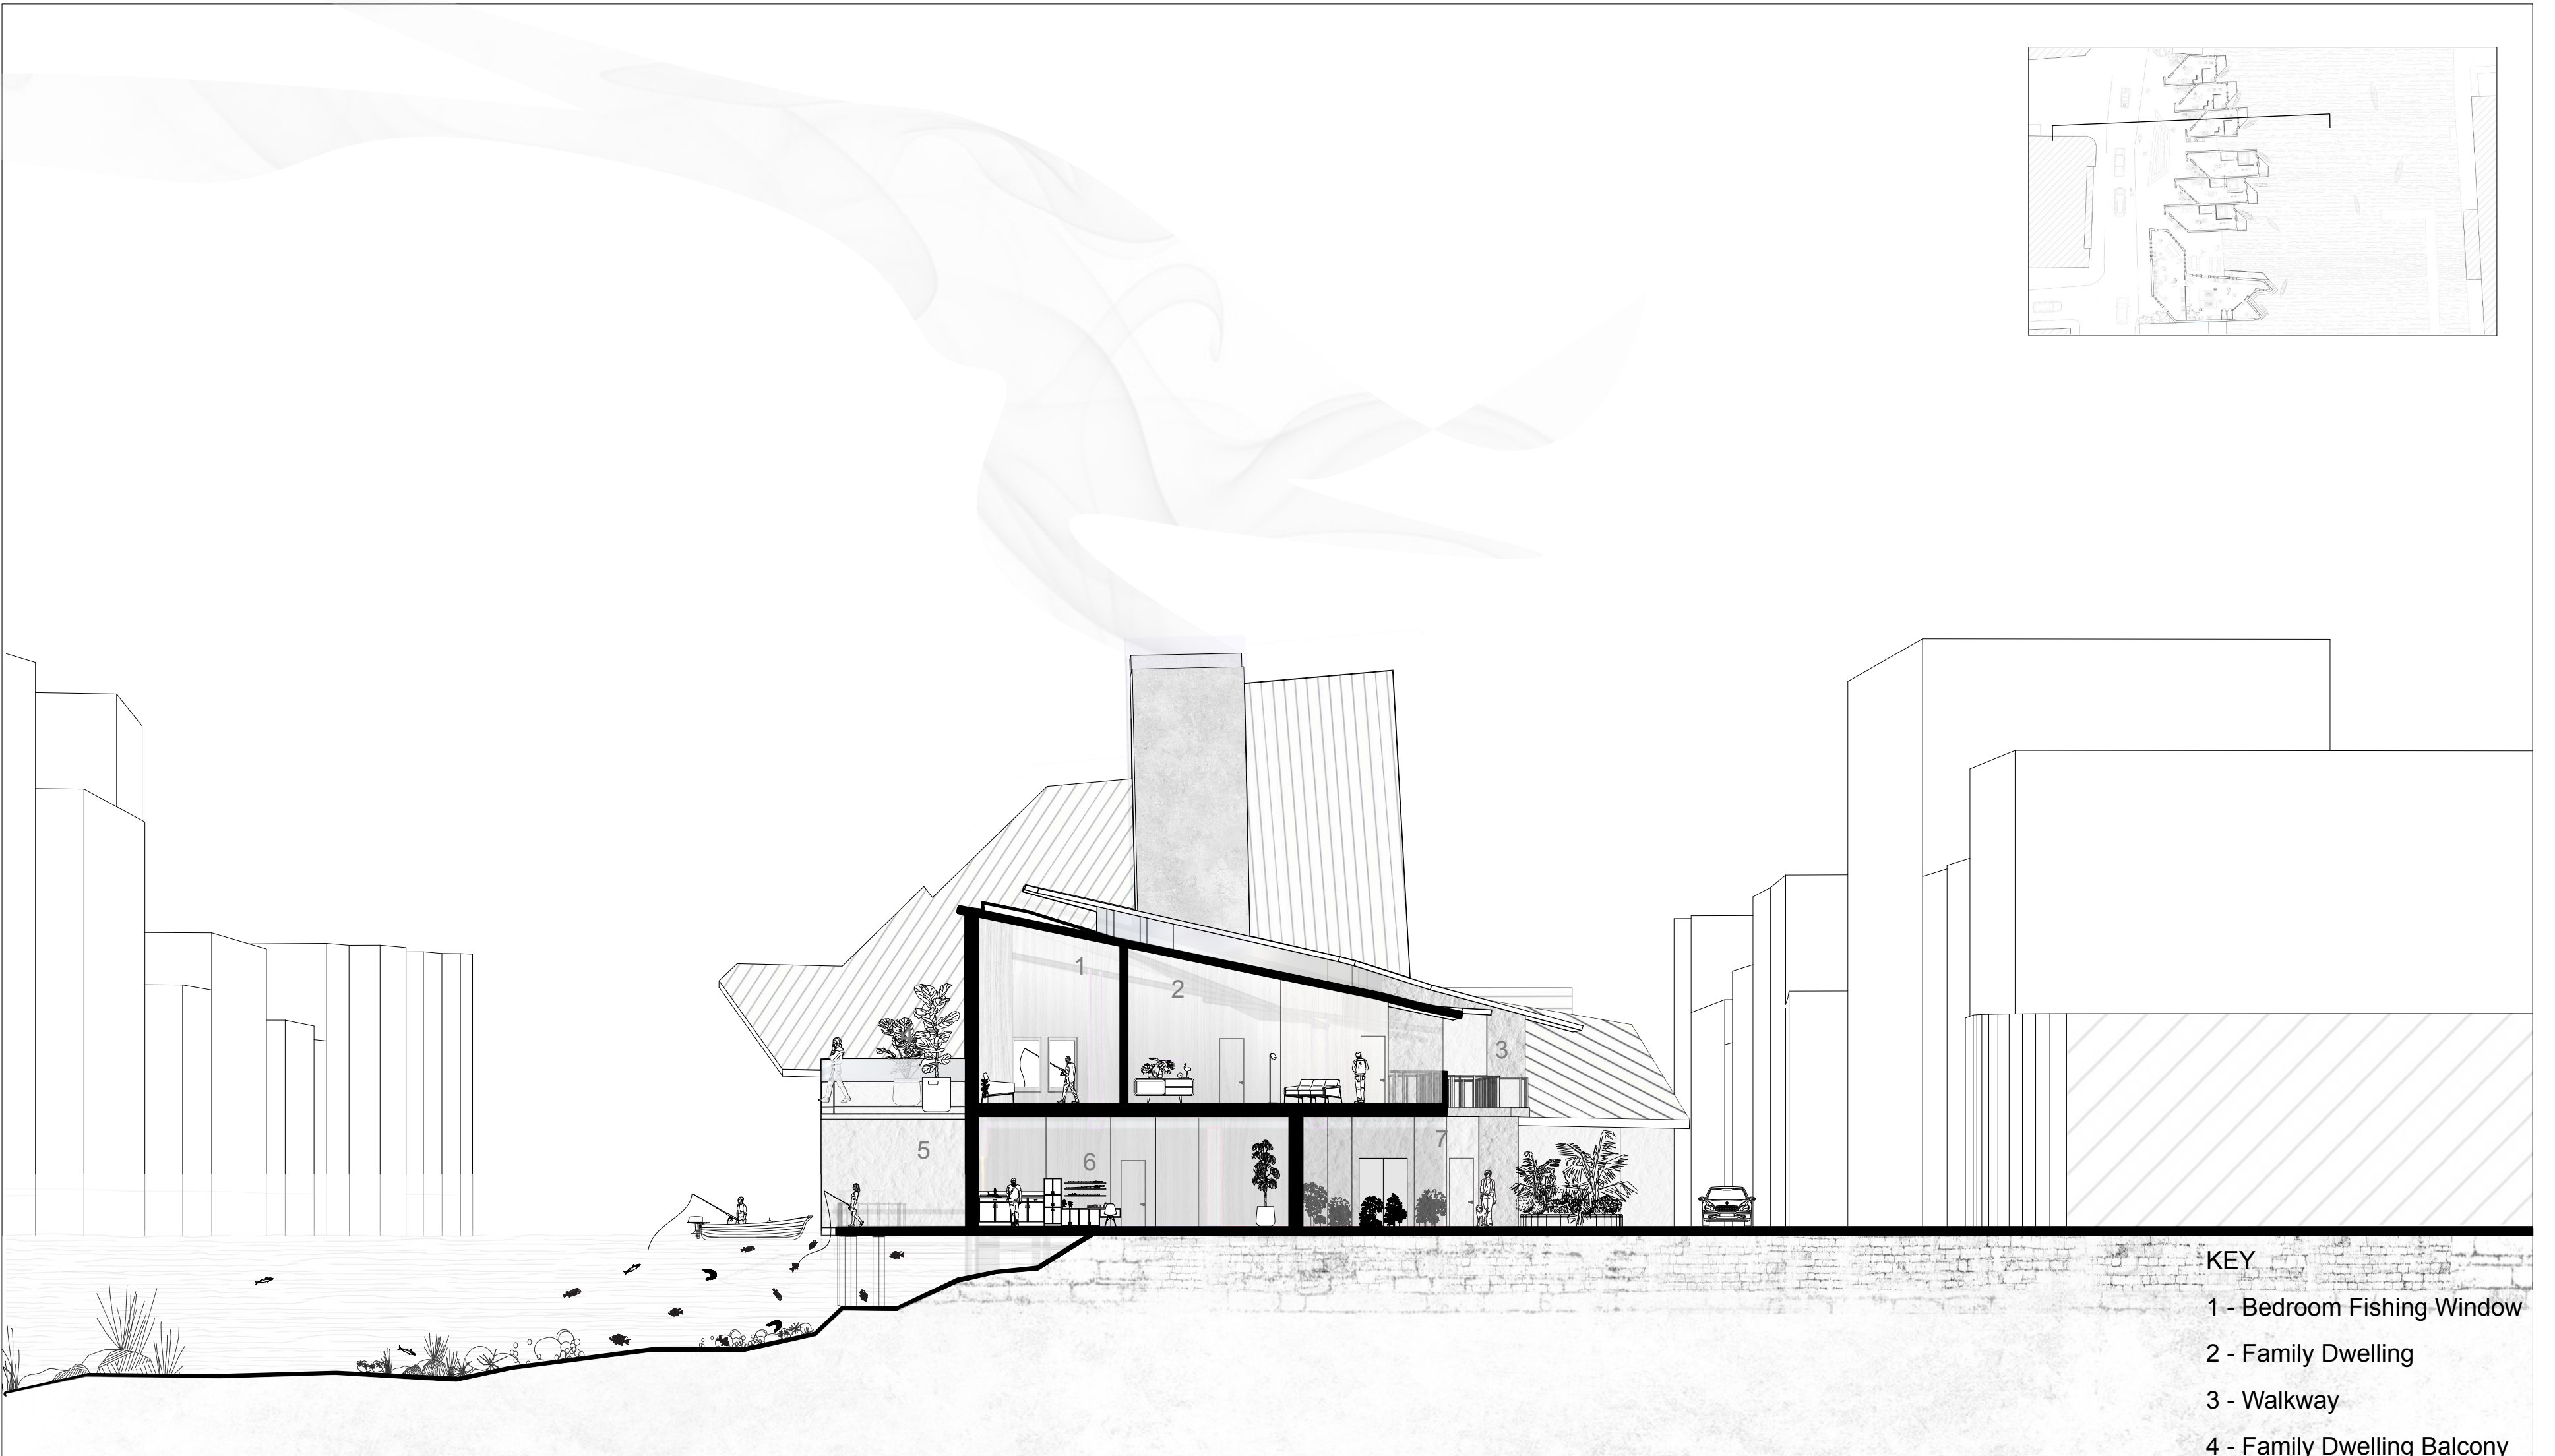


- KEY
- 1 - Bedroom Fishing Window
  - 2 - Family Dwelling
  - 3 - Walkway
  - 4 - Family Dwelling Balcony
  - 5 - Studio Dwelling Dock
  - 6 - Studio Dwelling Kitchen
  - 7 - Studio Dwelling Herbs Garden

0 1 2 3 4 5 6 7 8 9 10

SHORT PERSPECTIVE SECTION //




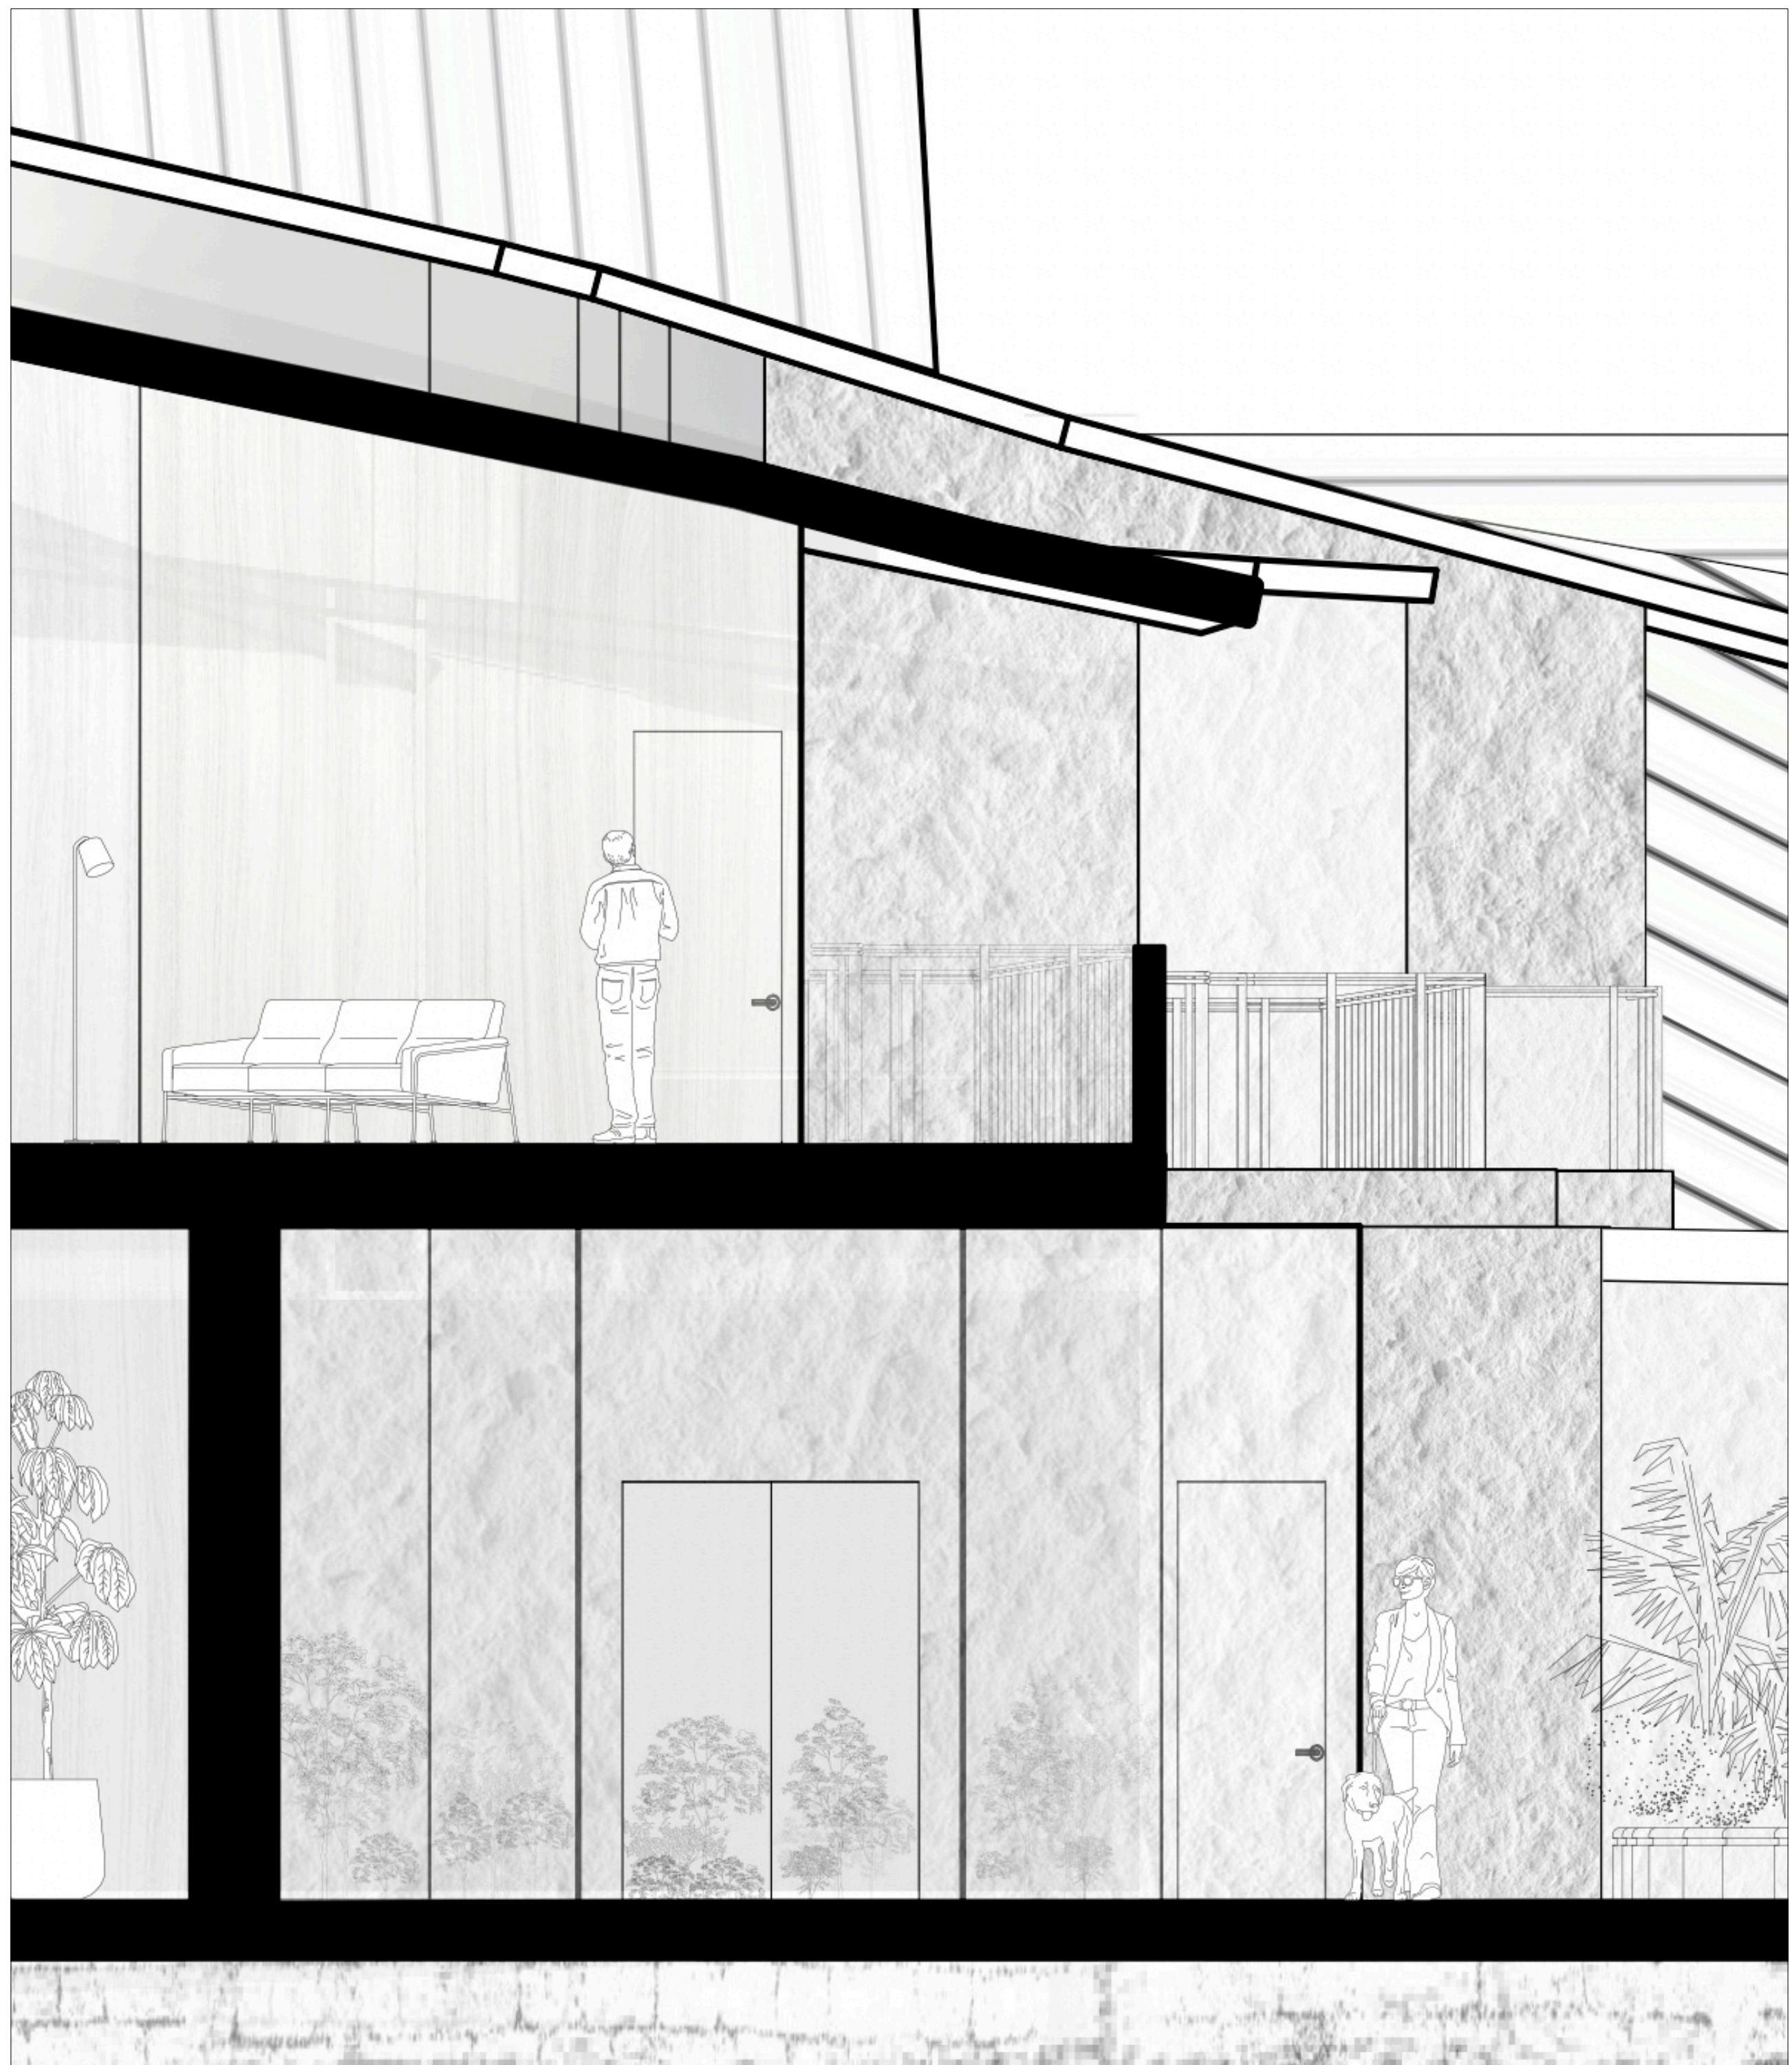







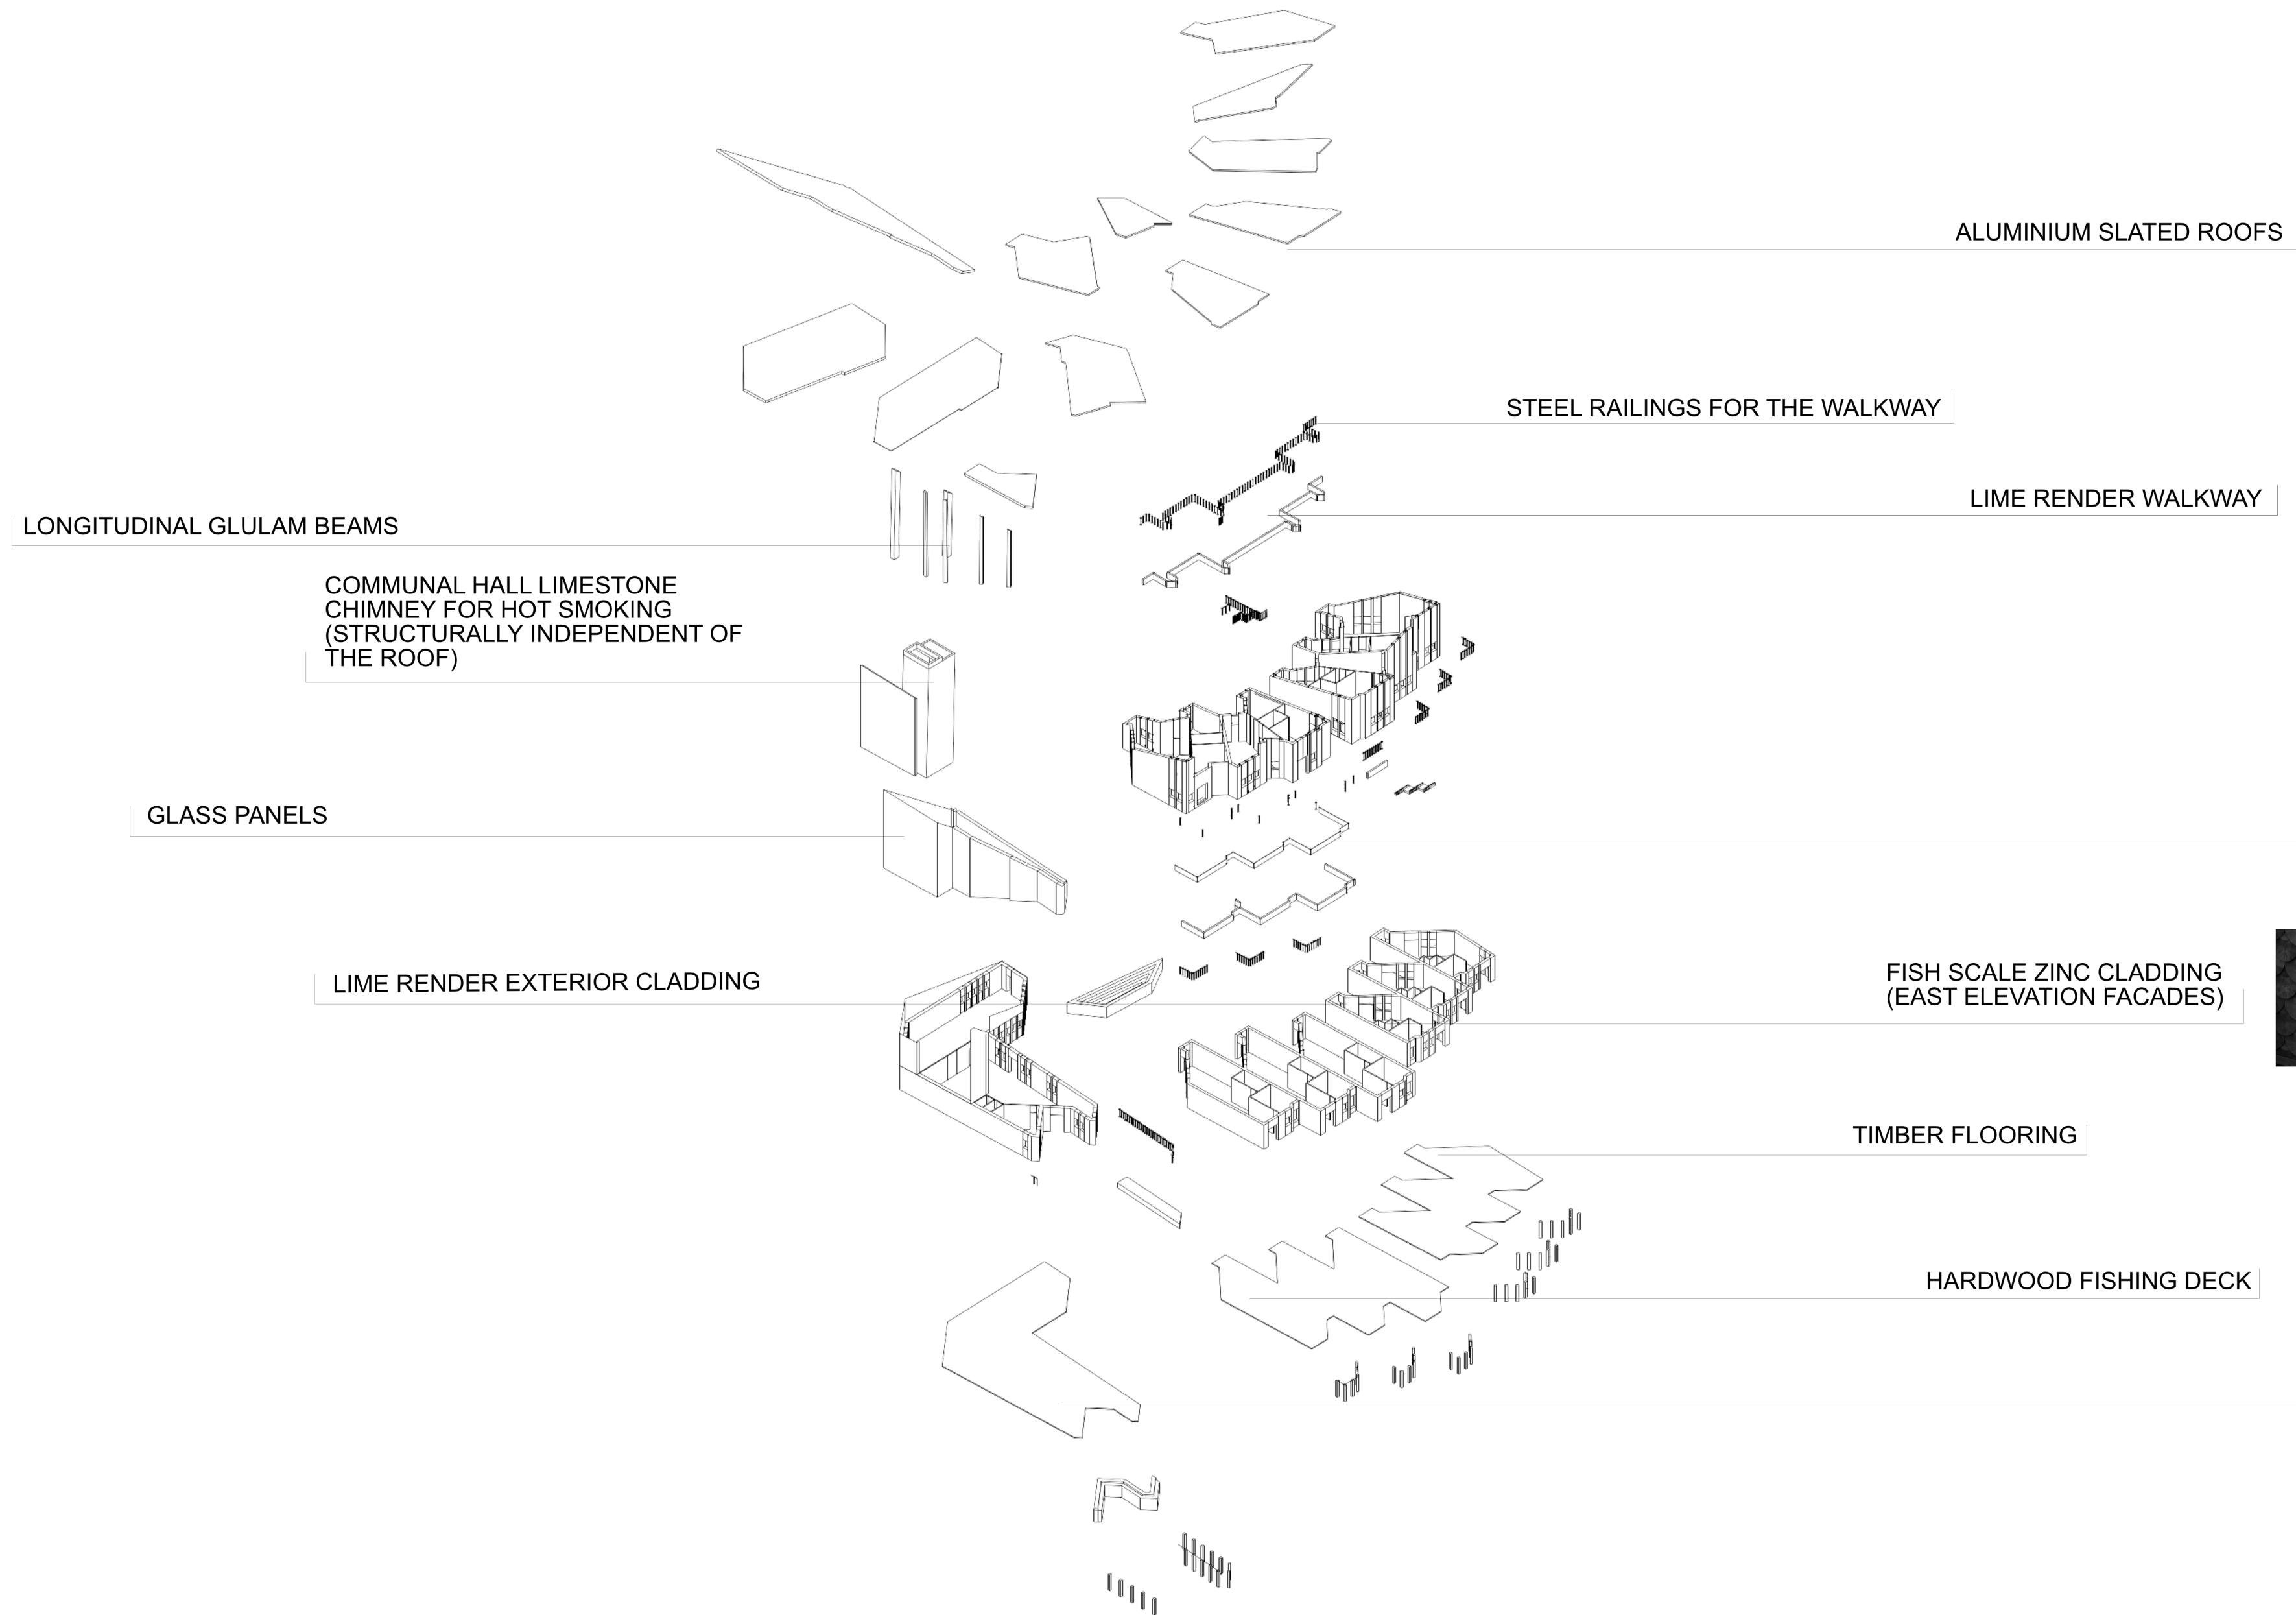









FAMILY BALCONY //