




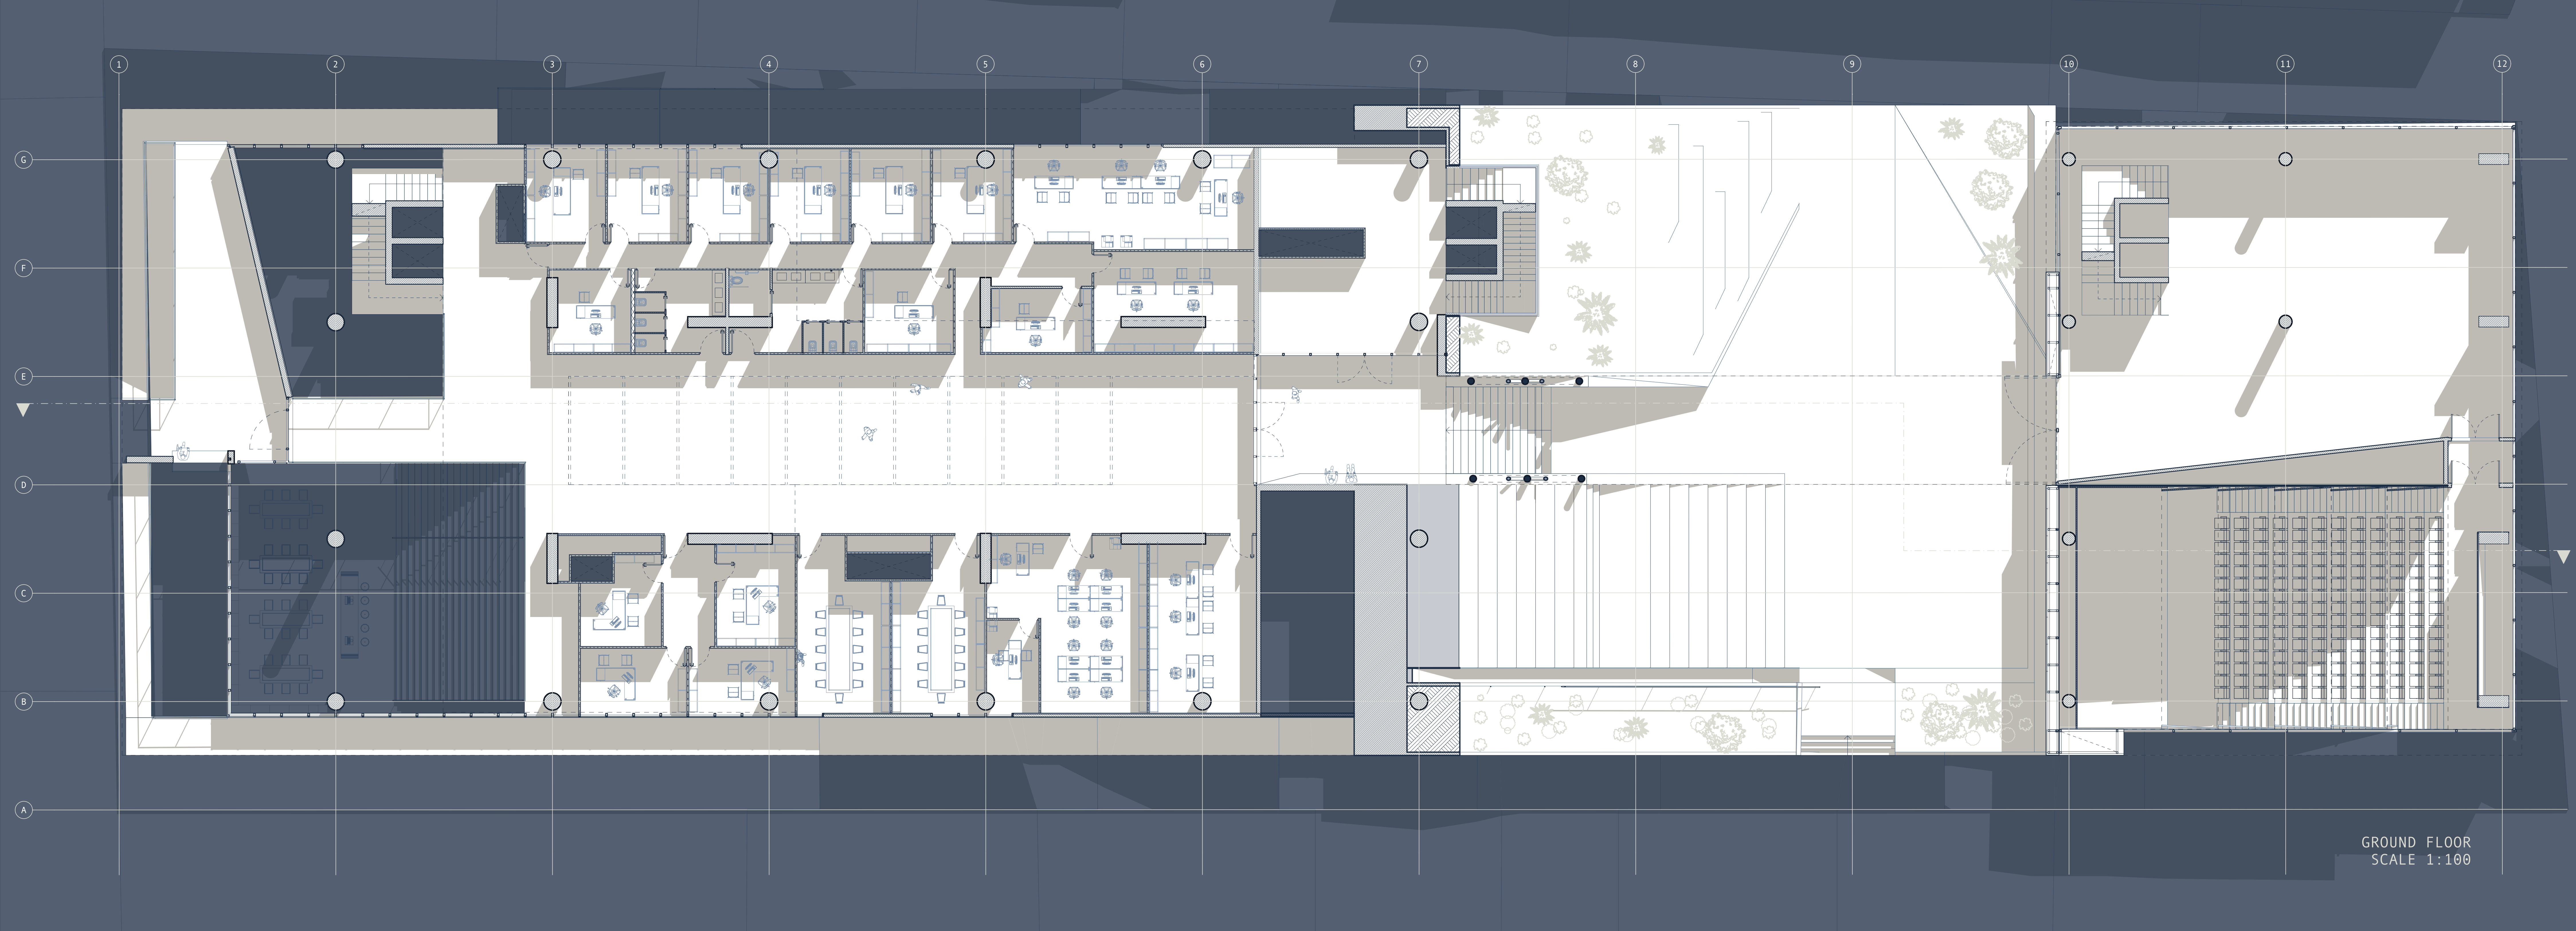


GROUND FLOOR
SCALE 1:100

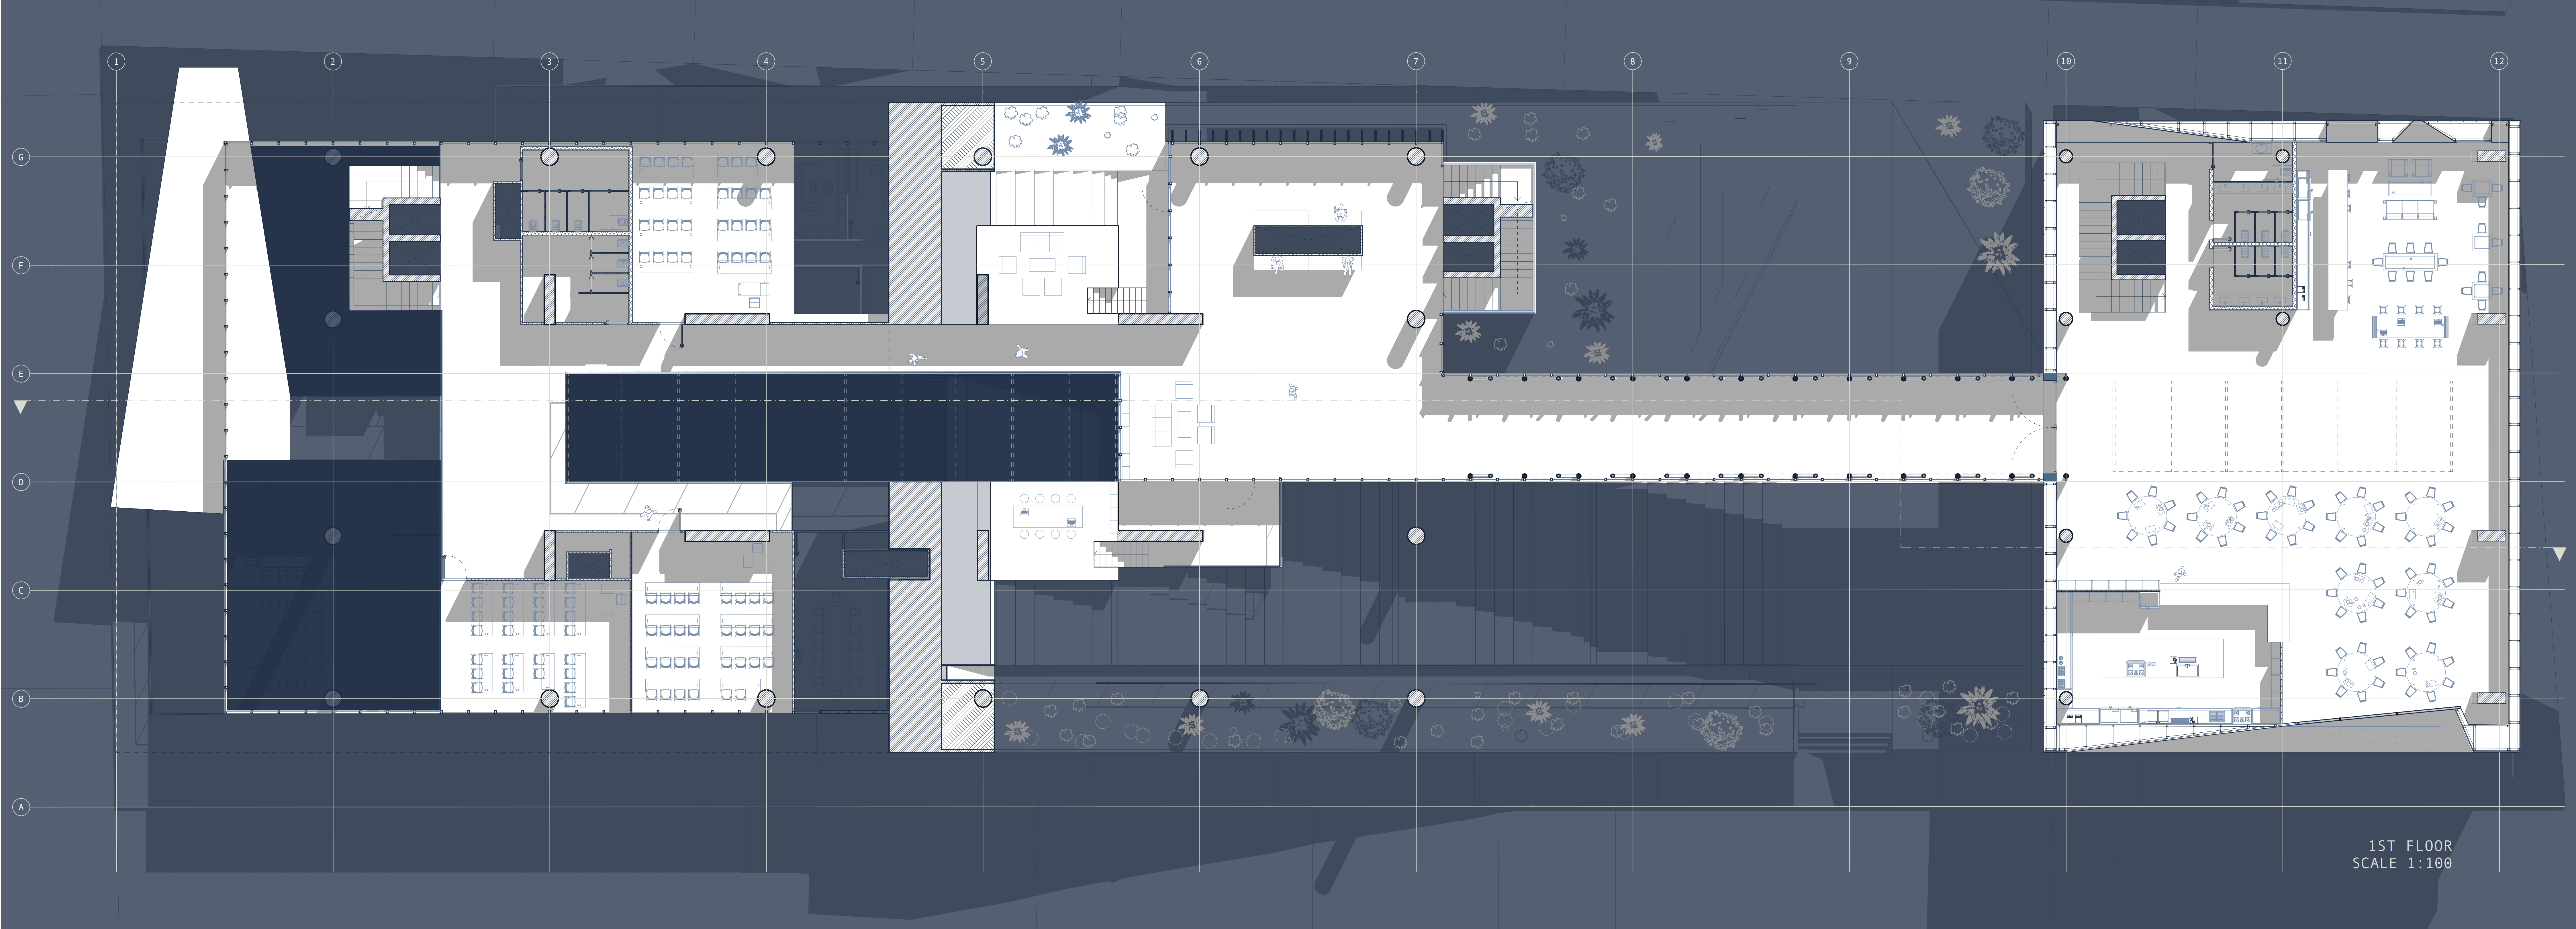


1ST FLOOR
SCALE 1:100

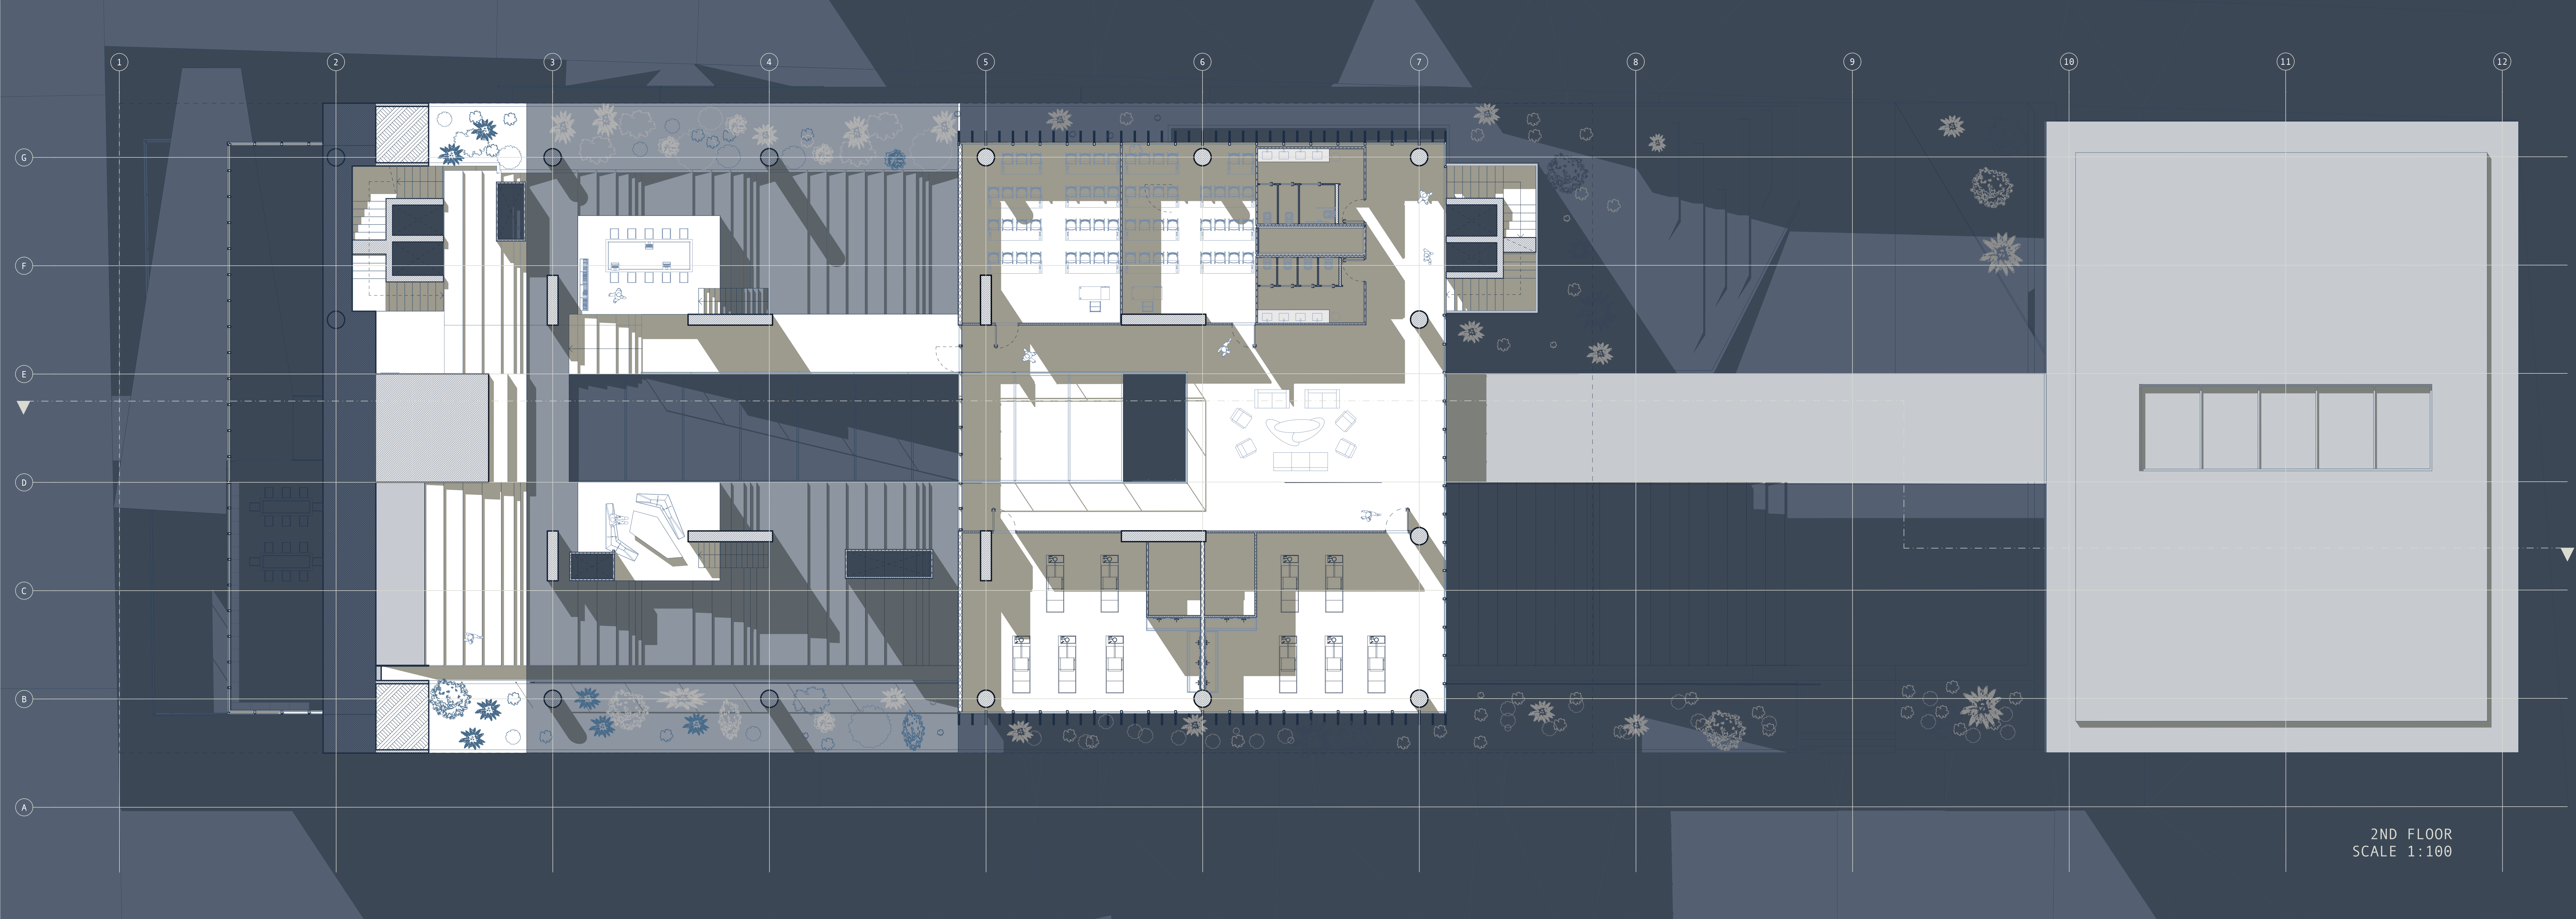

2ND FLOOR
SCALE 1:100

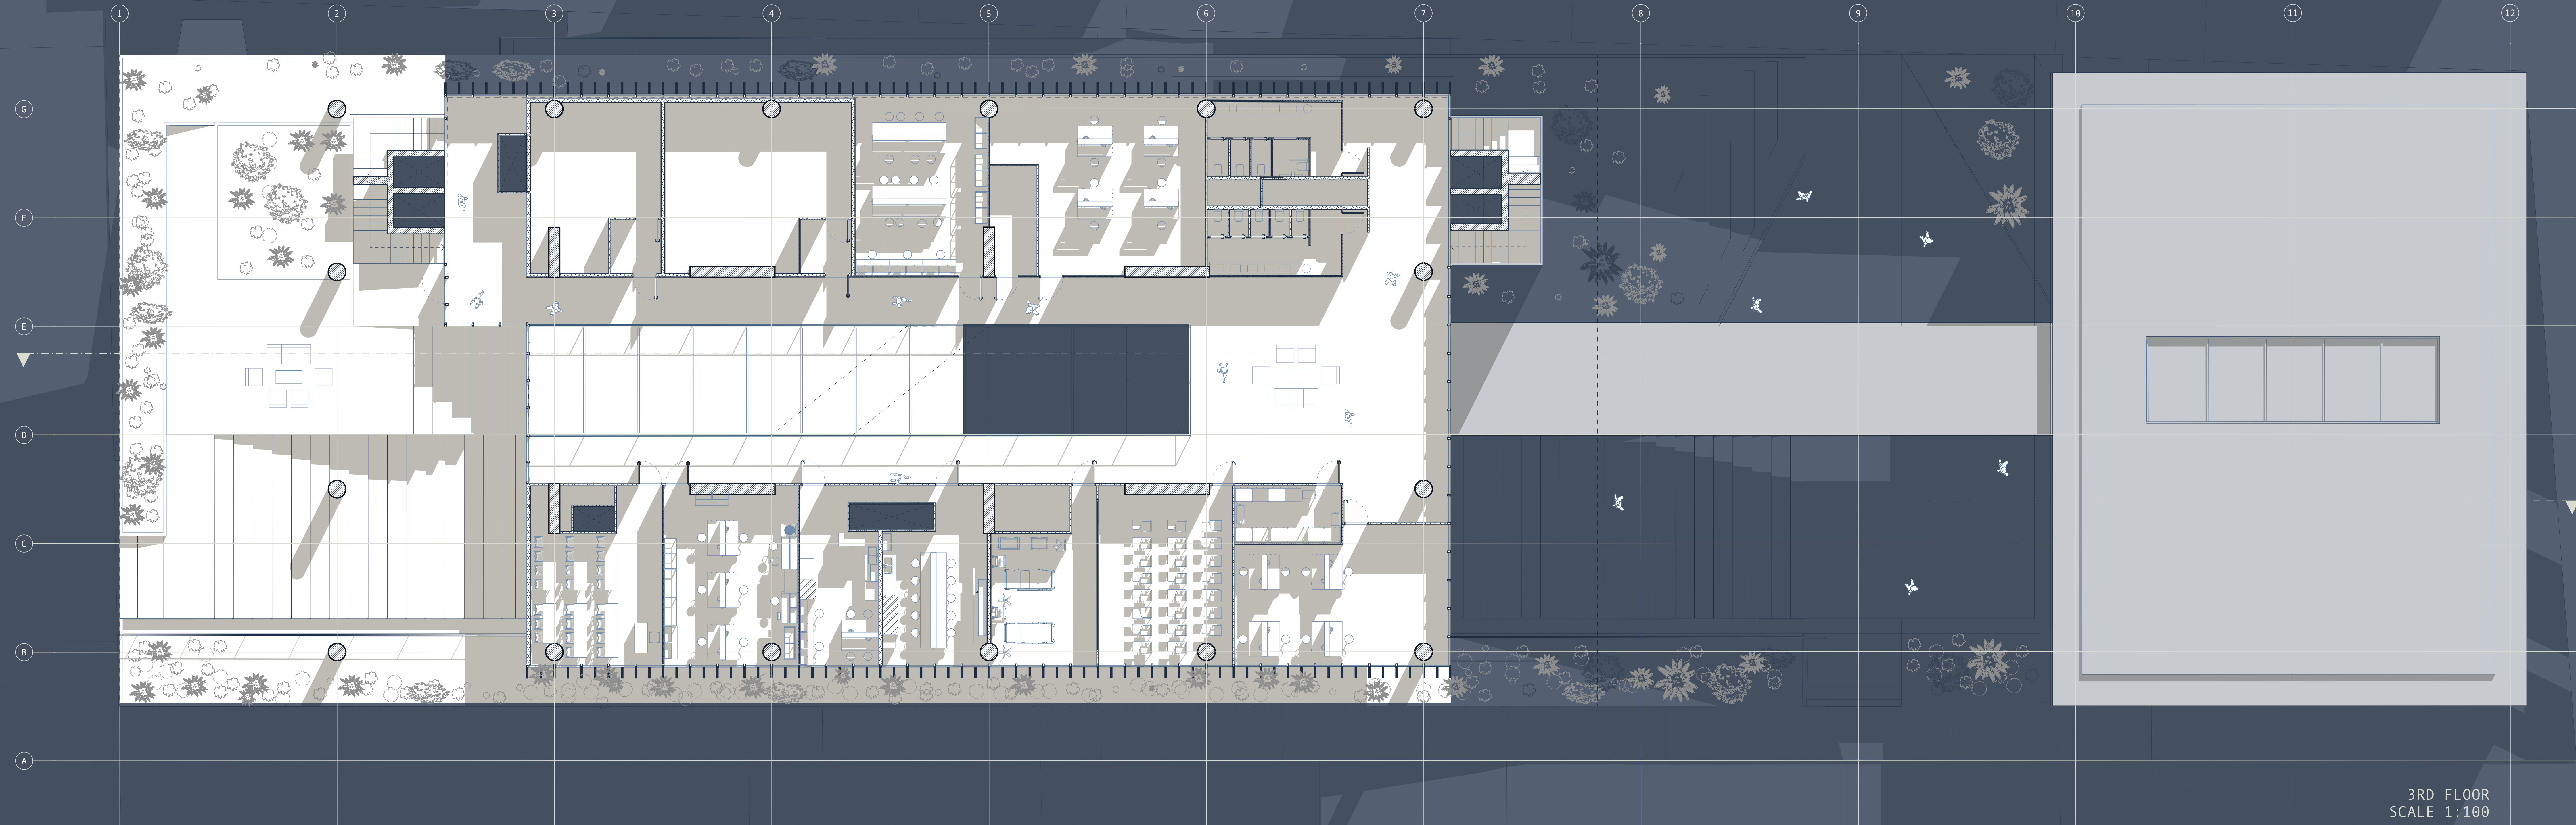

3RD FLOOR
SCALE 1:100

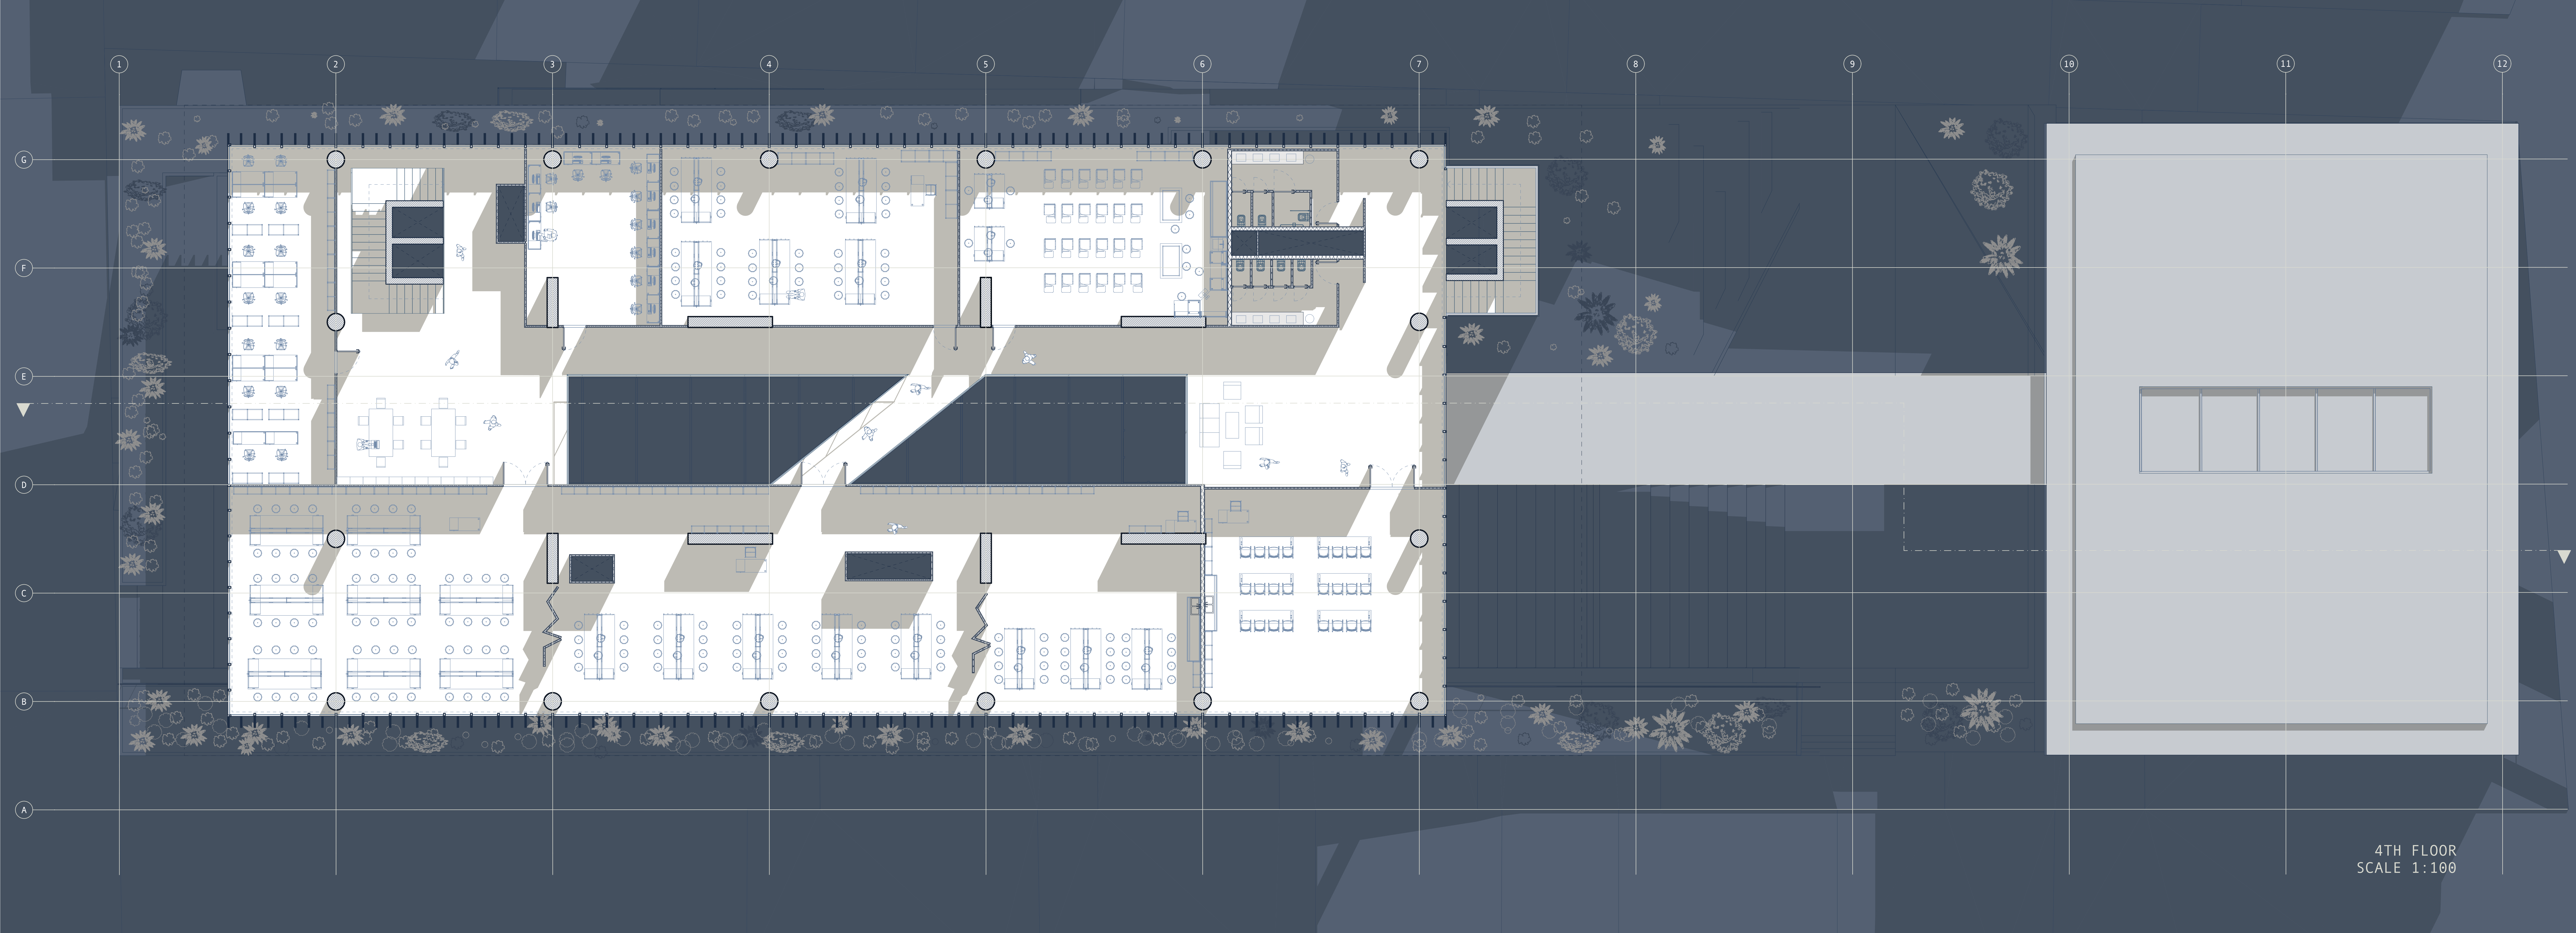

4TH FLOOR
SCALE 1:100

