



INTO THE BLOCK


Context Plan – Florentin

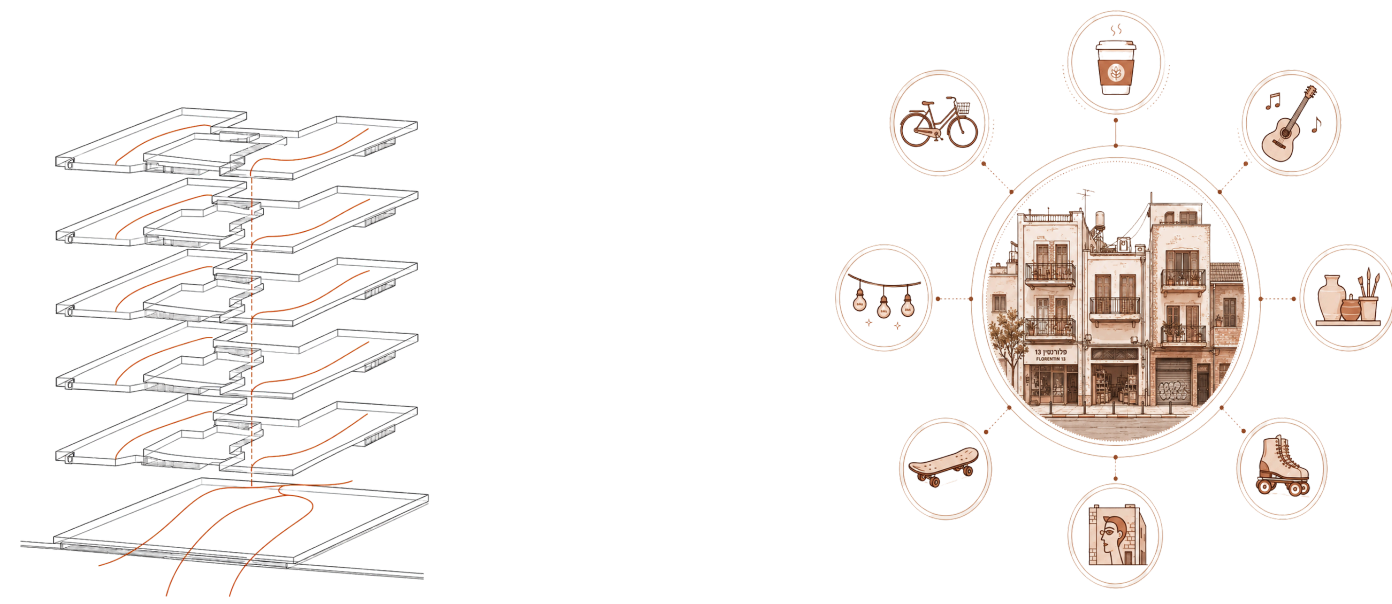

Circulation Diagram Urban Character

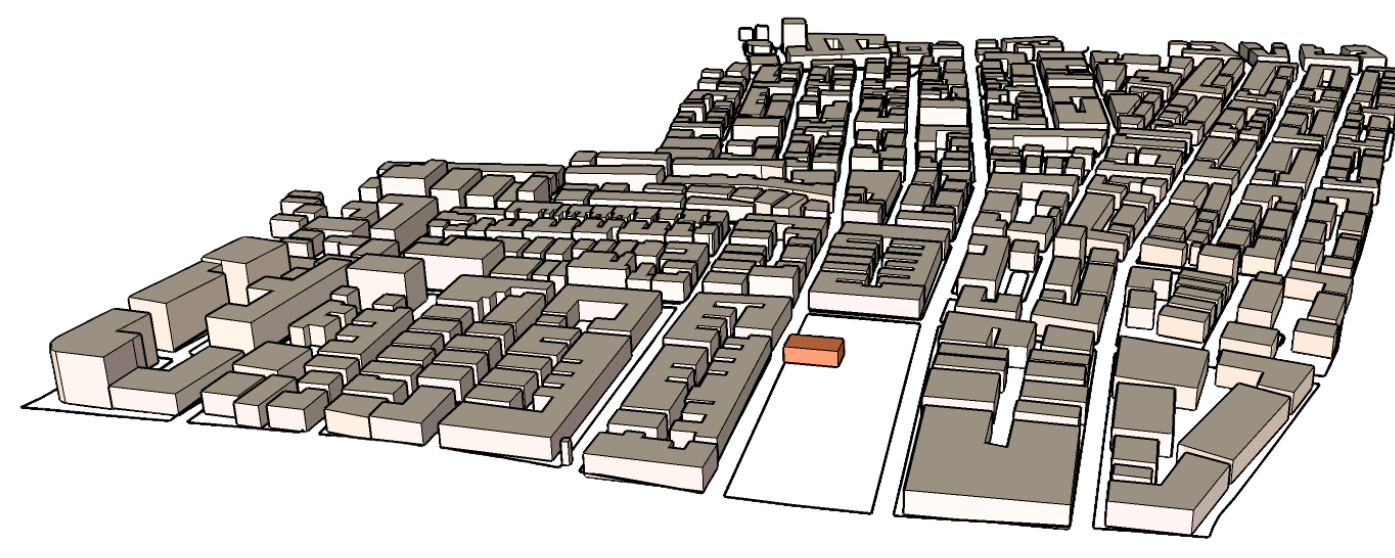

- Shared Courtyard Passage
- Ceramics Sculpture Workshop
- Ceramics Sculpture Supplies Store
- Residential
- Fitness Room
- Shared Roof Terrace

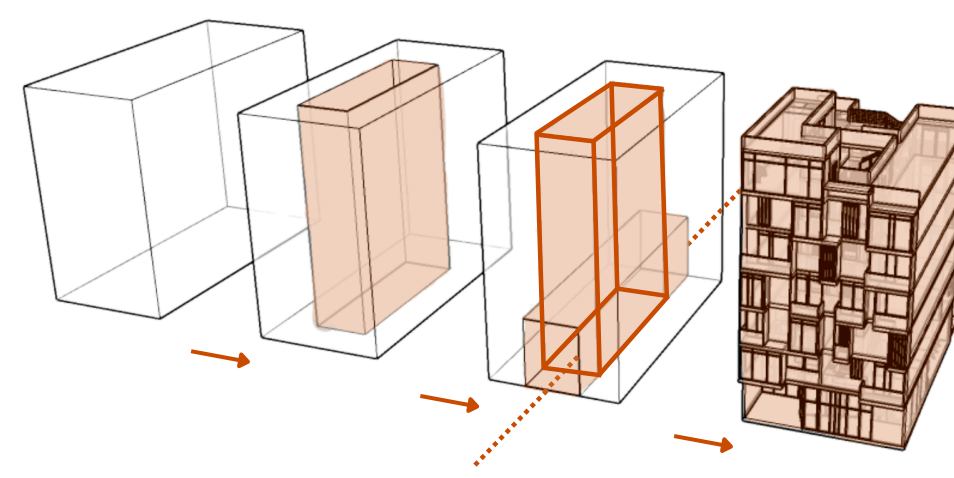


Program Diagram Massing Development Diagram


The project is located within an urban block in Florentin, Tel Aviv, Israel, a young and dynamic neighborhood characterized by mixed uses, street art, and active workshops. The design integrates residential living into the existing urban fabric around a shared internal courtyard, creating a space for gathering, interaction, and creativity. The ground floor includes a ceramics and sculpture workshop alongside a ceramicware store, while the colorful, dynamic façade reflects the lively and changing character of the neighborhood.



West Elevation 1:100

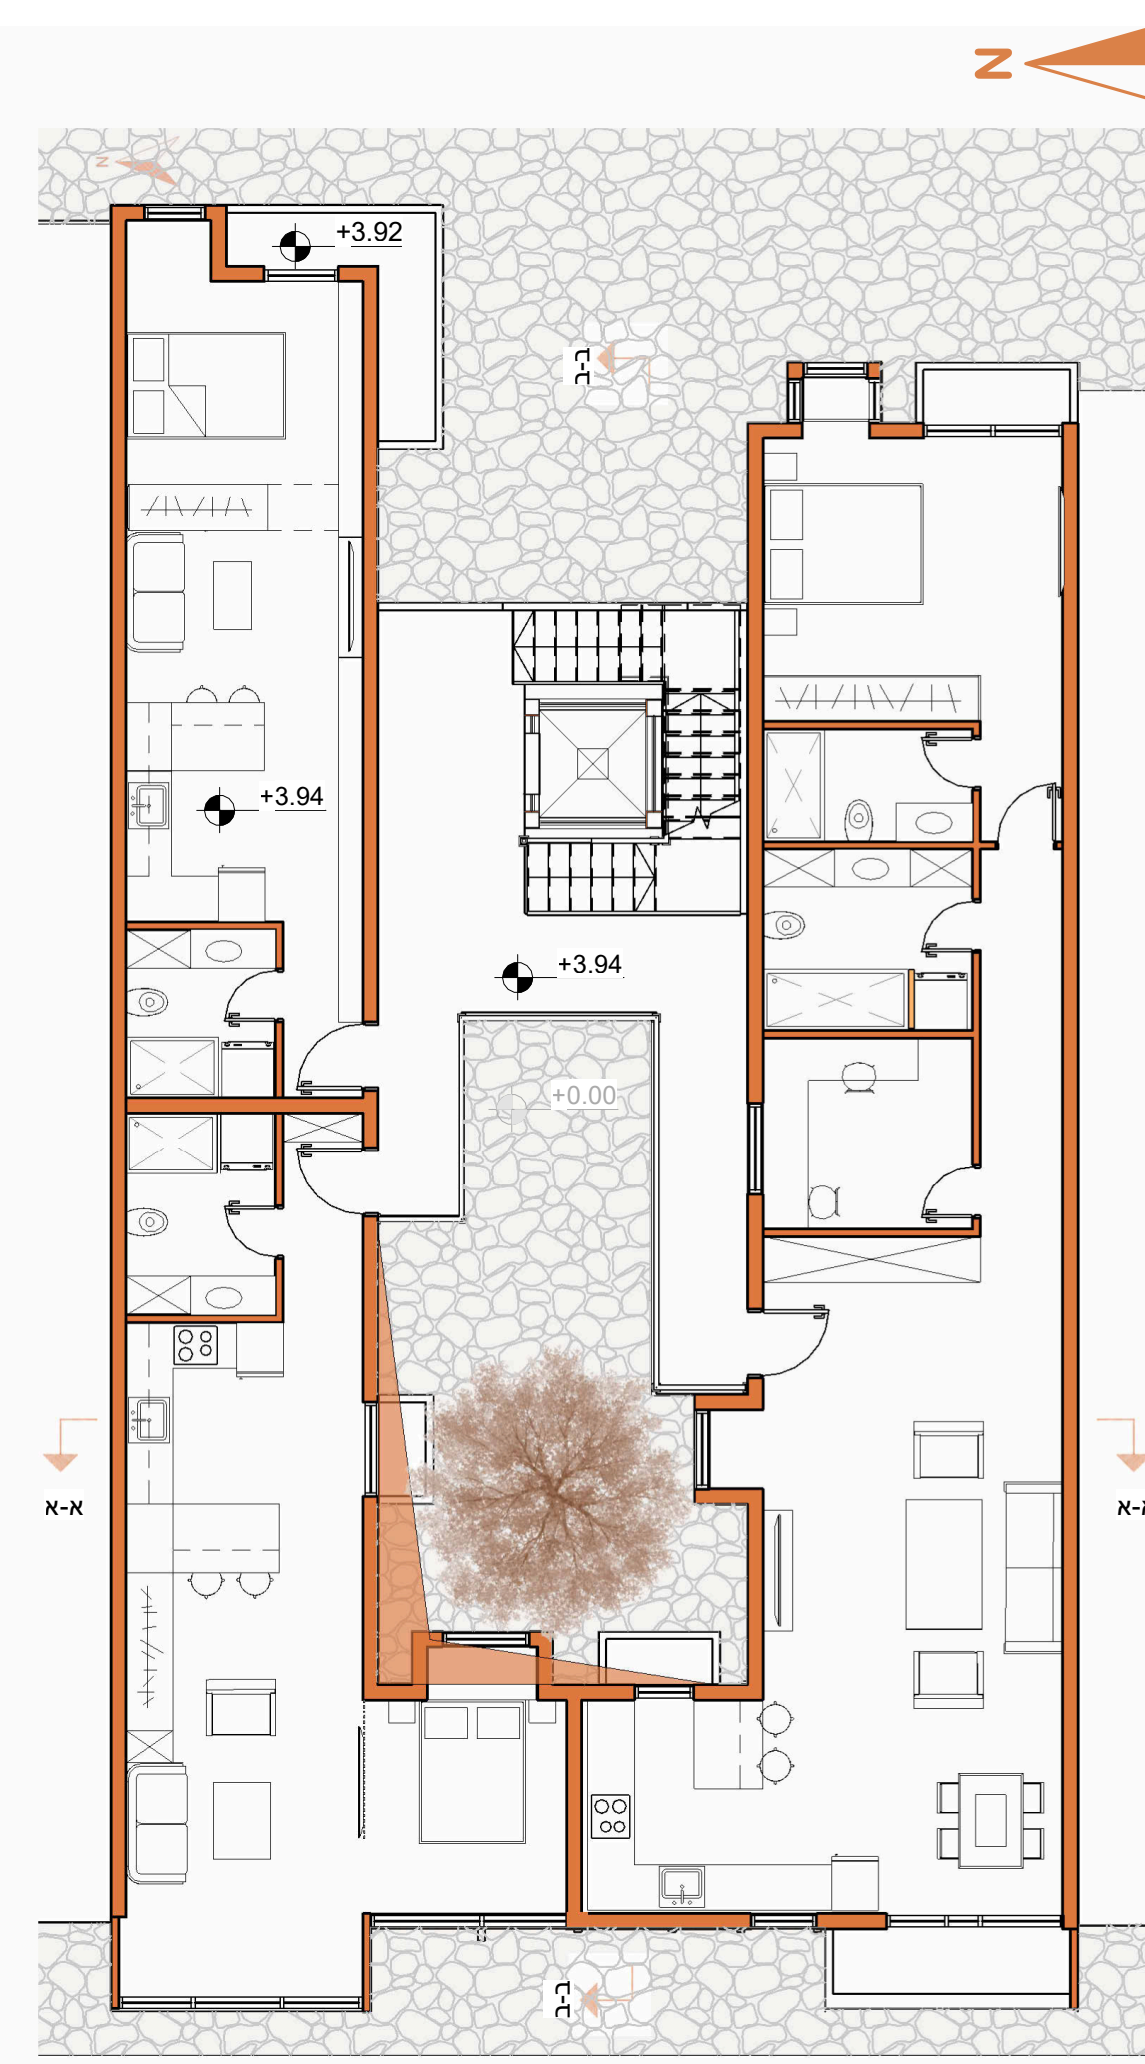


First Floor Plan 1:100

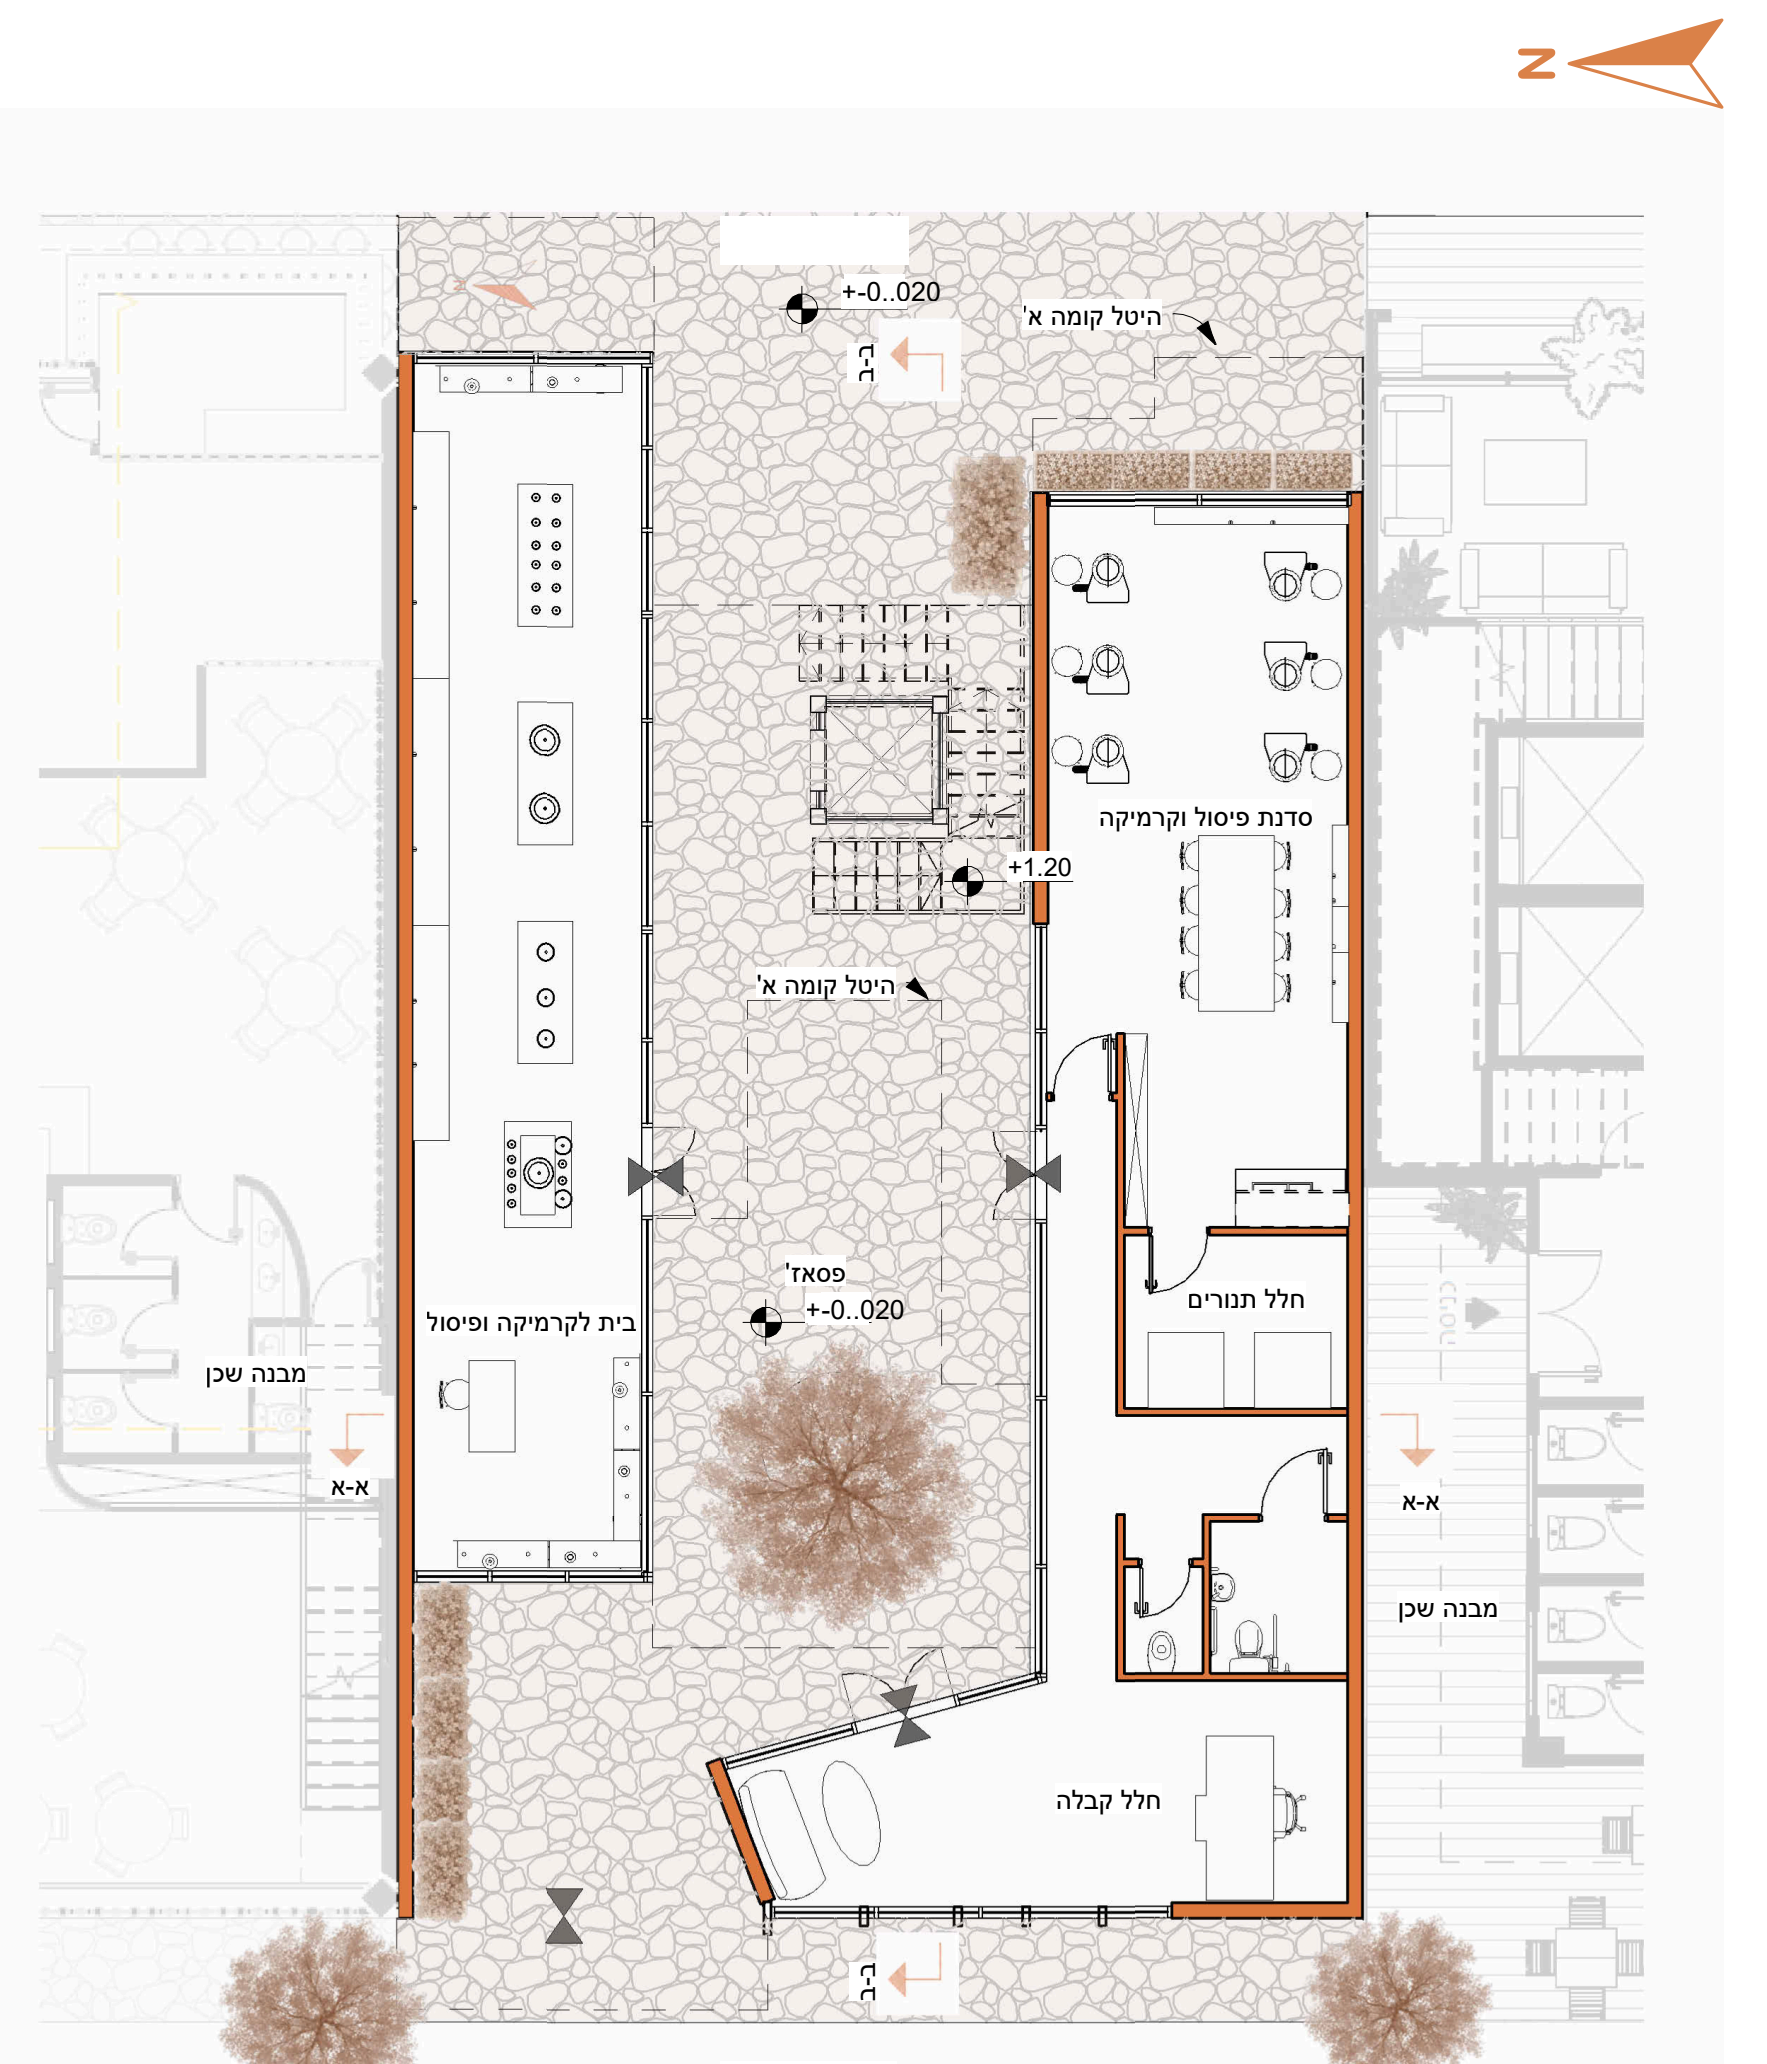


Ground Floor Plan 1:100




Section B-B

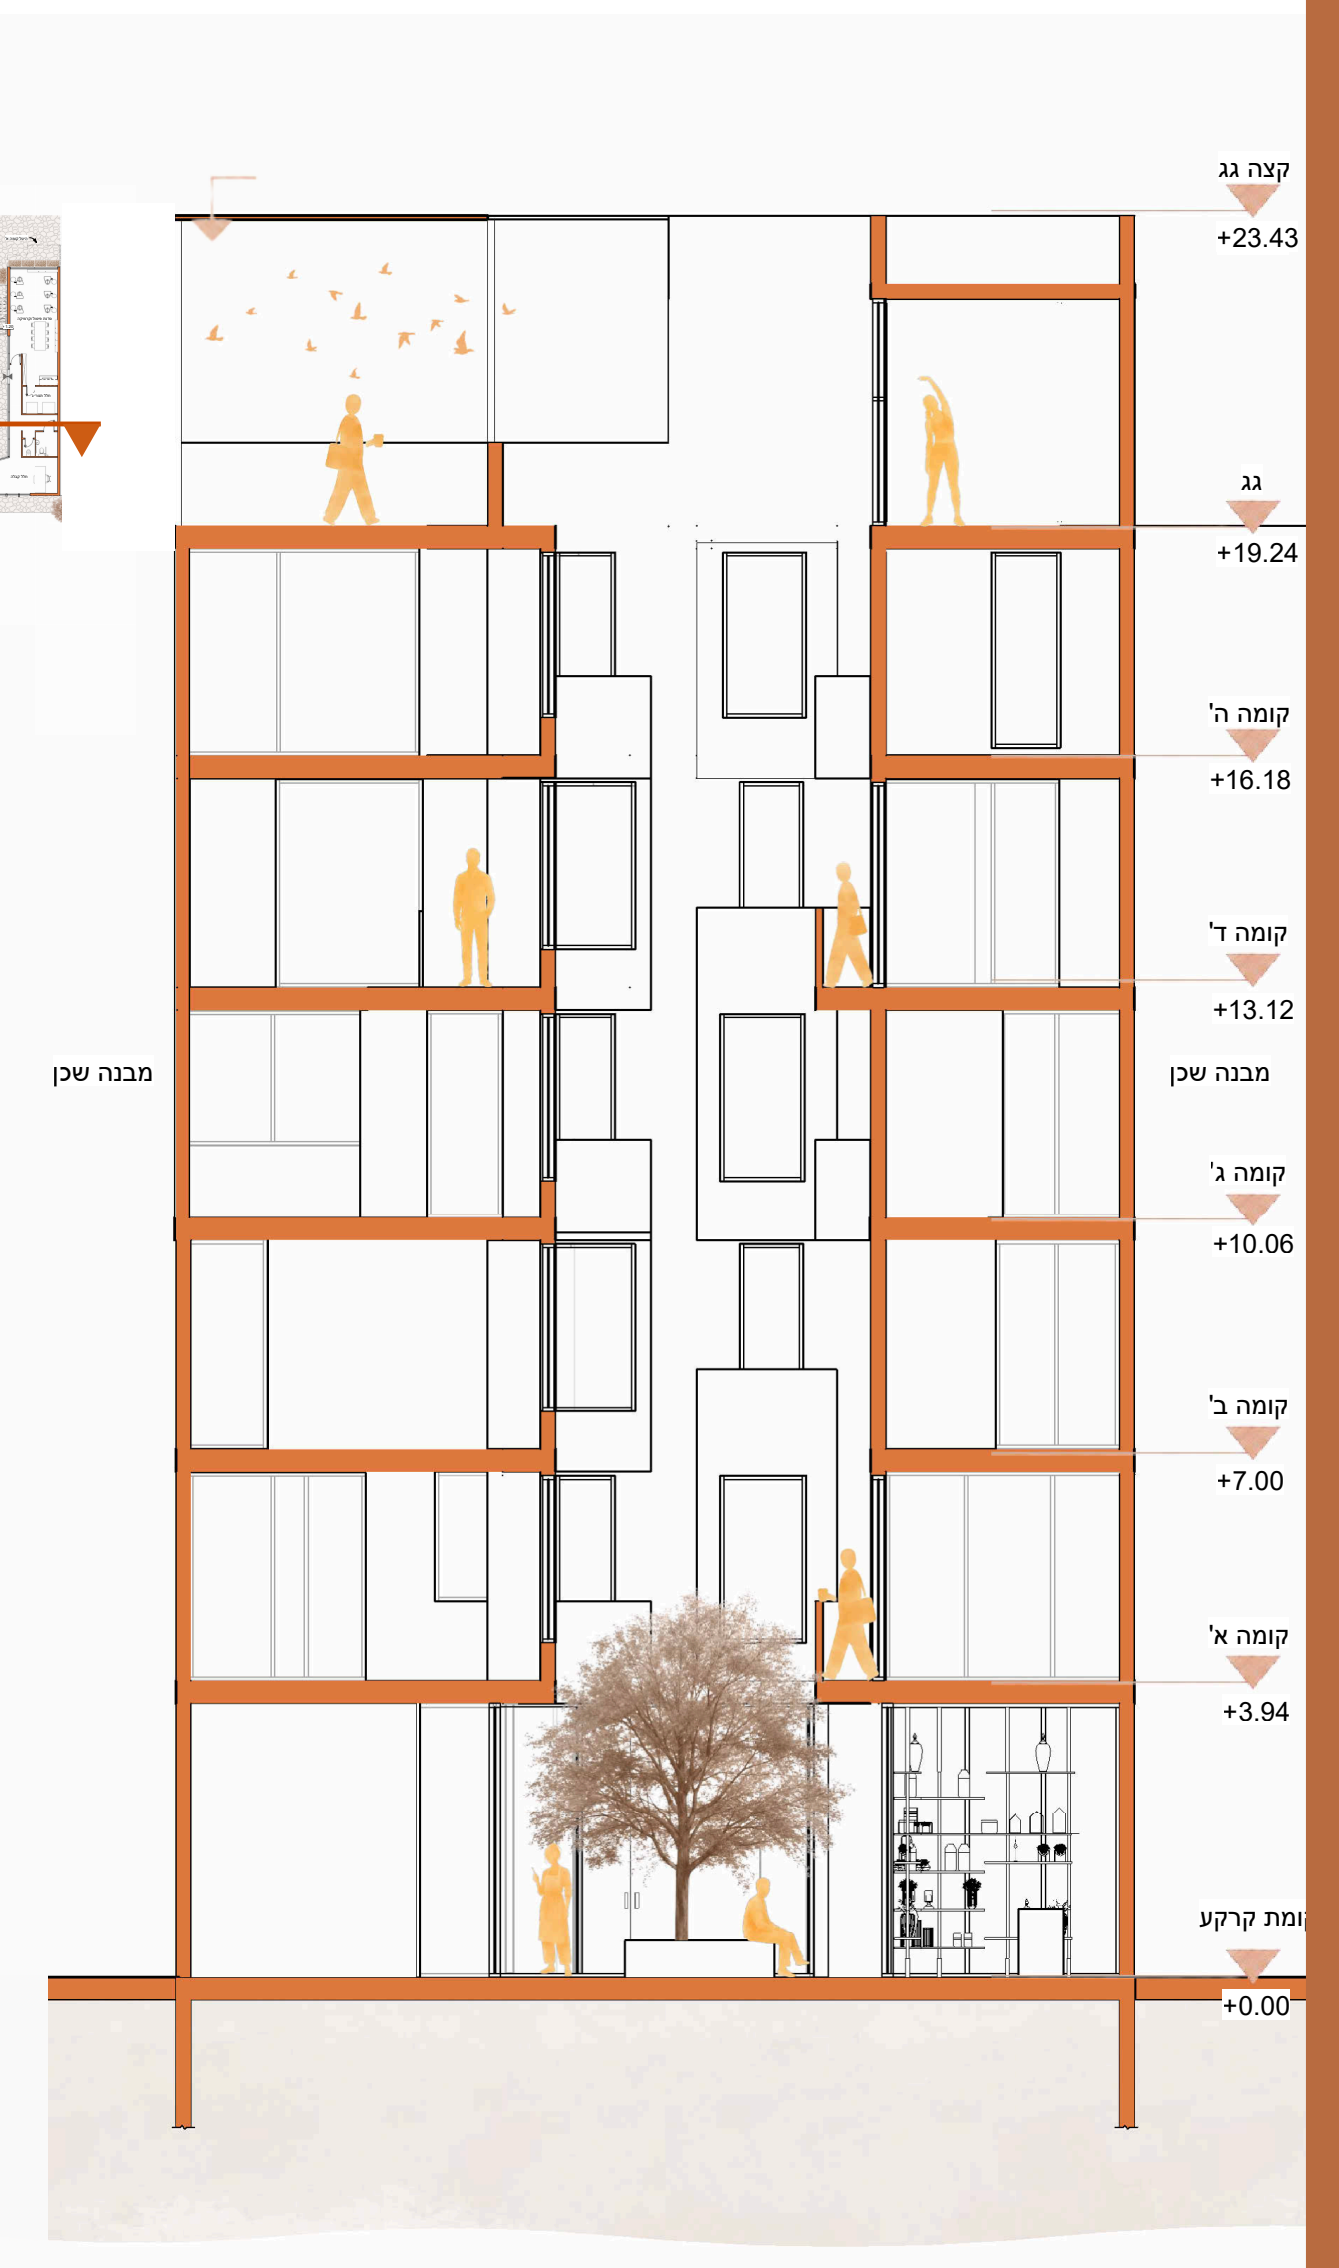

Section A-A

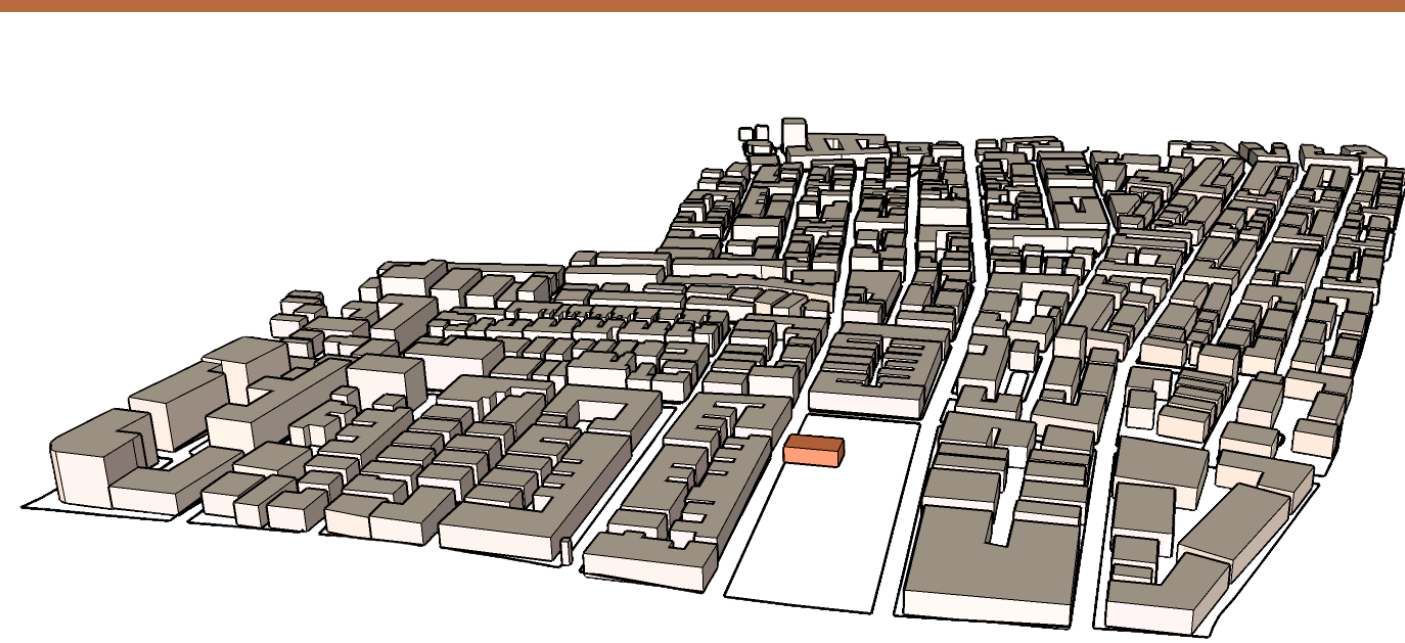


תוכנית סביבה-שכונת פלורנטיין

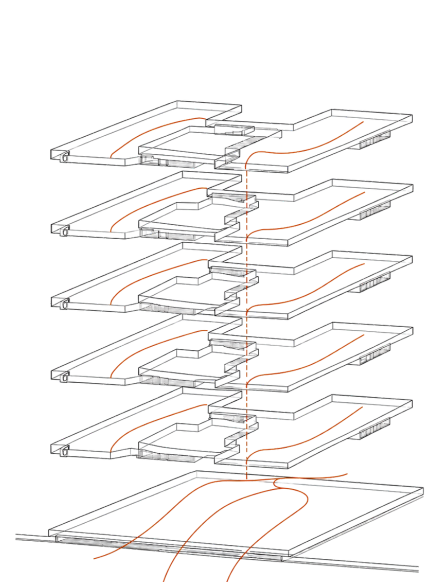

סכמת תנועה




אופי השכונה

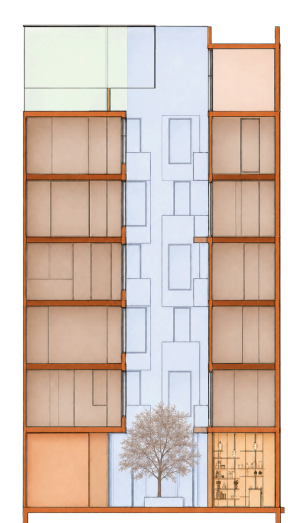

מקרא:

- פסאז' - חצר משותפת
- סדנא לקרמיקה ופיסול
- חנות לציווד קרמיקה ופיסול
- מגורים
- חדר כושר
- גג משותף

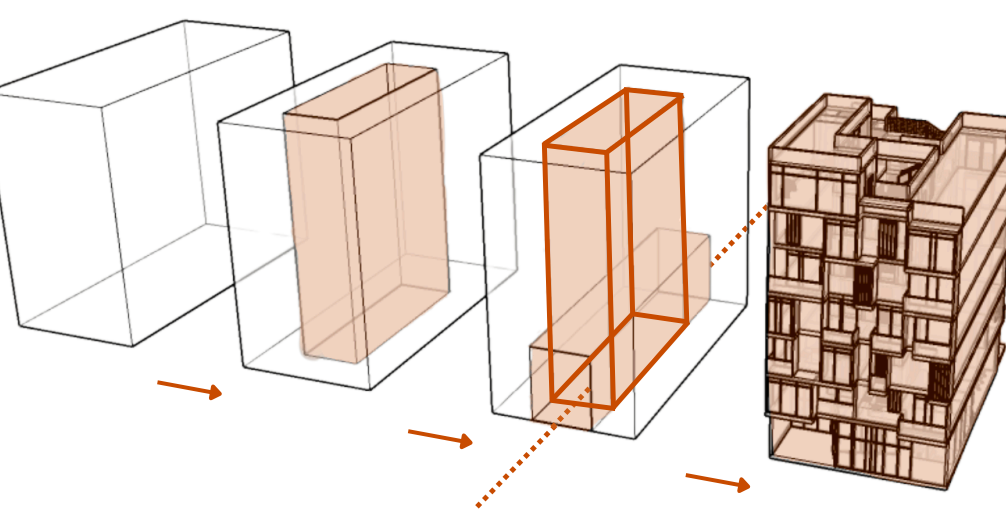


Program Diagram Massing Development Diagram




The project is located within an urban block in Florentin, Tel Aviv, Israel, a young and dynamic neighborhood characterized by mixed uses, street art, and active workshops. The design integrates residential living into the existing urban fabric around a shared internal courtyard, creating a space for gathering, interaction, and creativity. The ground floor includes a ceramics and sculpture workshop alongside a ceramicware store, while the colorful, dynamic façade reflects the lively and changing character of the neighborhood.



חזית מערבית 1:00

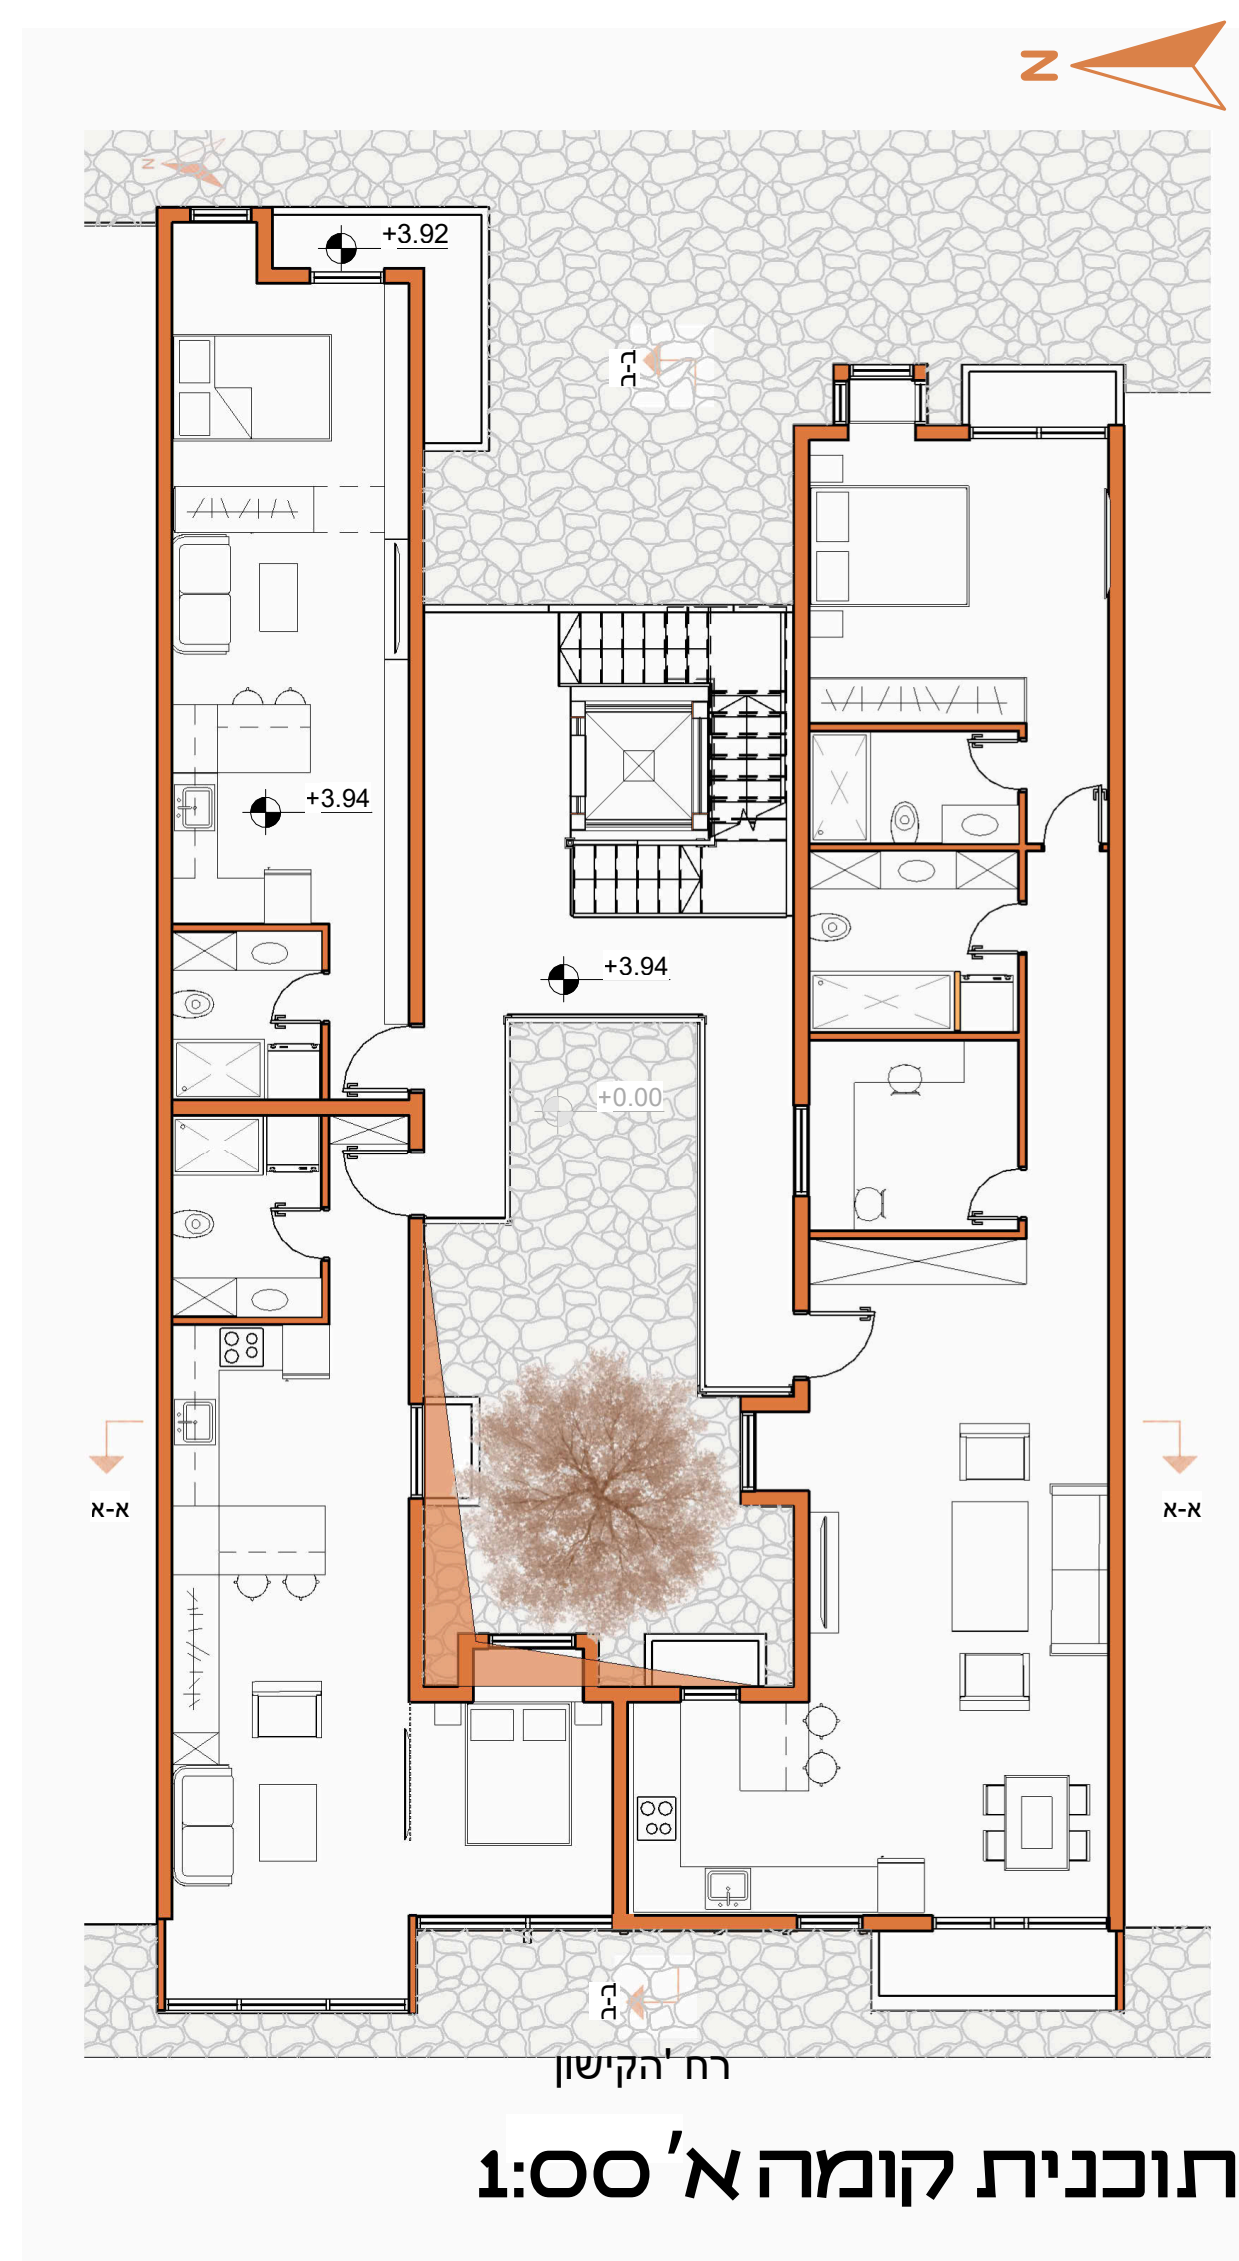

תוכנית קומה א' 1:00

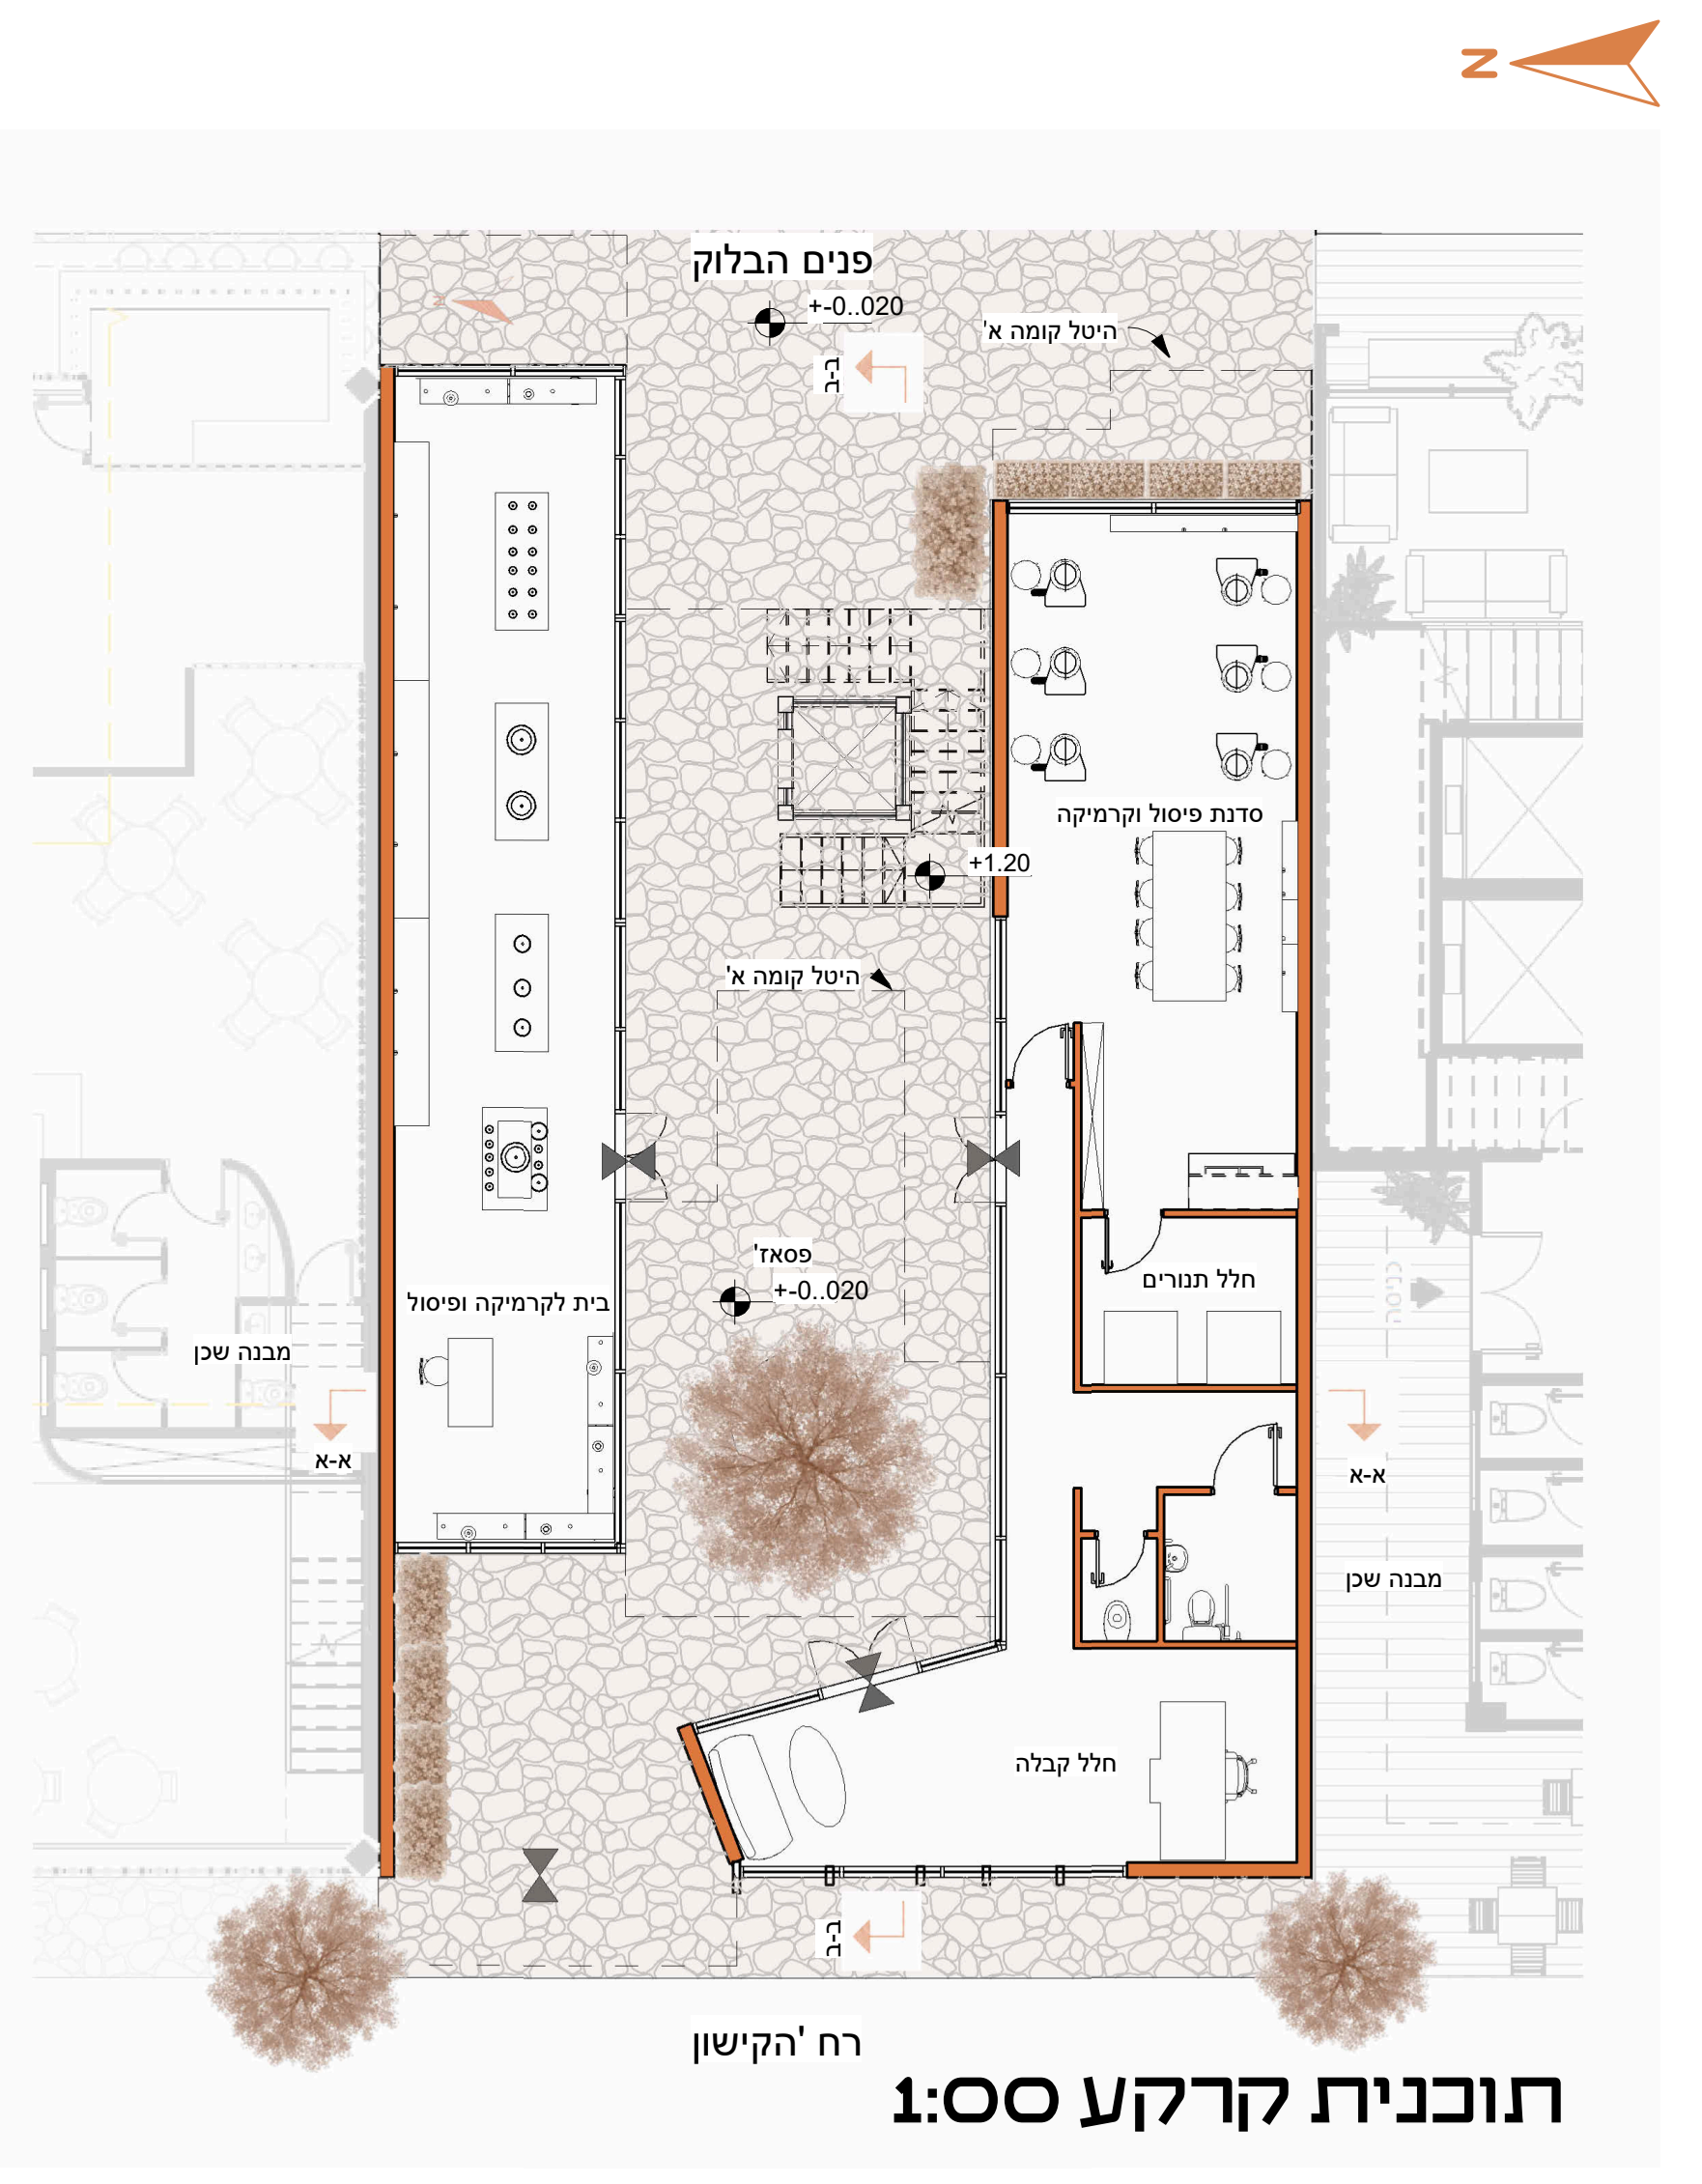

תוכנית קרקע 1:00




הדמייה מפנים הבלוק



הדמייה פסאז'



חתך ב-ב 1:00

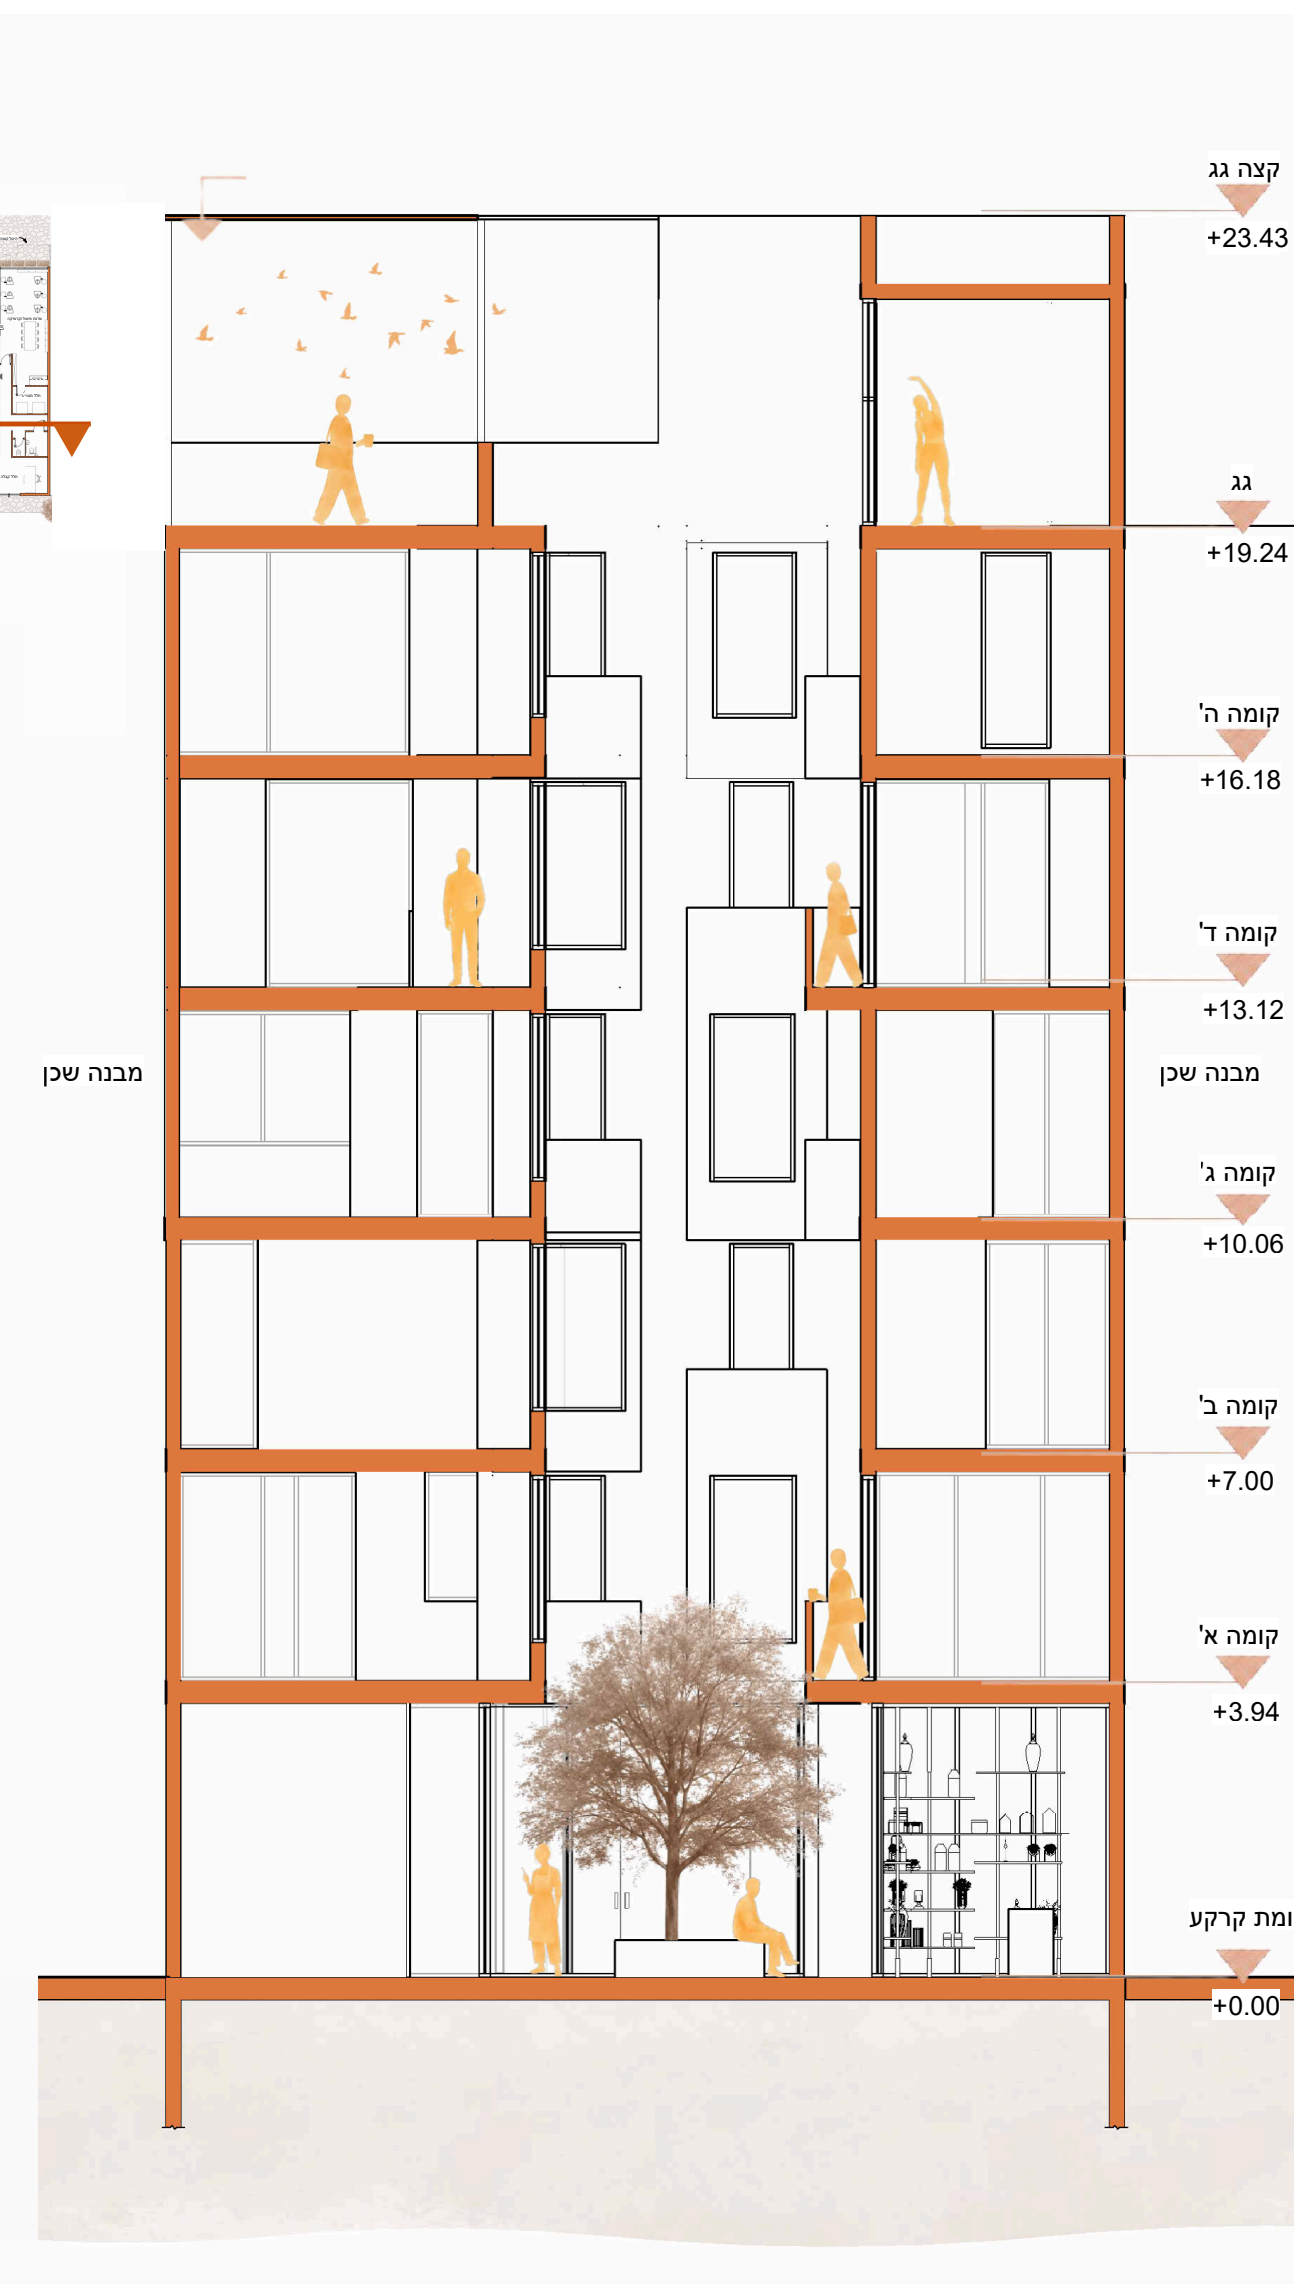

חתך א-א 1:00

