



WHAT?

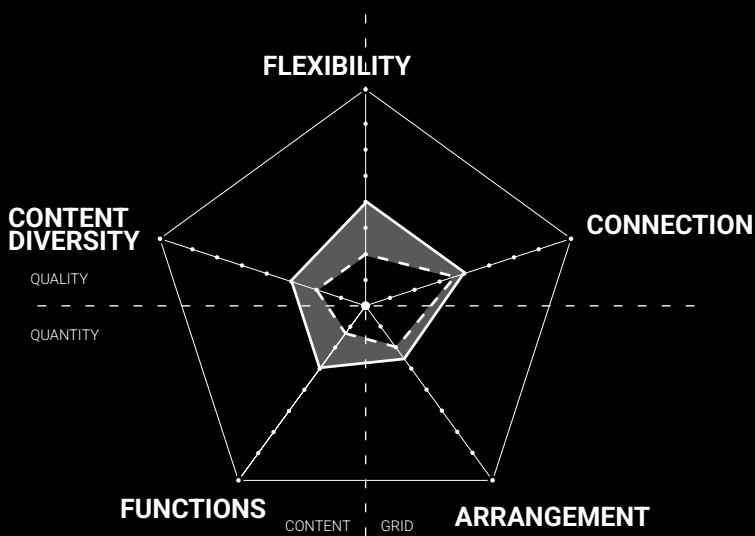


FUNCTIONAL DIVERSITY

HOW?

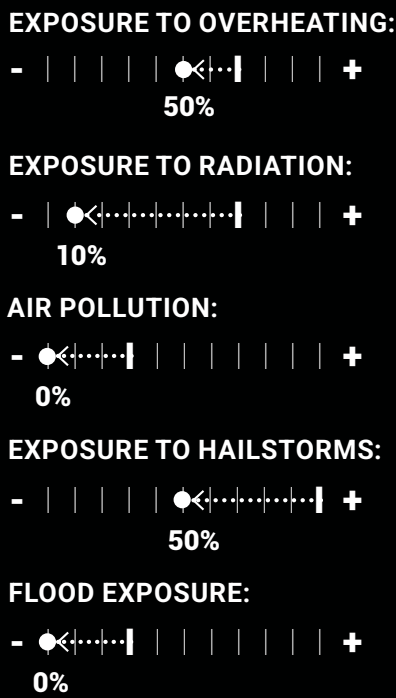


CLIMATE RESILIENCE

WHAT FOR?

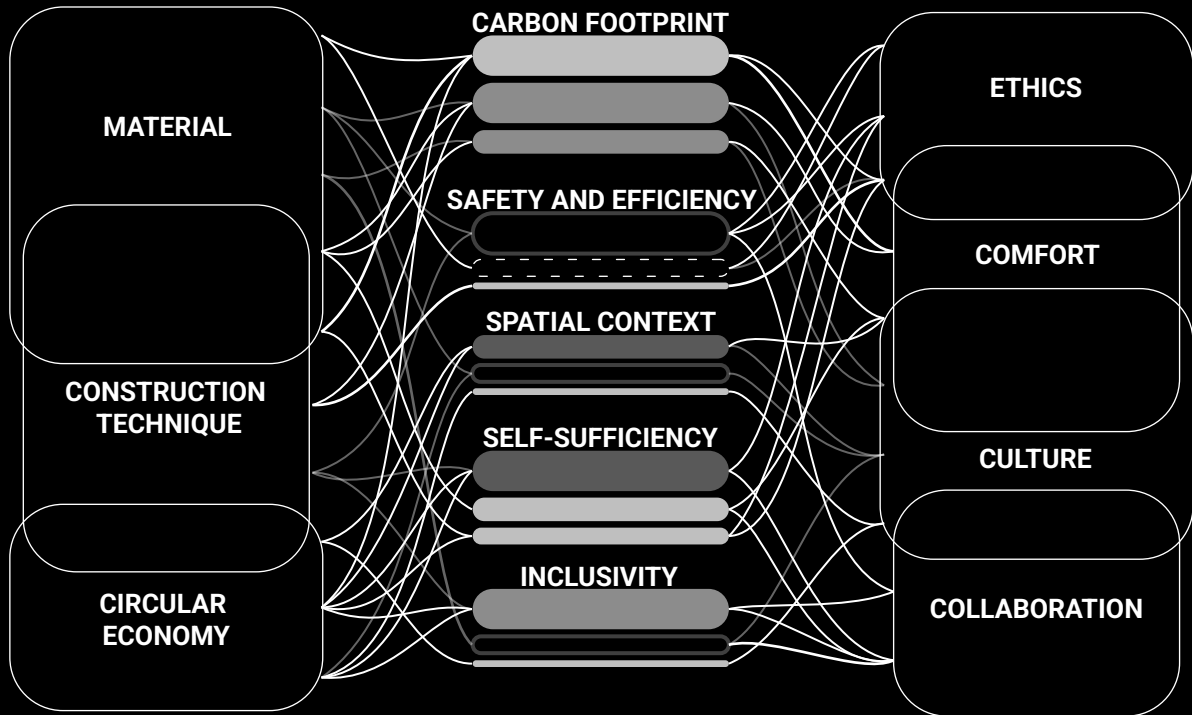


EQUITABLE CONSTRUCTION

FOR WHOM?

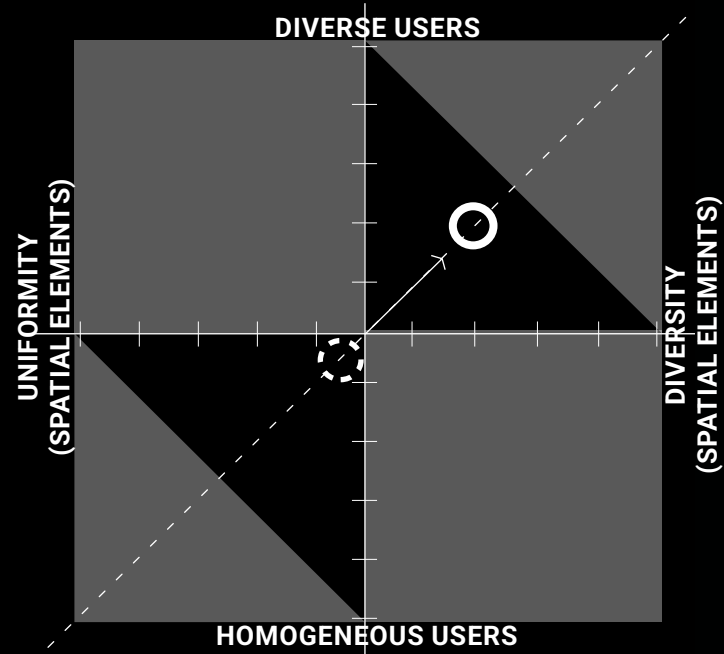


SOCIAL DIVERSITY

WHAT IF?

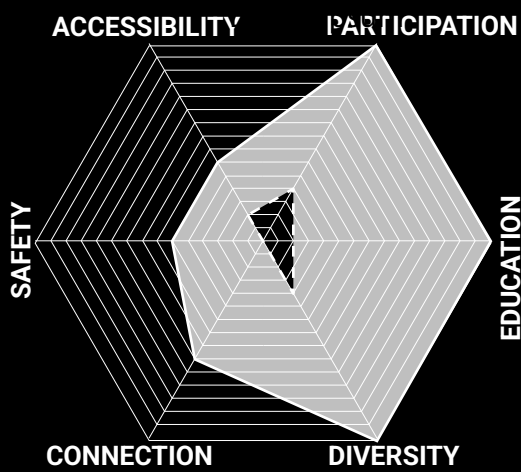


SPATIAL RESPONSIVENESS


URBAN DESIGN
CONCEPT

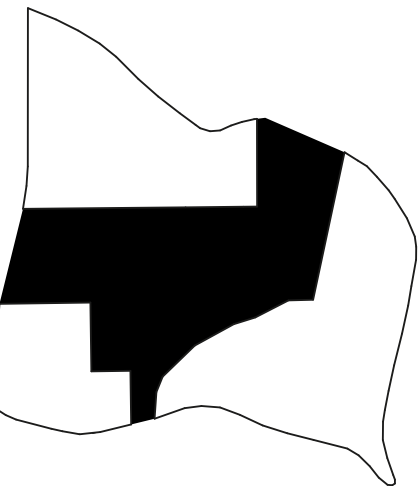


EXISTING CONTEXT

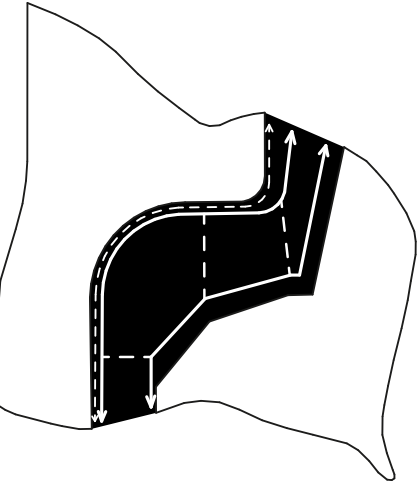

CREATION OF NEW
PATHWAYS

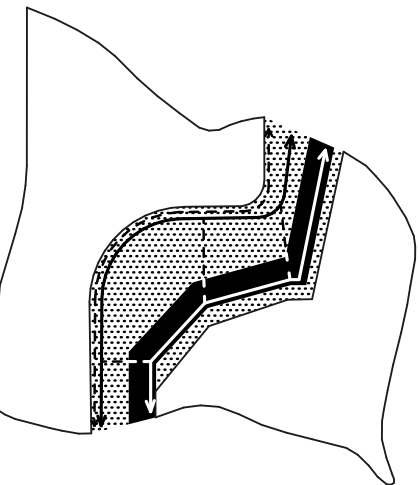

DIVISION INTO ZONES

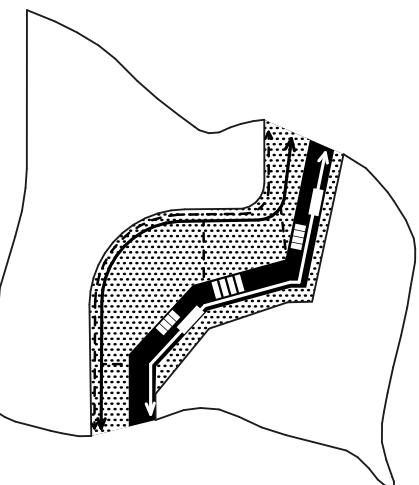


BUILDING MASSING
ARRANGEMENT

- ① PRIMARY PEDESTRIAN ROUTE
- ② SECONDARY PEDESTRIAN ROUTE
- ③ AGRICULTURAL ACCESS ROAD
- ④ TRANSPORT CONNECTION
- ⑤ COMMUNITY GARDENS
- ⑥ FIELDS
- ⑦ AGRICULTURAL INSTITUTE
- ⑧ MARKETPLACE
- ⑨ EDUCATIONAL PAVILION





CONCEPTUAL DIAGRAM


MARKETPLACE

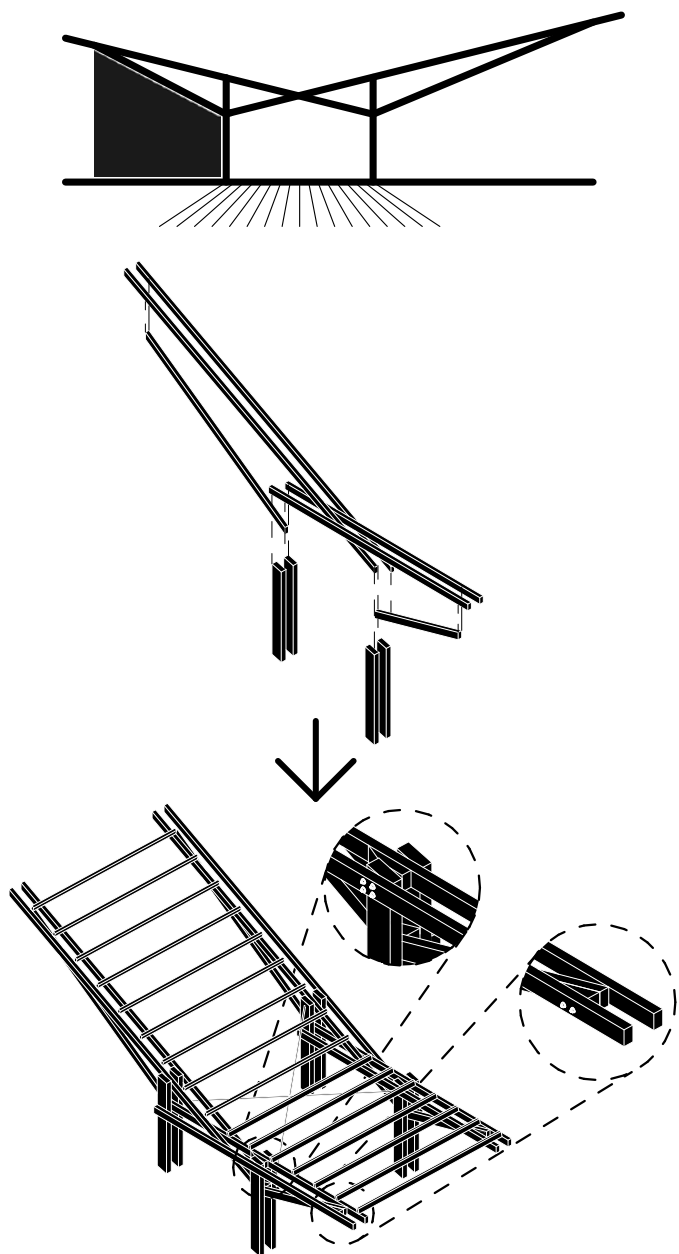


GREENHOUSE

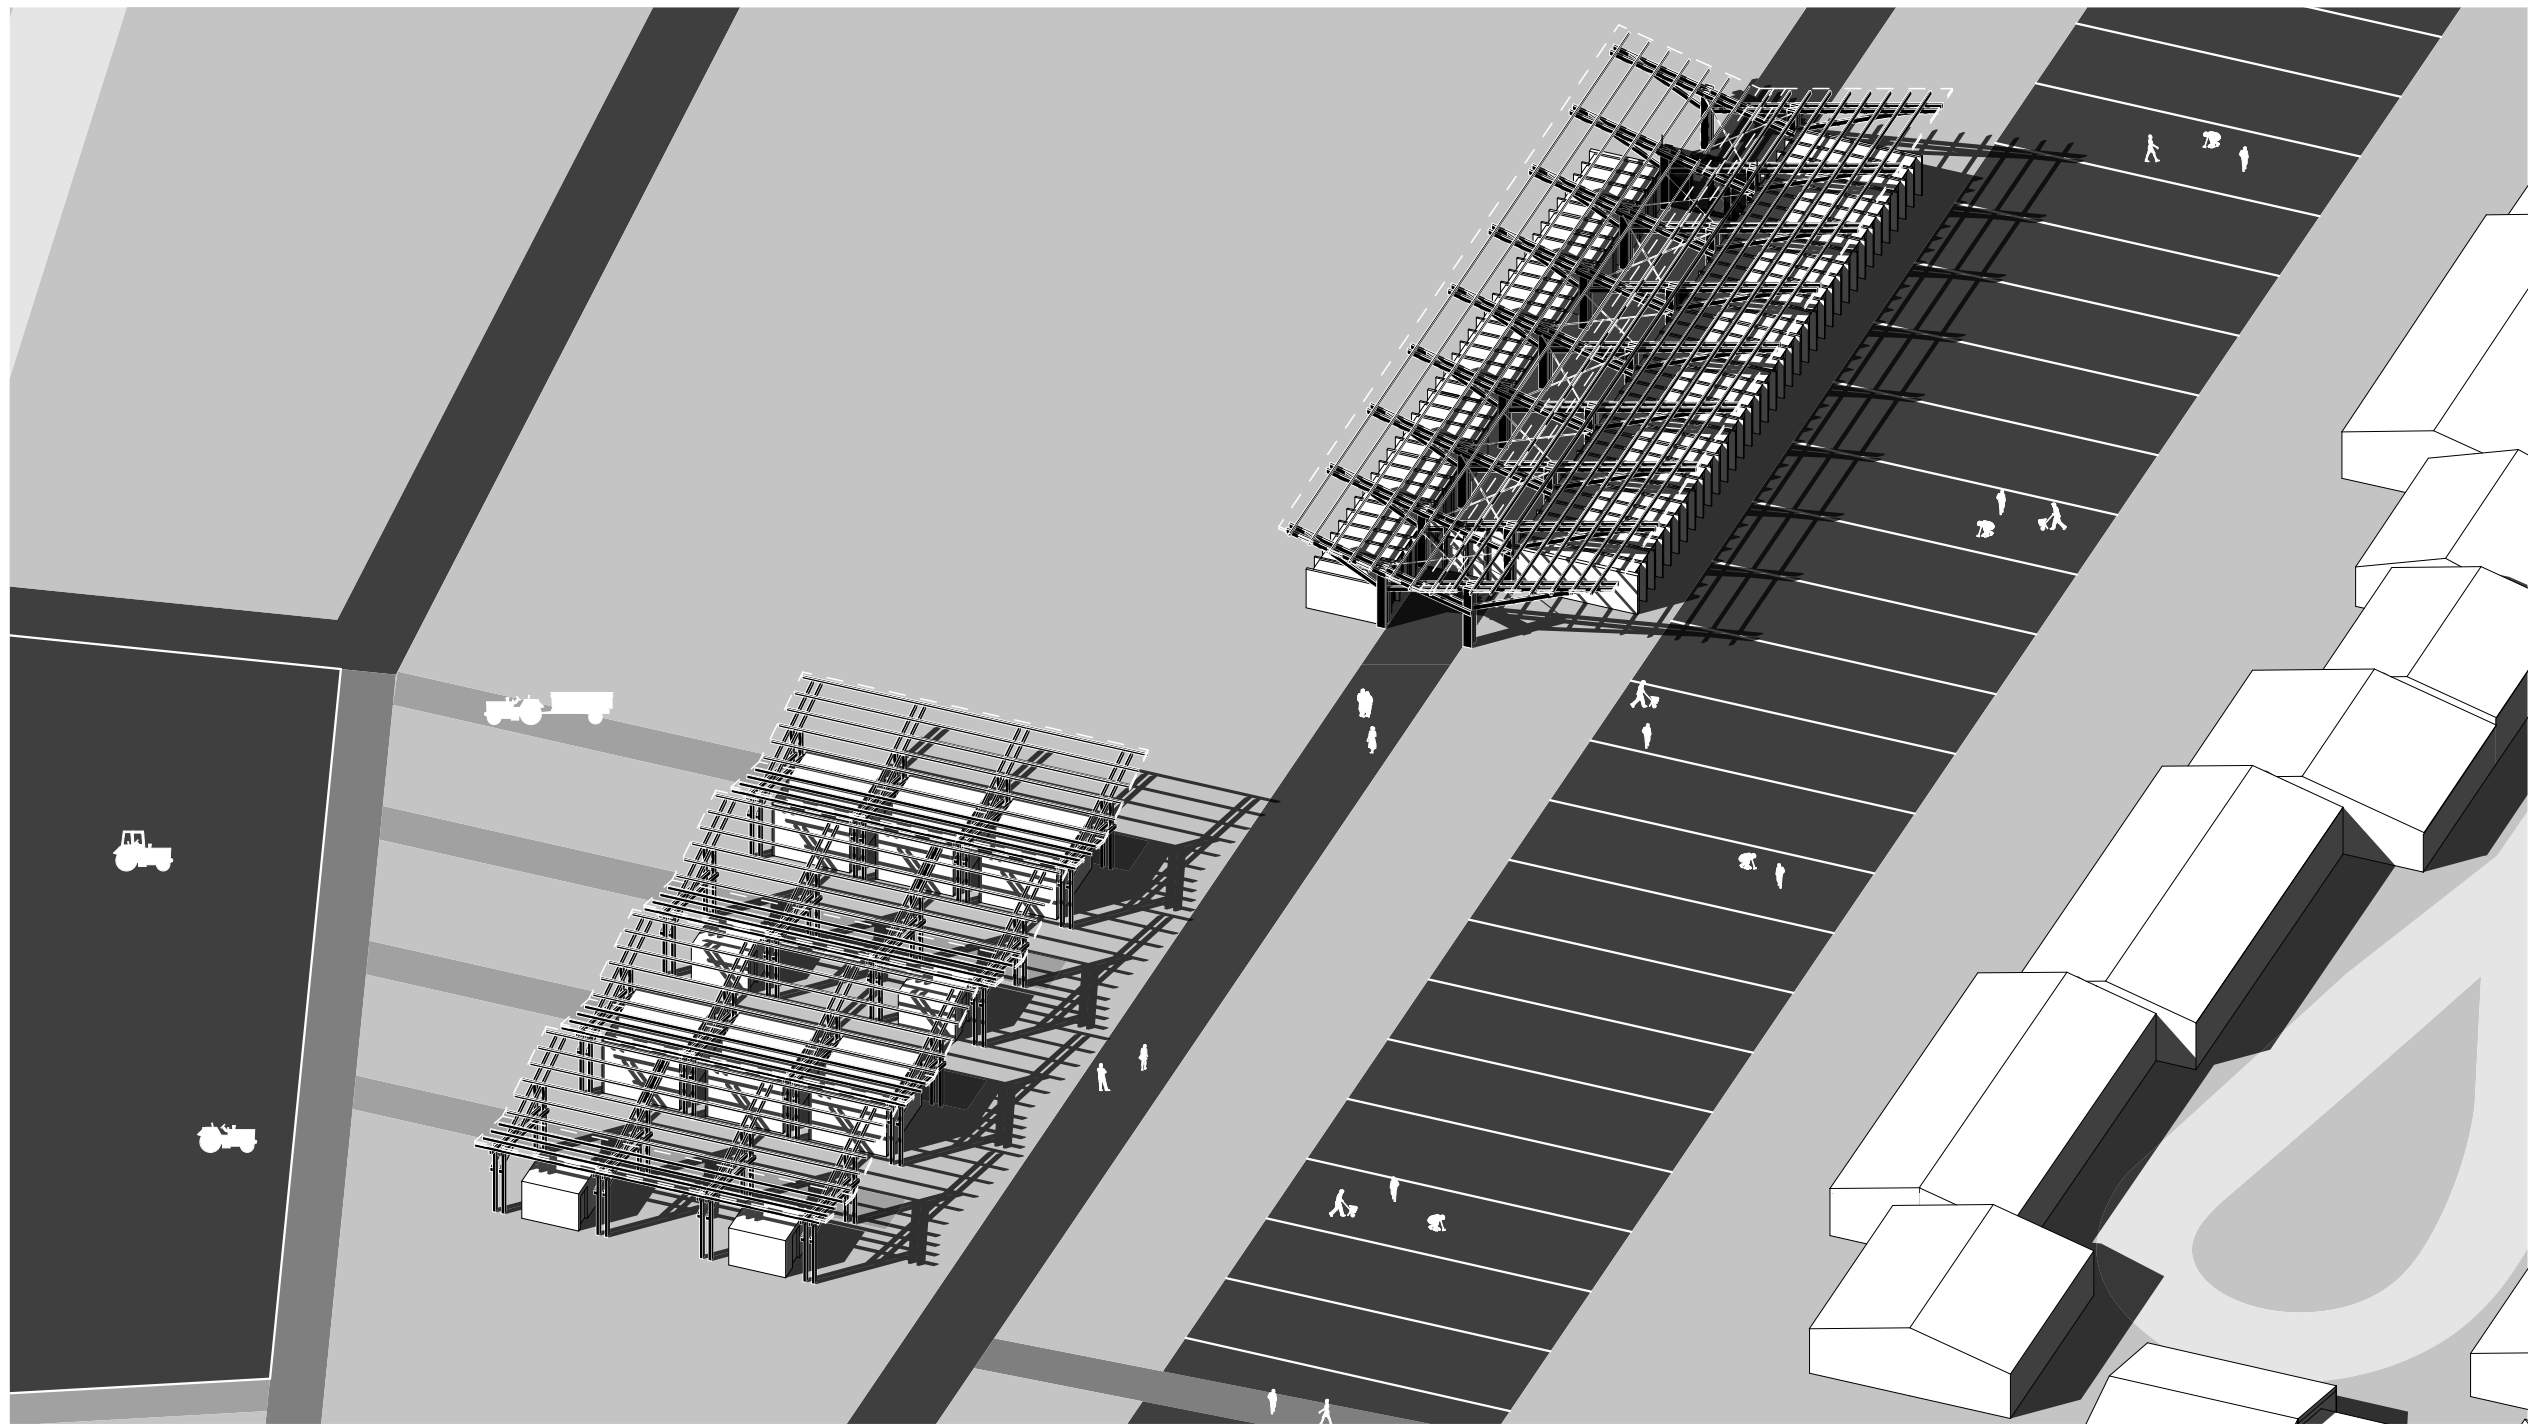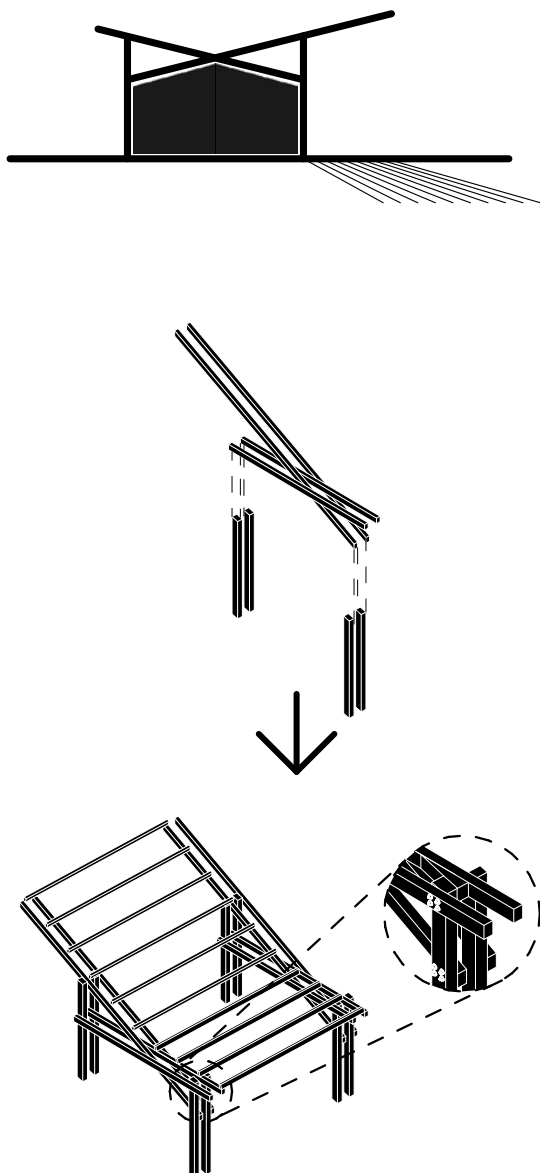


EDUCATIONAL PAVILION

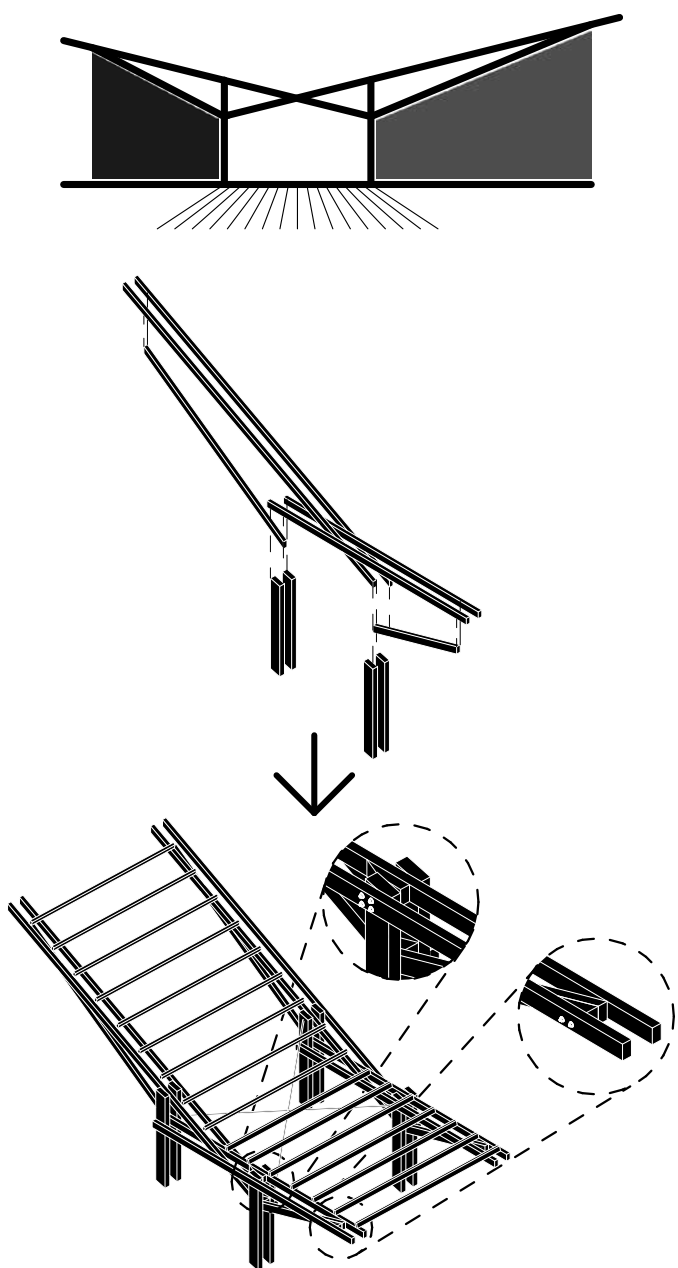



MACHINERY SHELTER

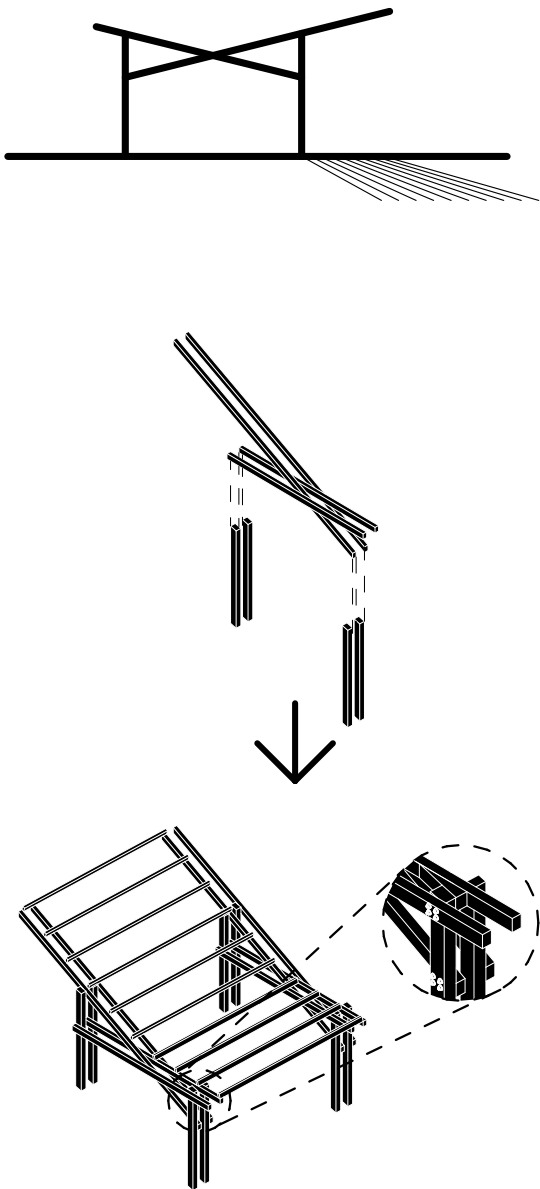

AGRICULTURAL INSTITUTE

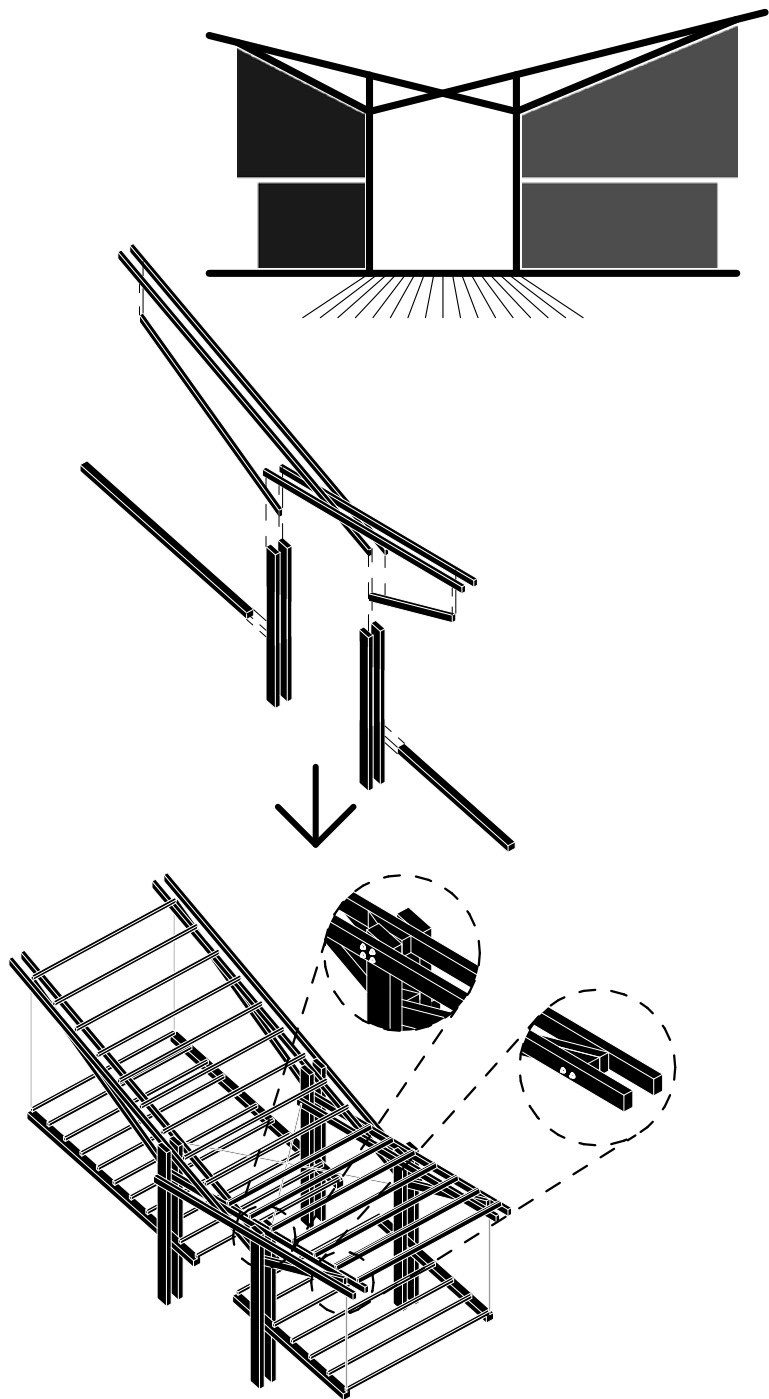

SEED STORAGE SHELTER

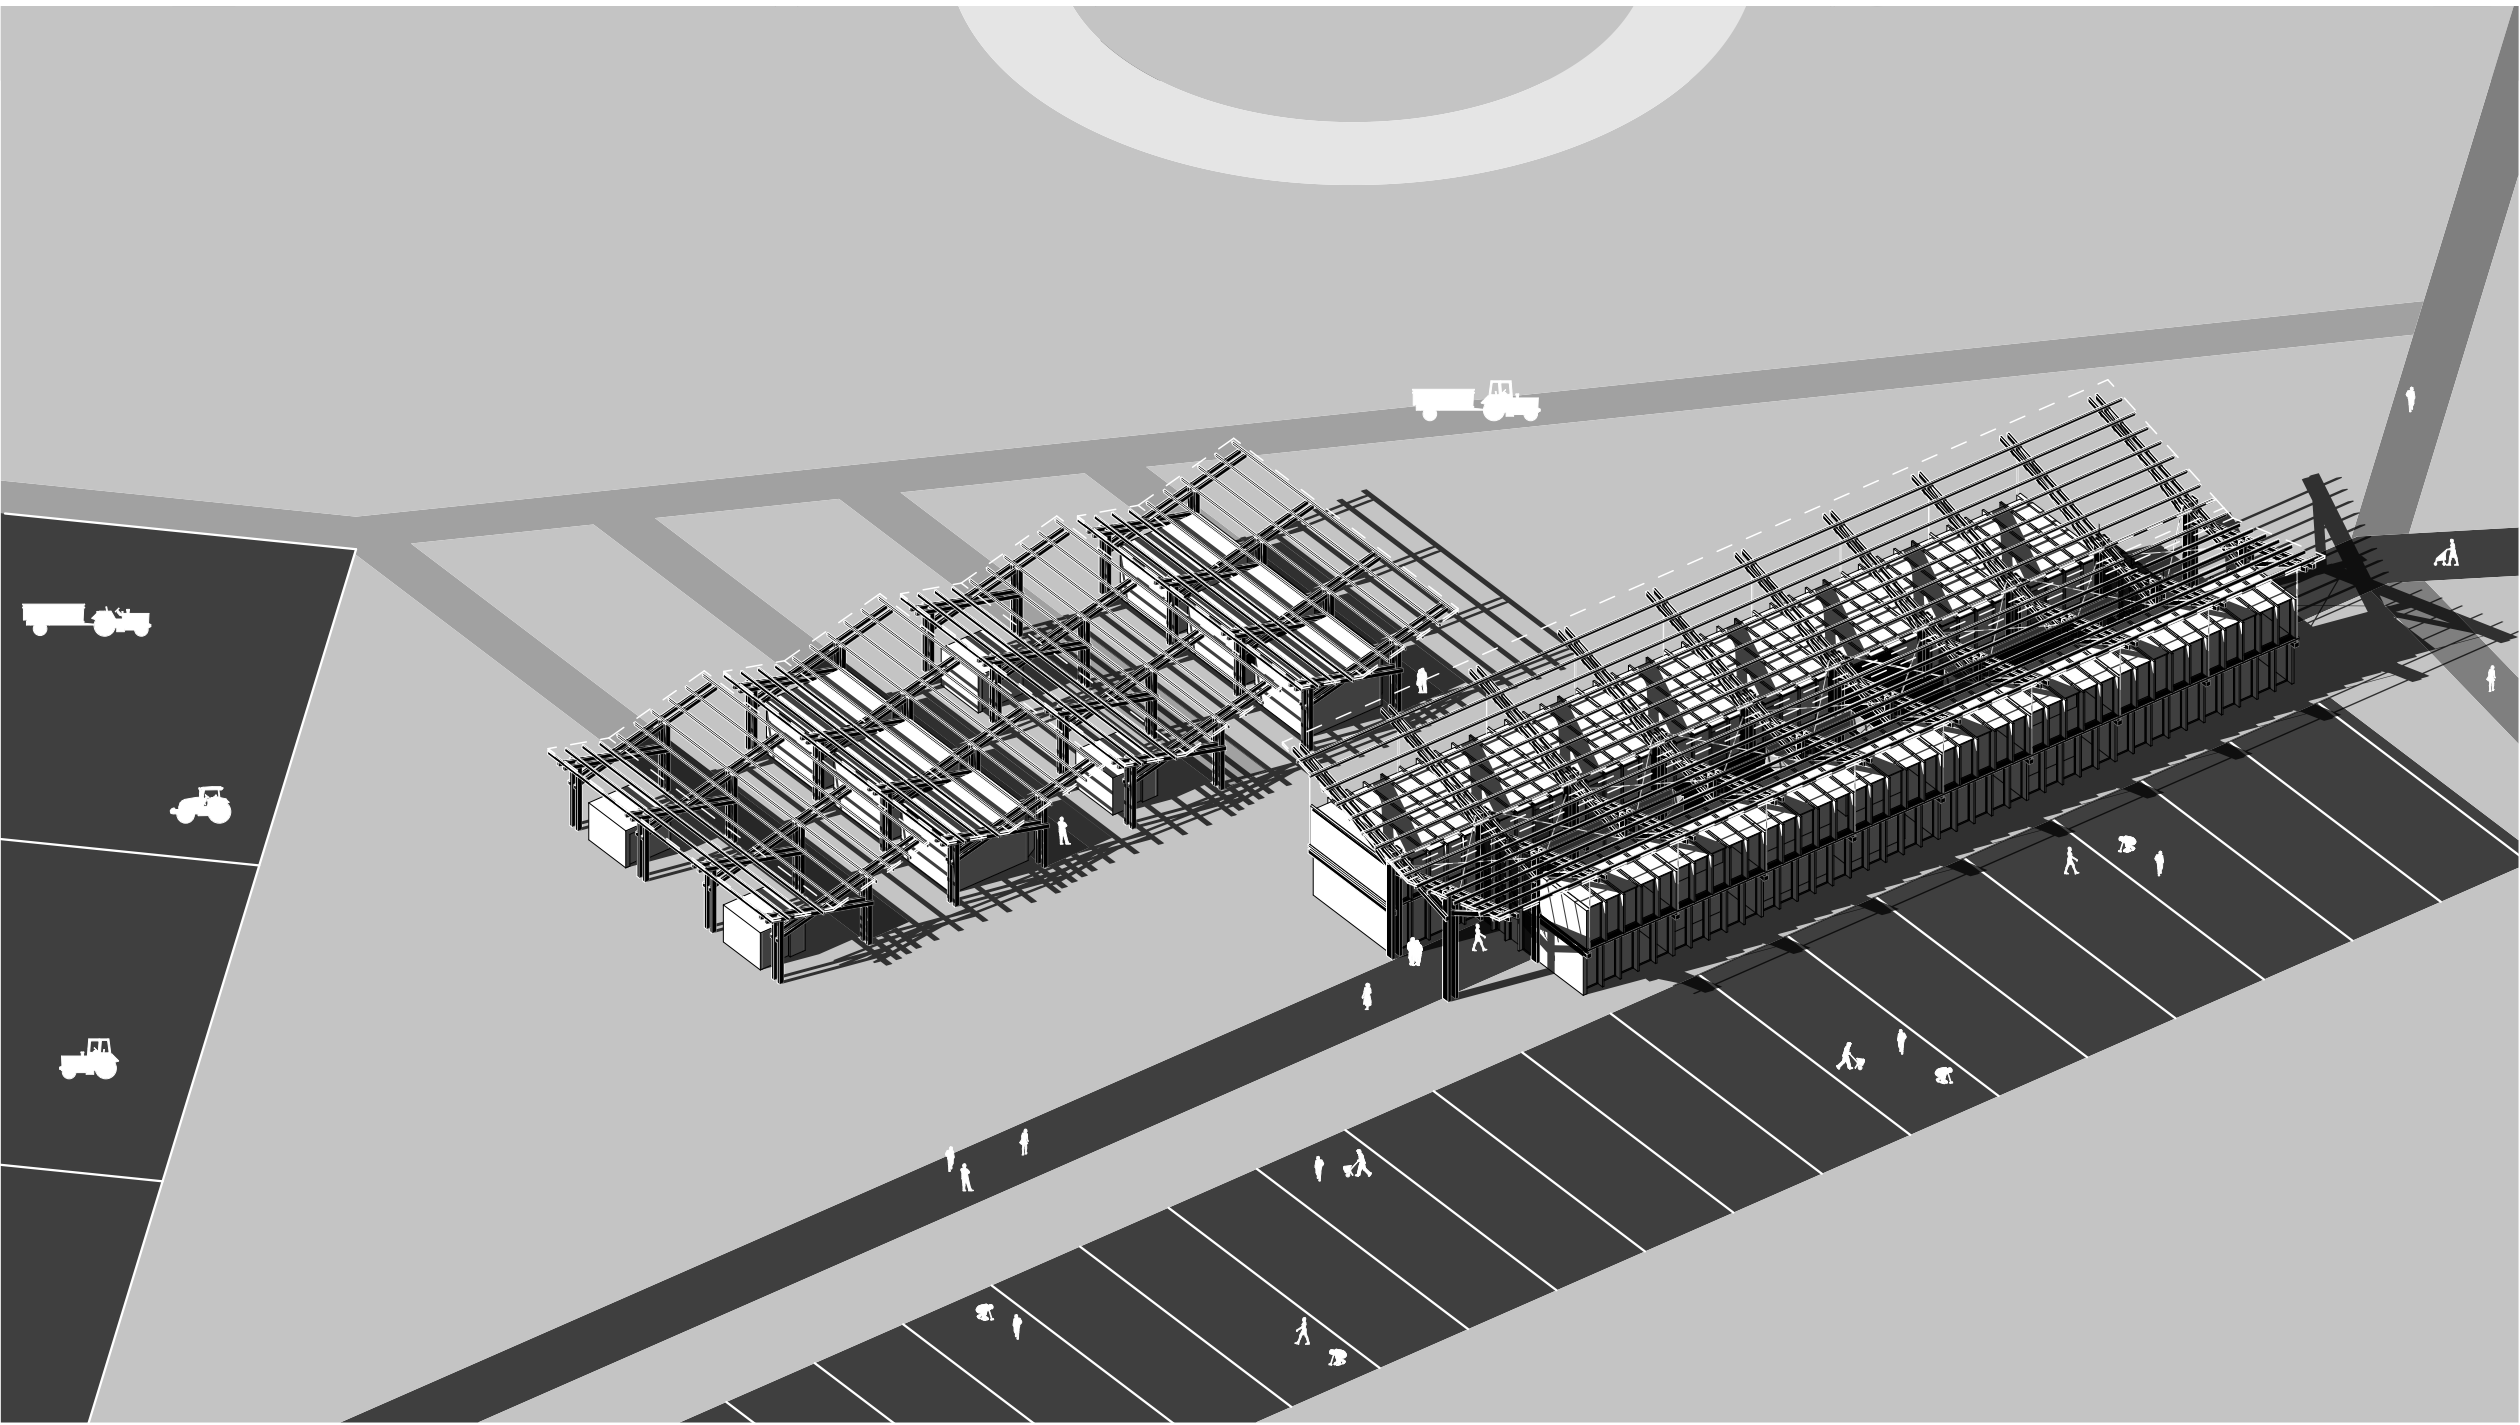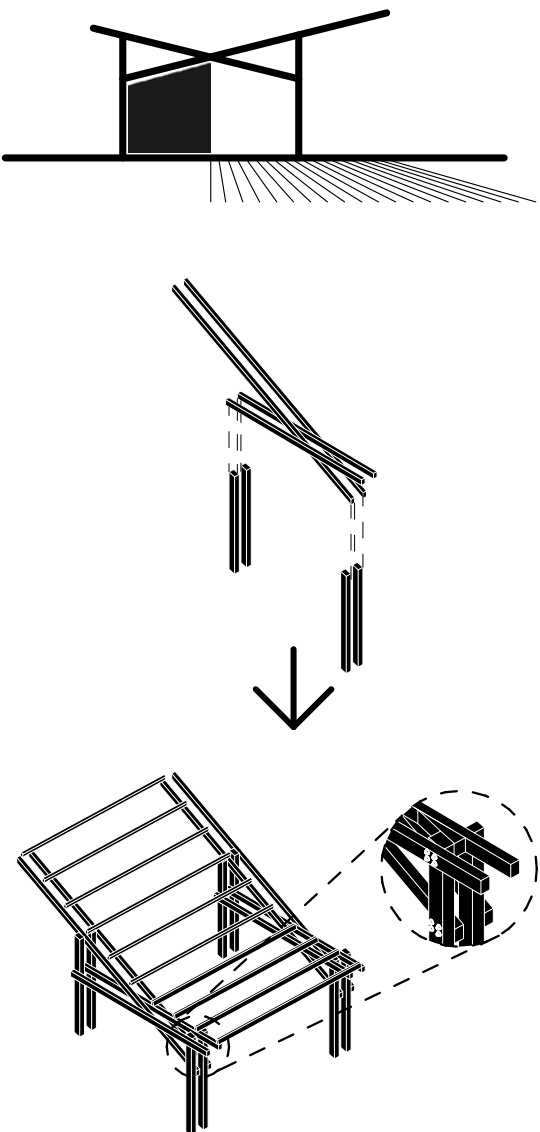



P 2

MARKETPLACE SPATIAL PROGRAM CATALOGUE

- ① RETAIL COUNTER
- ② WASH SINKS
- ③ SEATING AREA
- ④ RESTING AREA
- ⑤ STORAGE FACILITY
- ⑥ RESTROOMS



GREENHOUSE

- ⑦ RAISED GARDEN BED
- ⑧ WASH SINKS

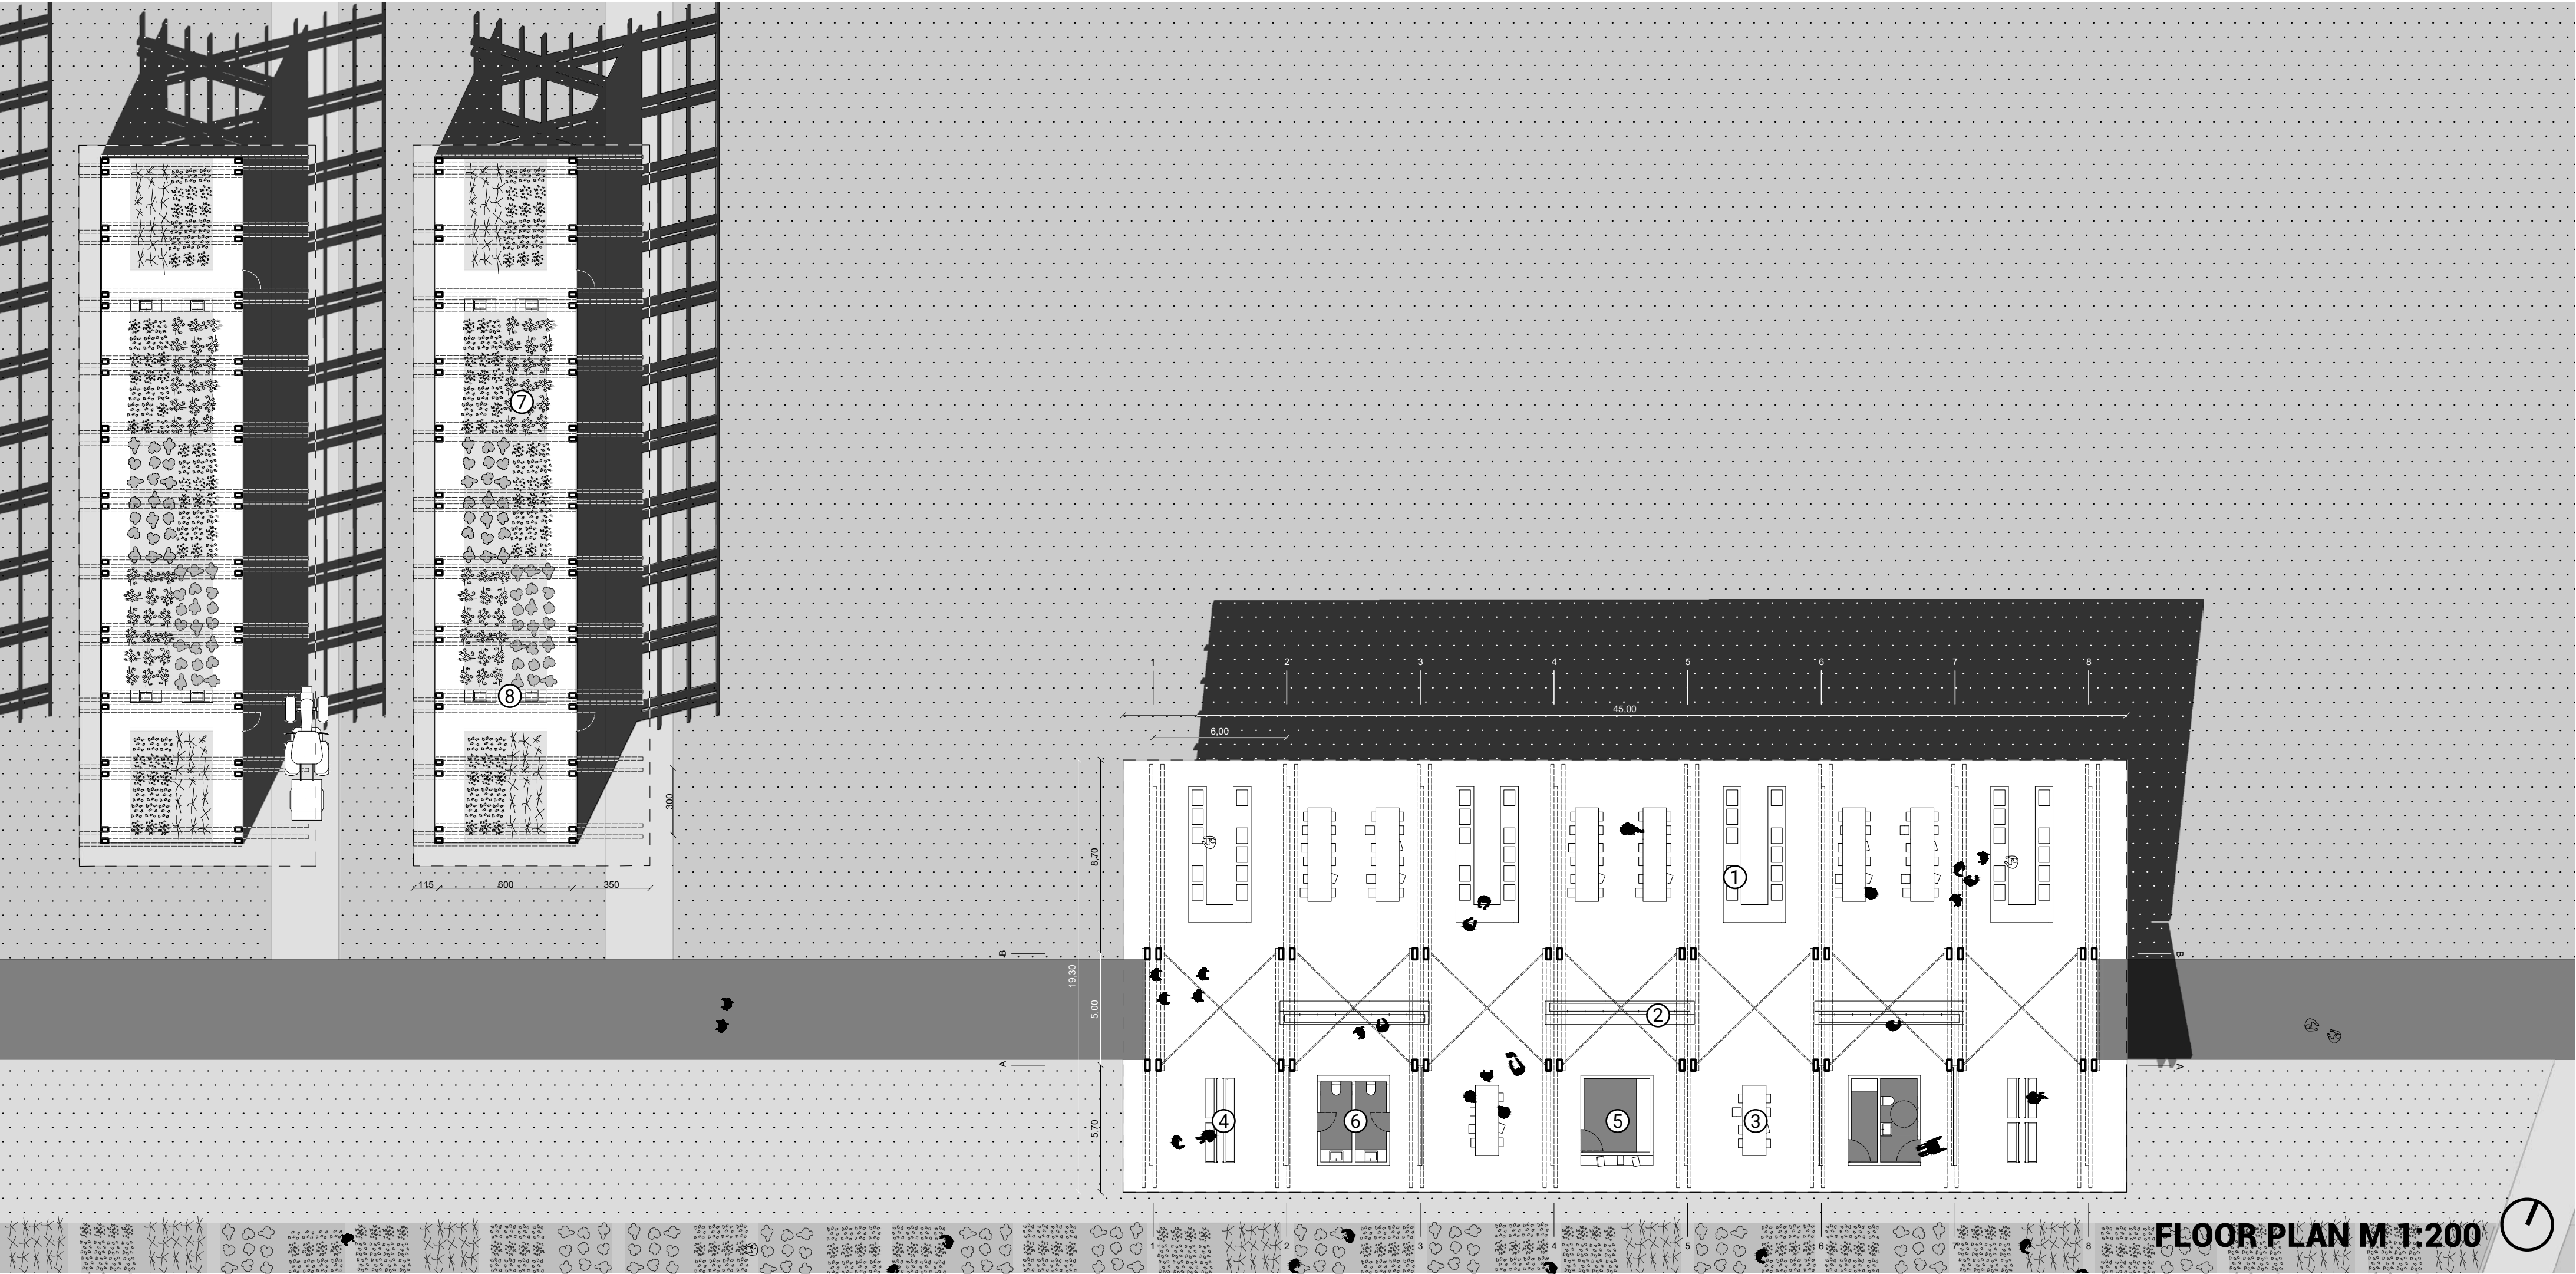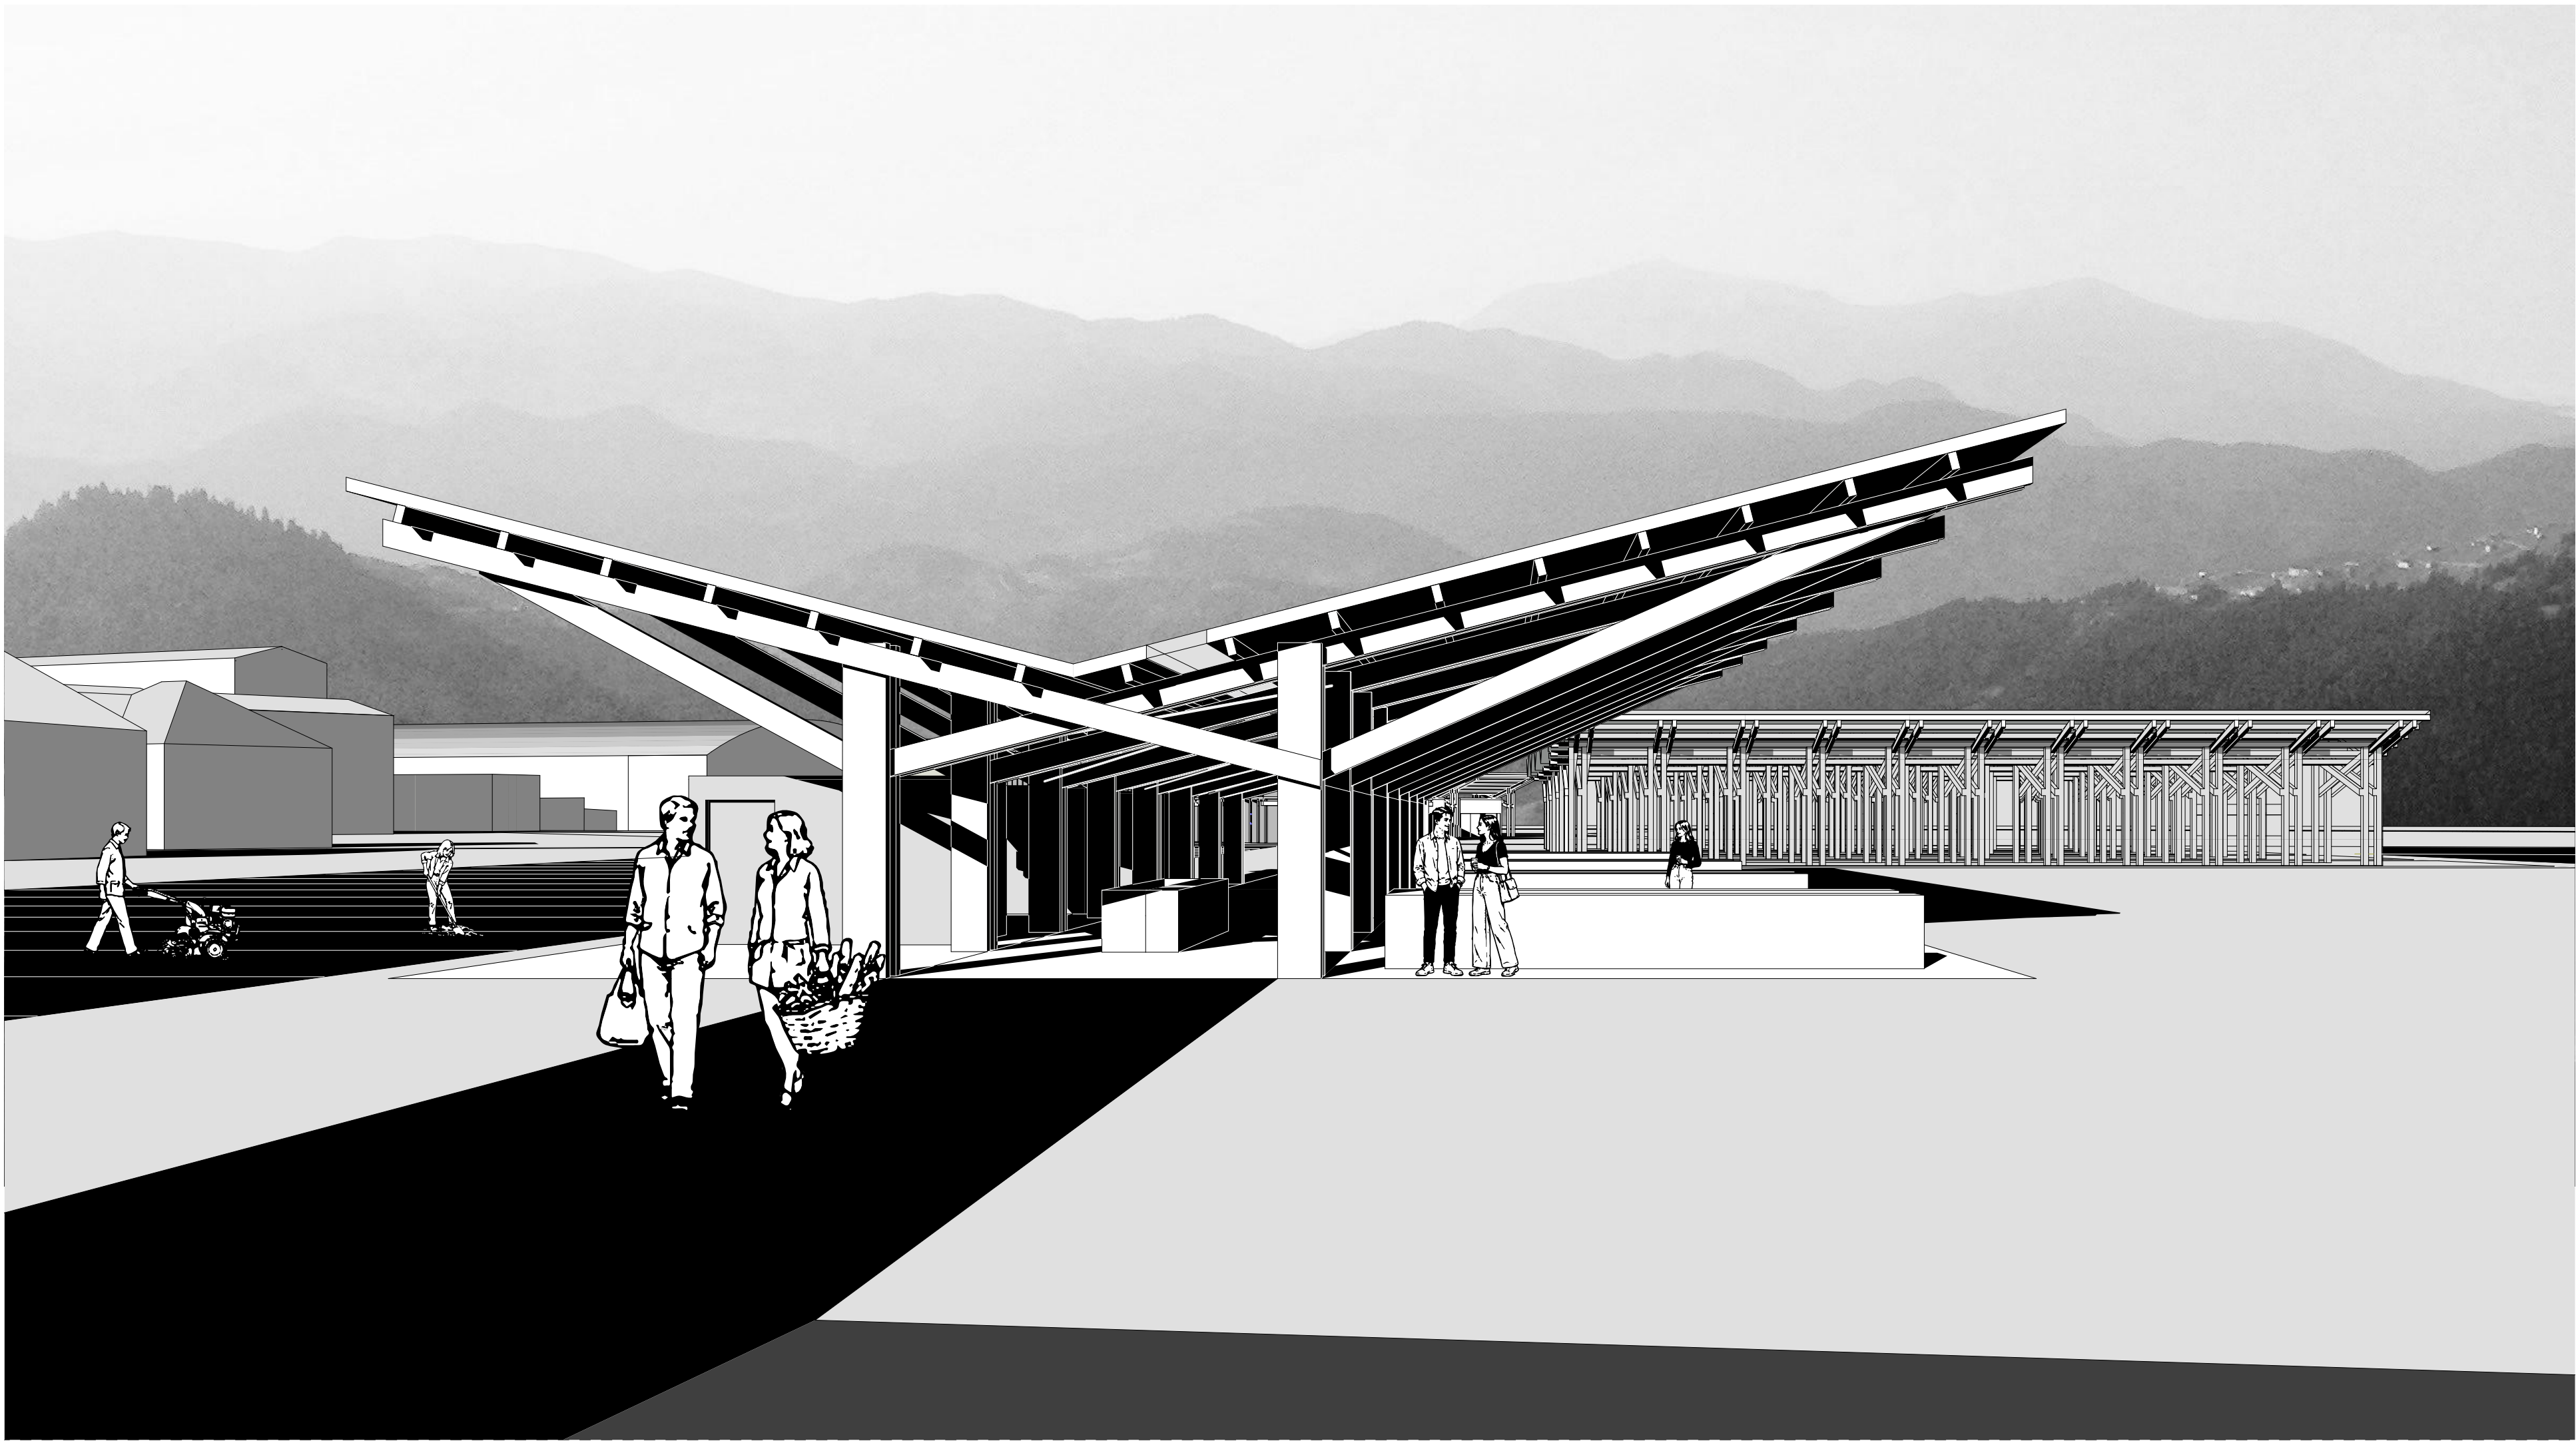


EDUCATIONAL
PAVILION
SPATIAL PROGRAM
CATALOGUE

- ① LEARNING SPACE
- ② WORKSHOP
- ③ GROUP LEARNING SPACE
- ④ ADMINISTRATION
- ⑤ MULTIPURPOSE LECTURE ROOM
- ⑥ EXHIBITION SPACE
- ⑦ COMMON AREA
- ⑧ KITCHENETTE
- ⑨ WASH SINKS
- ⑩ RESTROOMS

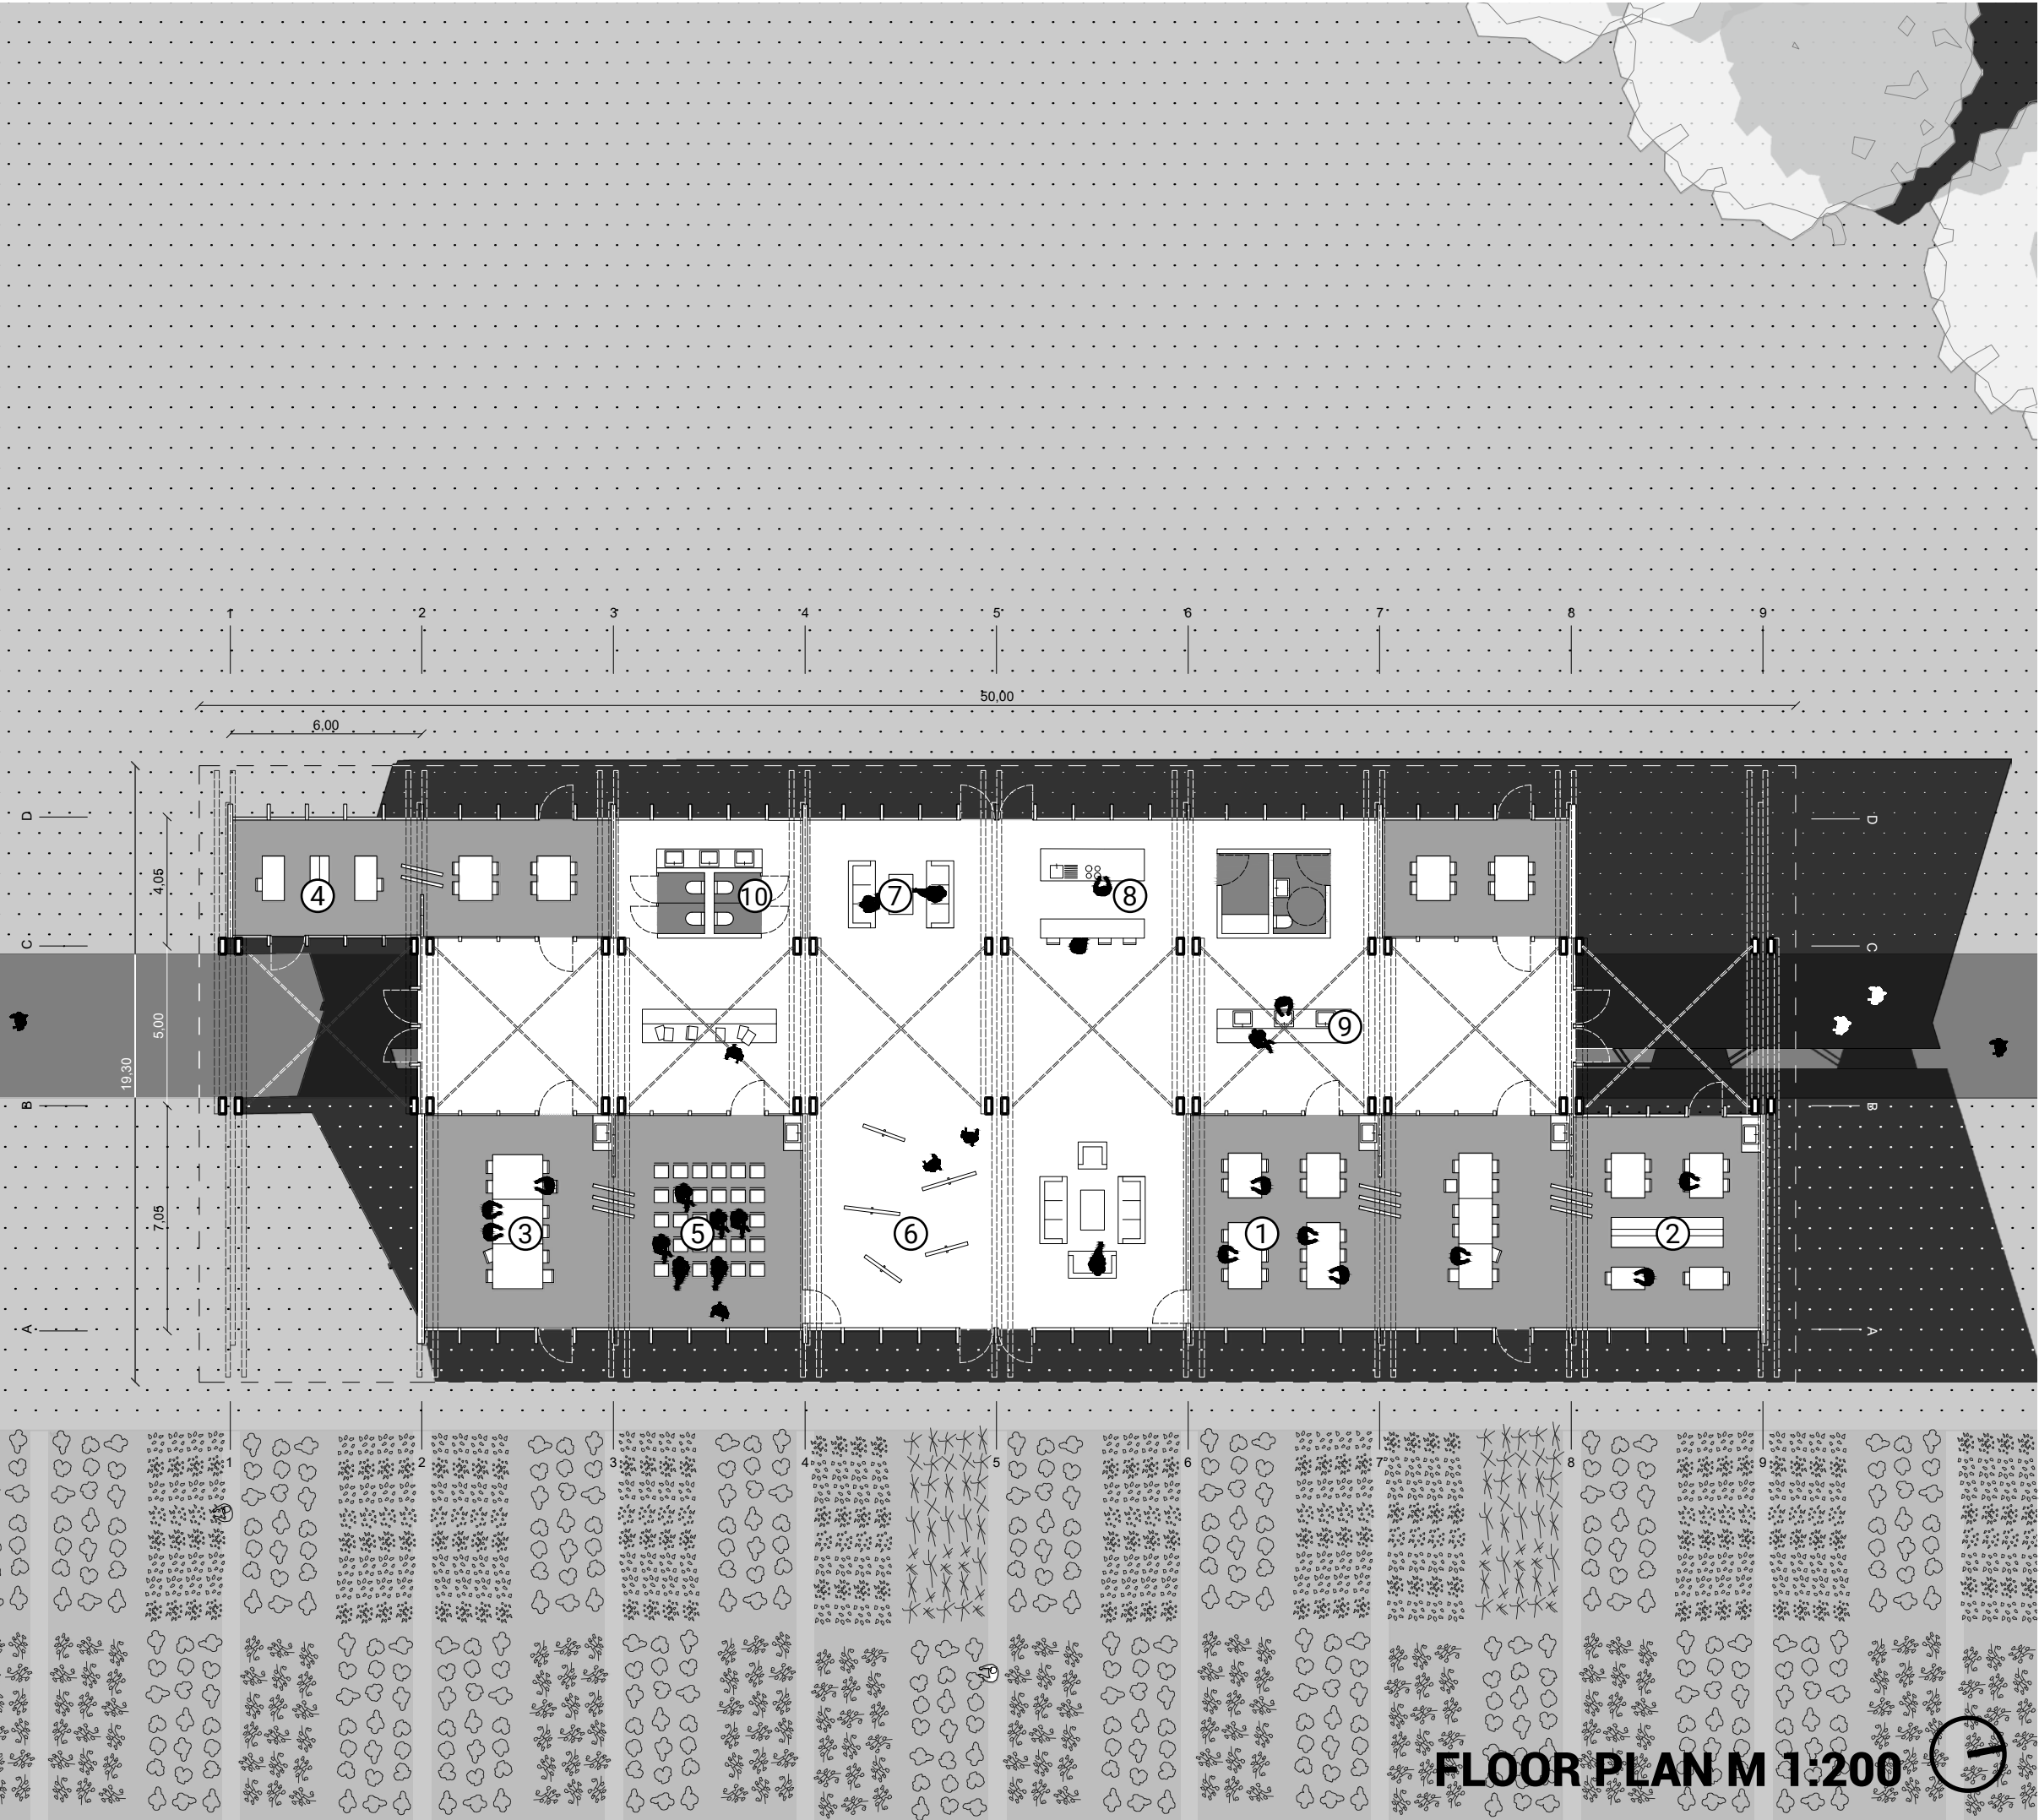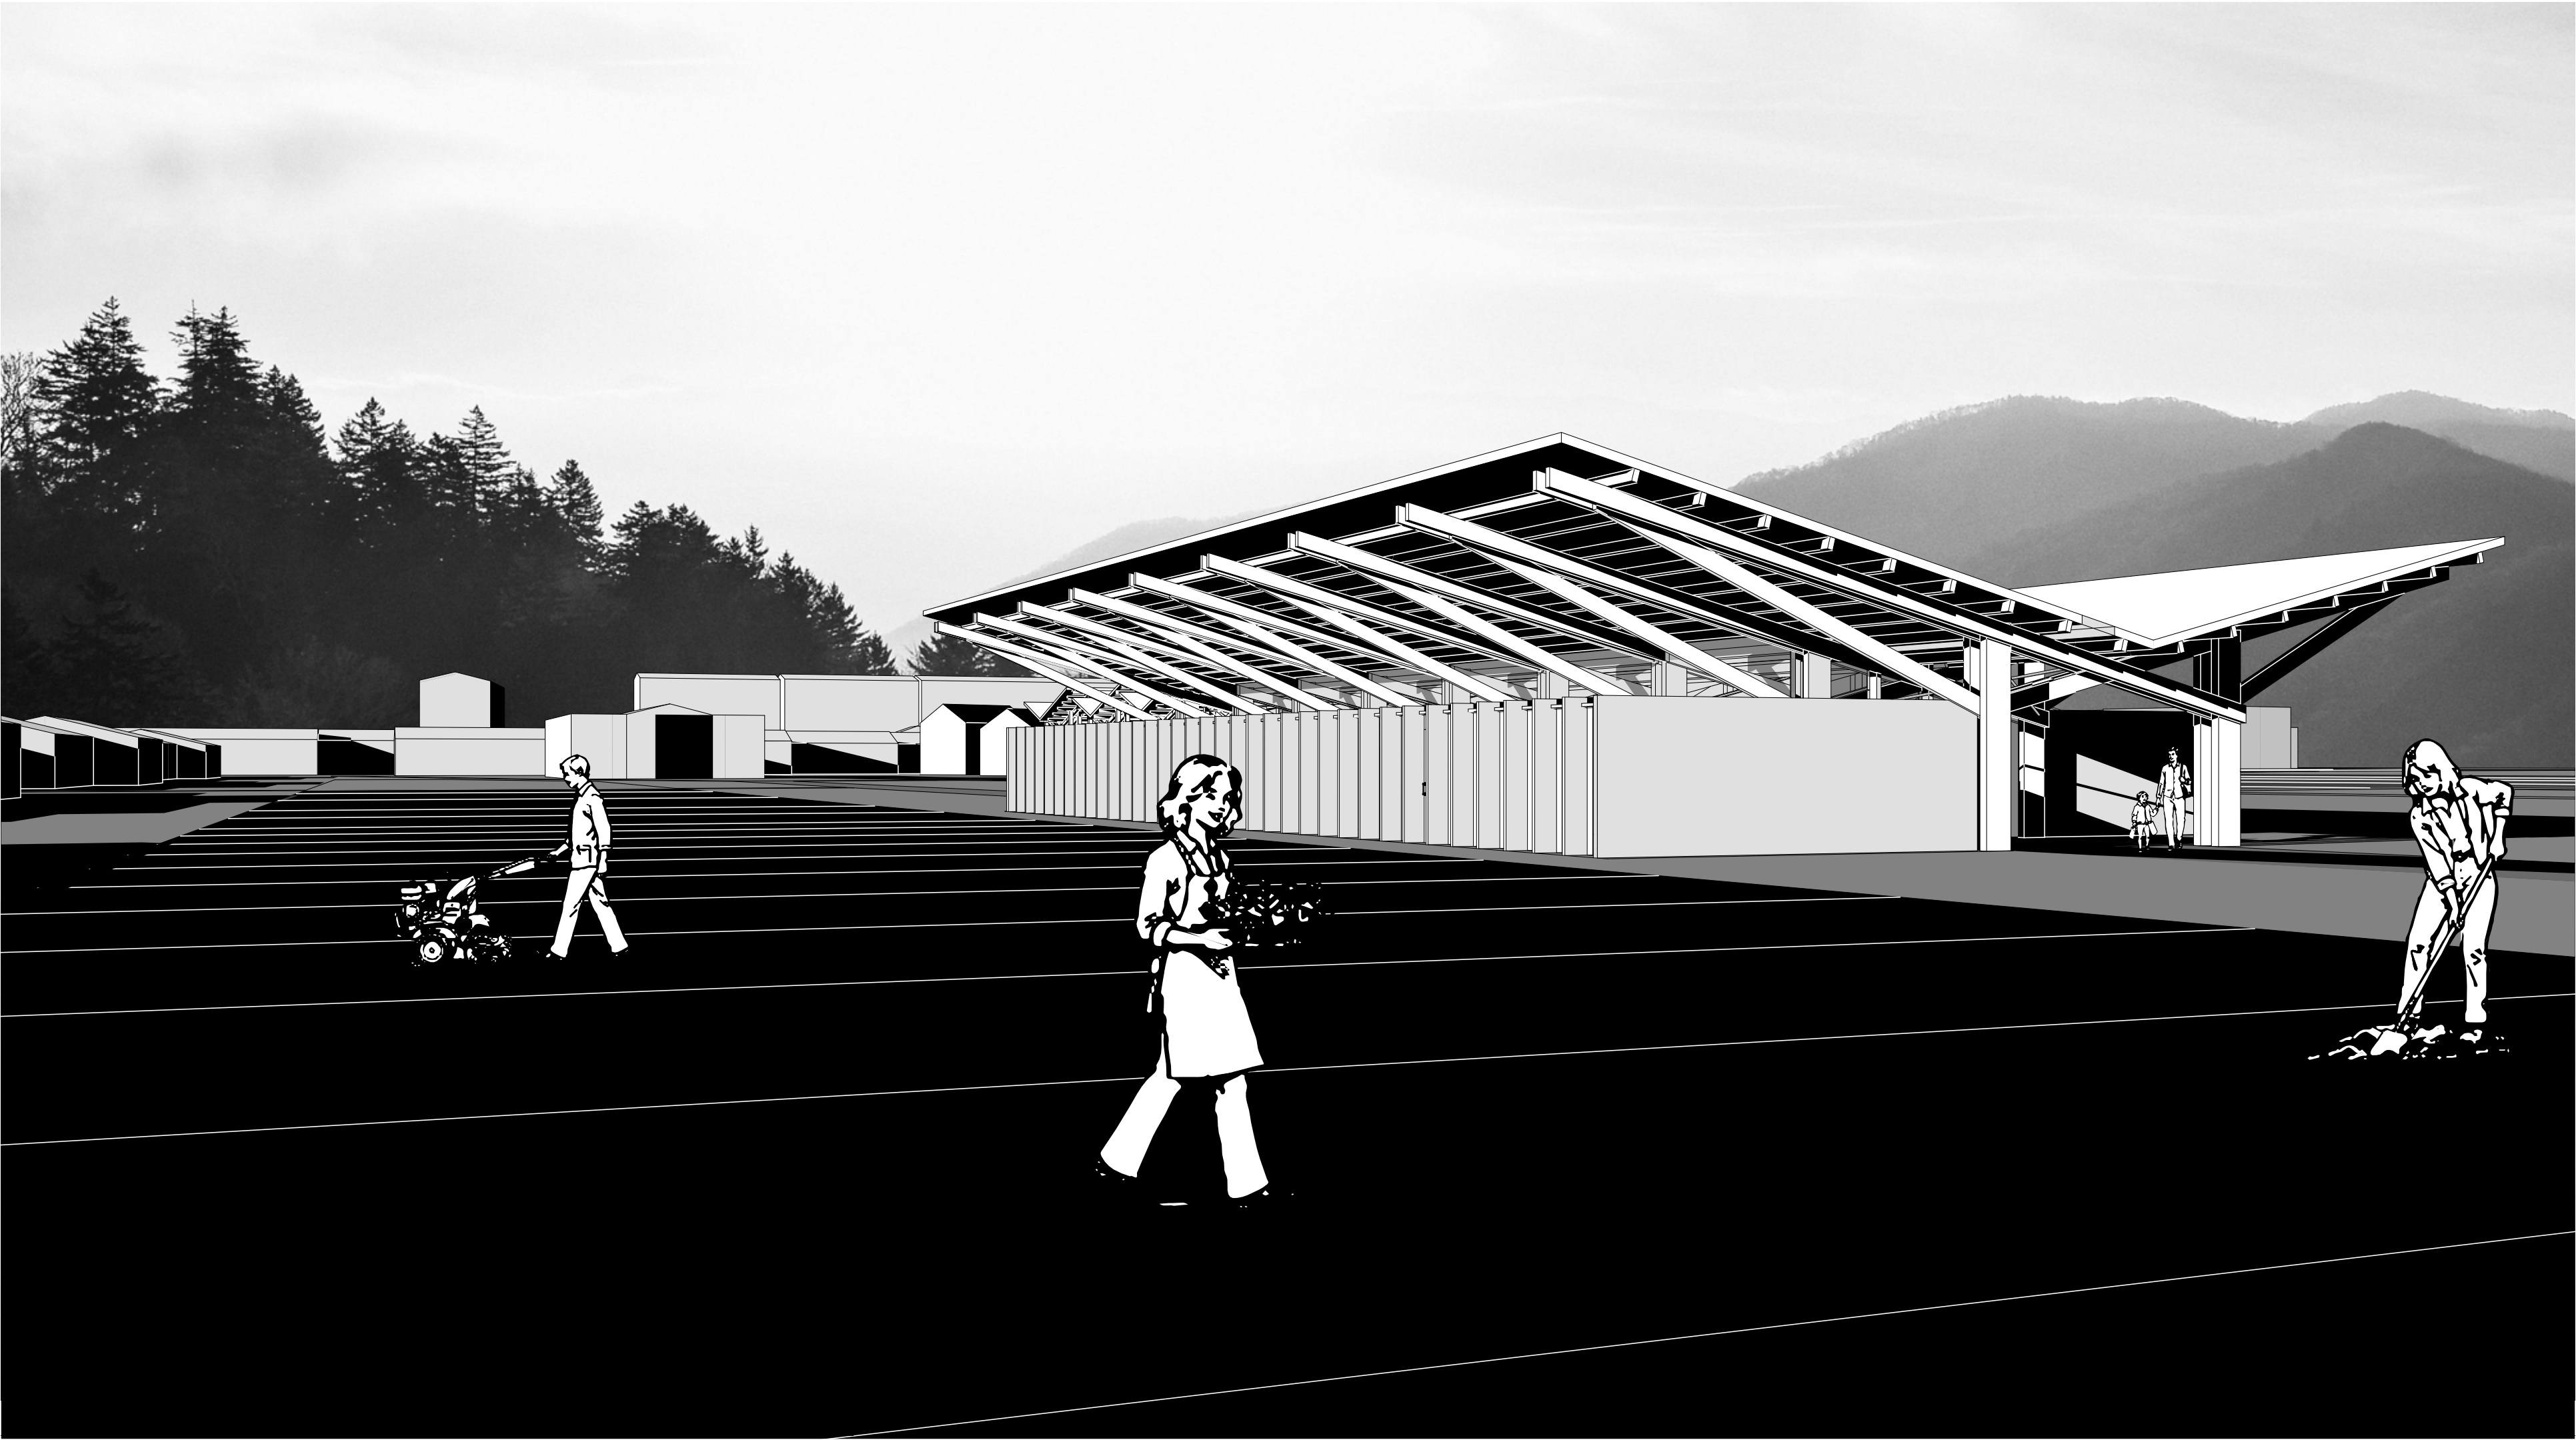

FLOOR PLAN M 1:200

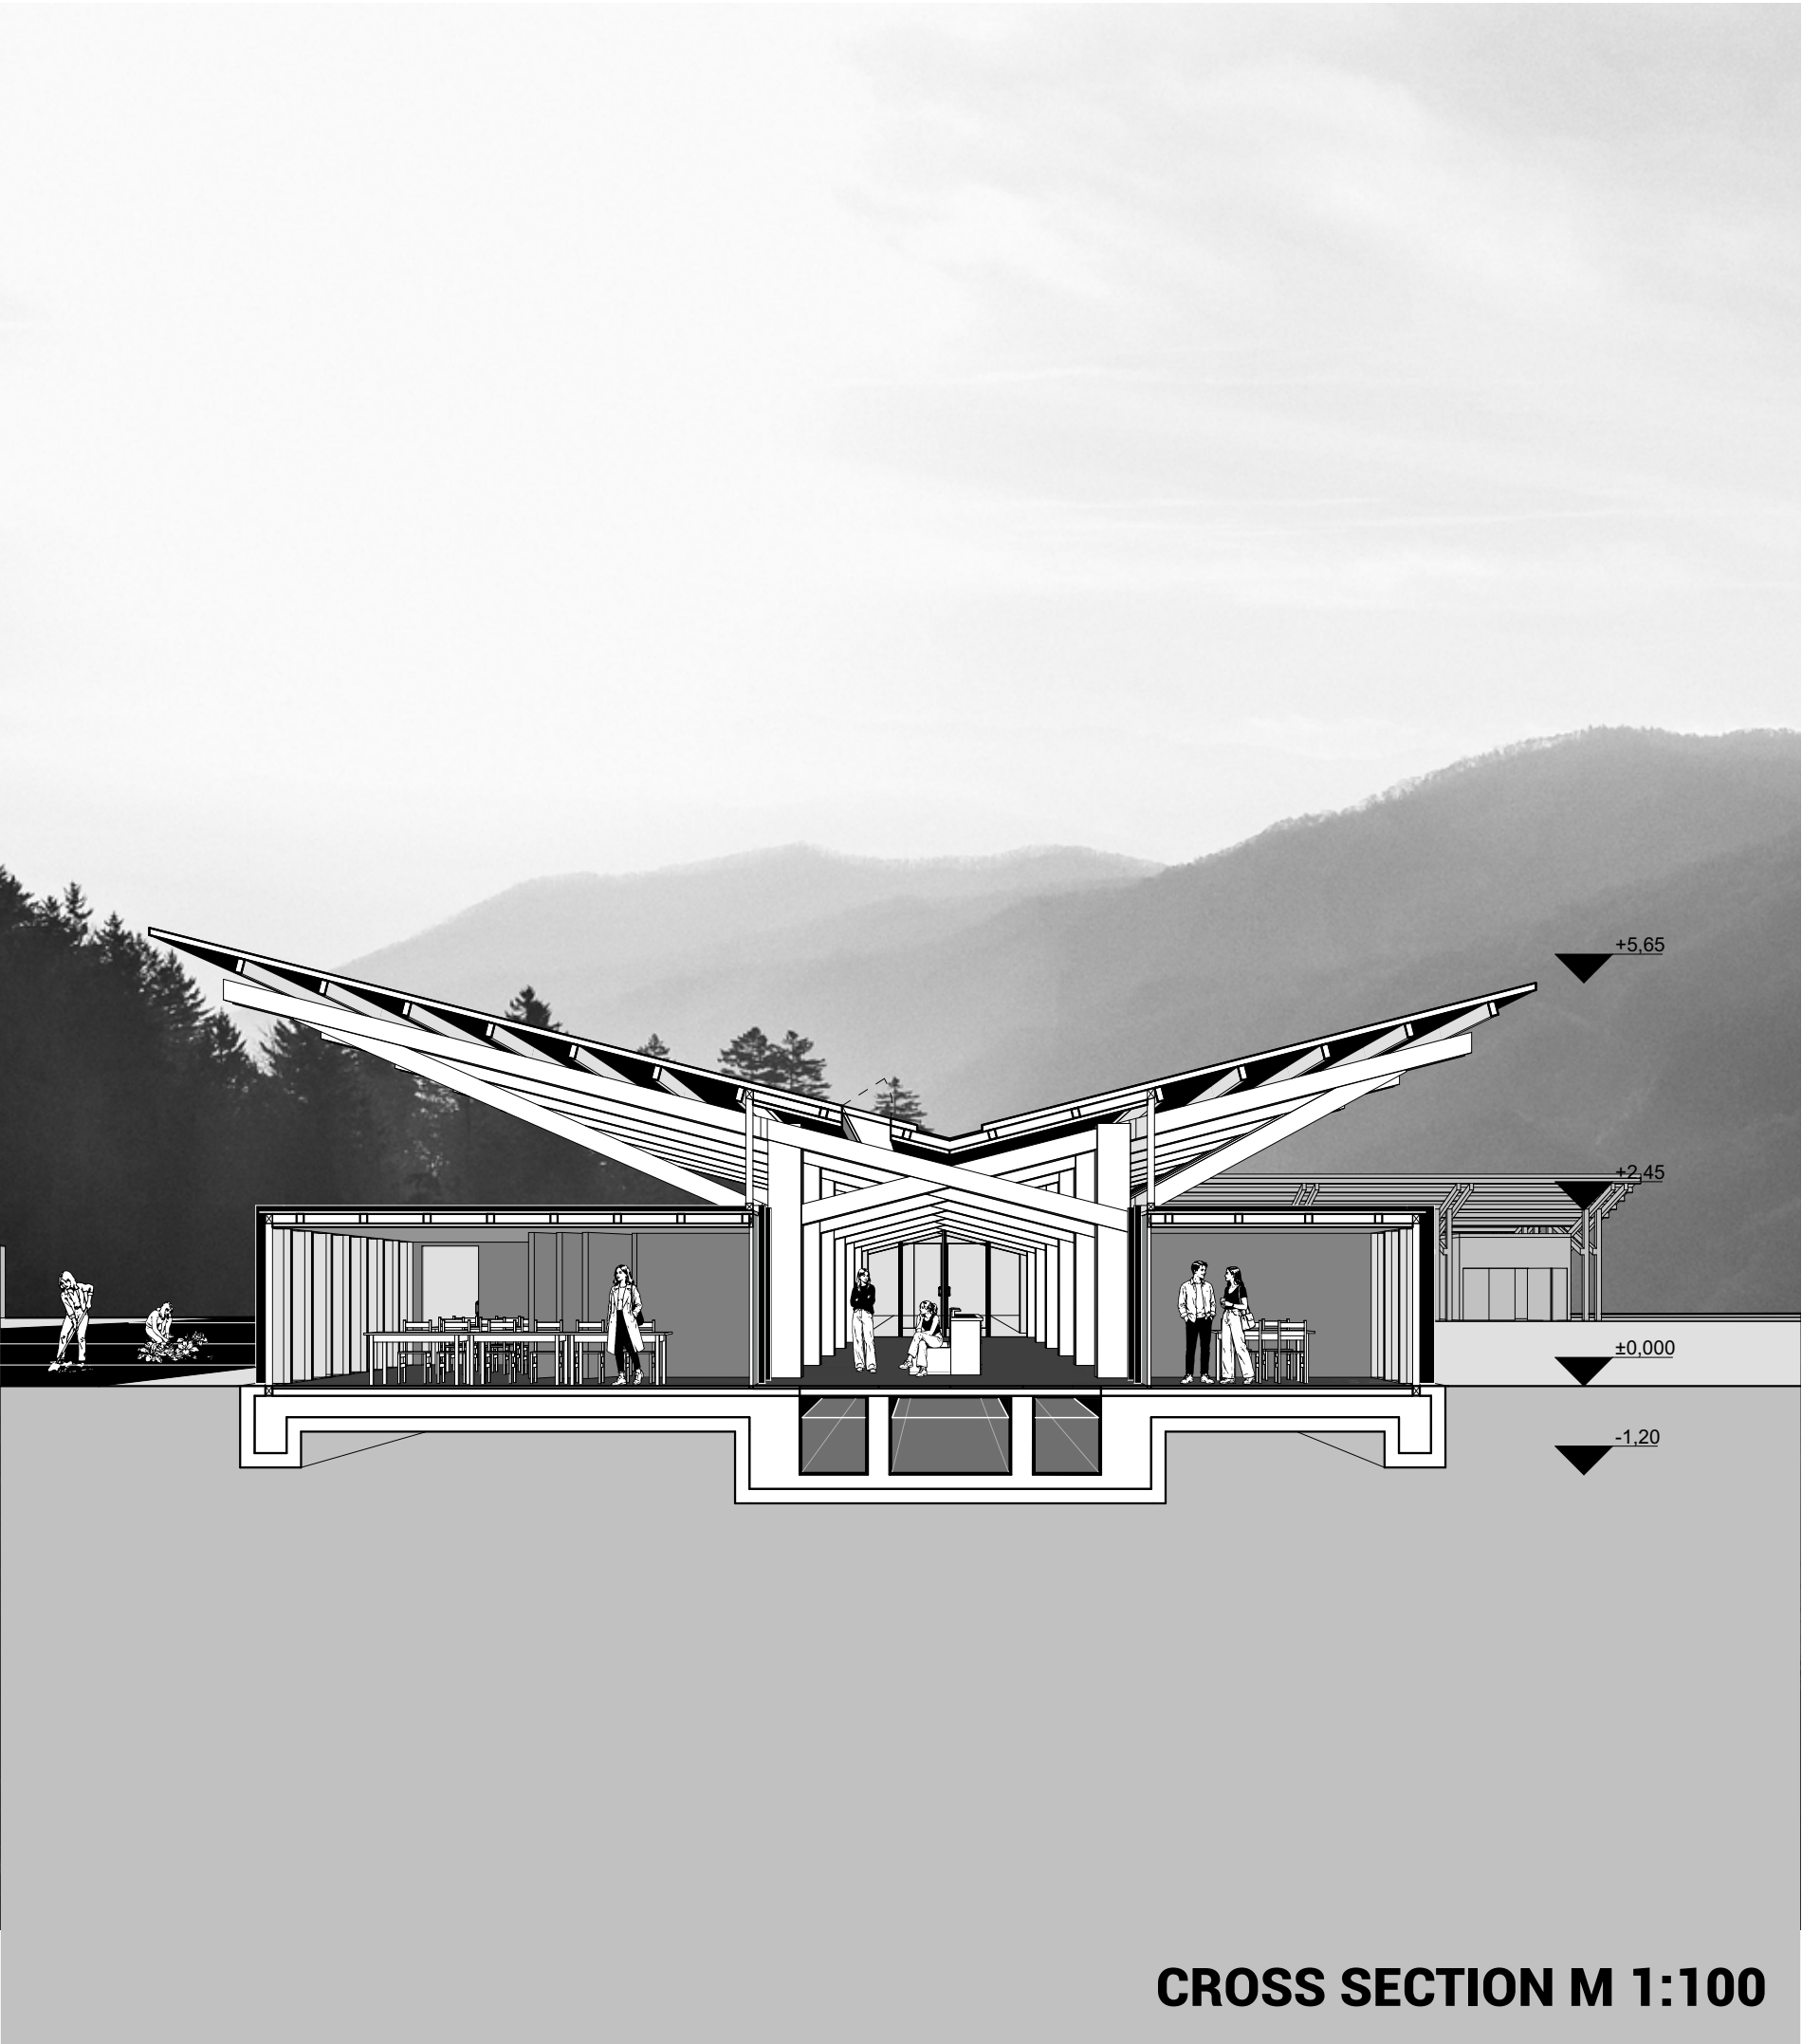

CROSS SECTION M 1:100

AGRICULTURAL INSTITUTE SPATIAL PROGRAM CATALOGUE


- ① LABORATORY
- ② MULTIPURPOSE HALL
- ③ CHANGING ROOMS
- ④ ARCHIVE ROOM
- ⑤ KITCHENETTE
- ⑥ RESTROOMS
- ⑦ ELEVATOR

MACHINERY SHELTER

- ⑧ AGRICULTURAL
MACHINERY PARKING
- ⑨ SEED STORAGE
- ⑩ SEED COLD STORAGE





CROSS SECTION M 1:100

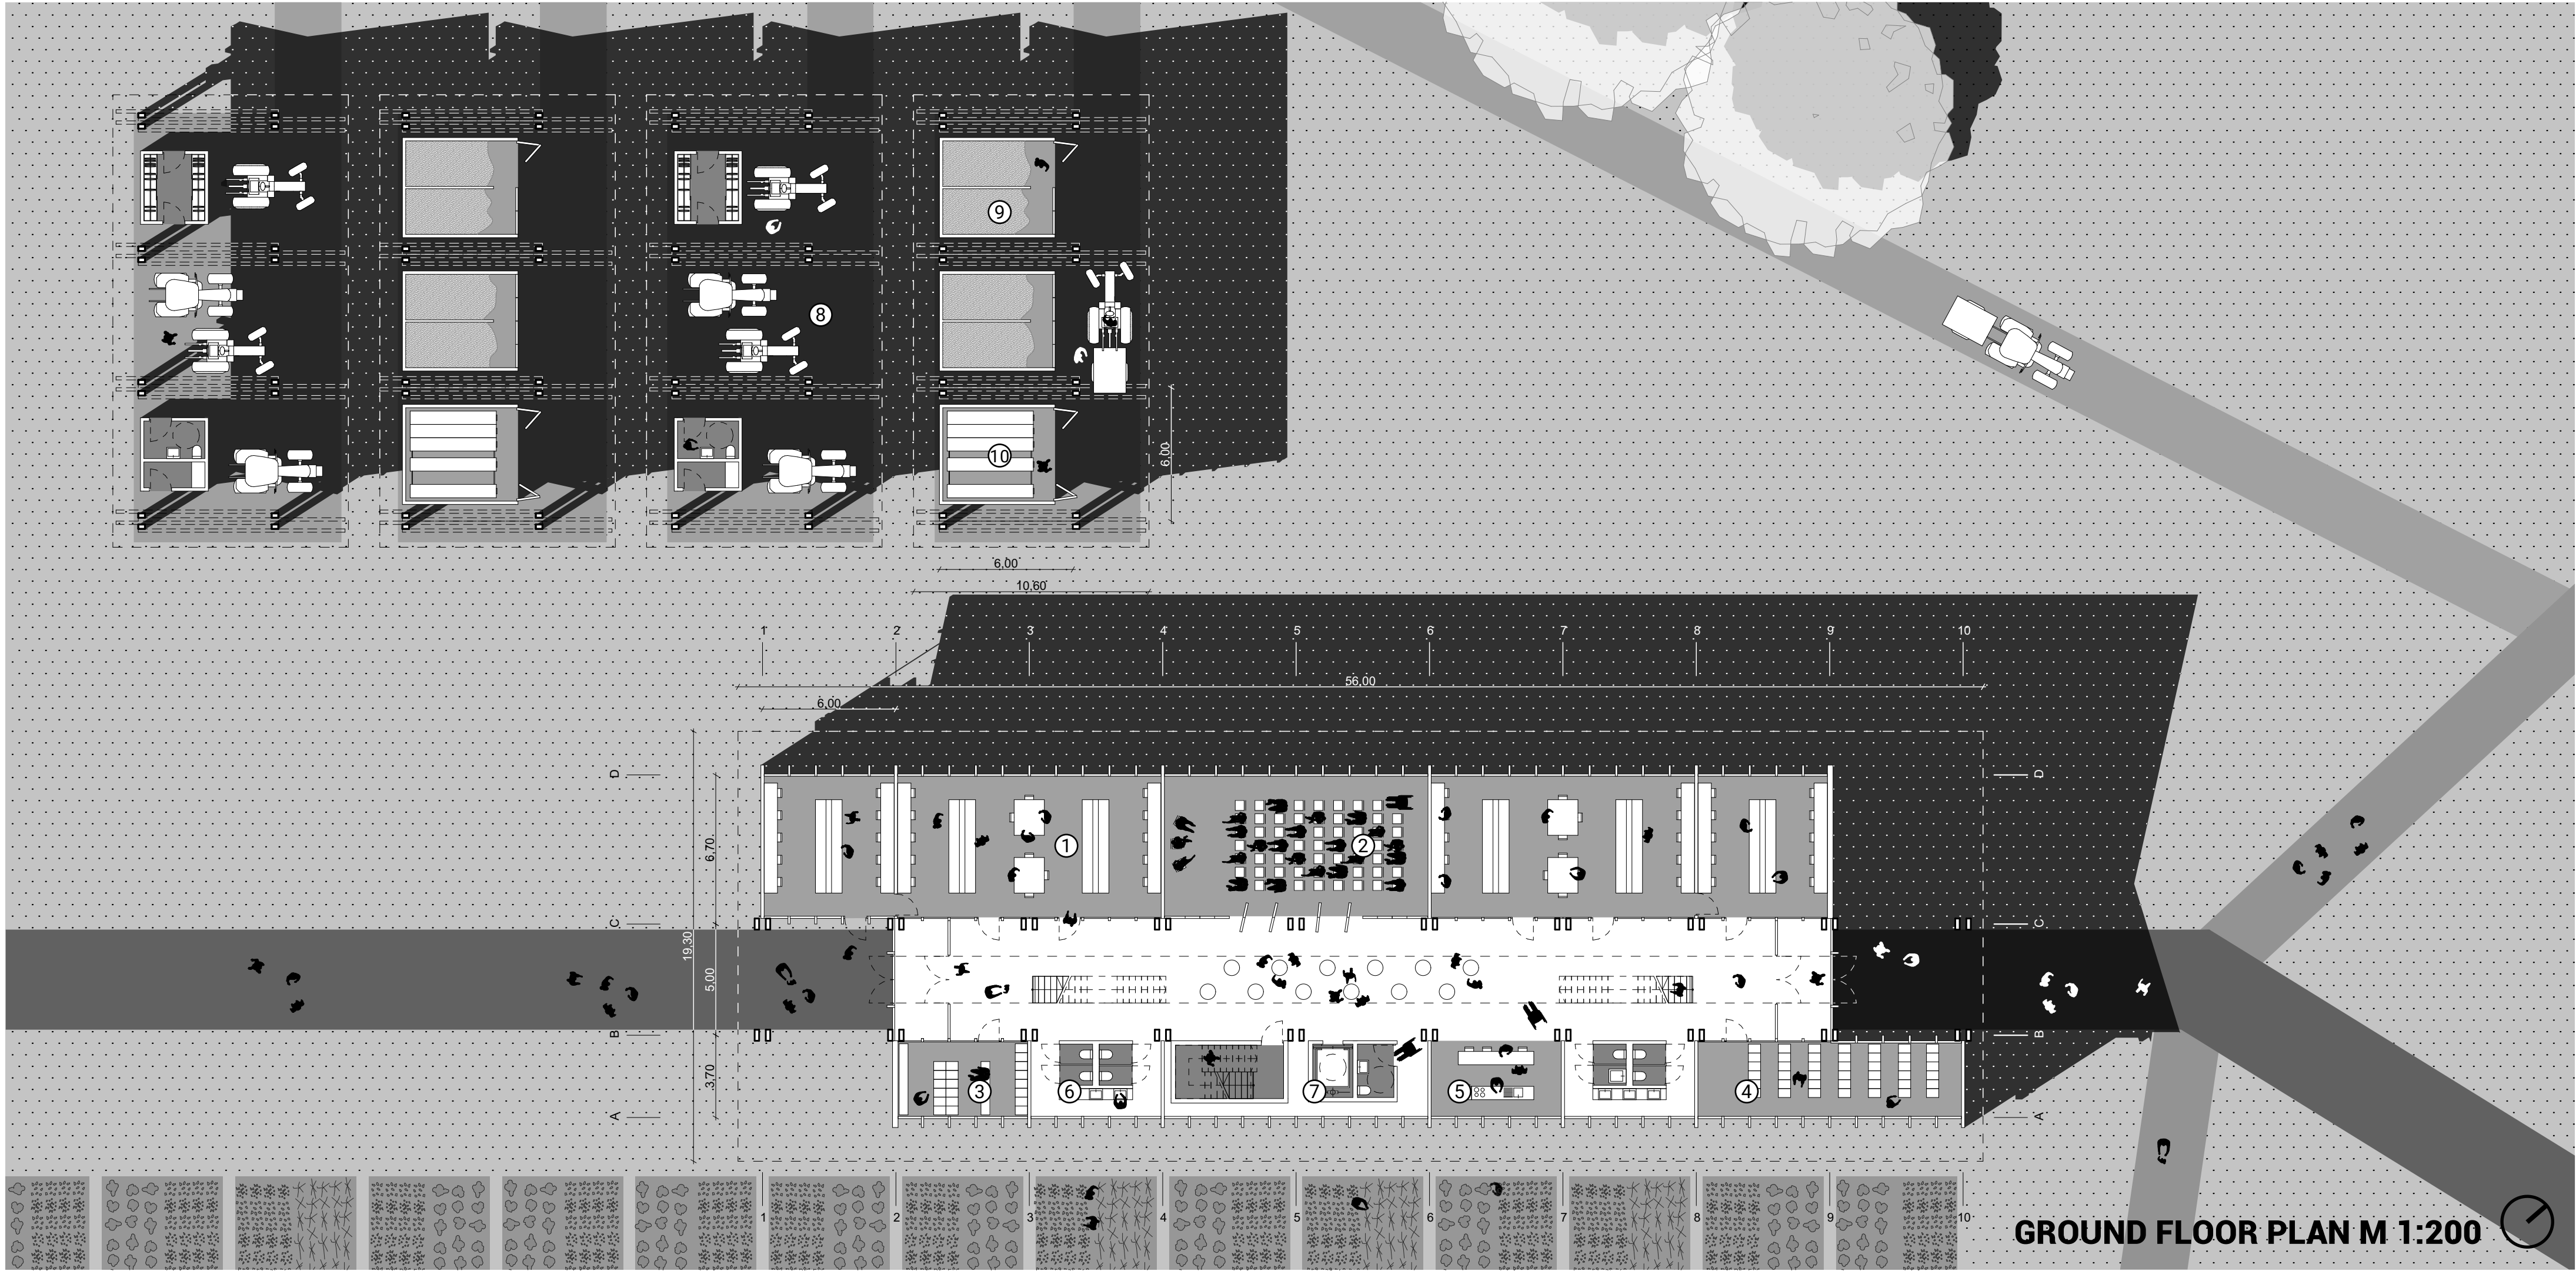

GROUND FLOOR PLAN M 1:200

AGRICULTURAL
INSTITUTE
SPATIAL PROGRAM
CATALOGUE

- ① OFFICE
- ② GROUP WORK SPACE
- ③ COMMON AREA
- ④ CHANGING ROOMS
- ⑤ ARCHIVE ROOM
- ⑥ KITCHENETTE
- ⑦ RESTROOMS
- ⑧ ELEVATOR

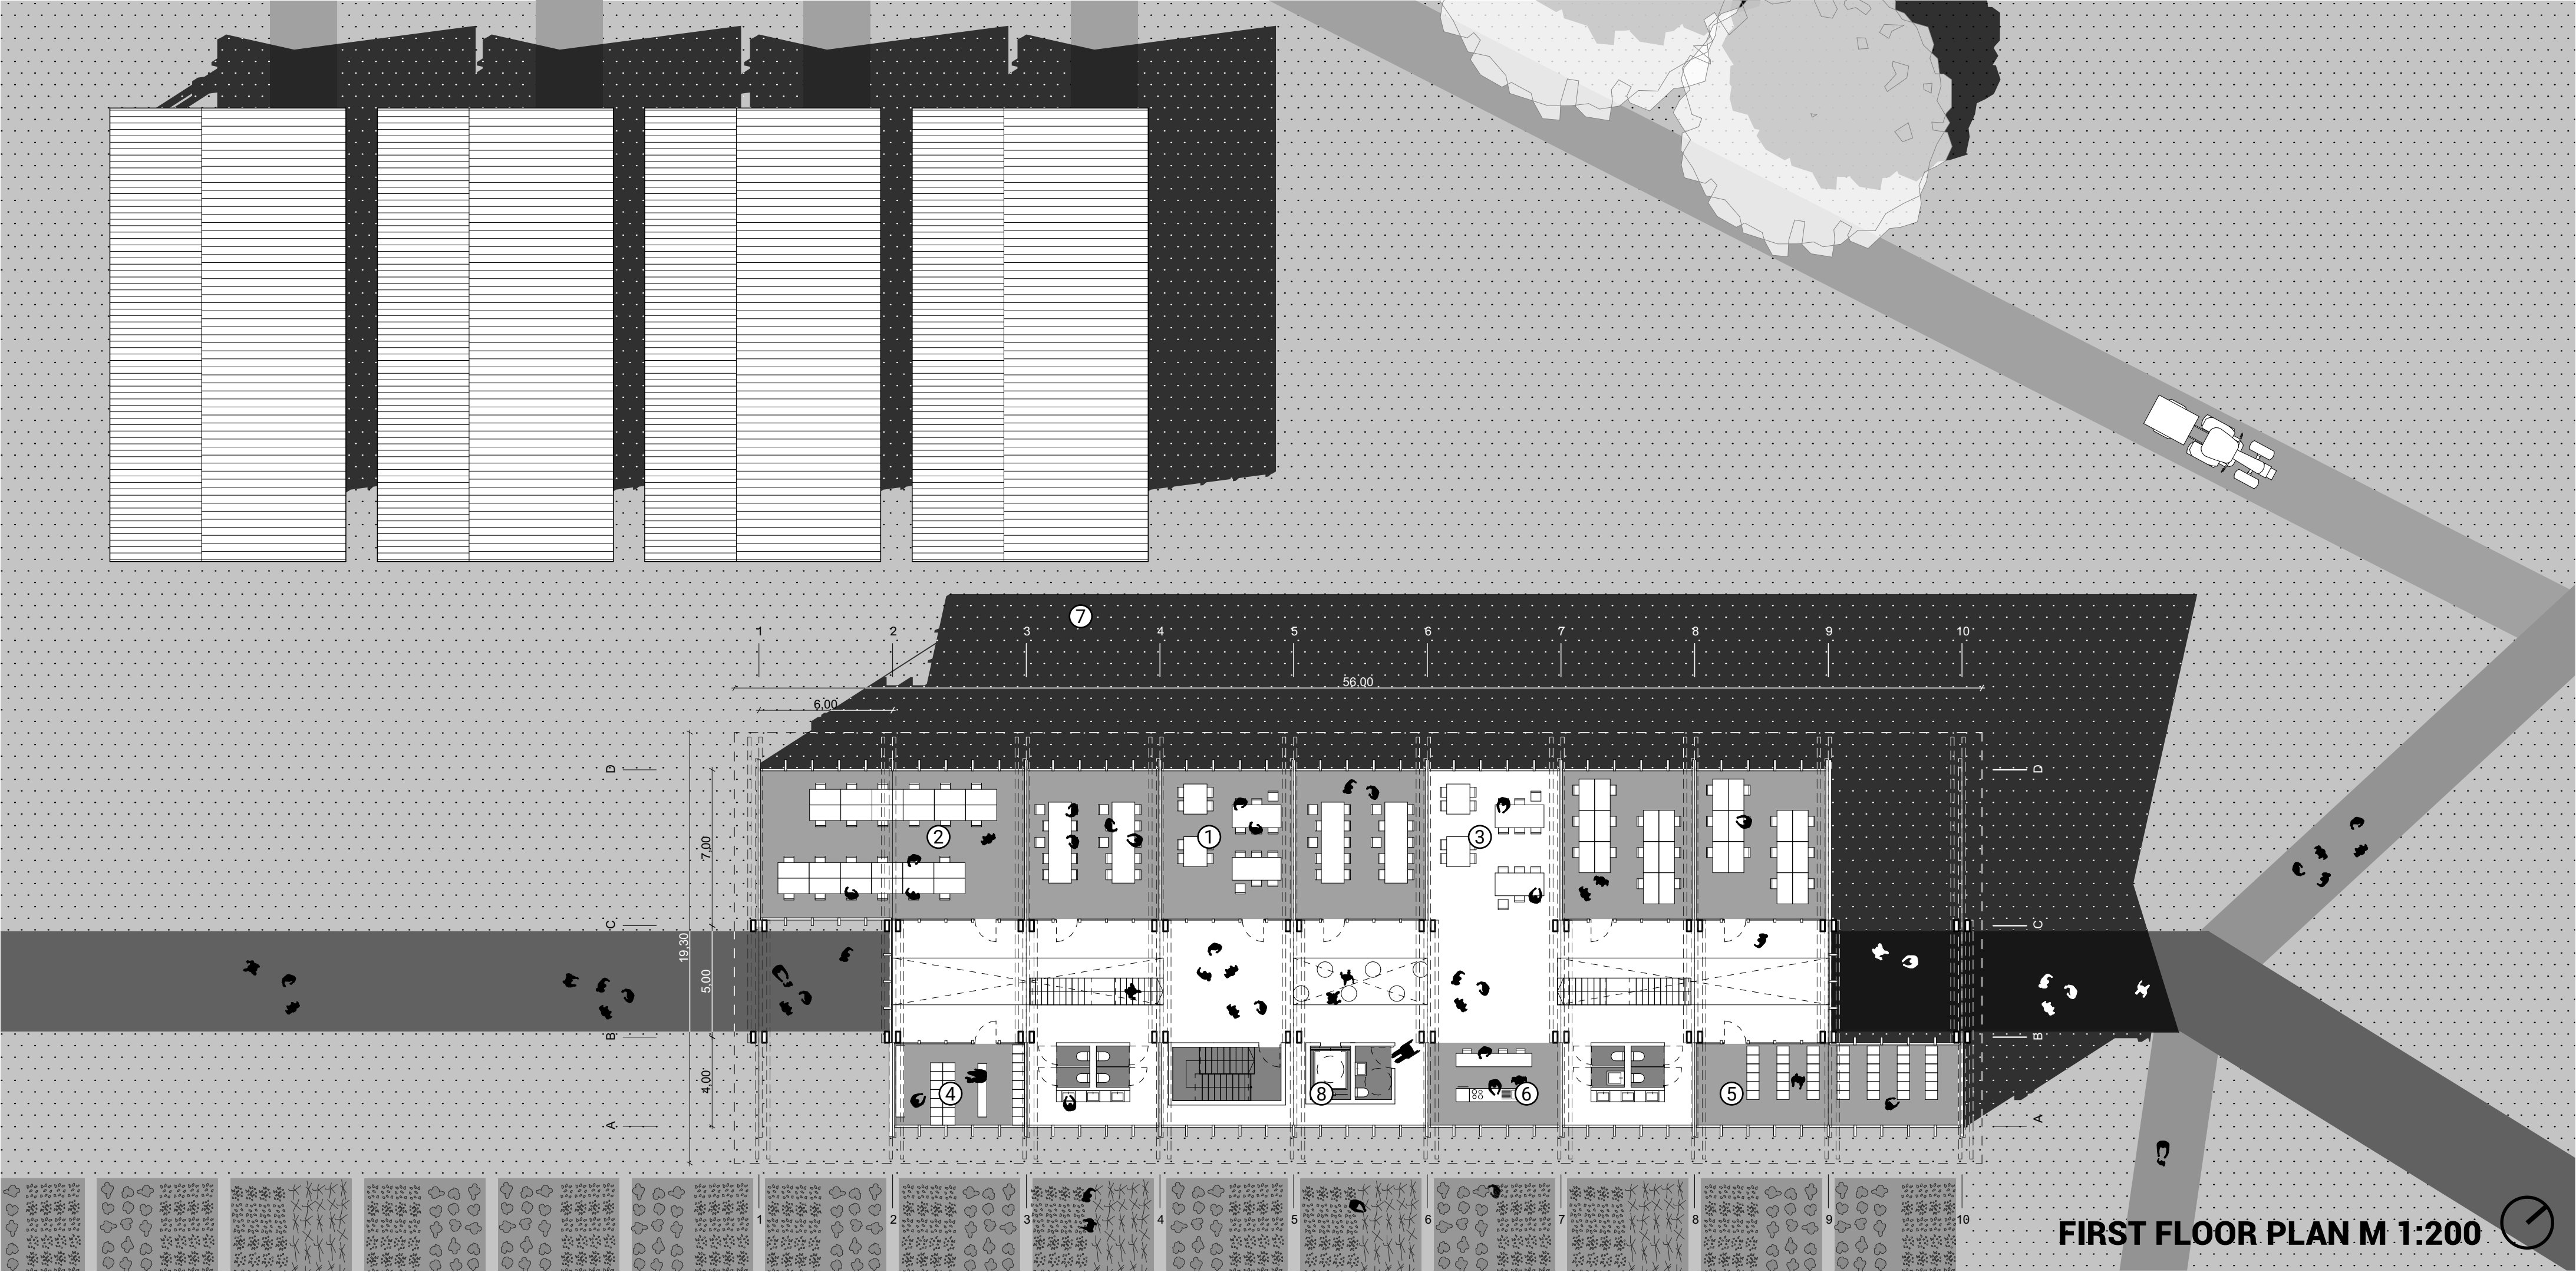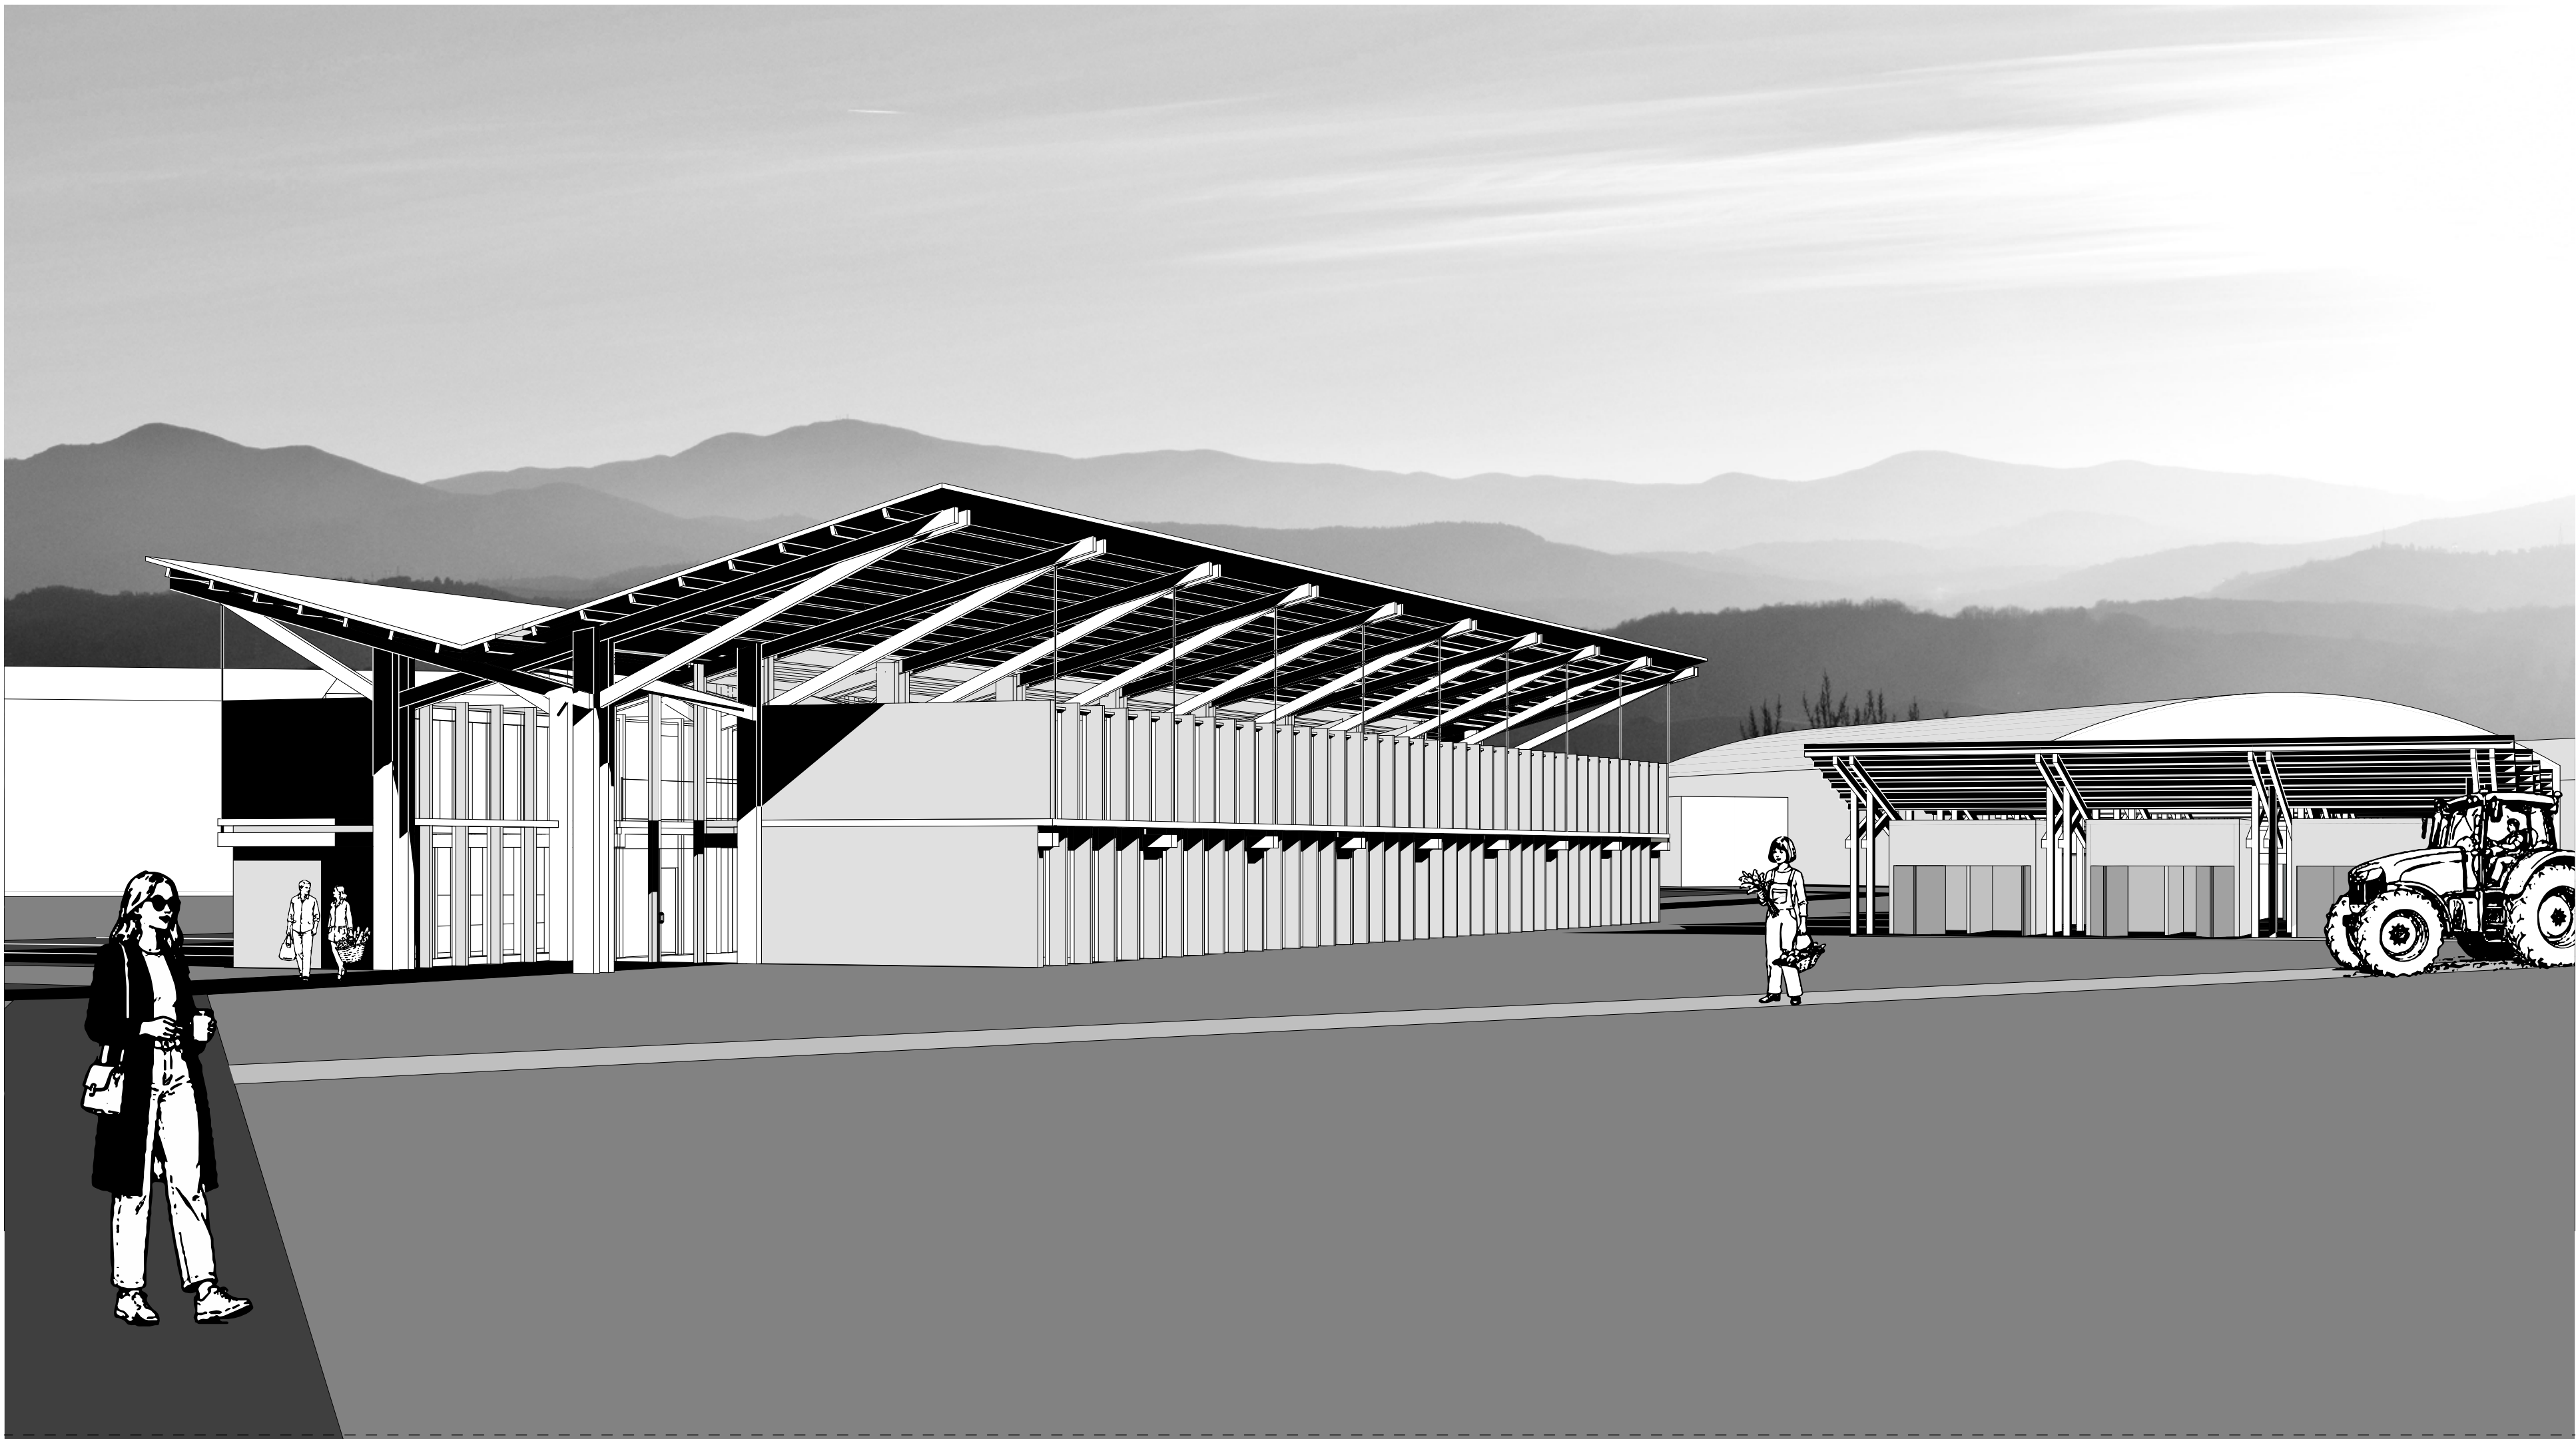

P
2

