



GROUND FLOOR PLAN


WELLNESS AND RETREAT CENTRE : RONGAI
SCHEME DESIGN

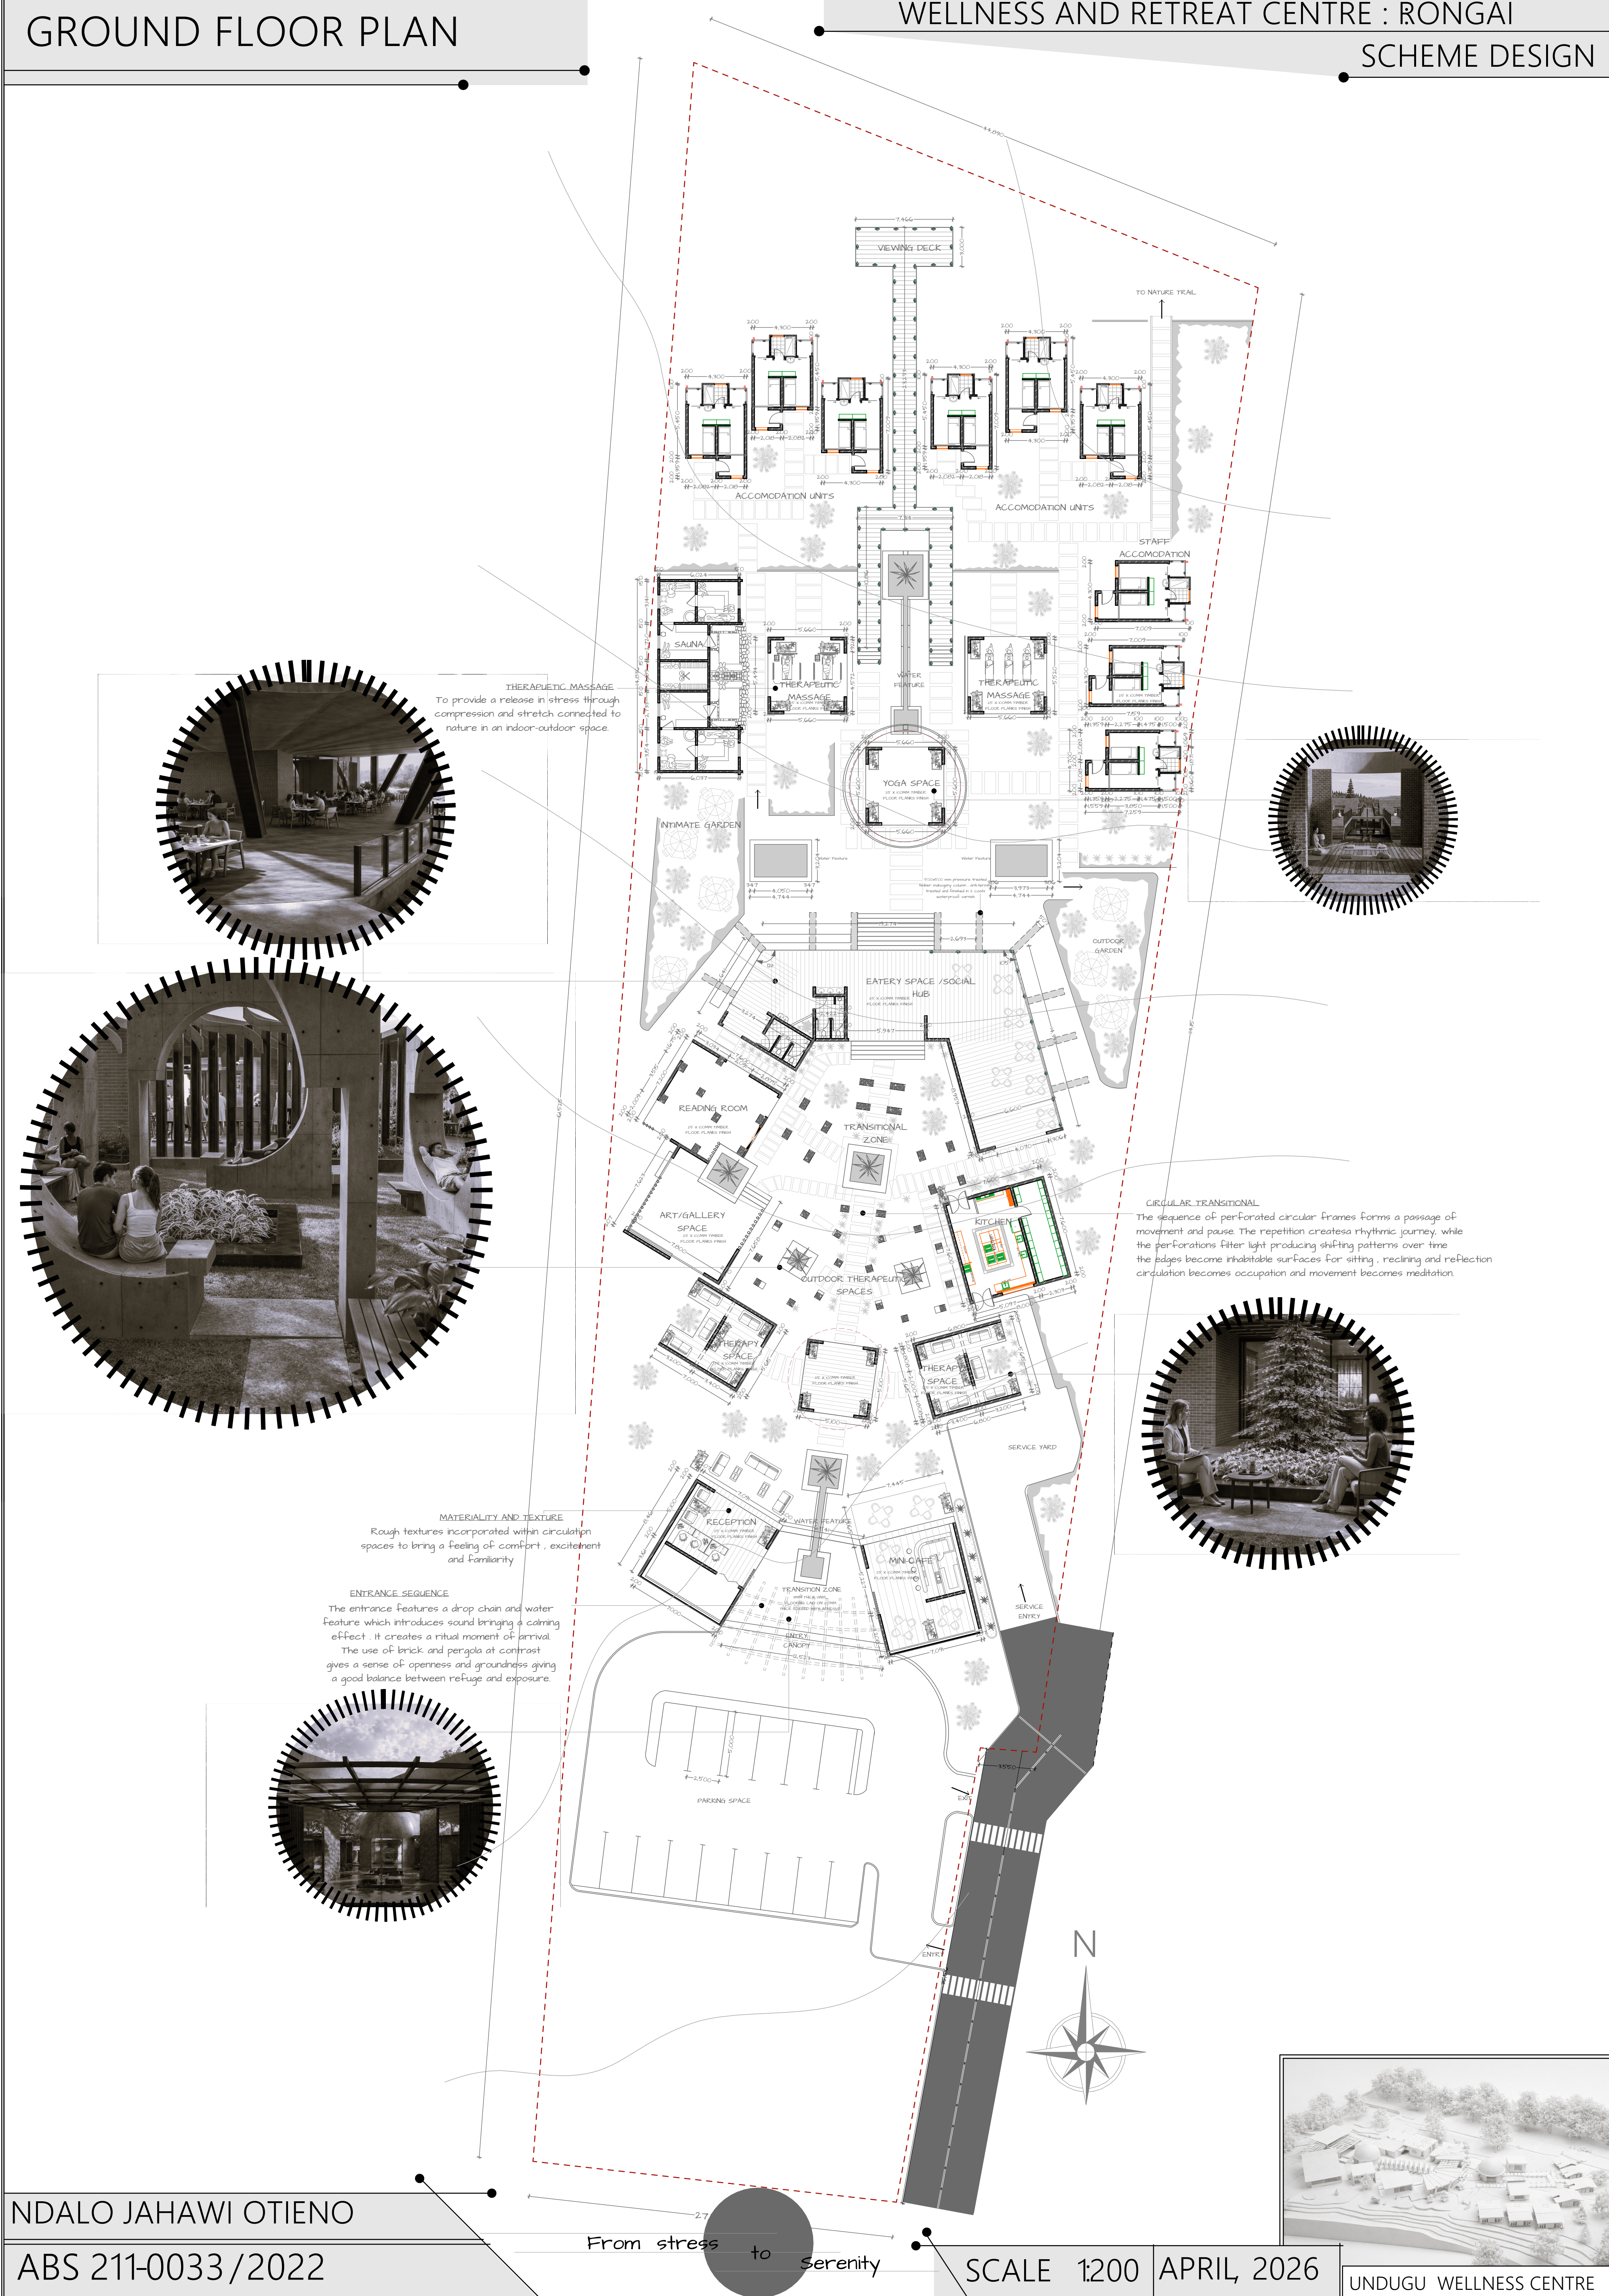

ELEVATIONS

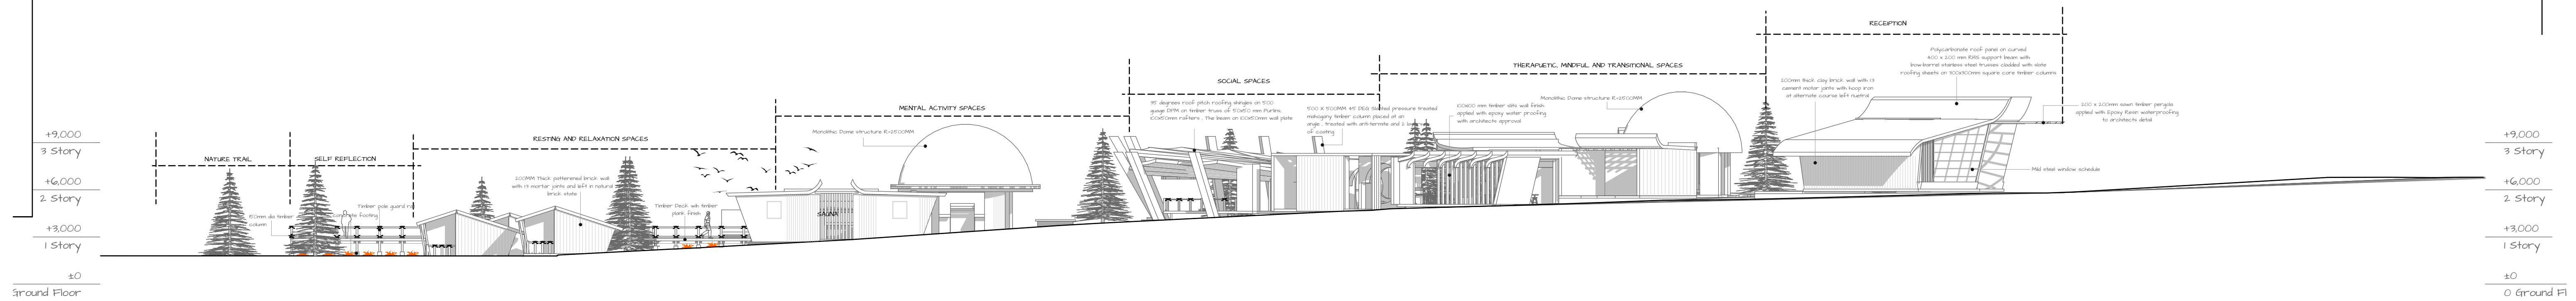


ELEVATION-01

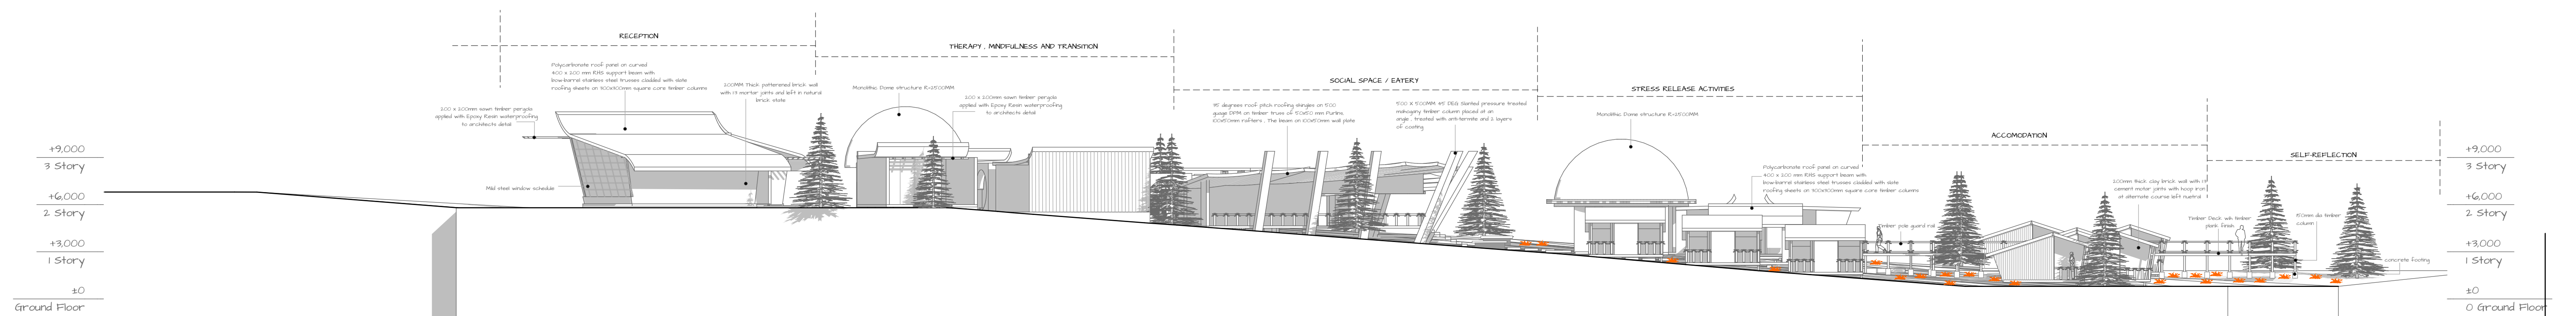



ELEVATION-03

SECTIONS

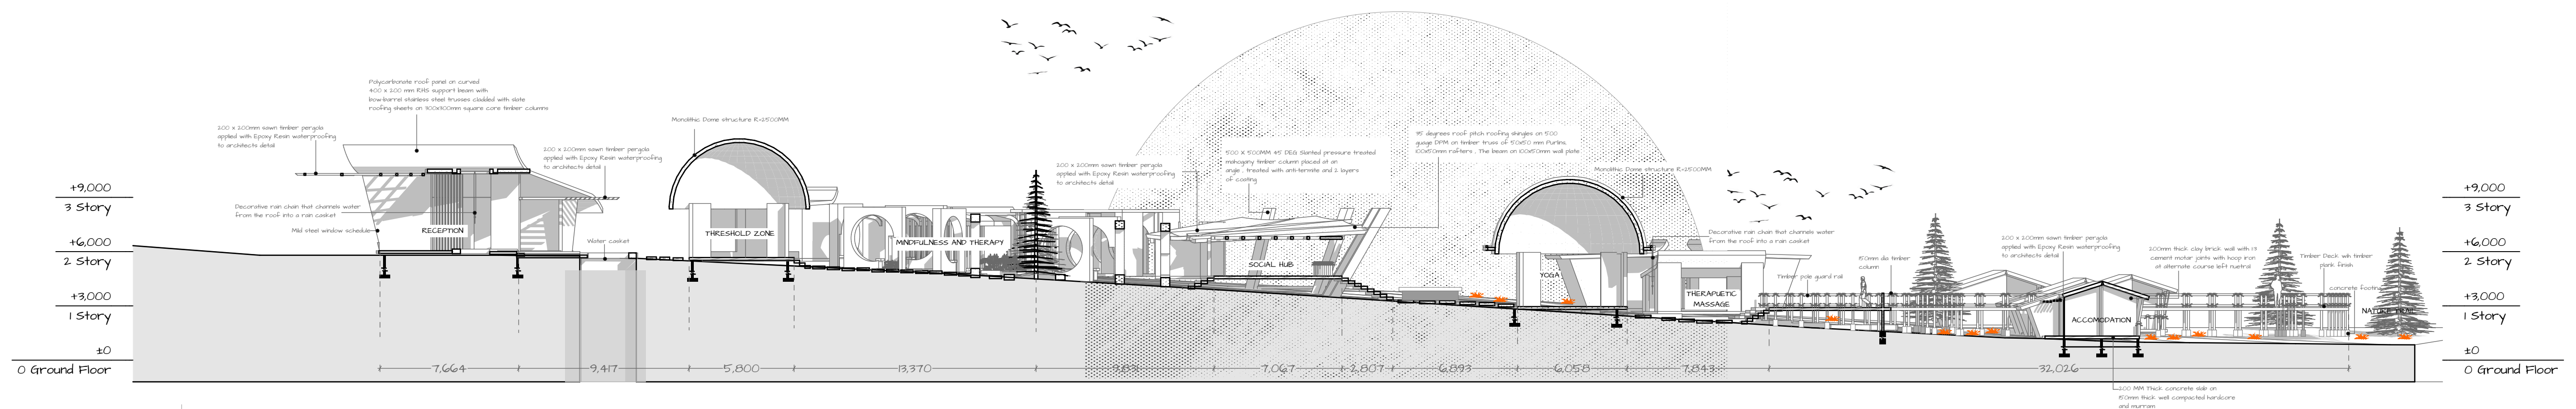

SECTION X-X

ELEVATIONS

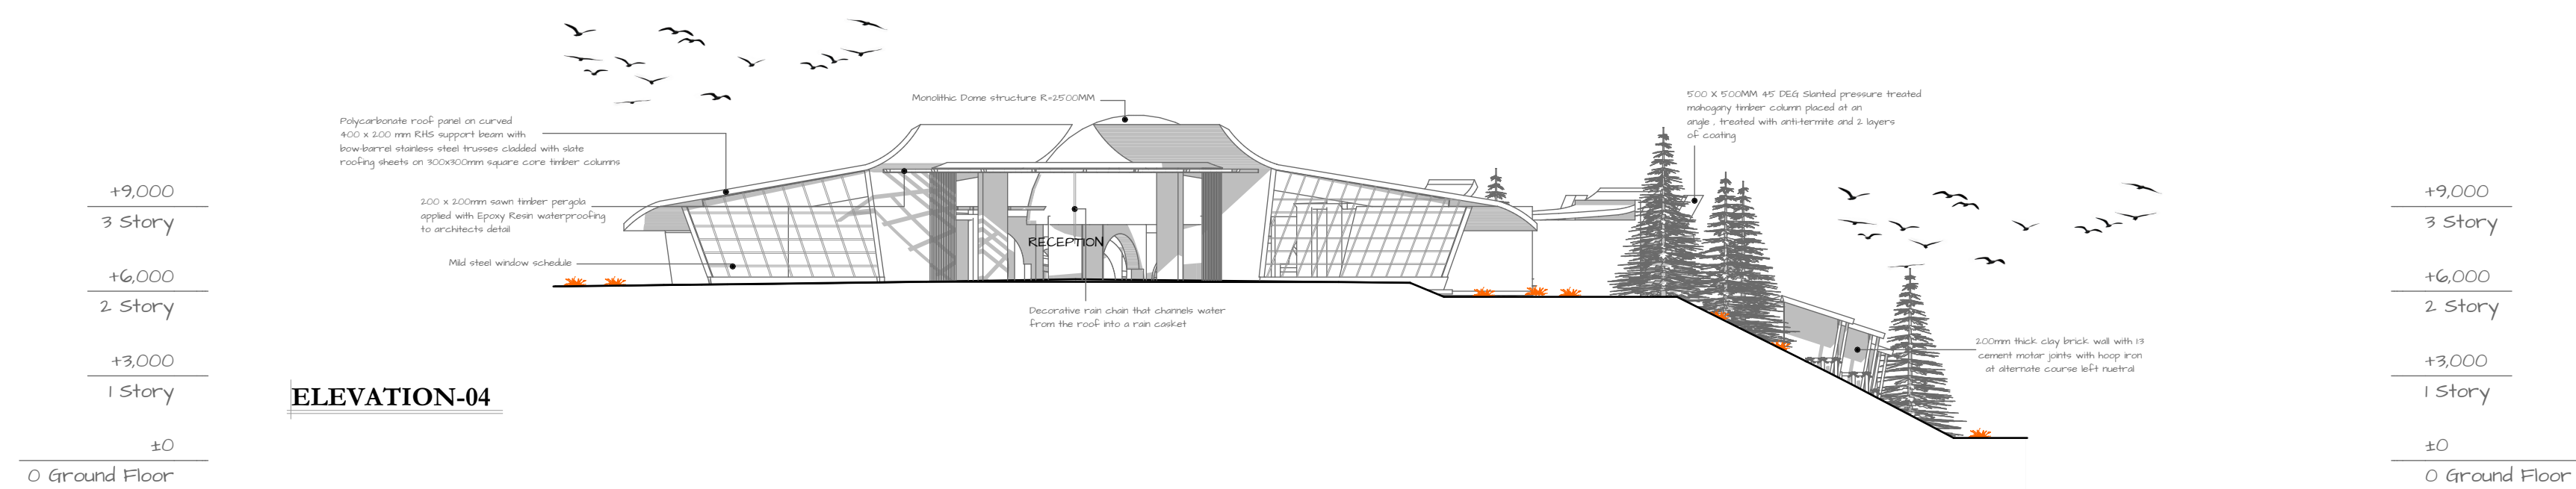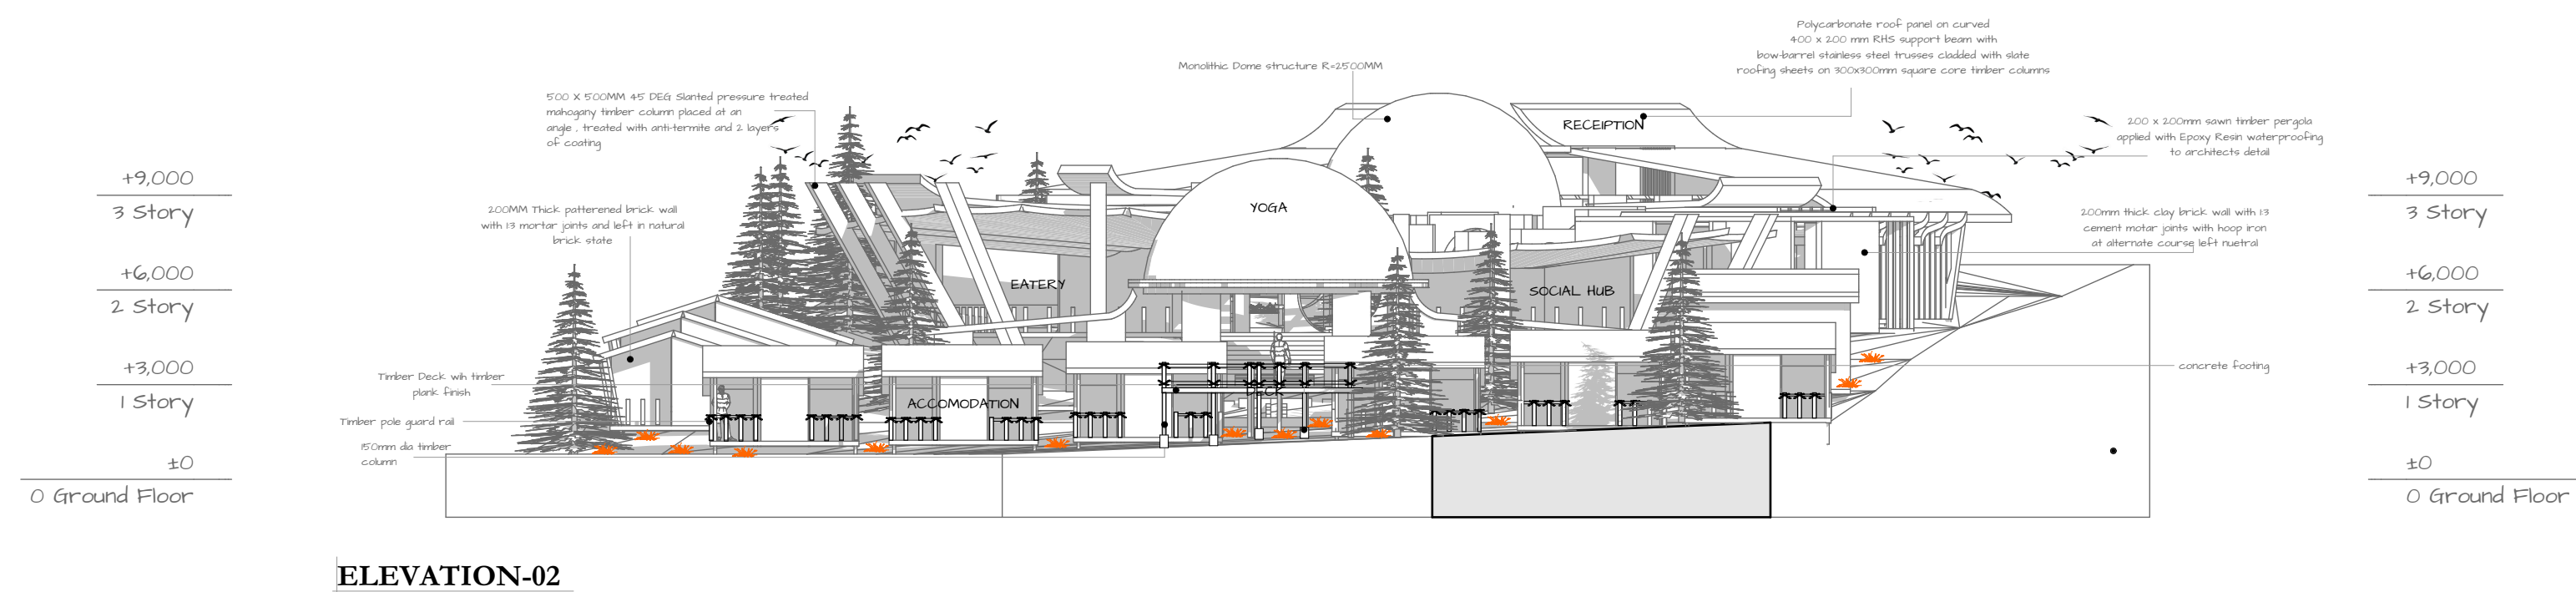

SECTIONS

