




Wall Section



Environmental Diagram


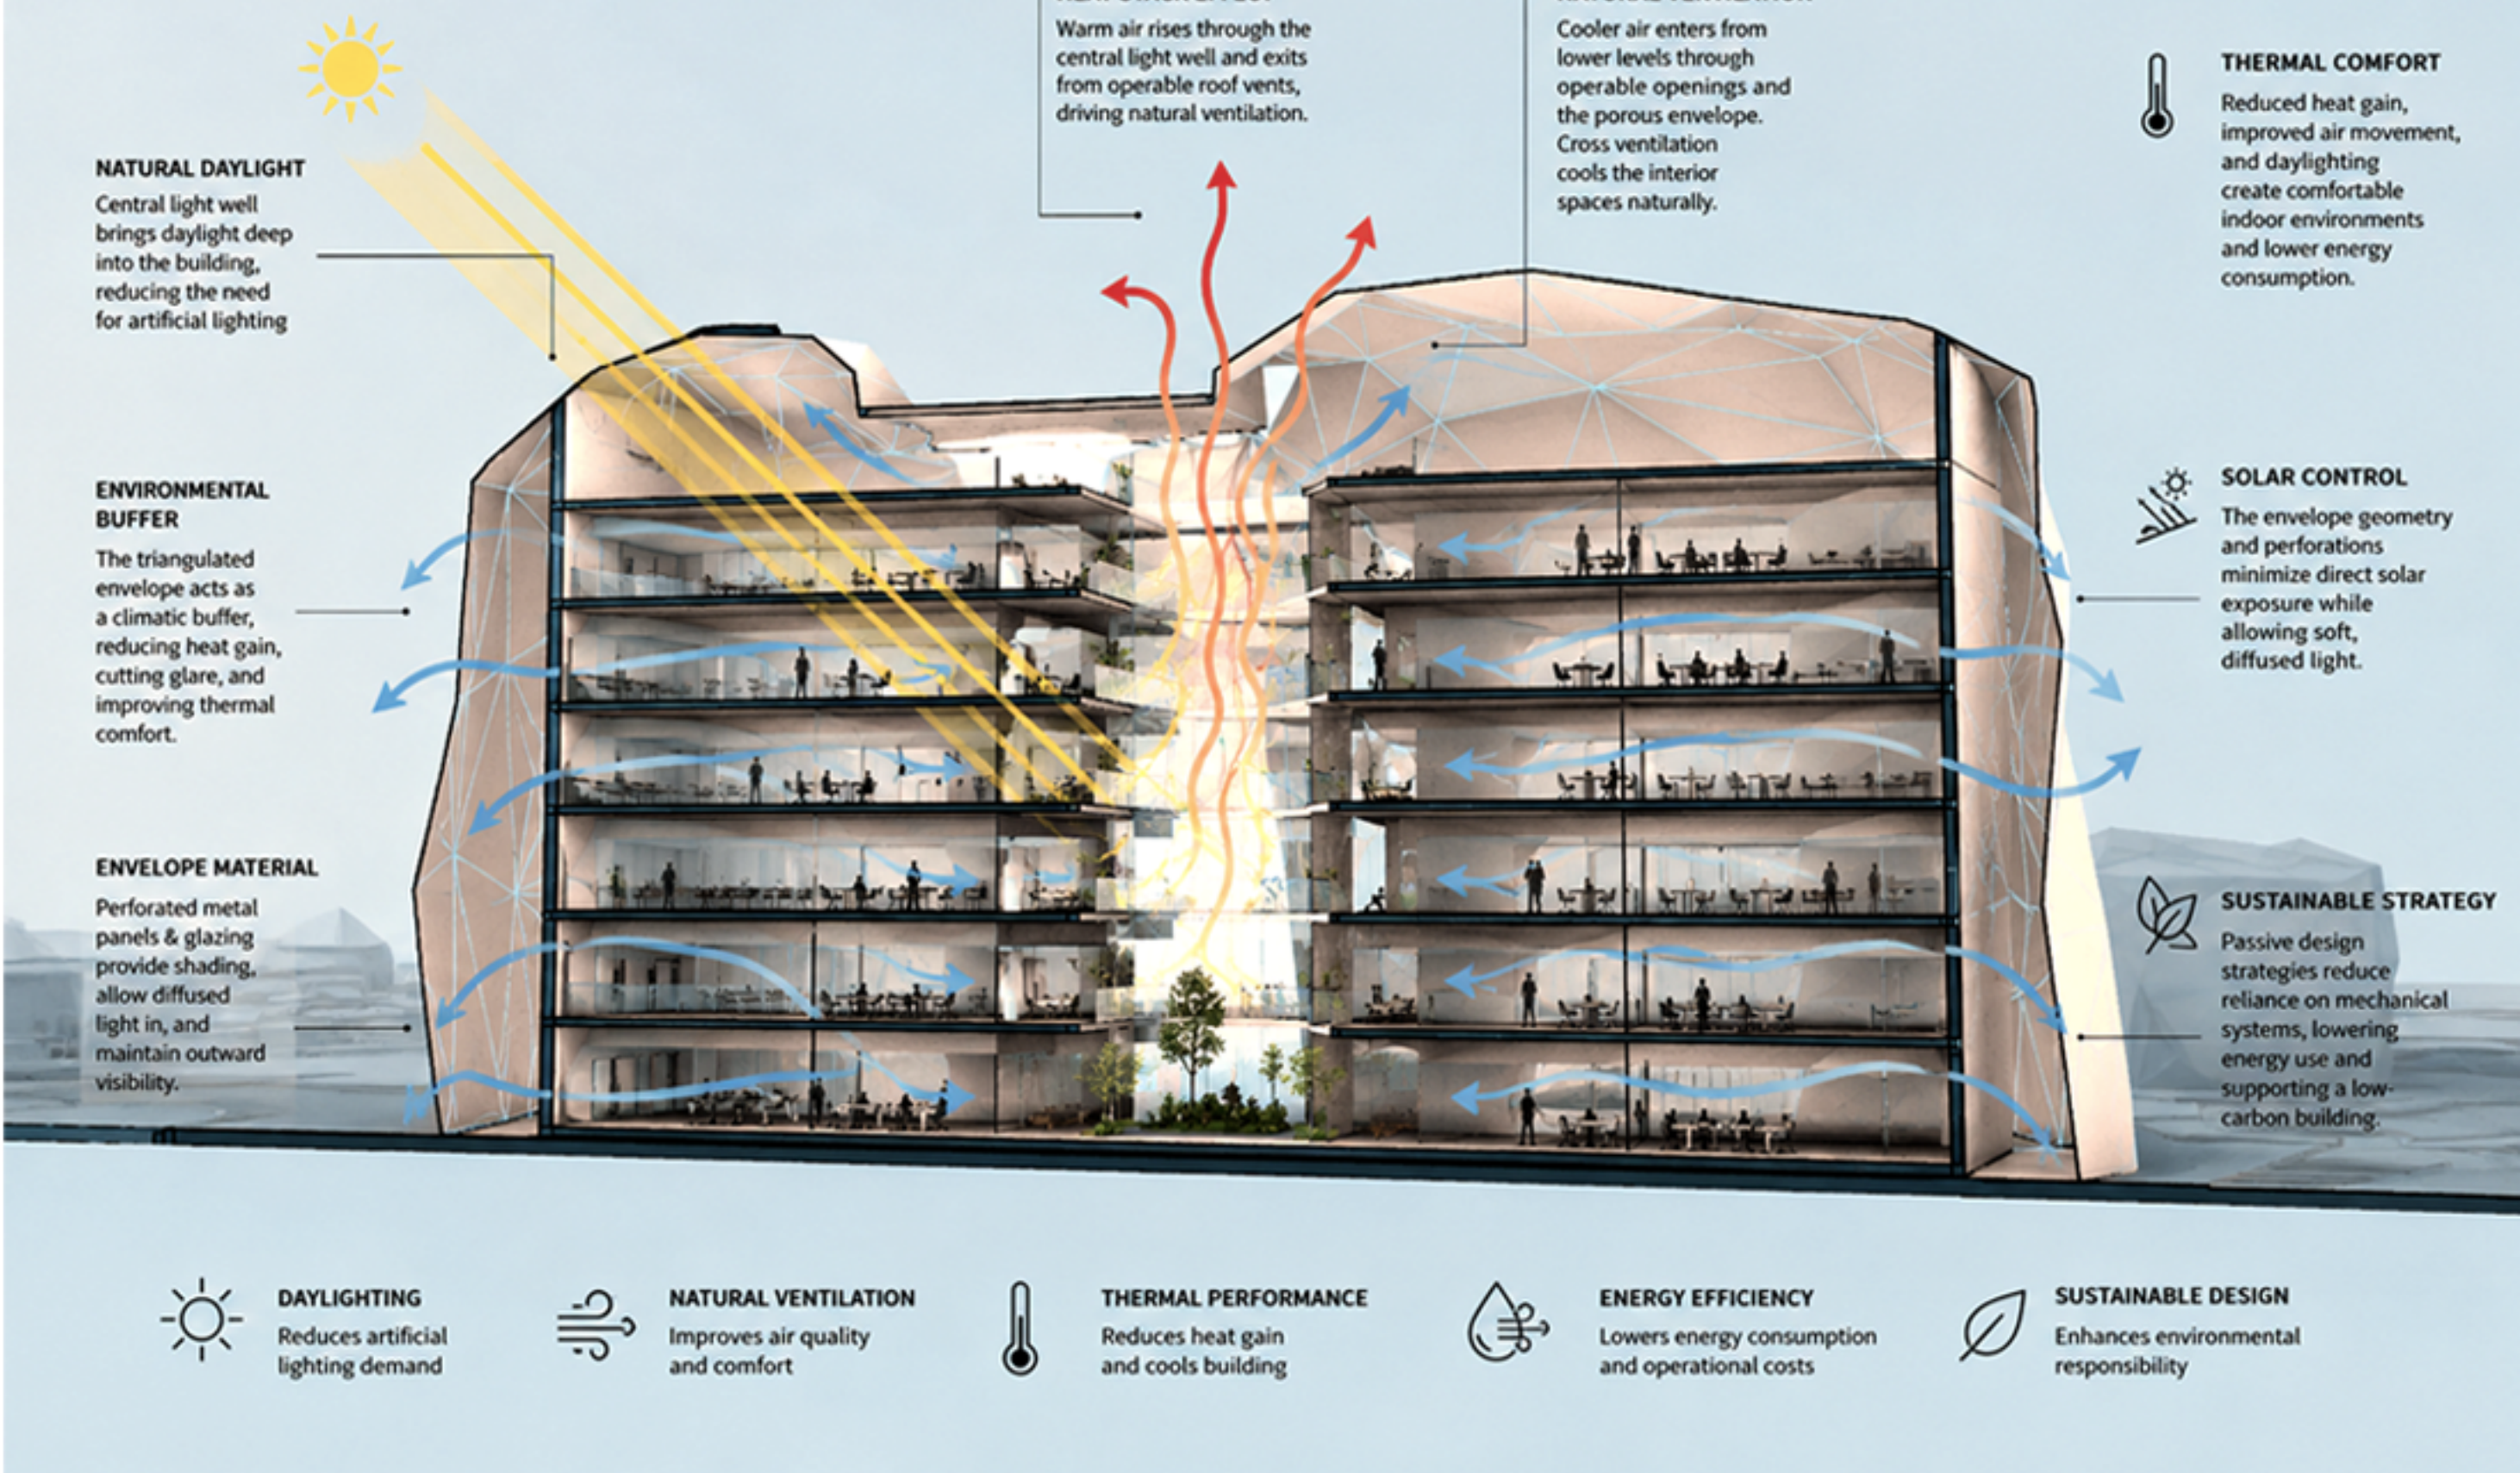


Facade Technical Details

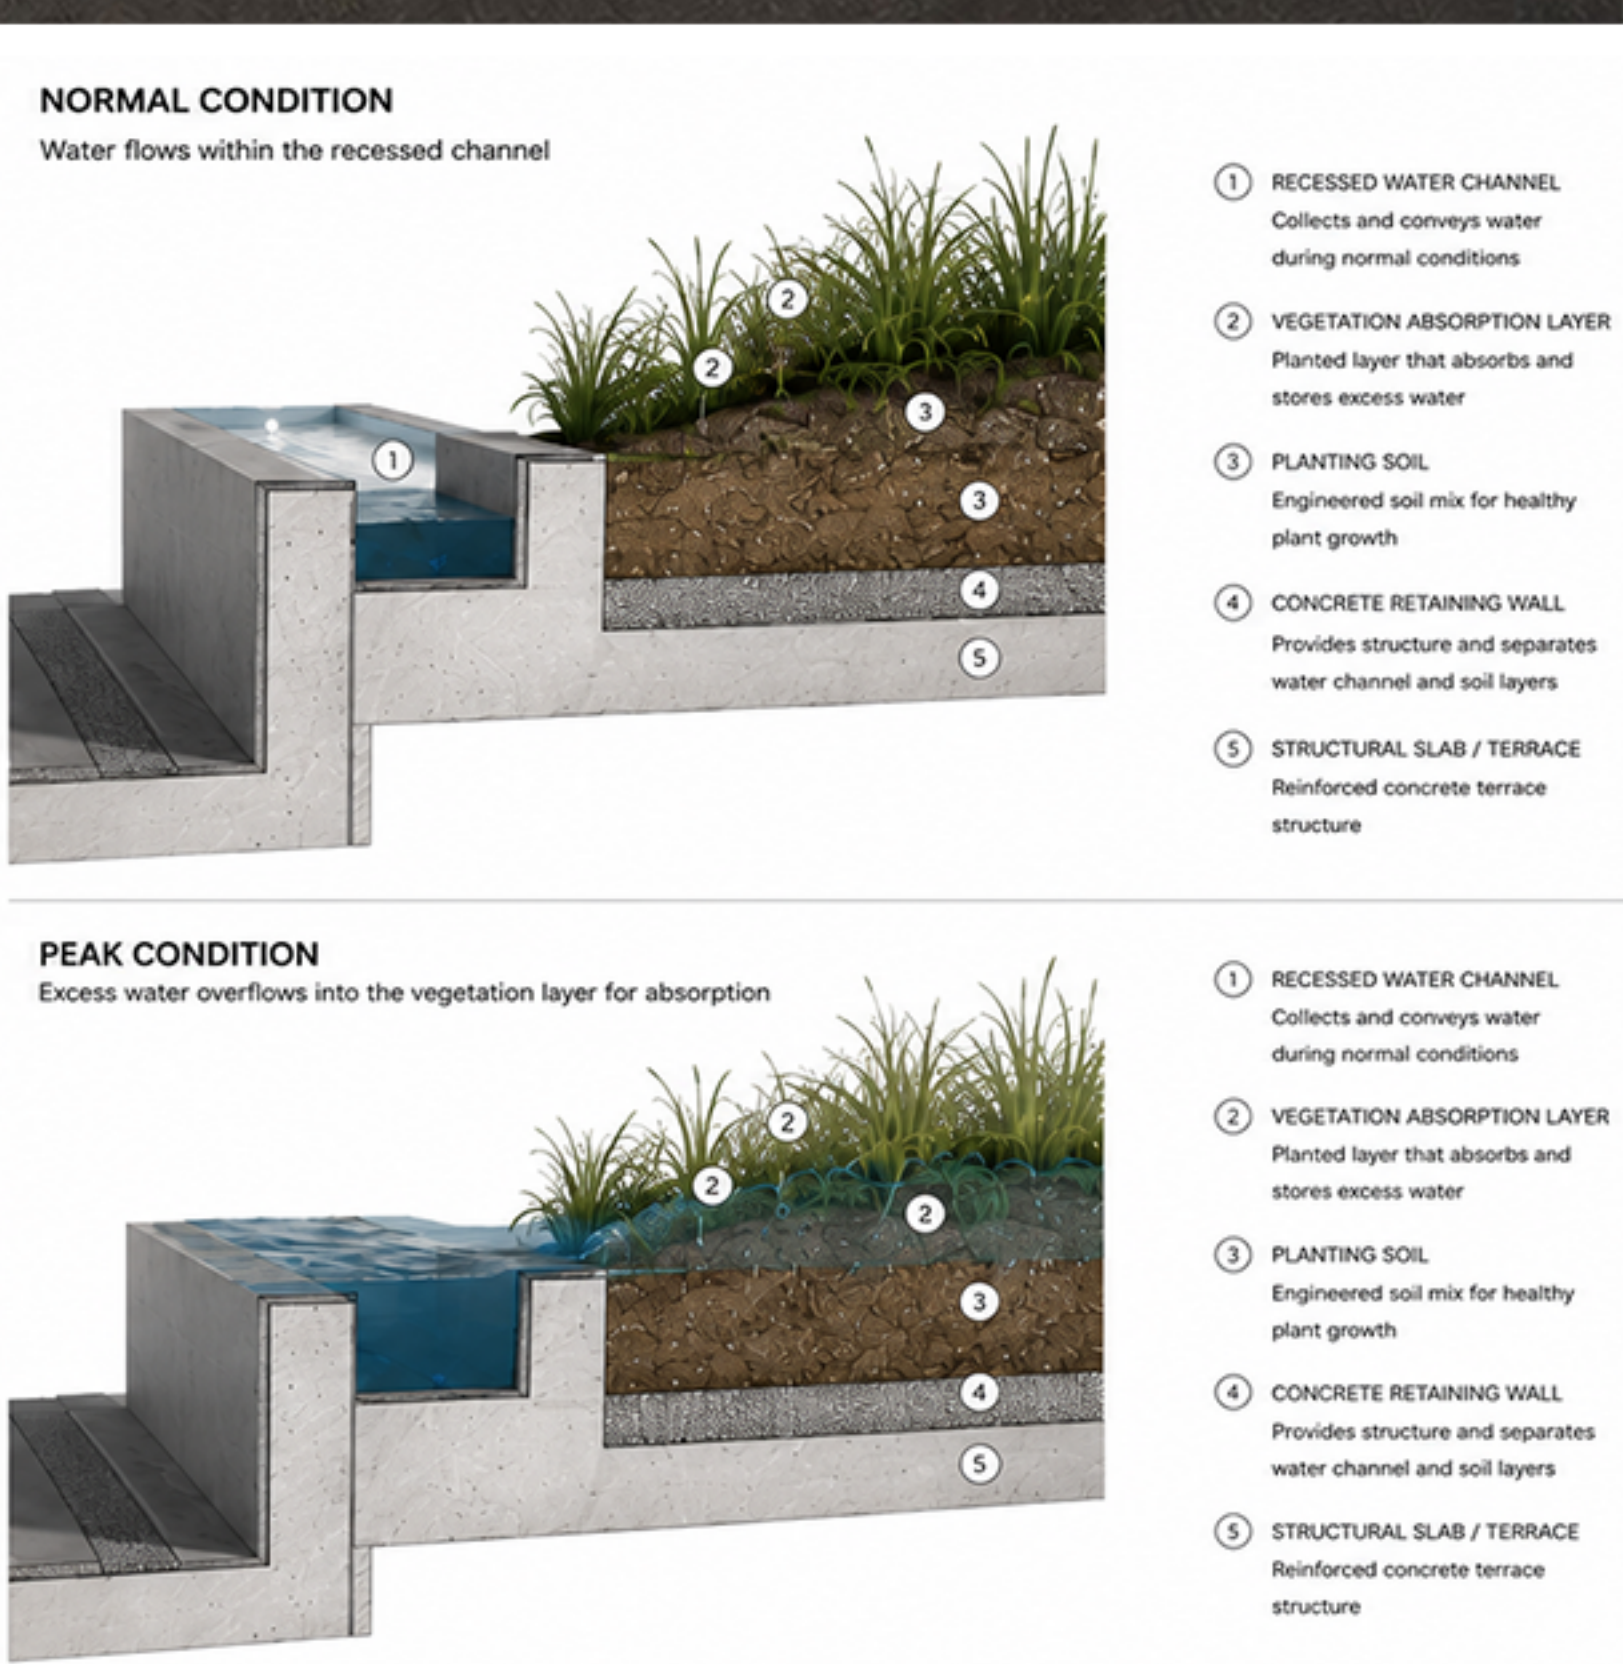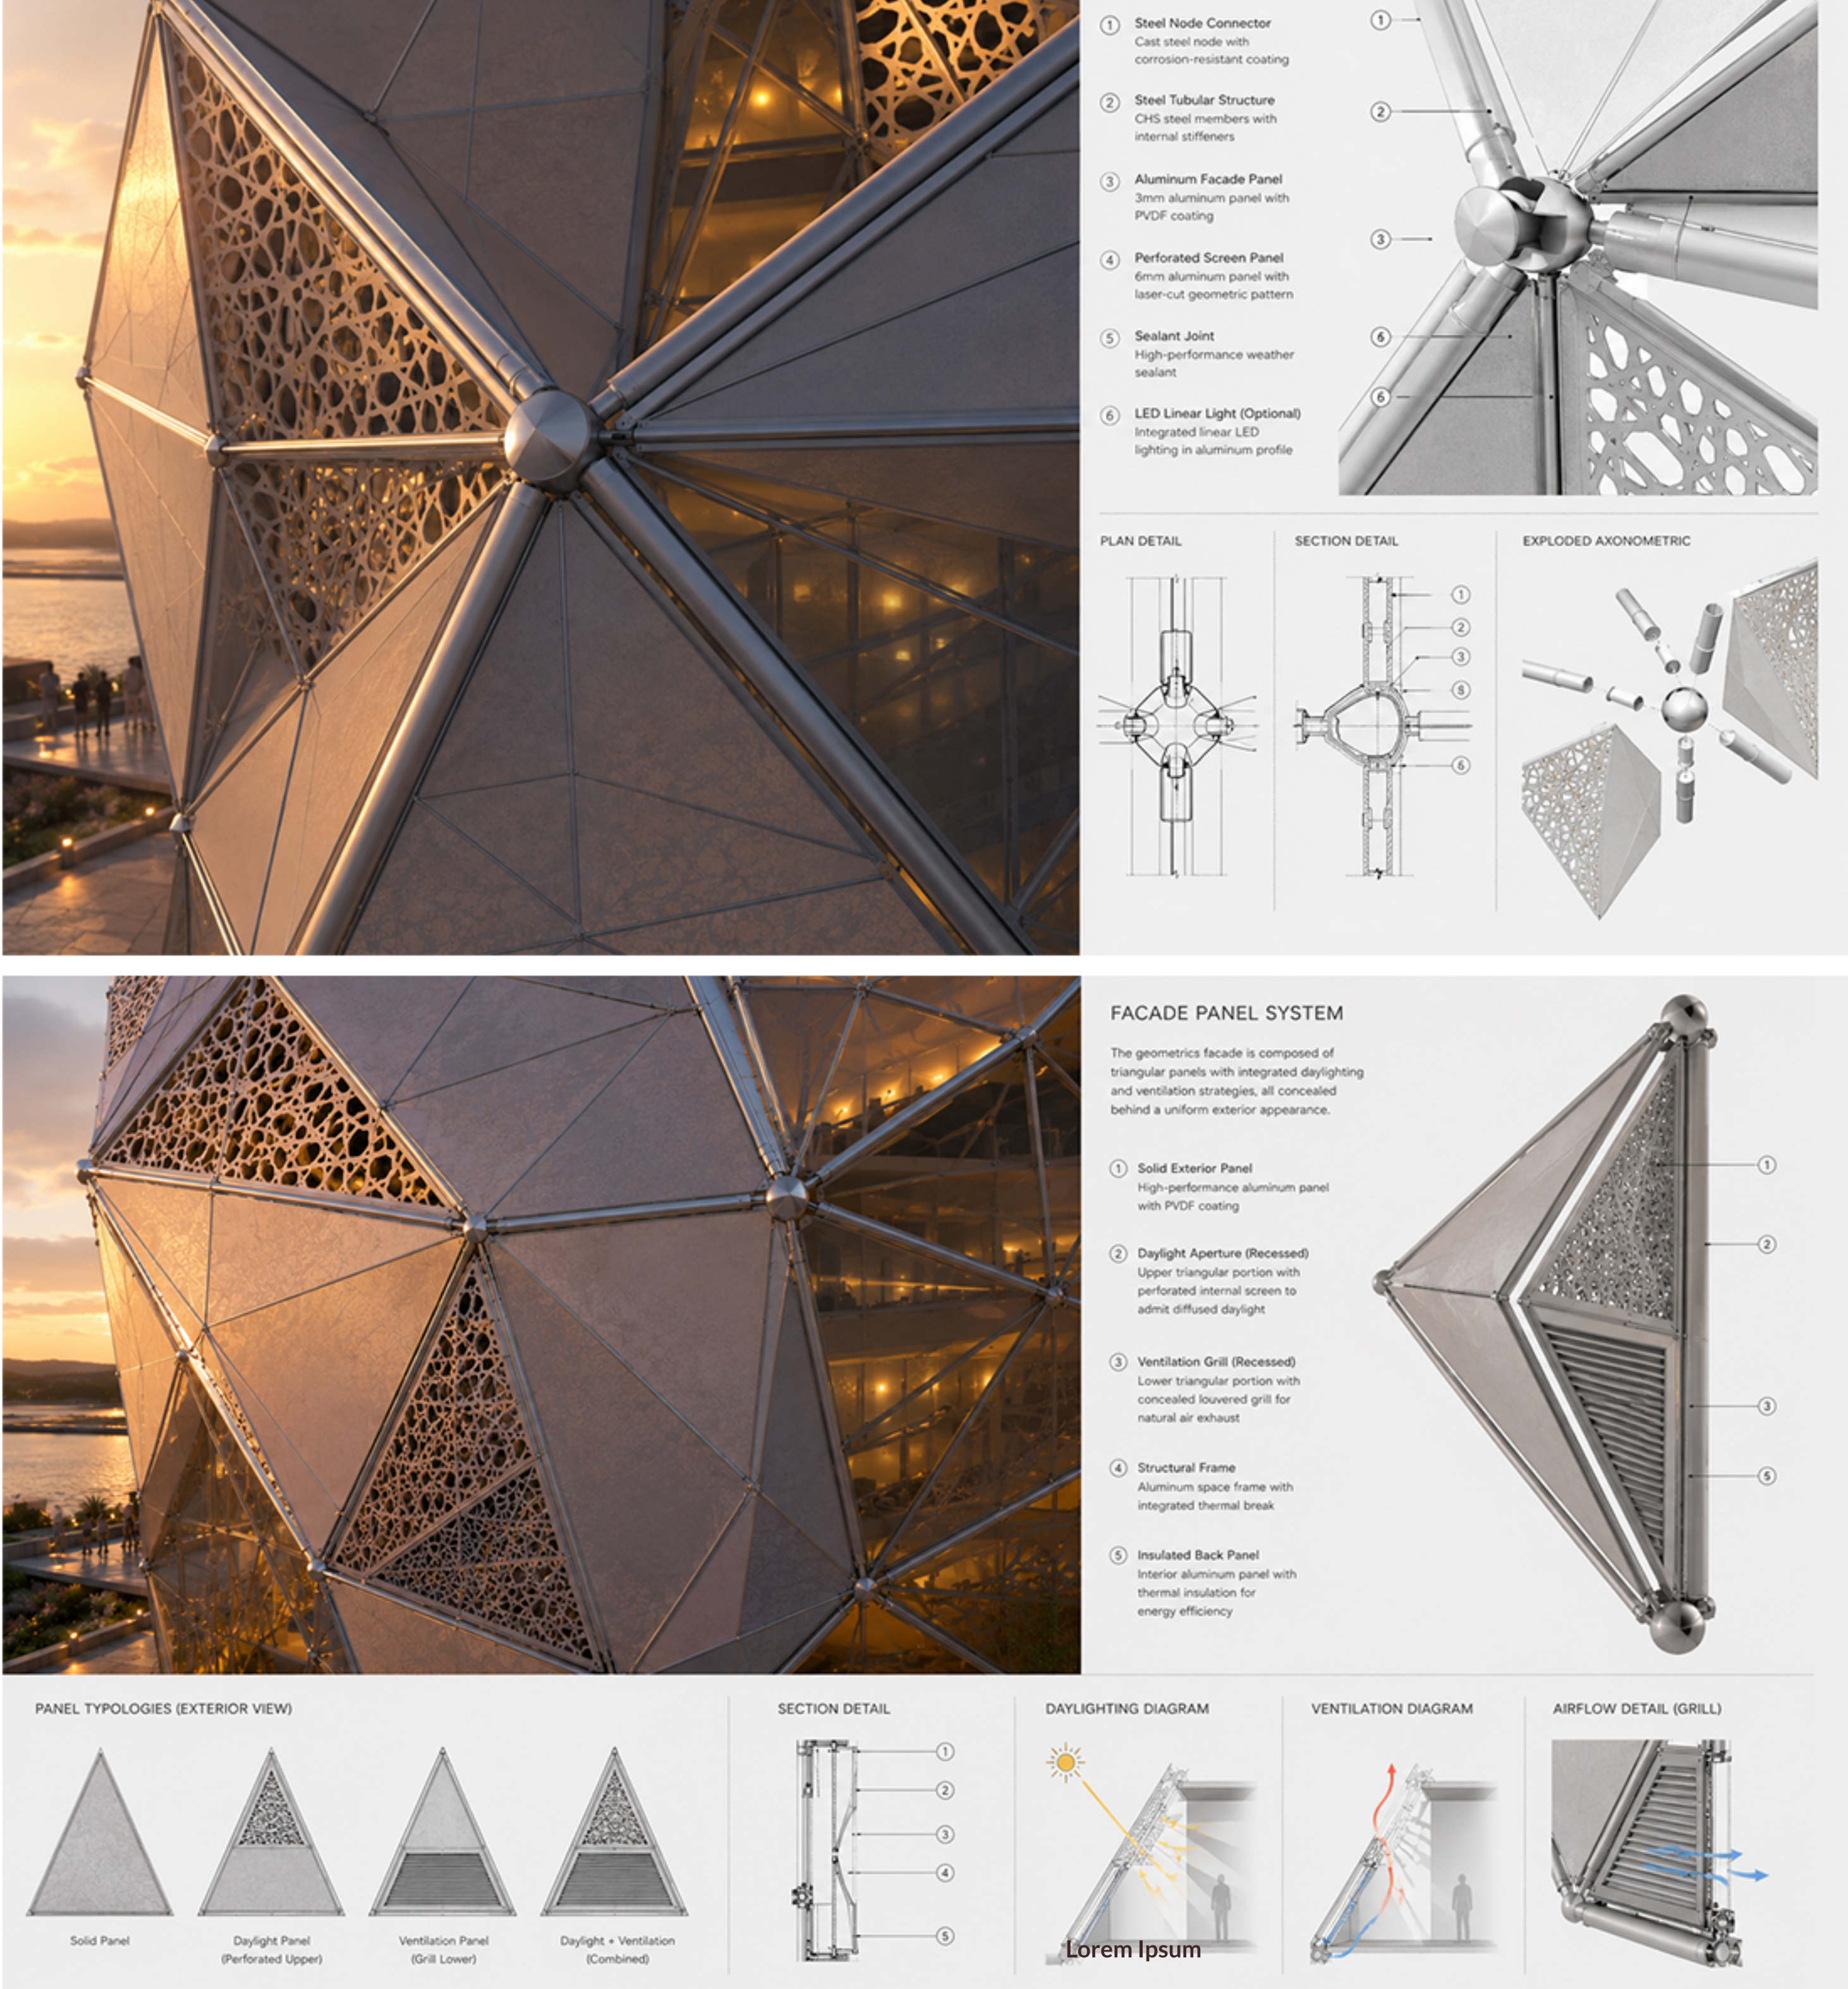

Landscape Water Channel Detail

ENVELOPE-TO-STRUCTURE SYSTEM
NEW DIAGRID ENVELOPE MOUNTED ON EXISTING BUILDING STRUCTURE

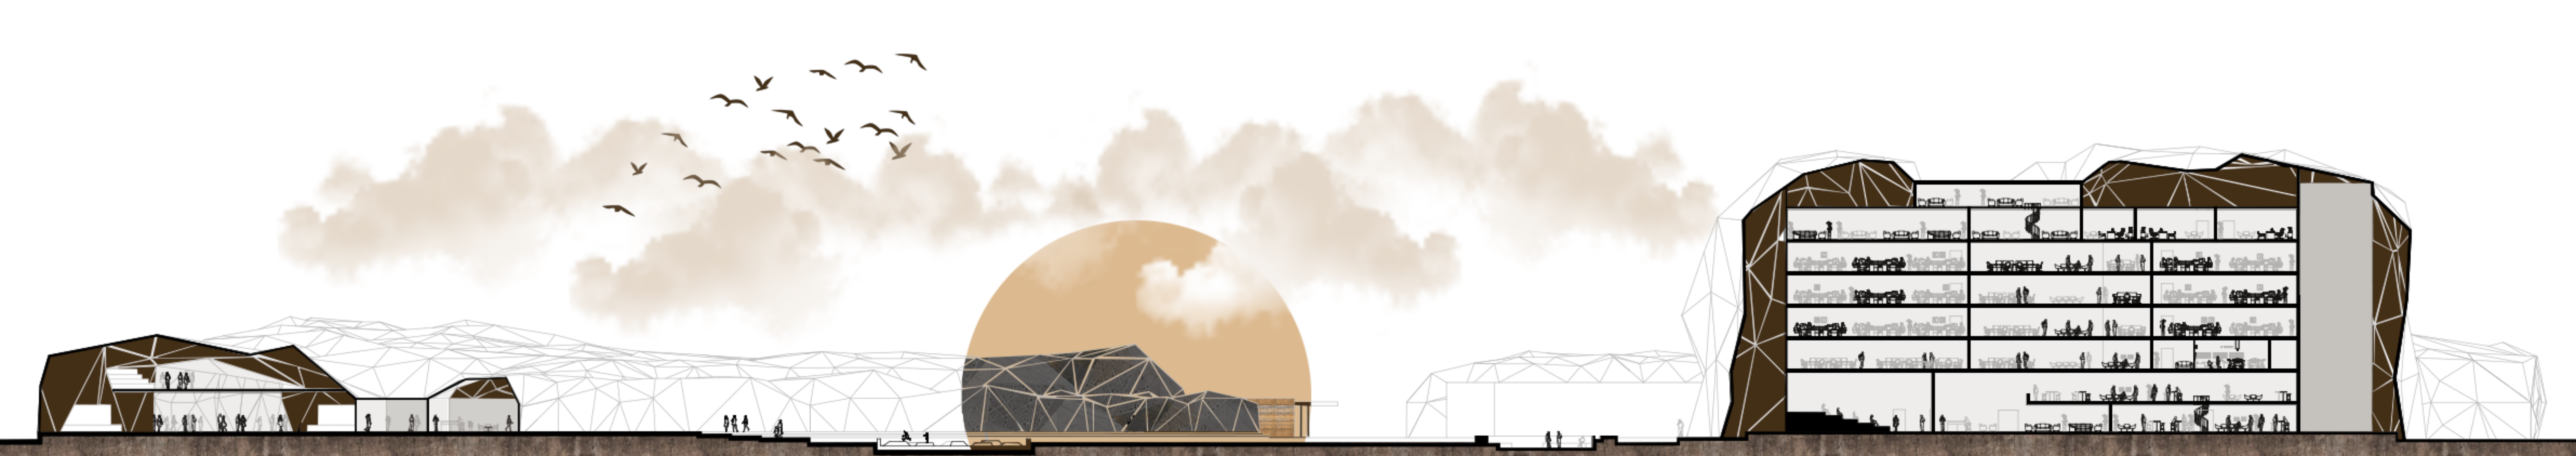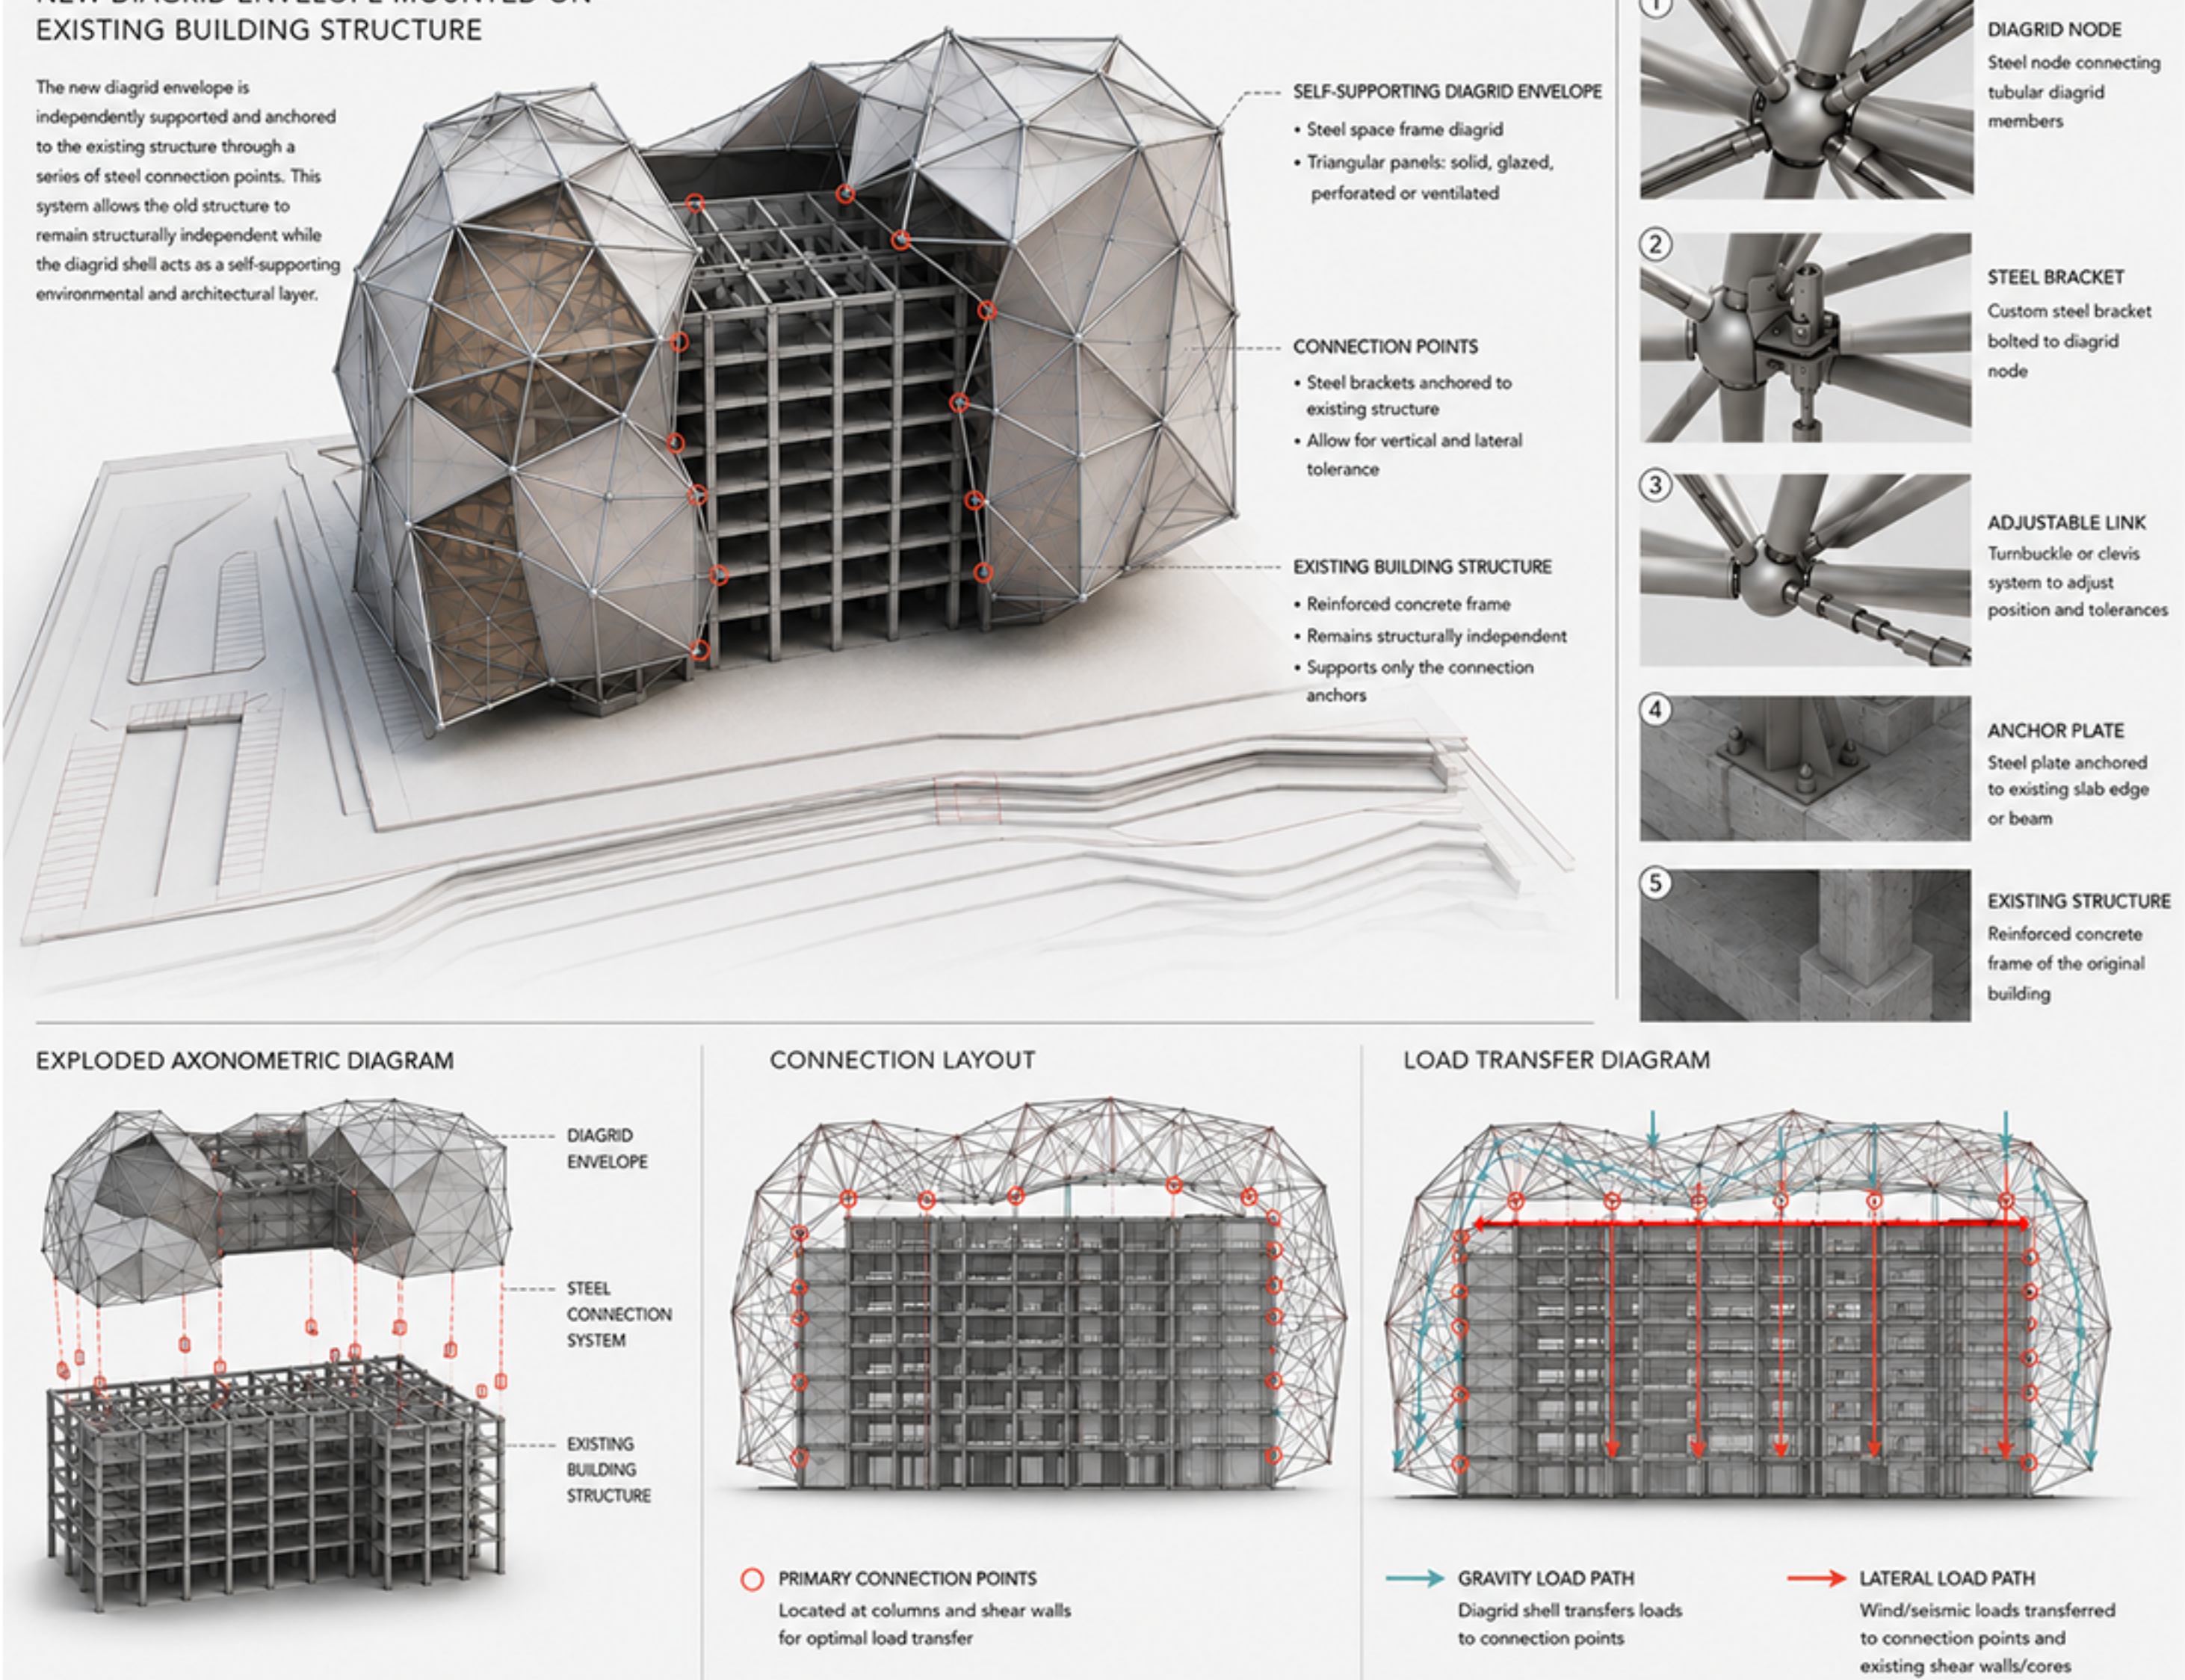

Master Section 1:400